



Elevation B Scale 1:200 @A3

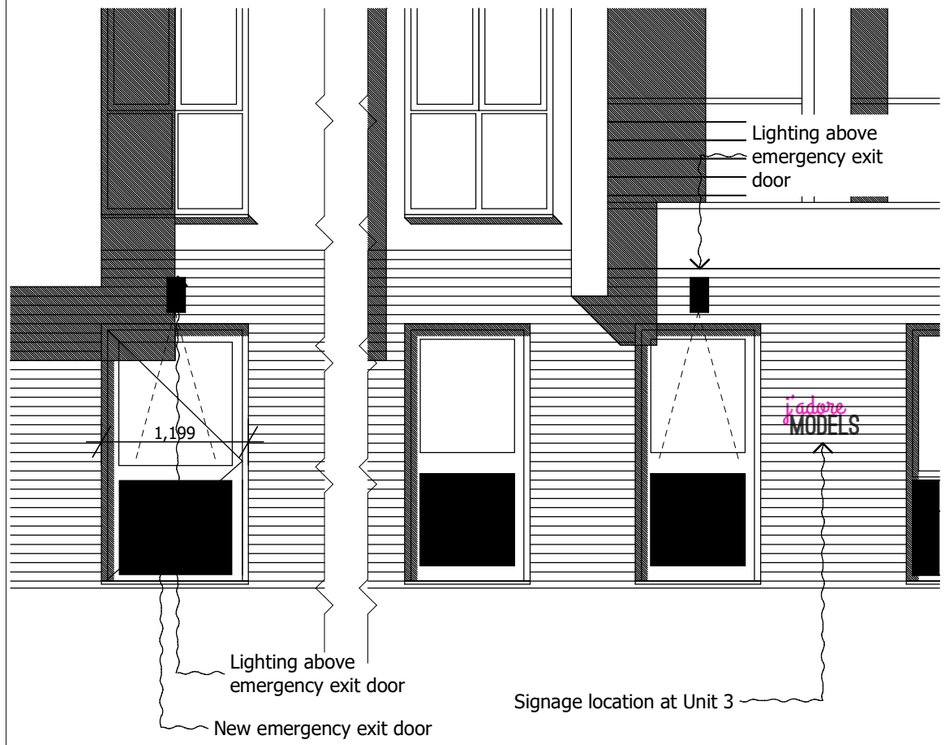


Elevation B Extract Scale 1:50 @A3

Elevation B Extract Scale 1:50 @A3

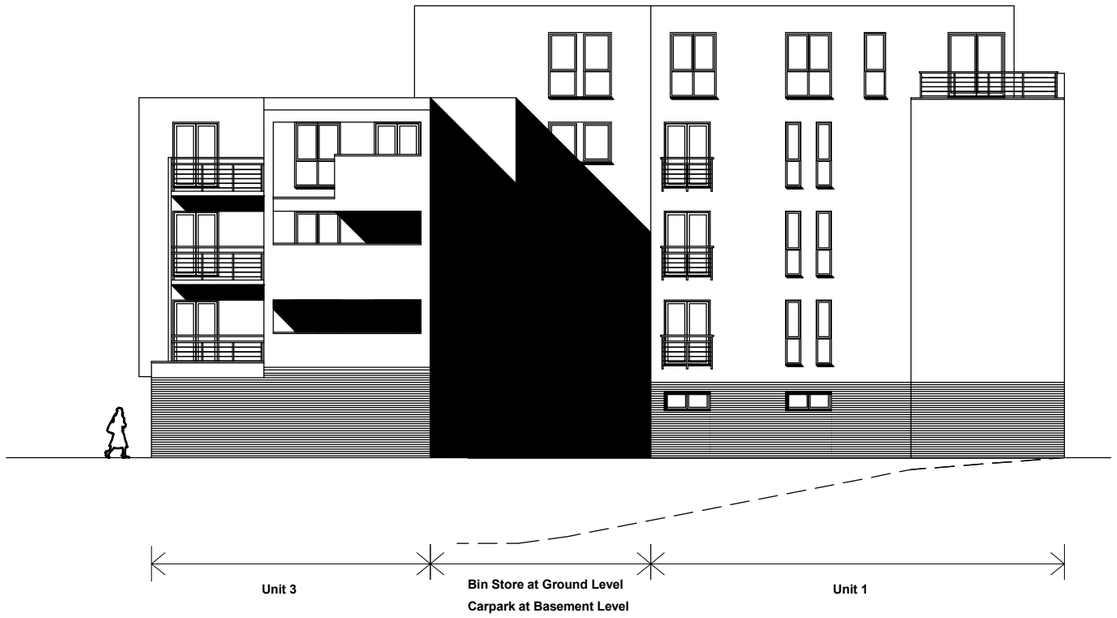

Elevation D Scale 1:200 @A3

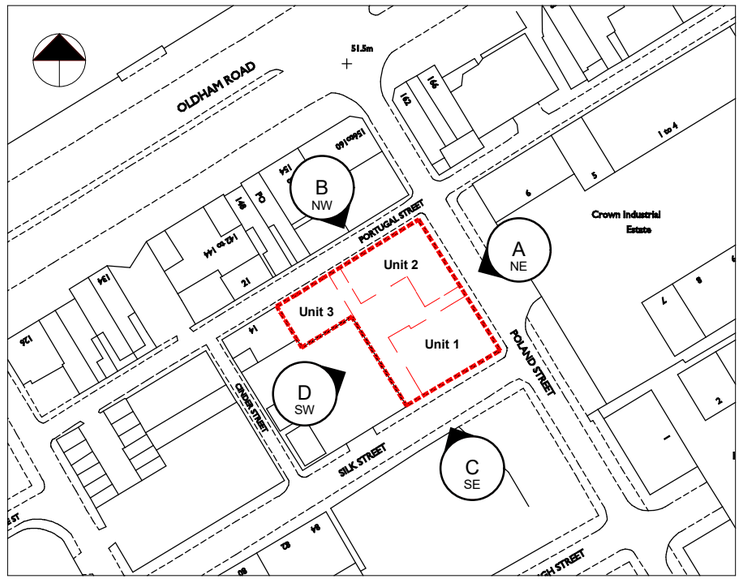

Reference plan Scale 1:1250 @A3

DO NOT SCALE FROM THIS DRAWING
Figured dimensions only are to be taken from this drawing. All dimensions are to be checked on site before any work is put in hand.
If in doubt, ask.

Legends & Notes:

Notes from SBD advice

Doors
Proposed doors will be compliant with and certified to BS PAS 24 (2016), or LPS 1175 SR2. All additional ironmongery on escape doors will be specified to be permitted under the security certification of the door.

Windows
New front, side and rear ground floor windows will be installed with certification to Secured by Design standards.

External lightung
To be provided to all new external doors. Lighting to accord with BS 5489. Dusk 'til dawn lights, operated by photoelectric cell/daylight sensor

Lights to be LED bright white 3000 kelvin

CCTV
System to be installed. Providing good quality images over a 14-day period to a resolution of 720x576 pixels at a real time frame rate of 25 frames per second.

Access control systems
To be operable by swipe card or fob, and not numeric key pads. All current access control to be upgraded to security rated access control.

Intruder Alarm
A monitored intruder alarm system will be installed, covering the all parts of the ground floor owned by J'adore, linked to contacts on all external doors and PIR detectors covering all rooms with windows, with a signal terminating at the security control room in basement.

Rev	Date	Descriptor	
P01	06.04.21	Issued for Planning	PMB

Workshop
architecture & design
Workshop, 4 Cedarway, Bollington Cheshire, SK10 5NS
Phone +44 (0) 7975 862599
Email petermilburnbrown@gmail.com

Project:
J'adore HQ
Ingenta House, 2 Poland Steet
Ancoats Manchester M4 6BR

Client:
J'adore

Drawing Title:
Proposed Elevations B + D

{Project number}DWG number_Revision
198 (200) 02 P01