


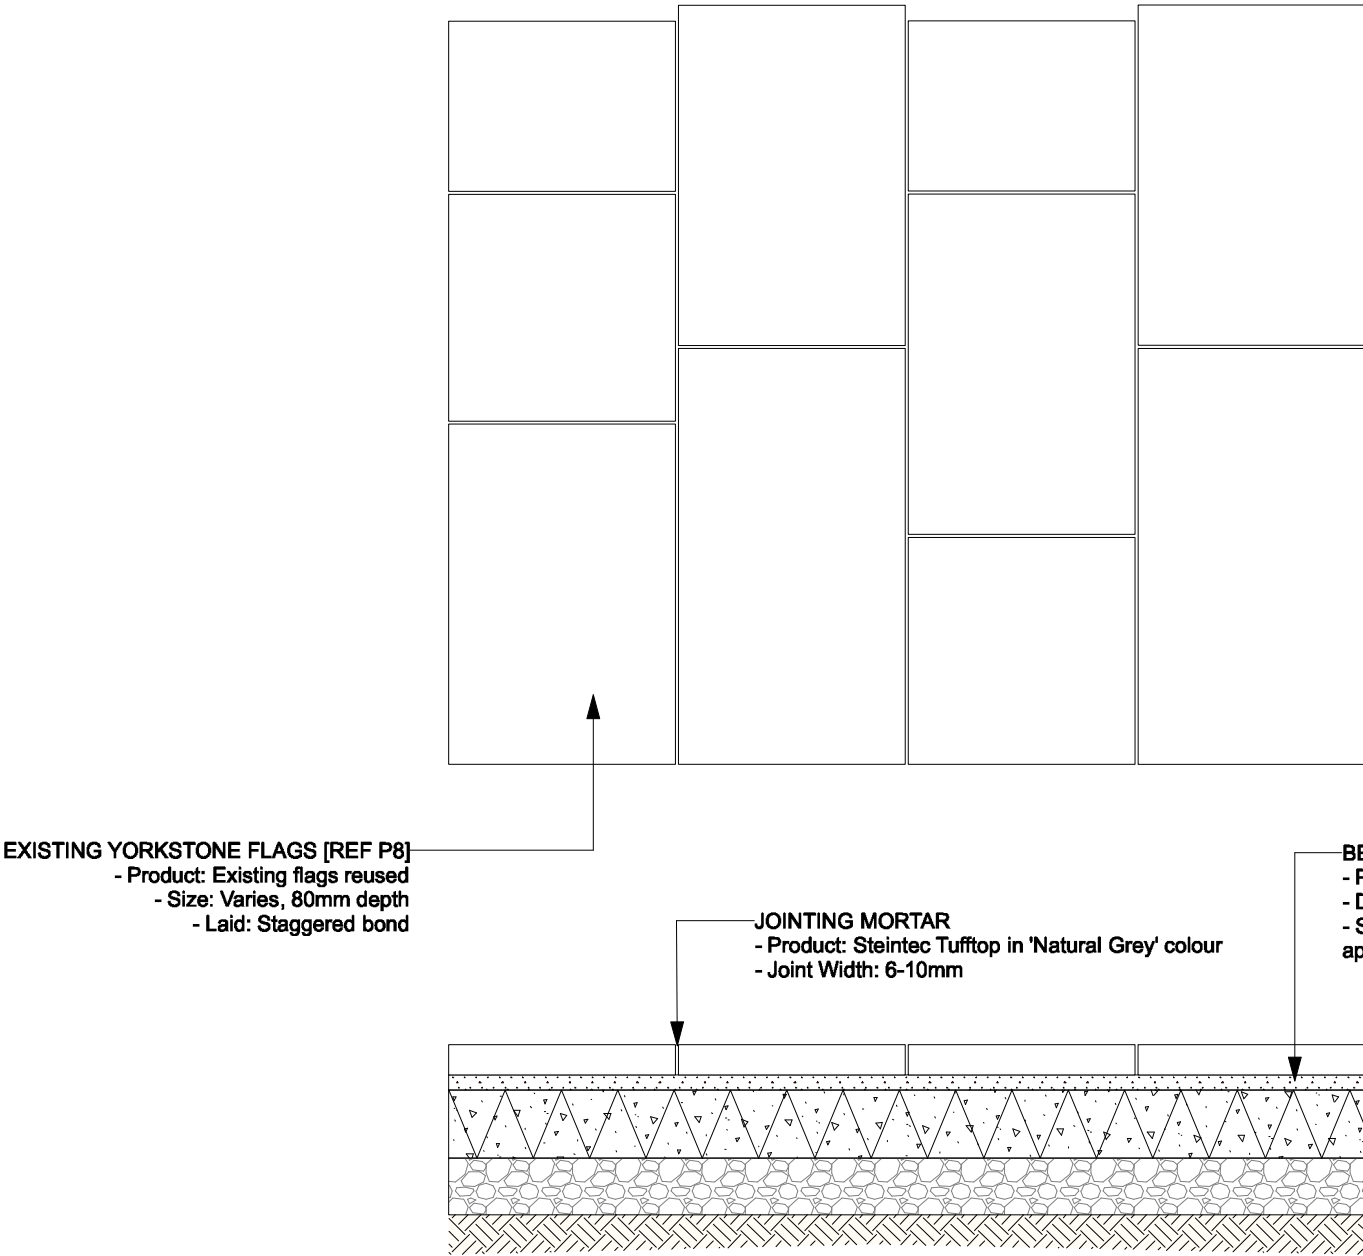

5004 (above) Plan & Elevation: Yorkstone Flag Paving [REF P8]
01 Scale: 1:20

- NOTES:
1. Do not scale from this drawing.
 2. Always work to noted dimensions.
 3. All dimensions are in millimetres unless otherwise stated.
 4. All setting out, levels and dimensions to be agreed on site.
 5. The dimensions of all materials must be checked on site before being laid out.
 6. This drawing must be read with the relevant specification clauses and detail drawings.
 7. Order of construction and setting out to be agreed on site.

LOCATION PLAN

KEY

S4-P04	29-03-21	Stage 05 update picking up GT comments	FF	FF
S4-P03	29-03-21	Stage 05 issue	FF	FF
S4-P02	15.12.20	Stage 04 issue	JC	FF
S4-P01	28.11.20	For information	CB	FF

Revision	Date	Description	Drawn/Approvd.
----------	------	-------------	----------------



Planit I.E. Limited

E: info@planit-ie.com W: planit-ie.com

MANCHESTER
2 Back Grafton St, Altrincham, WA14 1DY
T: 0161 928 9281

LONDON
Unit 8 Waterside, 44-48 Wharf Road, London, N1 7UX
T: 0207 263 6878

LIVERPOOL
No. 8 Princes Parade, Princes Dock, Liverpool, L3 1DL
T: 0151 705 6748

Client Galliford Try

Project Manchester Medieval Quarter

Dwg Title Typical Paving Details - Sheet 02

Created on 26.11.2020
Created by CB
Approved by FF

Scale A3
Size A3
Workstage STAGE 05

Dwg No. MMQ-PLA-XX-XX-DR-L-5004
Suitability S4
Revision P04