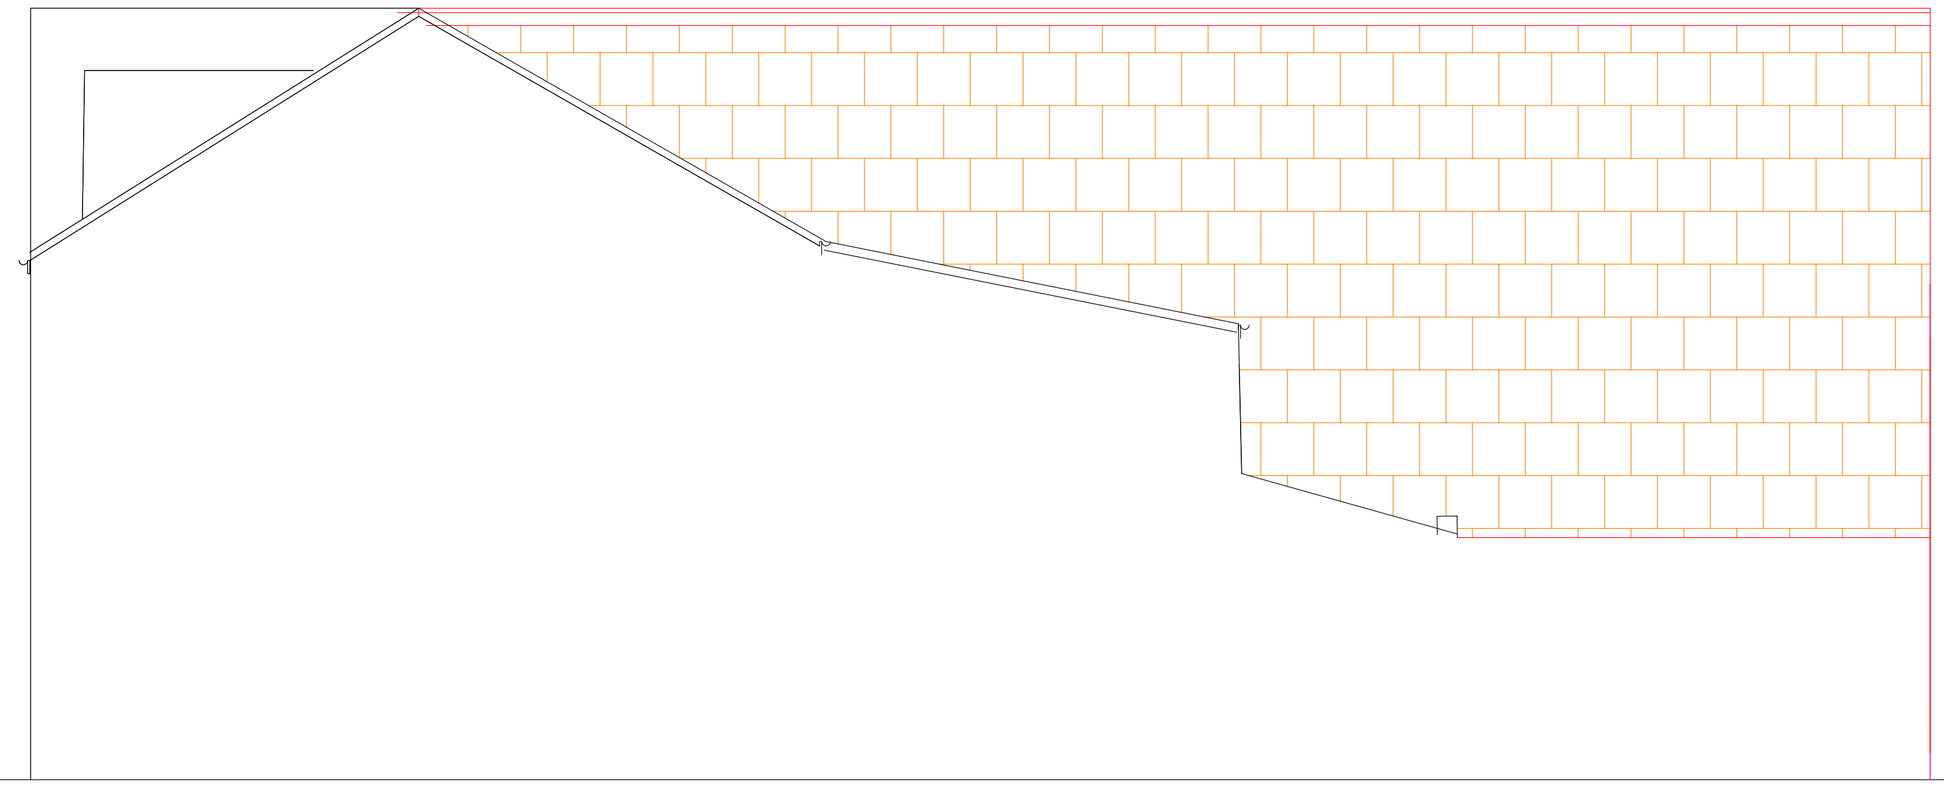

Inside Flank elevation Proposed

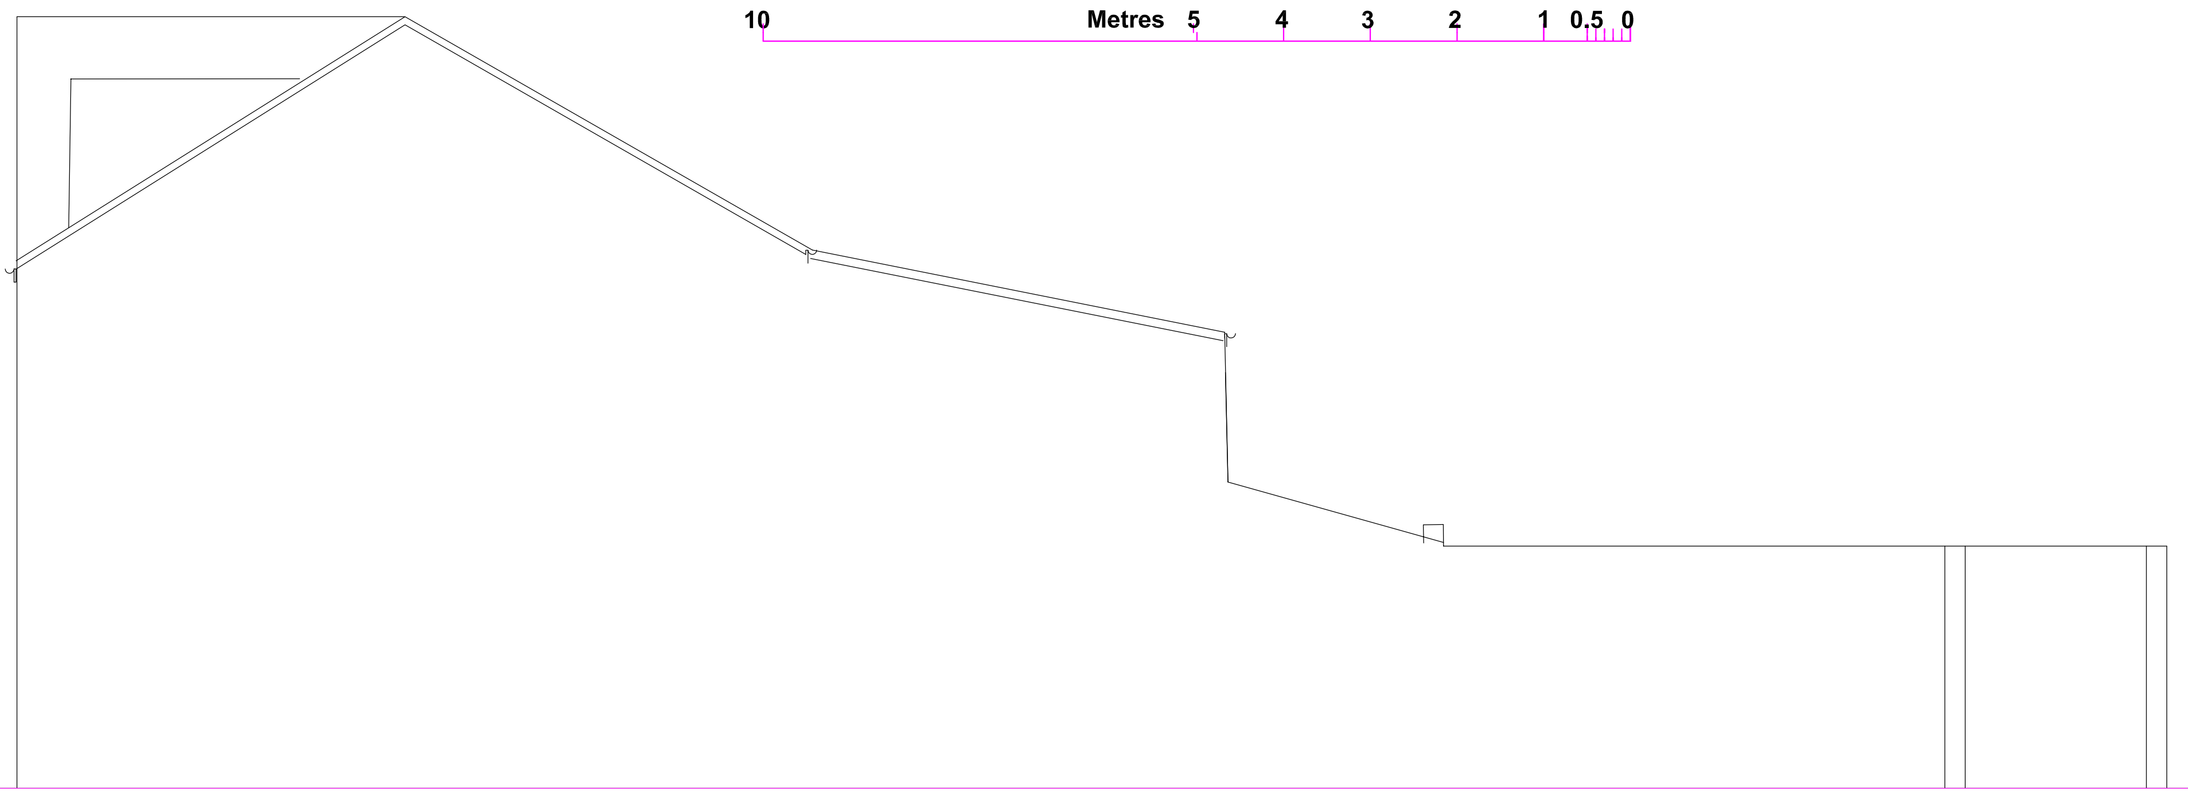

Inside Flank elevation Existing

--	-	--/--/--
Rev A	Modified and staircase removed	13/01/21
No.	Revision/Issue	Date

F SUMMERFIELD
BSc(Tech)Hons), CEng, FICE, MIStructE
Chartered Consulting, Civil, Structural & Municiple Engineer, Party Wall Surveyor. [Part Of Torplan Ltd]

216 Heaton Moor Road, Stockport, SK4 4DU
Tel: 0161-443 1881 . Mobile: 07802-296027 . Fax 0161-431 0786 .
Web Site: http;/www.torplan.co.uk/engineer; e-mail: fs@torplan.co.uk

Project Name and Address
805 Stockport Road
Levenshulme
Manchester

Proposed/Existing elevations

Project **20.08.07**
Date **24.11.20**
Scale **1:100 @ A3**
Sheet **05**
Rev A