


P	Planning Submission	23.12.2020	SN	
issue	description	date	drawn	checked
DRAWING STATUS				
P- PLANNING	T- TENDER	C- CONSTRUCTION	R- RECORD	
PLANNING				
 Ibelin Architecture				
59 Kensington Road // Chorlton // Manchester // M21 9WU //				
T: 07768 512 588 // E: Info@ibelin.co.uk // W: www.ibelin.co.uk				
				
Client:	Mr. K. & Mrs. C. Luckham			
Job:	7 Hampton Road, Chorlton, Manchester. M21 9LA.			
Title:	Side Elevation - Proposed			
Scale:	1:50 @ A3			
Job Number		Drawing Number		Issue
2009		018		P

Material List

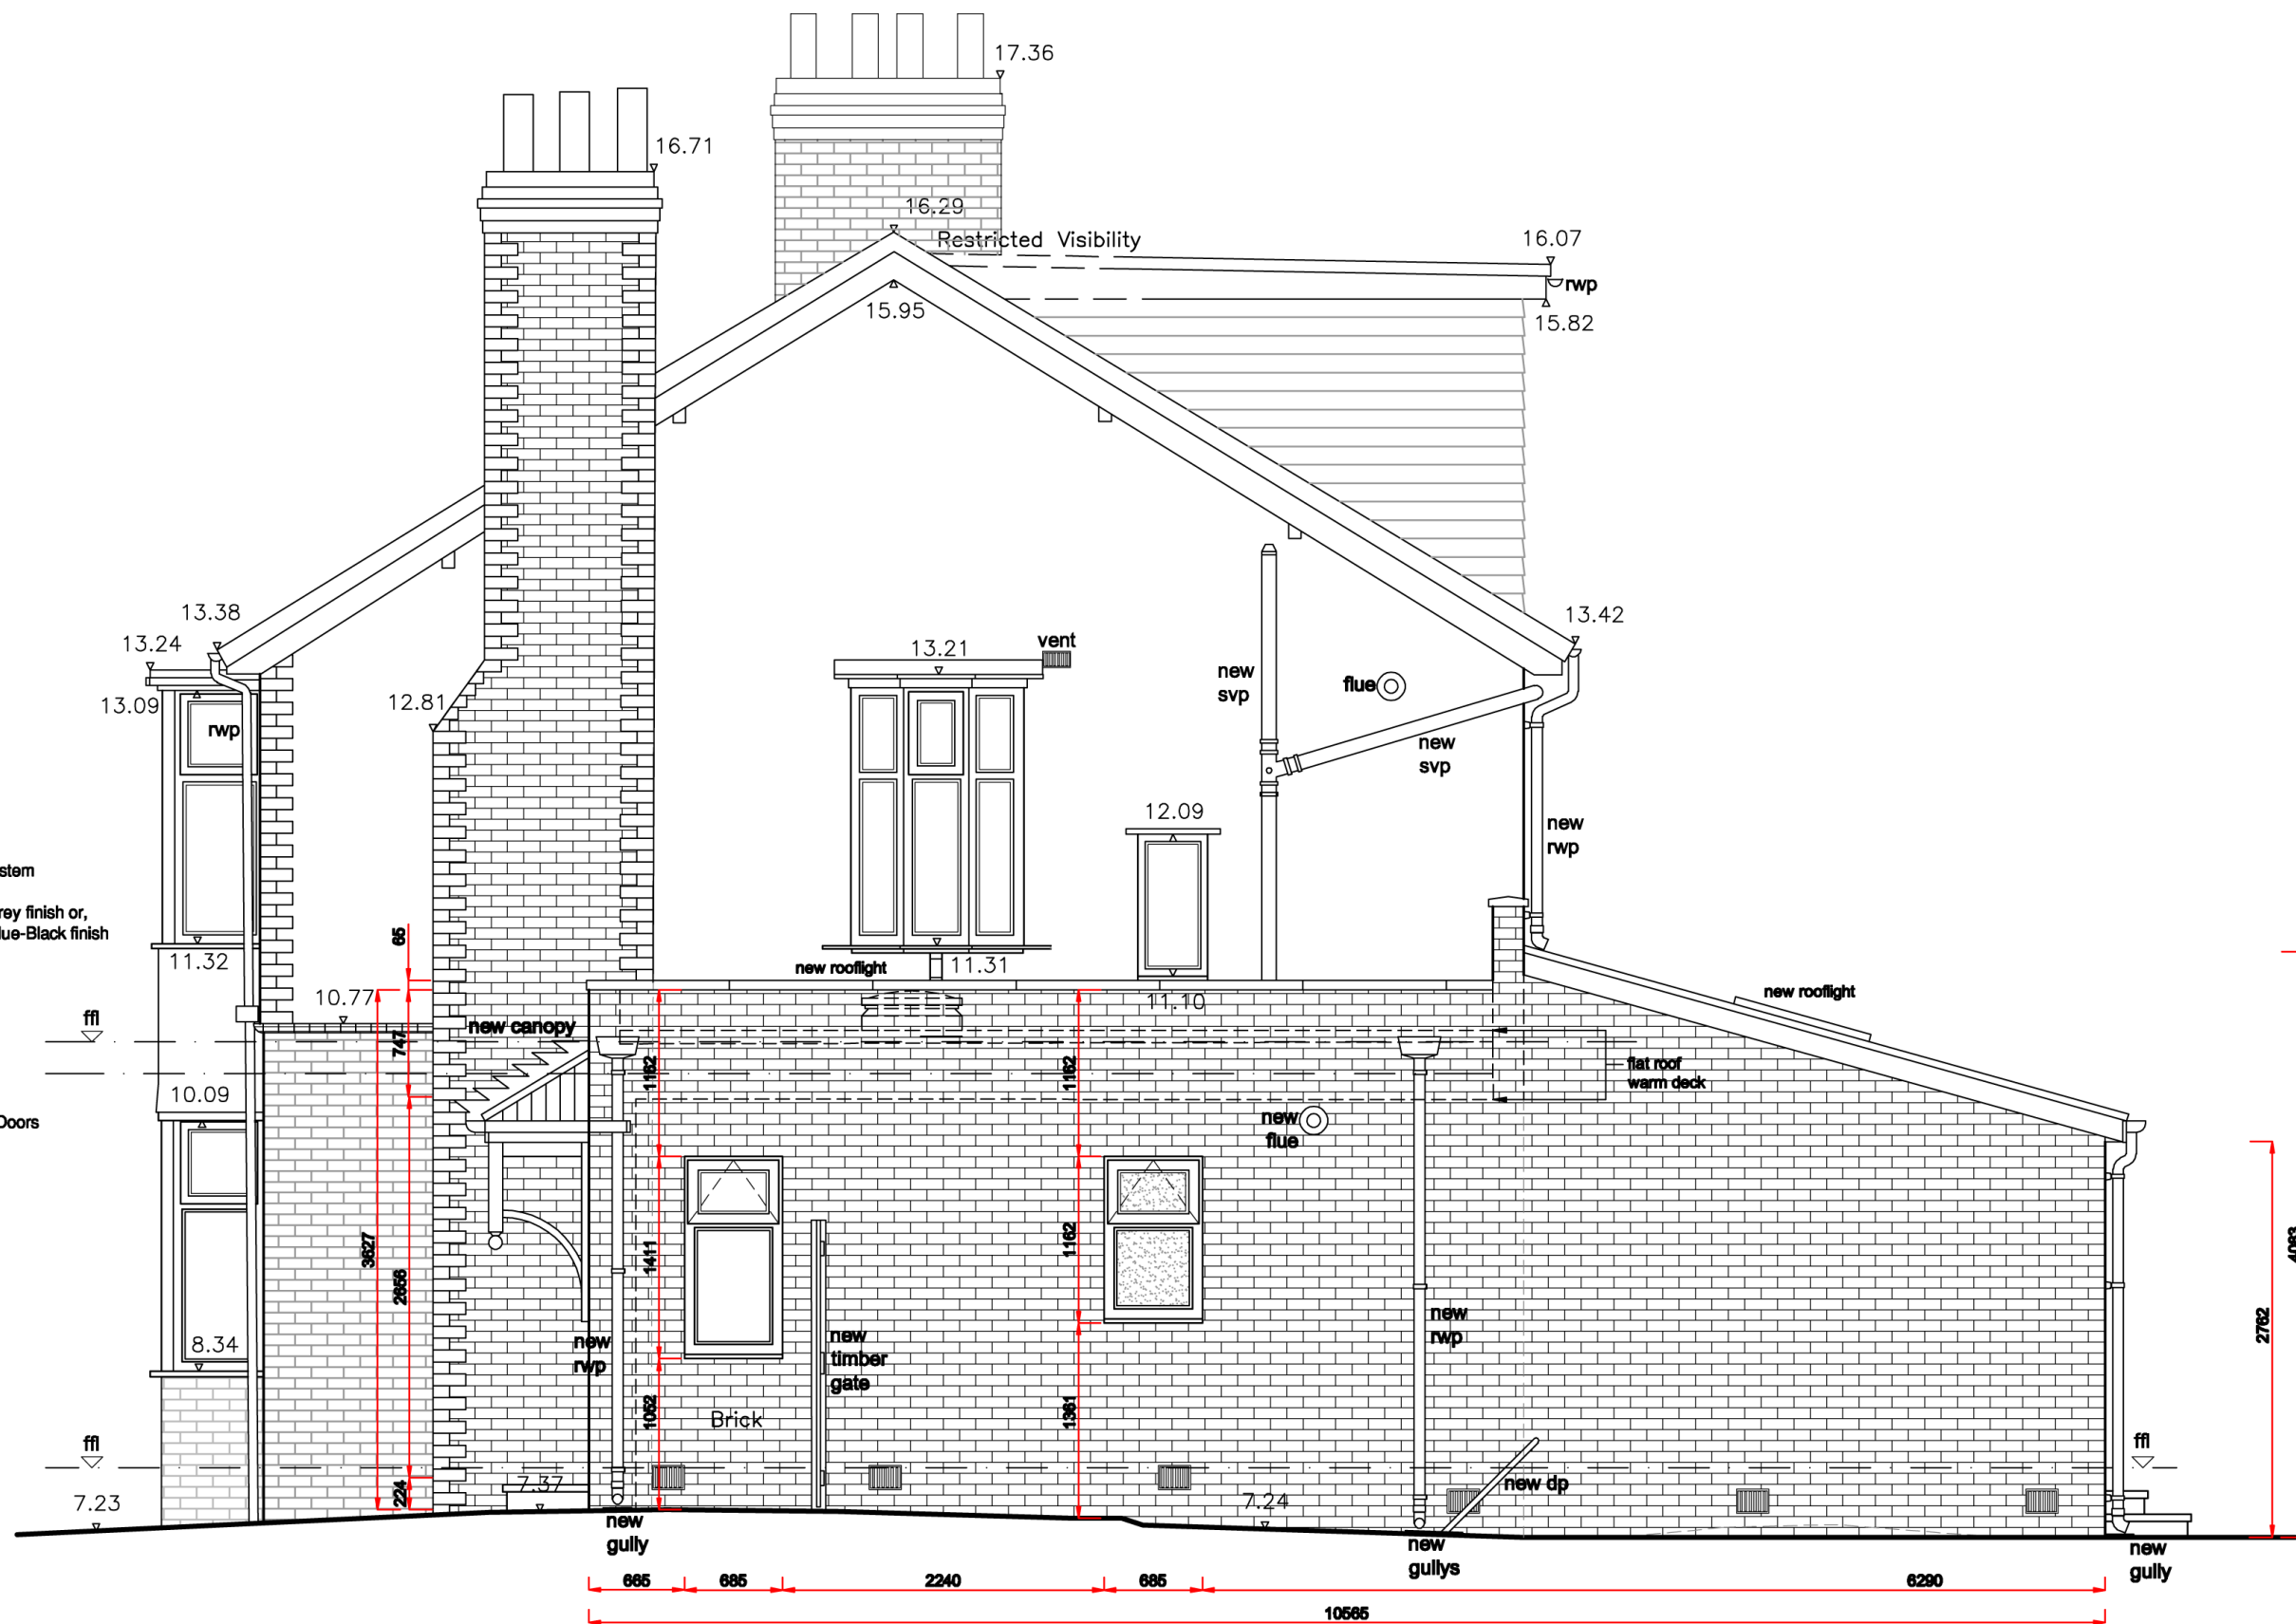

SCALE 1:50