# 42 COLINDALE AVENUE, BLACKLEY

# PLANNING APPROVAL




EXISTING FRONT ELEVATION
(SCALE 1:50)



EXISTING SIDE ELEVATION
(SCALE 1:50)




EXISTING REAR ELEVATION
(SCALE 1:50)




PROPOSED FRONT ELEVATION
(SCALE 1:50)




PROPOSED SIDE ELEVATION
(SCALE 1:50)

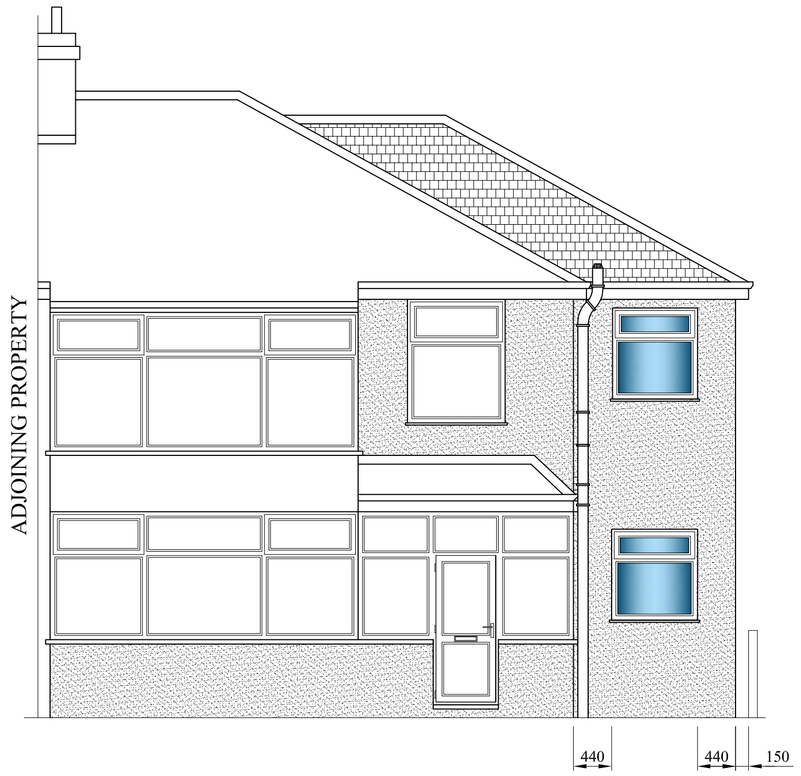


PROPOSED REAR ELEVATION
(SCALE 1:50)

1:50
1m 0 1m 2m 3m 4m 5m
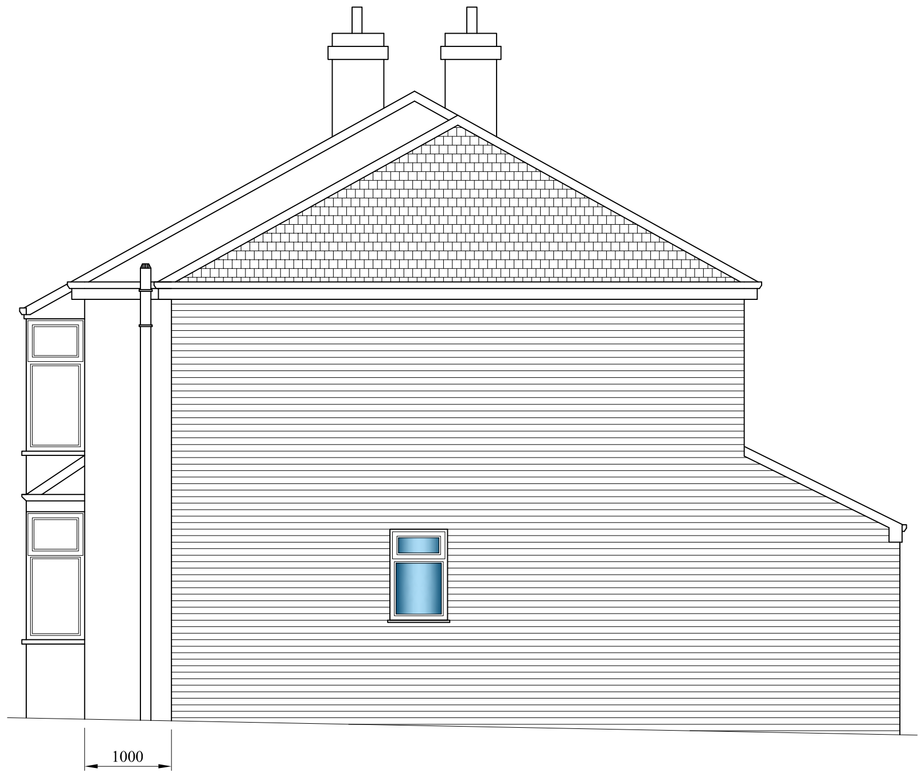
| | | |
|---|---|---|
| A | 03.2021 | ISSUED FOR PLANNING APPROVAL |

DRAWING STATUS: PLANNING APPROVAL

PROJECT:
42 COLINDALE AVENUE
BLACKLEY

TITLE:
PROPOSED TWO STOREY
REAR & SIDE EXTENSION

| SCALE @ SIZE: | STATUS: | DATE: |
|---|---|---|
| 1:50 @ A1 U.N.O | PLANNING APP. | MAR '21 |

| PROJECT No: | DRAWING No: | REV: |
|---|---|---|
| CA-002 | 002 | A |