



©2020 Cellnex
All rights reserved. No part of this publication may be reproduced, stored in a retrieval system or transmitted in any form or by any means (Electronic, Mechanical, Photocopying, Recording or otherwise), without the prior written consent of the Company.

NOTES

BASED UPON ORDNANCE
SURVEY DIGITAL DATA
WITH THE PERMISSION OF
THE CONTROLLER OF HER
MAJESTY'S STATIONARY
OFFICE, © CROWN
COPYRIGHT. LICENCE NO.
100038864

O.S. LANDRANGER MAP
No. 109

	PROJ No			
	PROJ No			
	PROJ No			
1	PROJ No 231532 PLANNING ISSUE	25/01/21	JBT	JBT
0	PROJ No 0 O DRIVE MIGRATION	24/05/11	IM	IM
ISS	REVISION	DATE	DRN	APP



Crawley Court, Winchester, Hampshire, SO21 2QA
Tel. 01962 823434, Fax. 01962 822378

SITE No 166209
CHEETHAM HILL ATE
MIDDLETON ROAD
CHEETHAM HILL
MANCHESTER
GREATER MANCHESTER
M8 5DS

NGR SD 83620 02240

OS GRID 383620 402240

TITLE
LOCATION PLAN

SCALE SEE DRAWING


DRAWN IM 24/05/11

APPROVED IM

DRG No. Sheet 1 of 1 Rev

166209-00-004-ML001 1

THE SITE

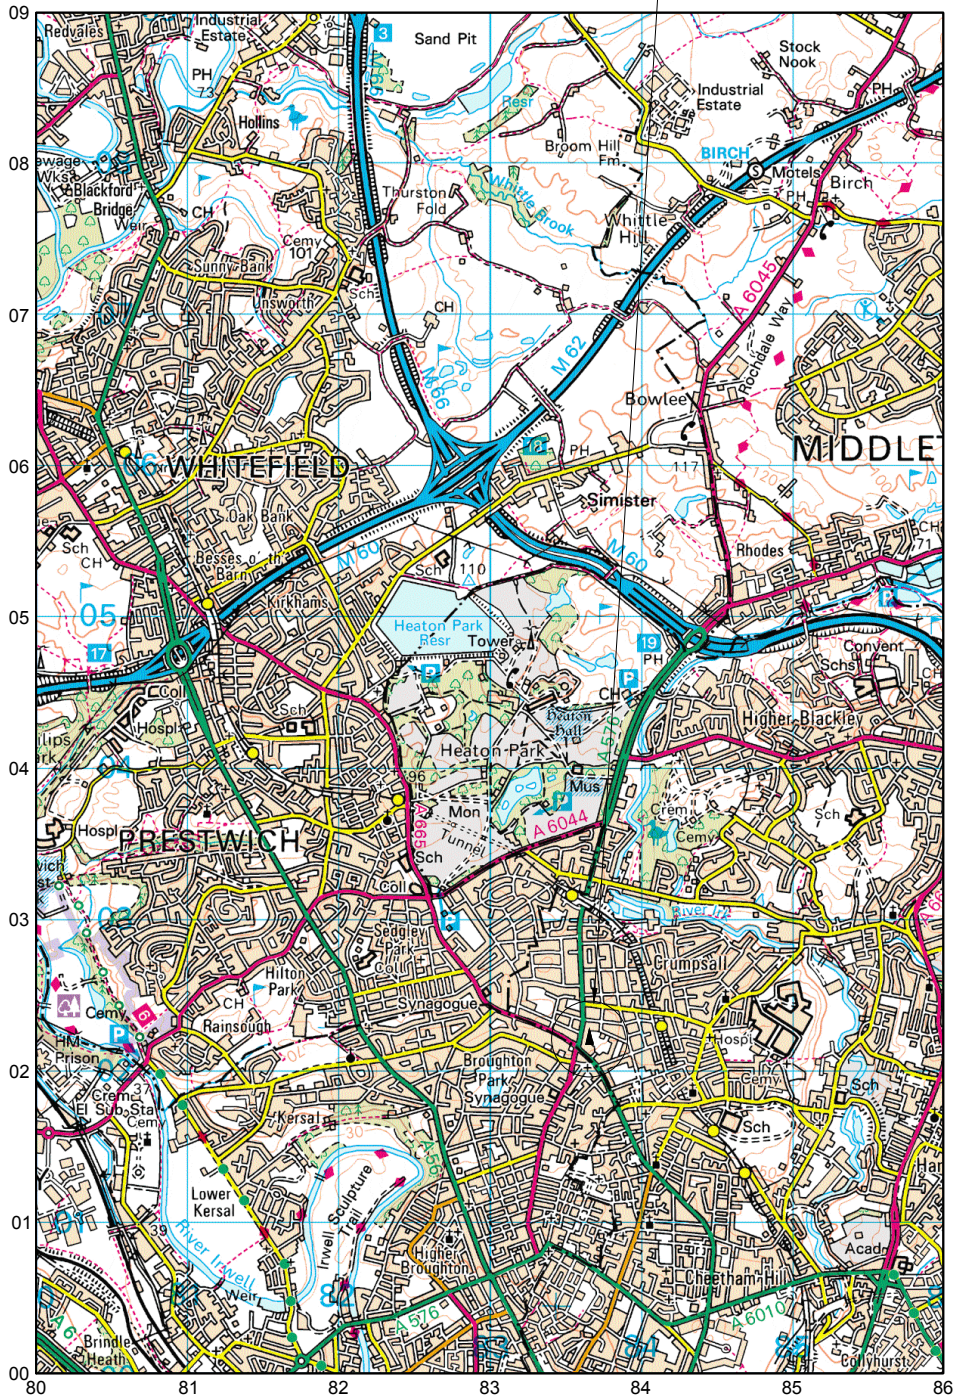

LOCATION PLAN
SCALE 1:50,000

THE SITE



LOCATION PLAN
SCALE 1:1250



©2020 Cellnex
All rights reserved. No part of this publication may be reproduced, stored in a retrieval system or transmitted in any form or by any means (Electronic, Mechanical, Photocopying, Recording or otherwise), without the prior written consent of the Company.

NOTES

BASED UPON ORDNANCE
SURVEY DIGITAL DATA
WITH THE PERMISSION OF
THE CONTROLLER OF HER
MAJESTY'S STATIONARY
OFFICE, © CROWN
COPYRIGHT. LICENCE NO.
100038864



	PROJ No			
	PROJ No			
	PROJ No			
	PROJ No			
1	PROJ No 231532 PLANNING ISSUE	25/01/21	JBT	JBT
0	PROJ No 0 O DRIVE MIGRATION	24/05/11	IM	IM
ISS	REVISION	DATE	DRN	APP



Crawley Court, Winchester, Hampshire, SO21 2QA
Tel. 01962 823434, Fax. 01962 822378

SITE No 166209
CHEETHAM HILL ATE
MIDDLETON ROAD
CHEETHAM HILL
MANCHESTER
GREATER MANCHESTER
M8 5DS

NGR SD 83620 02240
OS GRID 383620 402240

TITLE
LEGAL PLAN

SCALE 1:1250

DRAWN	IM	24/05/11
APPROVED	IM	

DRG No.	Sheet 1 of 1	Rev
166209-00-010-ML001		1