






side

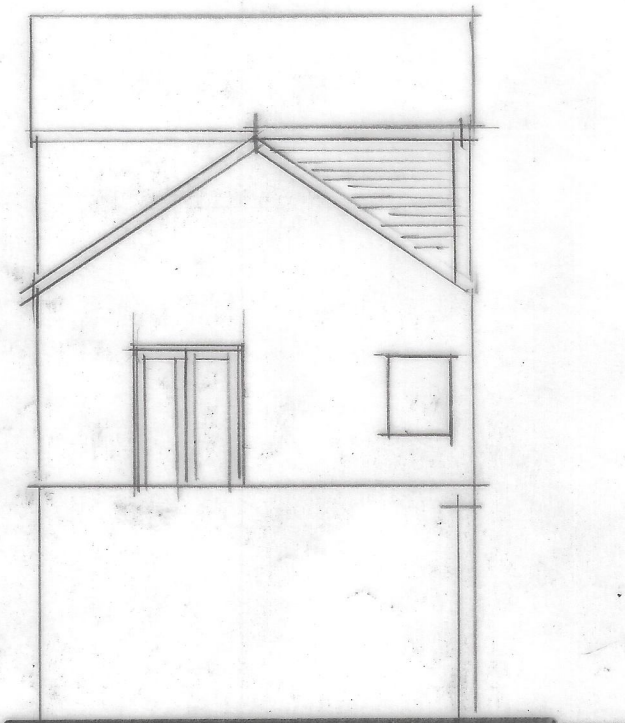


rear

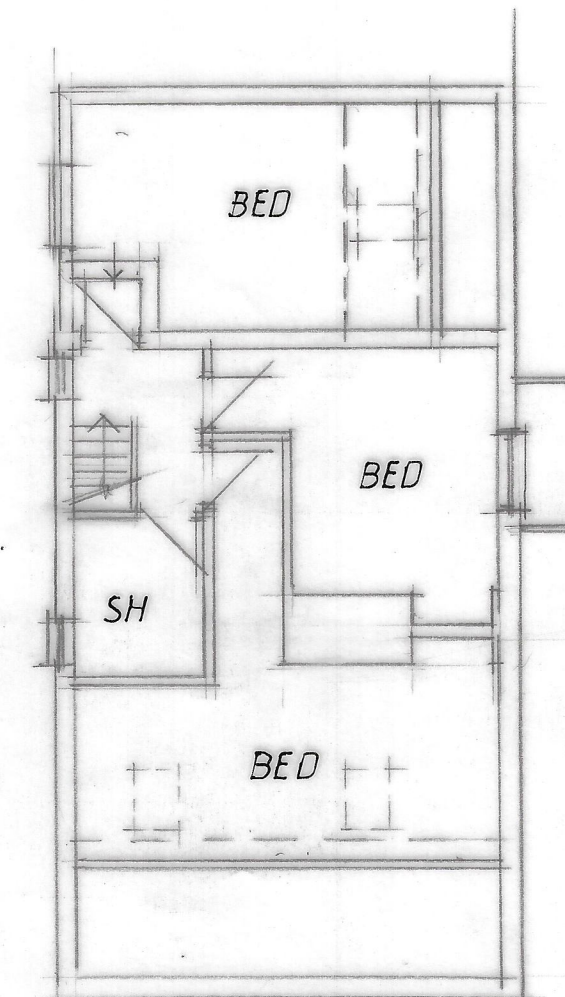


second

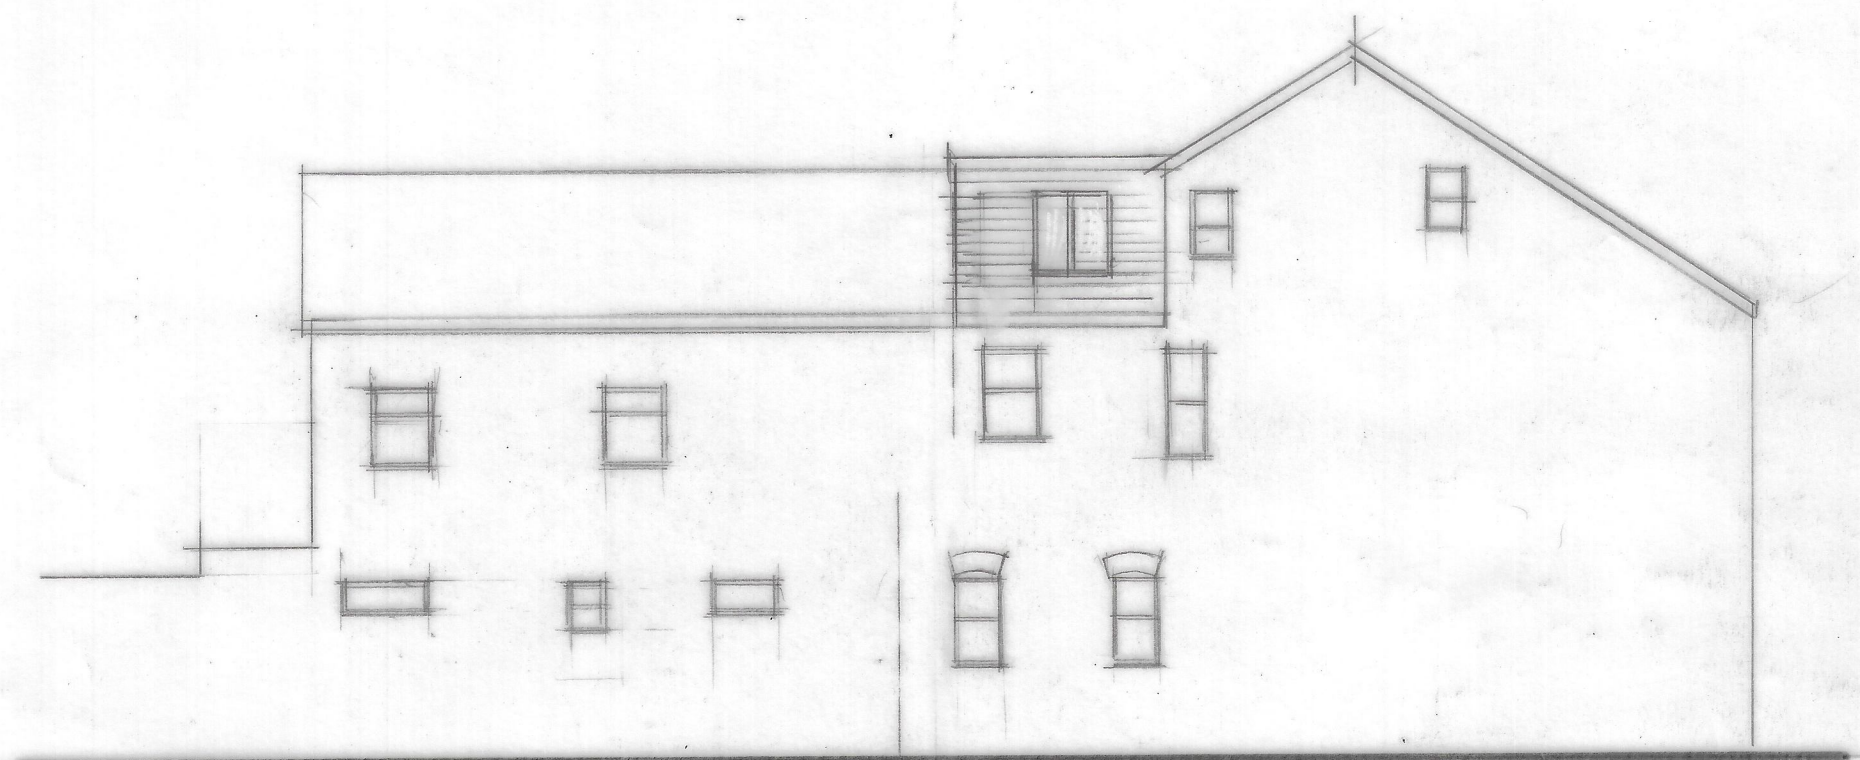

side

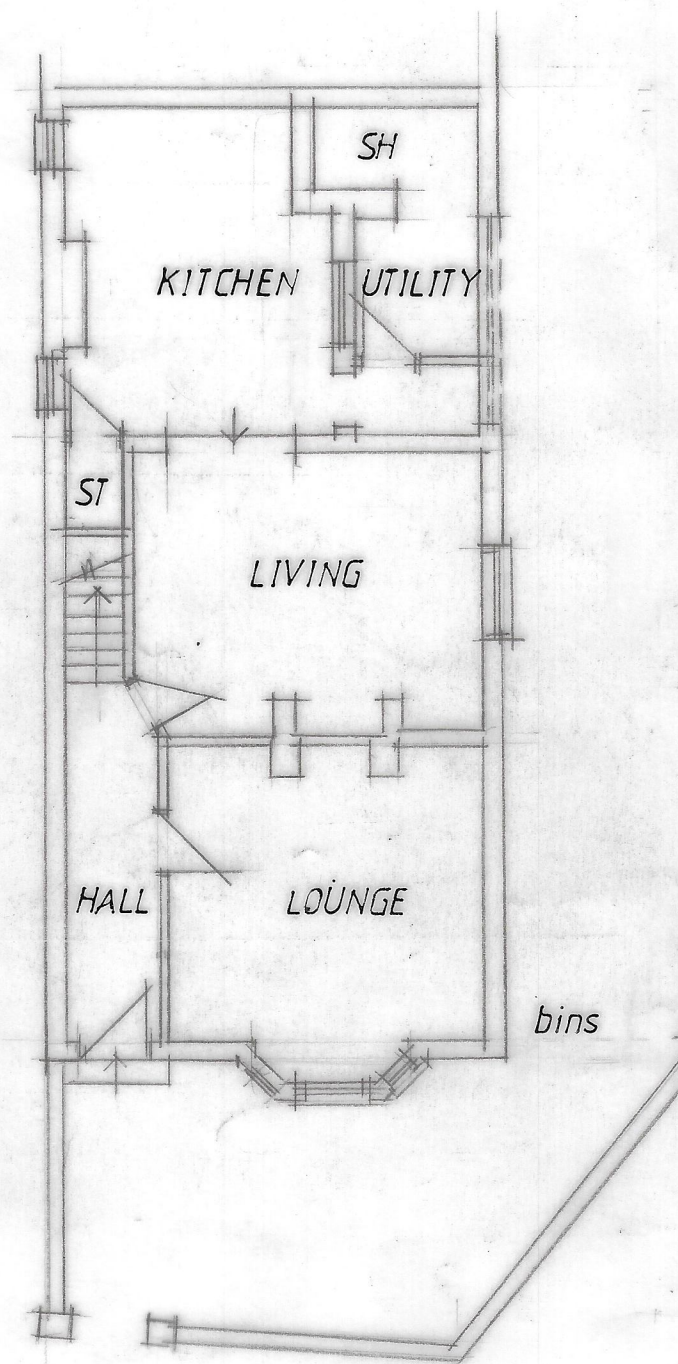

ground

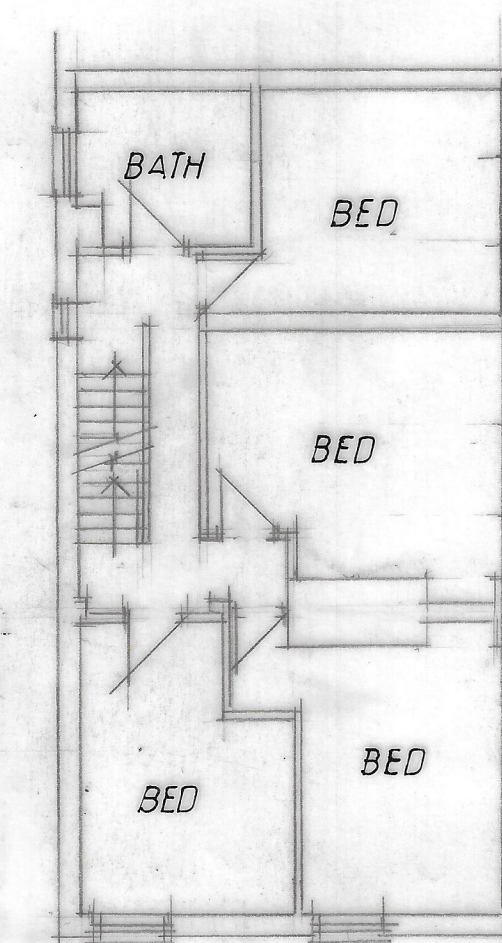

first

CLIENT
MR J HENRY
1 CAPE STREET
WITHINGTON M20 3WA

JOB TITLE
PROPOSED REAR LOFT
CONVERSION WITH DORMER

DRG. TITLE
PLANS AND ELEVATIONS
AS PROPOSED

**HOLBOROW +
ORMESHER**
Limited

**architectural &
interior design**

Station House
Adams Hill
Knutsford
Cheshire WA16 6DN

telephone : 01565 652275
fax : 01565 750501

ISSUE	ORIGINAL	1	2	3	4	5	6	7
REVISION								
DATE								
DRAWN								
CHECKED								
APPROVED								
SCALE	1:100 at A2							
DRAWING NUMBER	2150/21/02 ^A							