
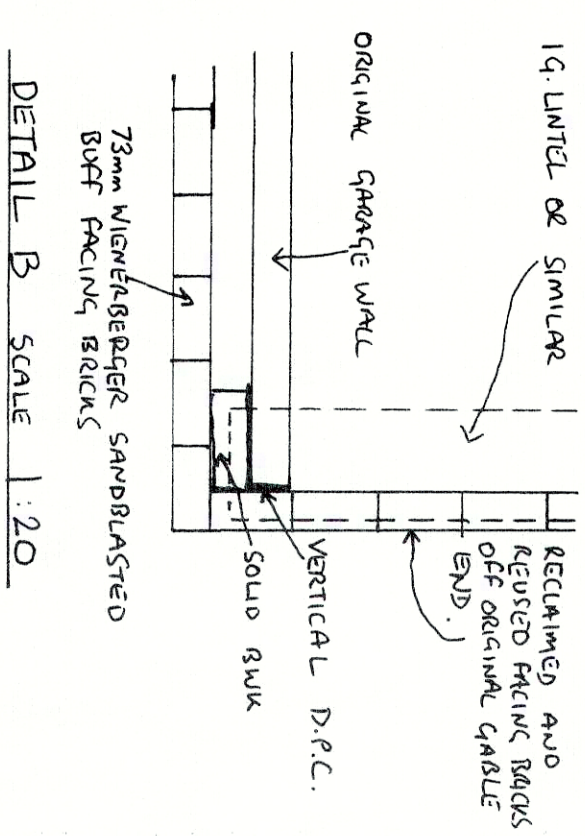
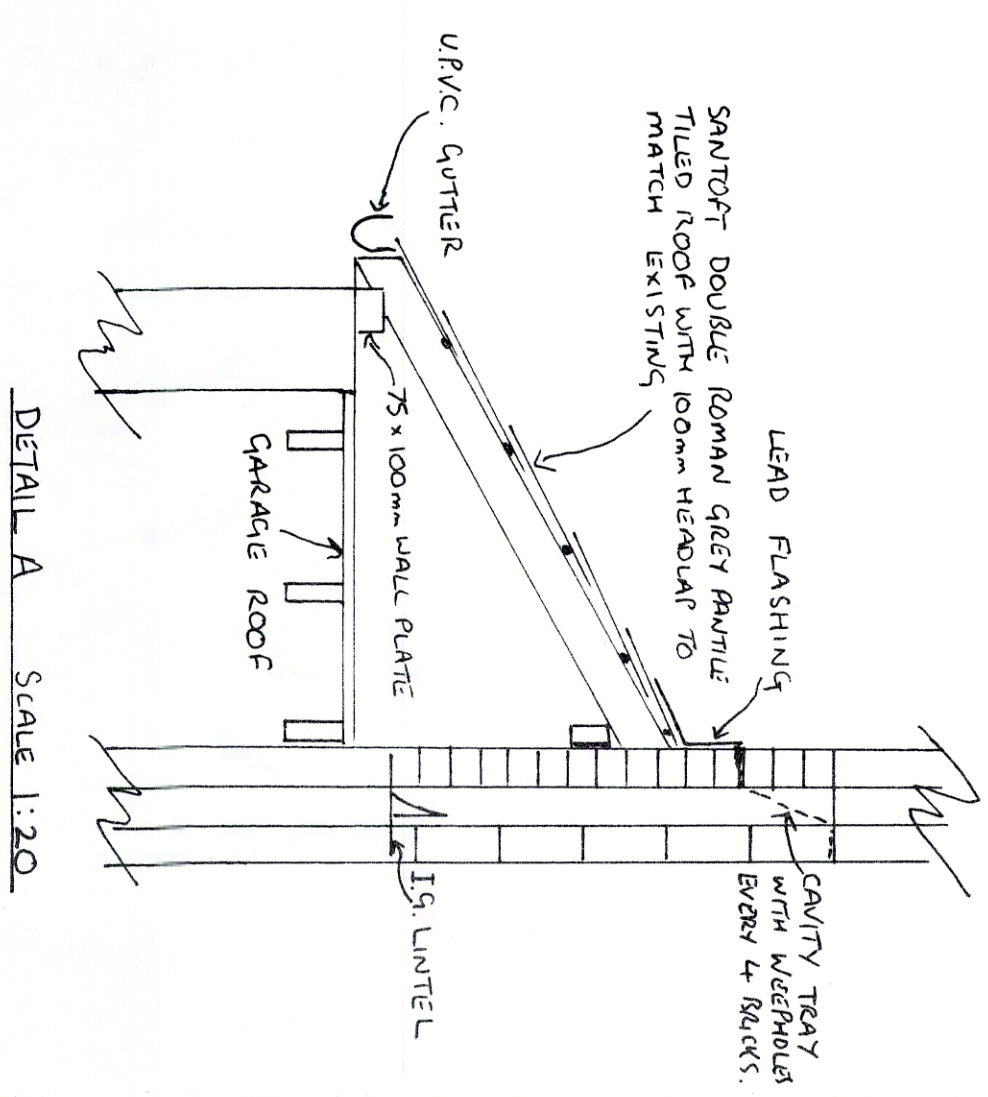
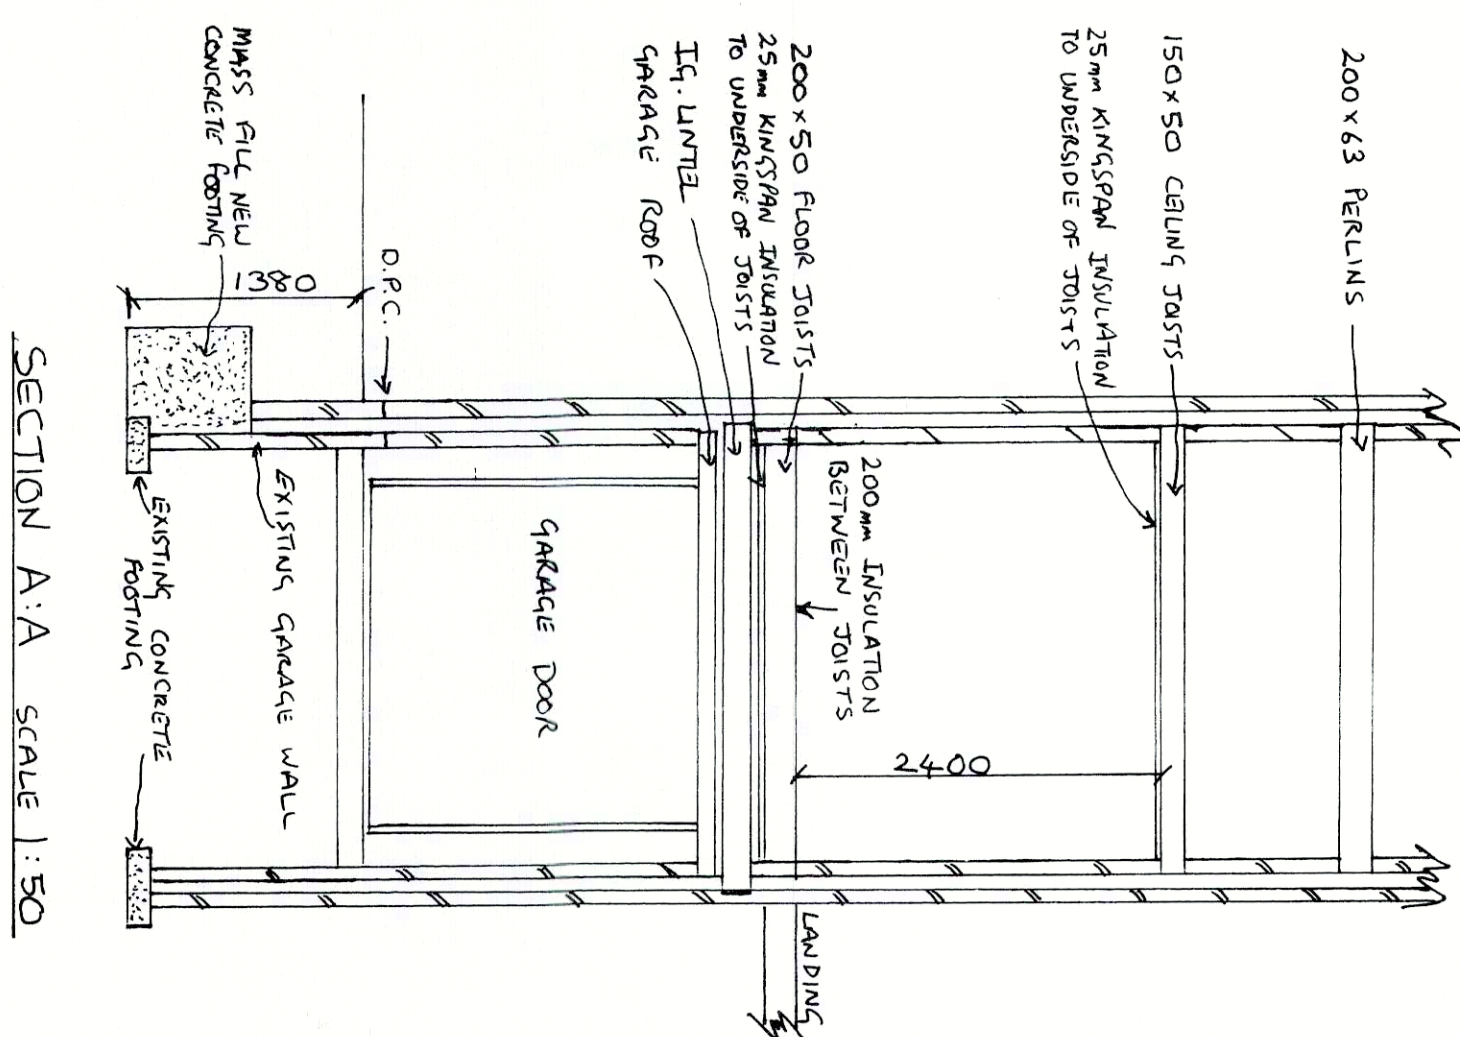


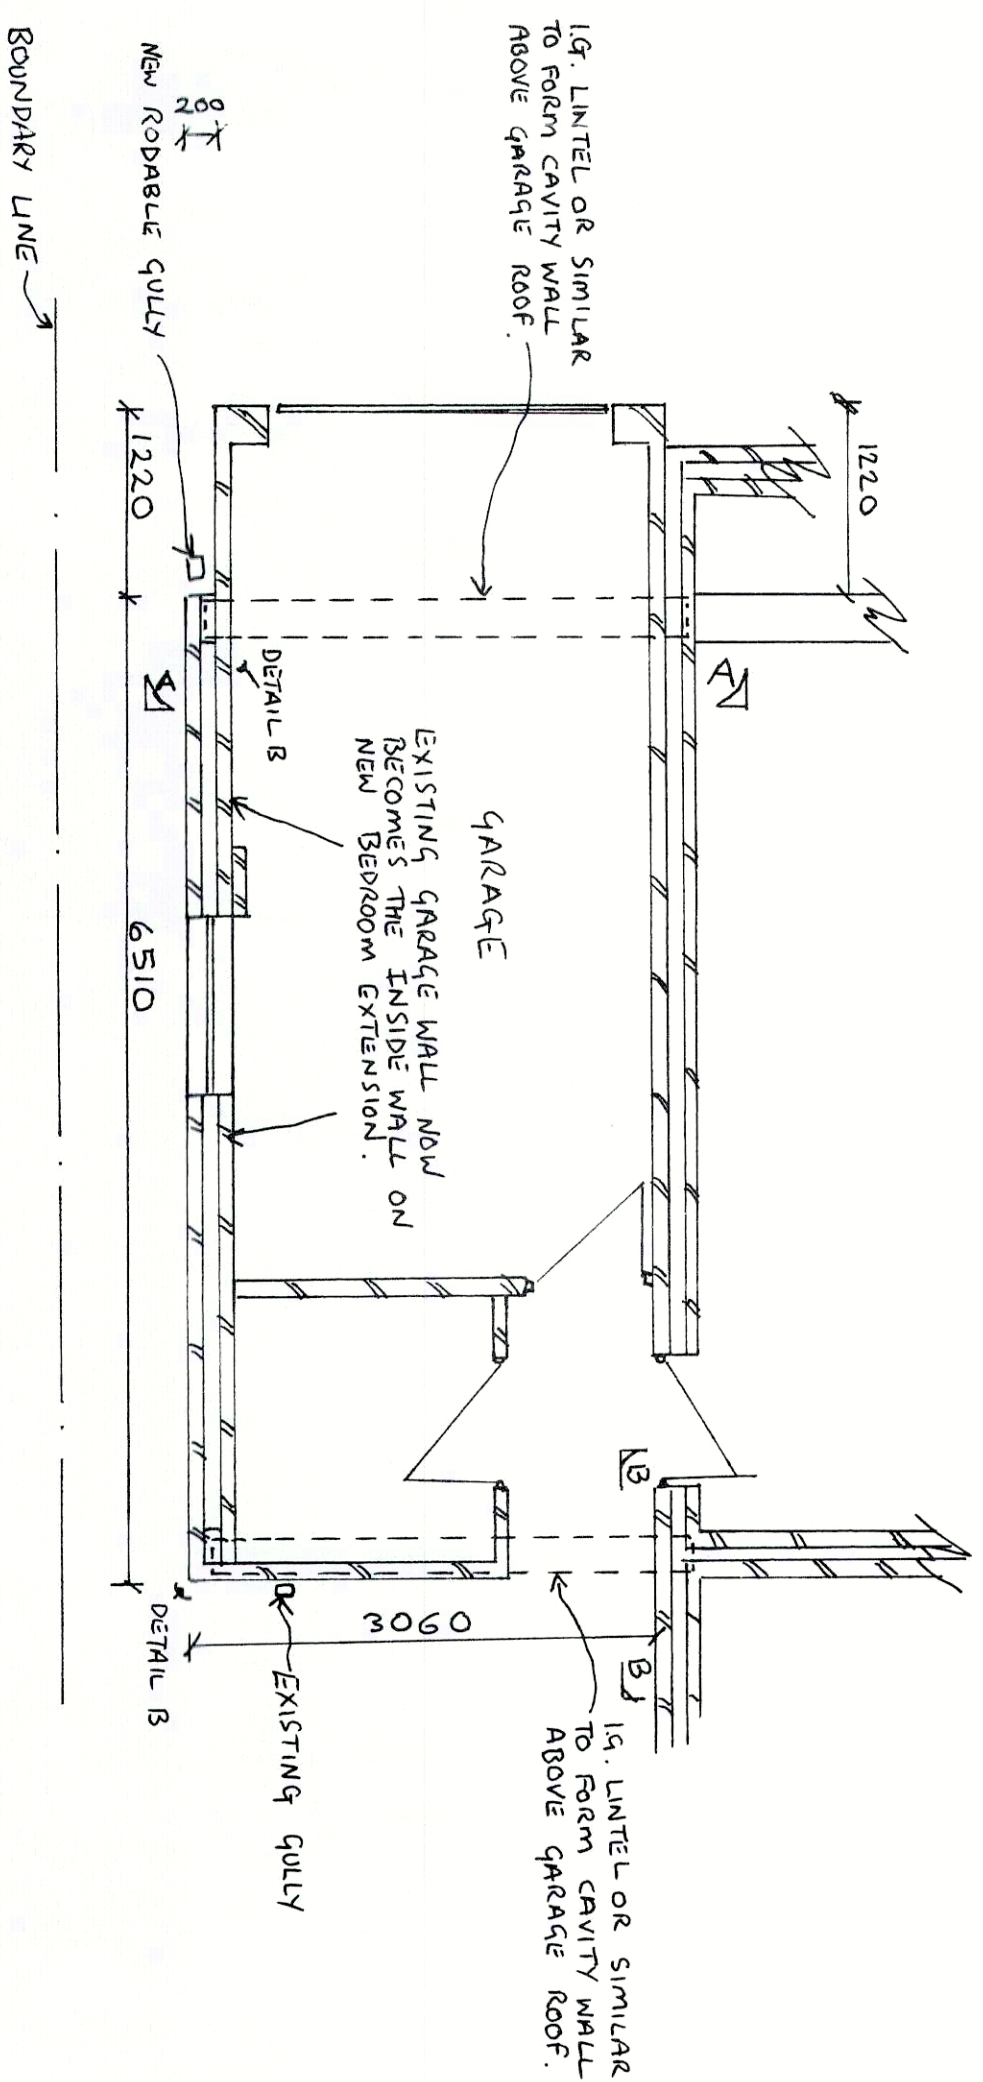

SECTION B:B SCALE 1:50

APPLICATION :- 129167/FH/2021
 PROJECT :- BEDROOM EXTENSION ABOVE EXISTING GARAGE.
 14 FAIRWOOD RD BROOKLANDS M/C M239JR.
 DRAWING :- GENERAL ARRANGEMENT NO 2
 SCALE 1:50 AND 1:20
 DATE: FEB 2021