
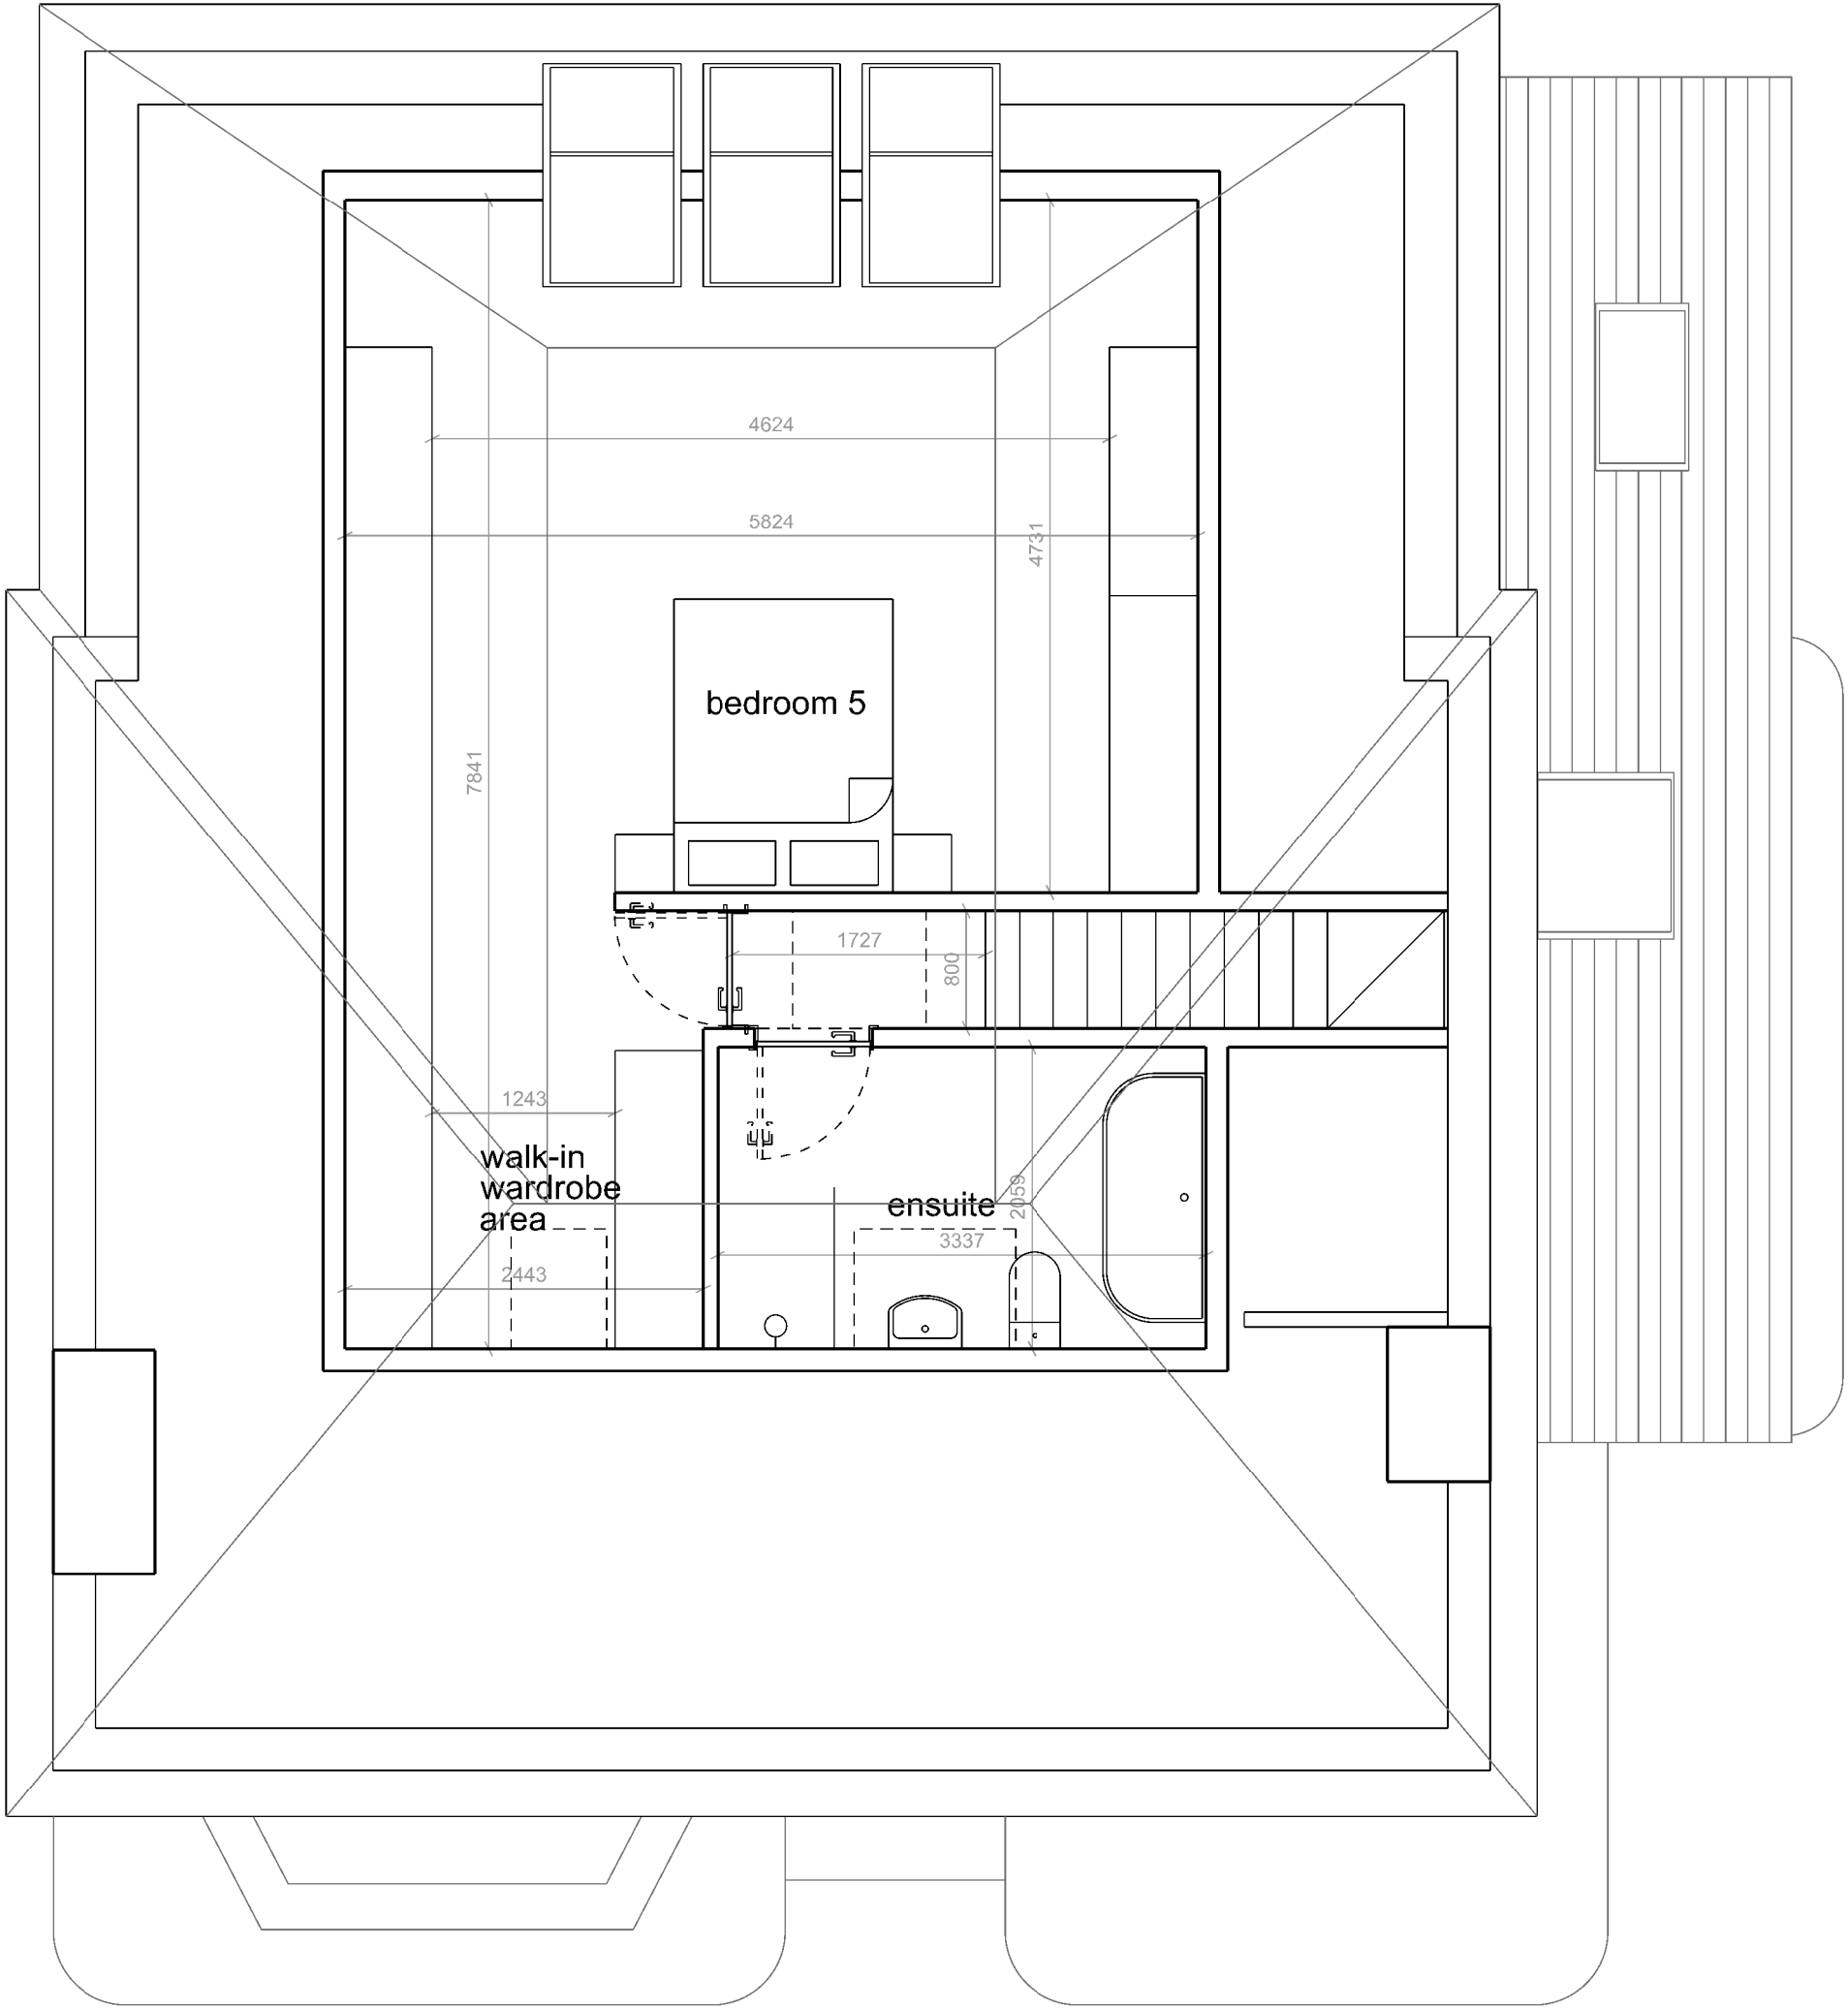
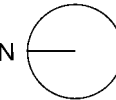


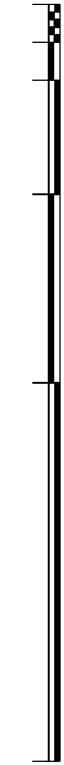

Proposed Loft Plan