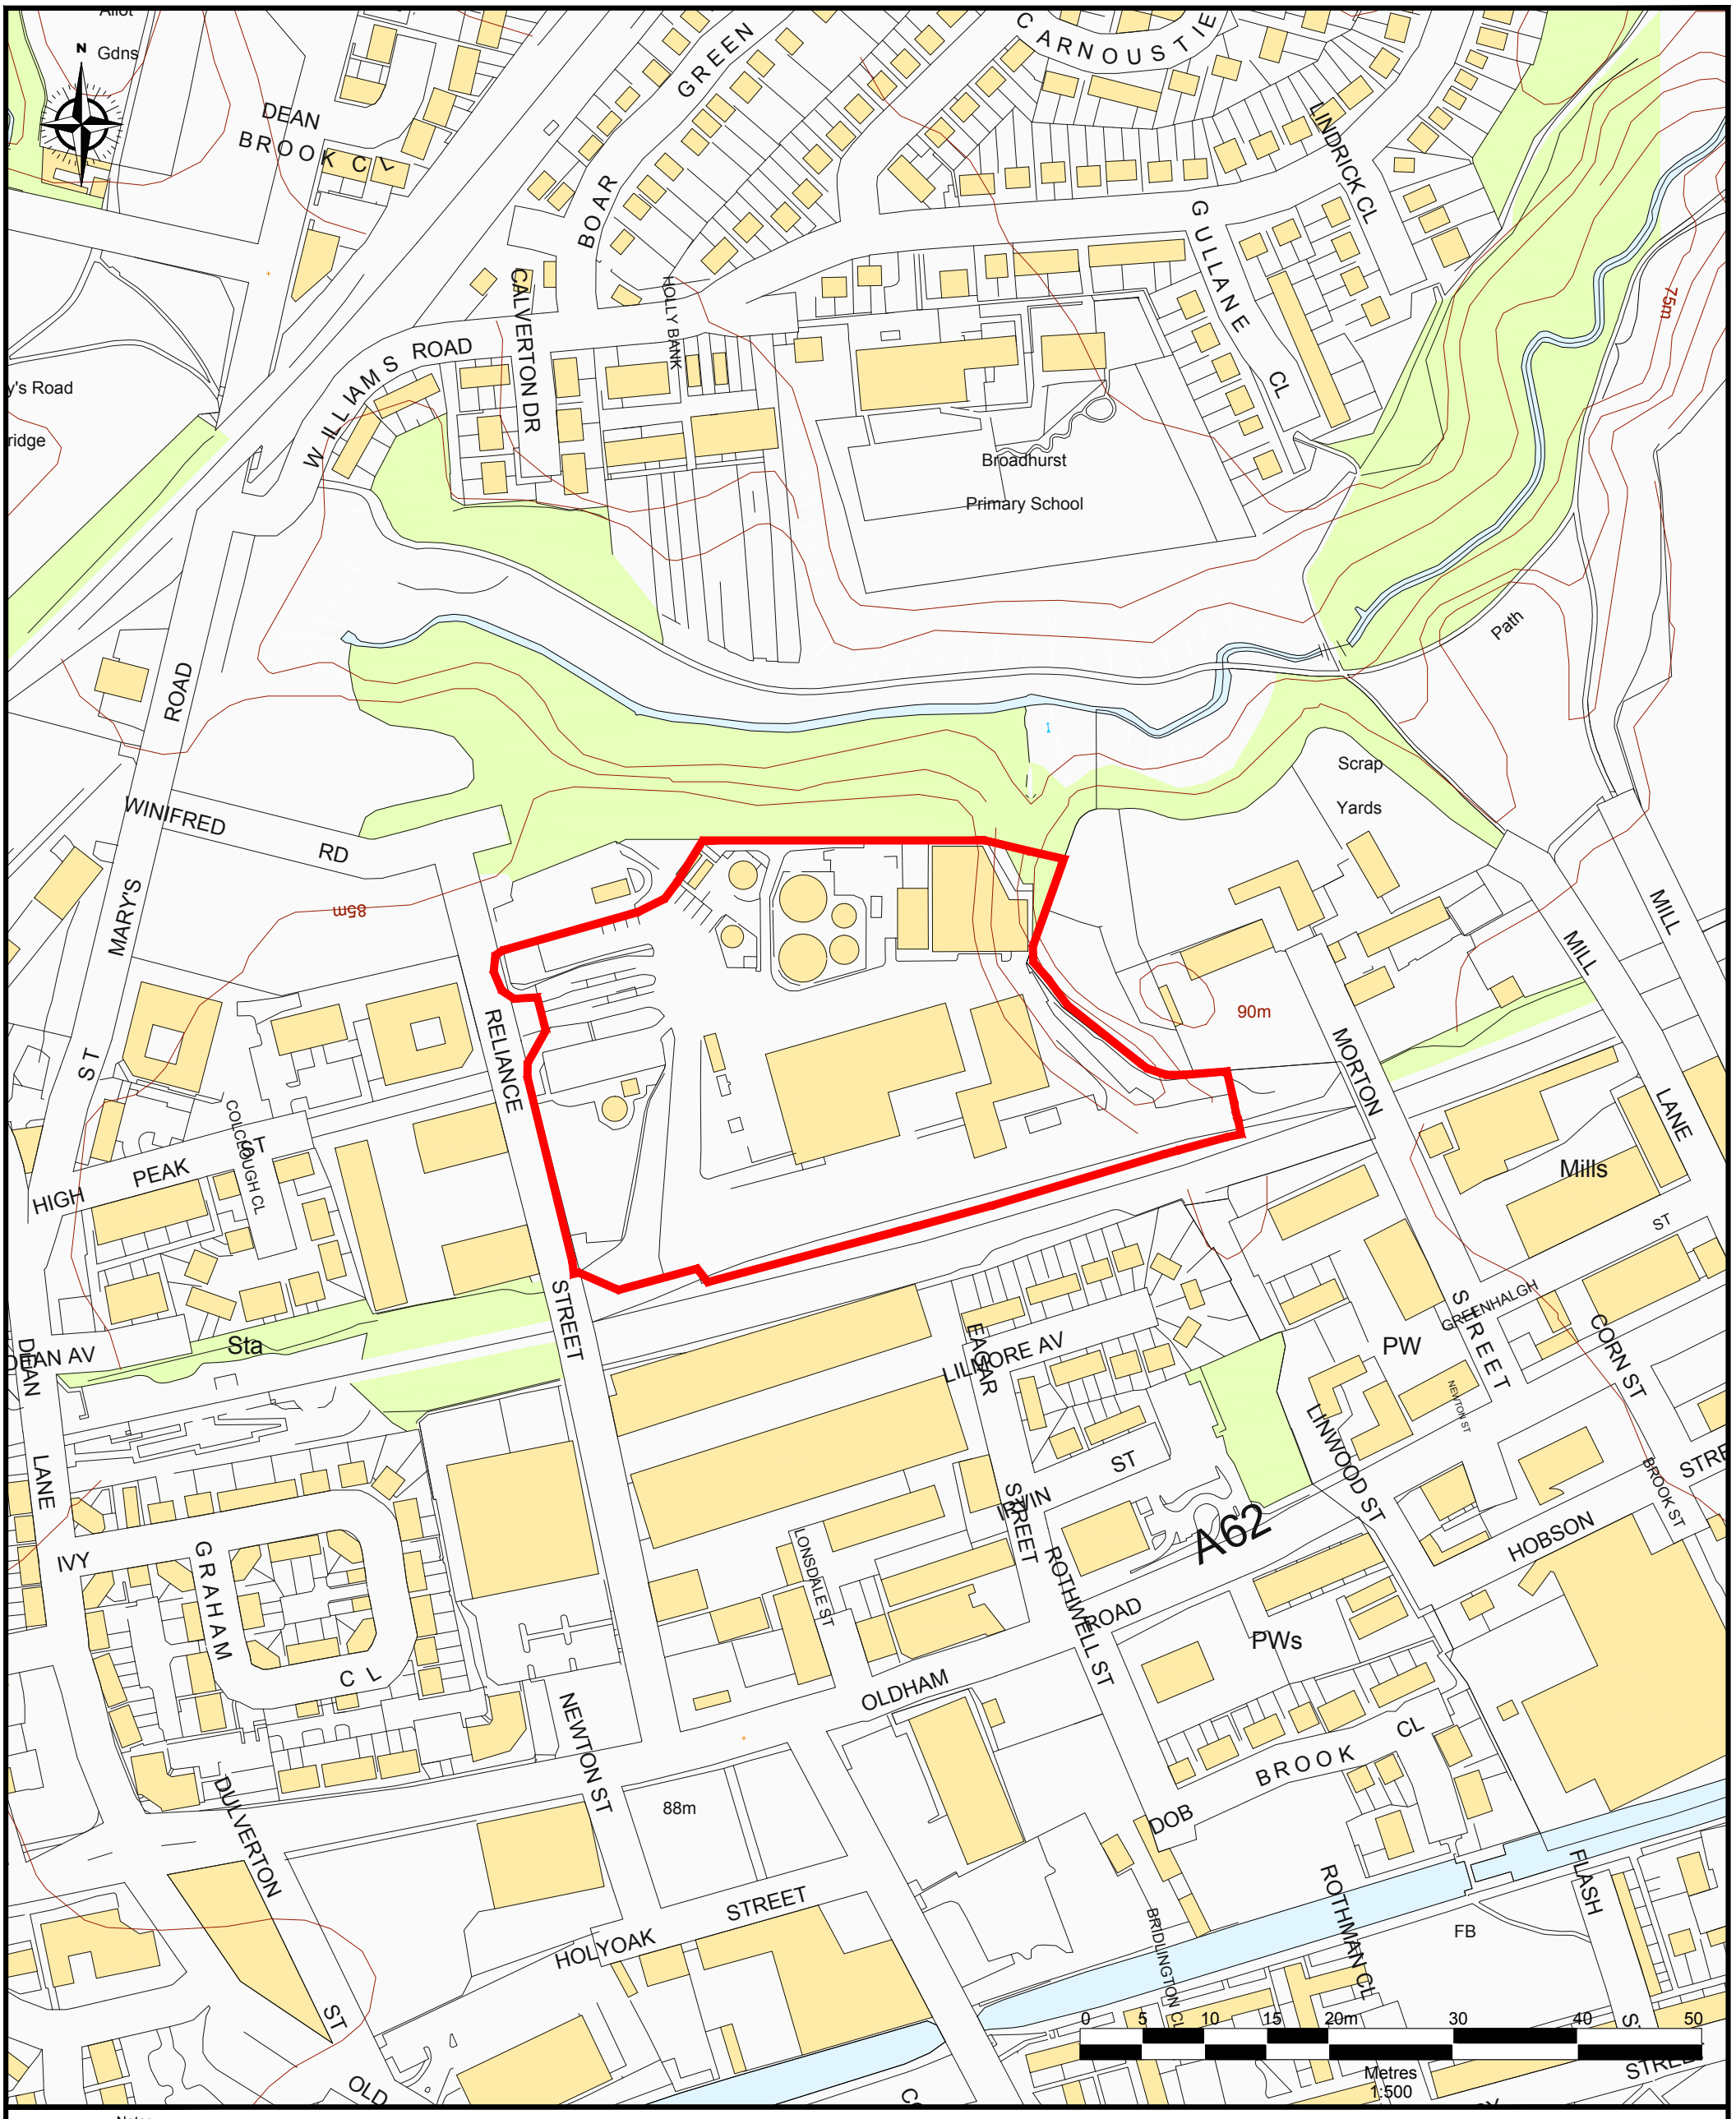

Notes

1. Reproduced from the Ordnance Survey Map with the permission of the Controller of Her Majesty's Stationary Office, Crown Copyright, Licence Number 100004910.

— Site Boundary

suez environnement

Darwen Resource Recovey Park, Lower Eccleshill Road, Darwen, BB3 0RP
Tel:(01254)819700, Fax:(01254)819749, Email: richard.bisset@sita.co.uk

Site	Reliance Street
Title	Site Location Plan
Scale	1:2500 @ A3
Date	Feb 2021
Drawing Ref	Rls-LOC-0215-01
Drawn by	RB
Checked by	JE

Rev	subject	date