




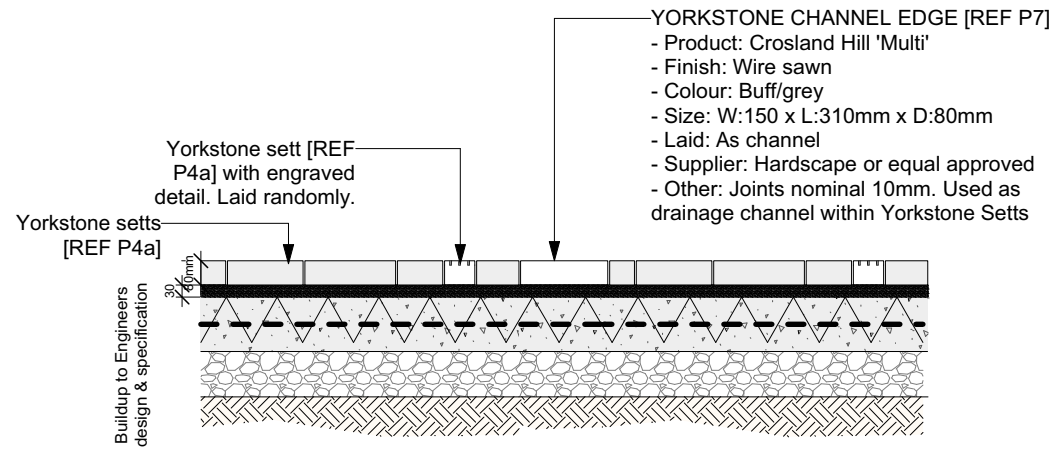


5003 01 (above) Section: Interface Yorkstone Setts / Yorkstone Channel Edge / Yorkstone Setts
Scale: 1:25

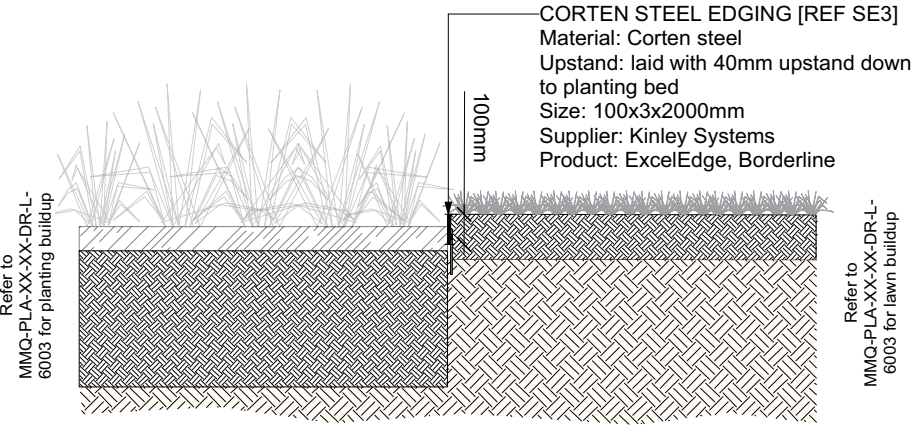


5003 05 (above) Section: Steel Edge REF SE3
Scale: 1:25

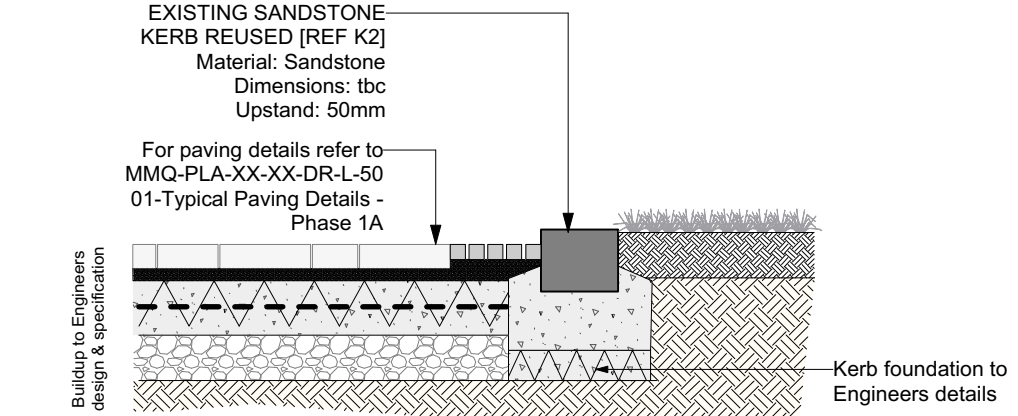


5003 02 (above) Section: Kerb REF K2
Scale: 1:25

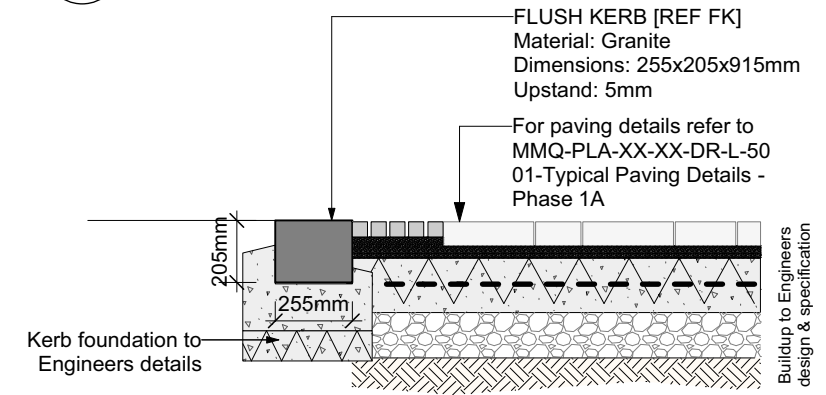


5003 03 (above) Section: Kerb REF FK
Scale: 1:25

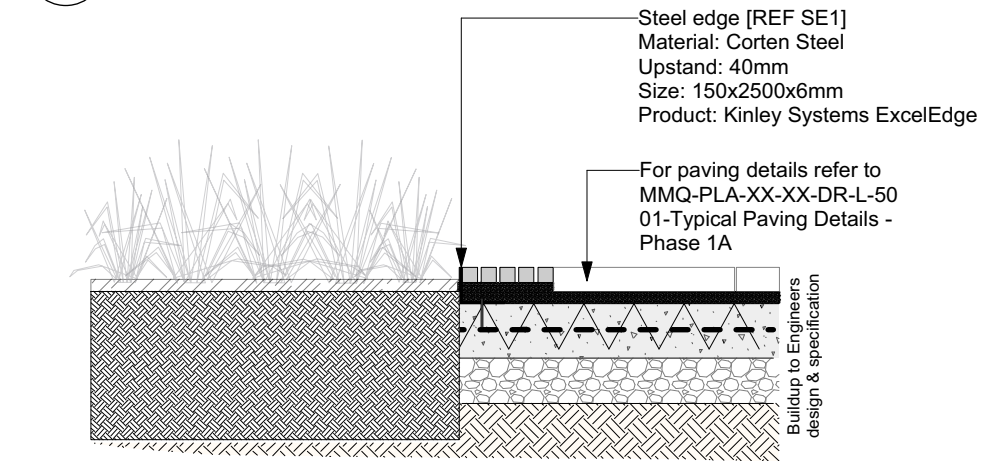


5003 04 (above) Section: Steel Edge REF SE1
Scale: 1:25

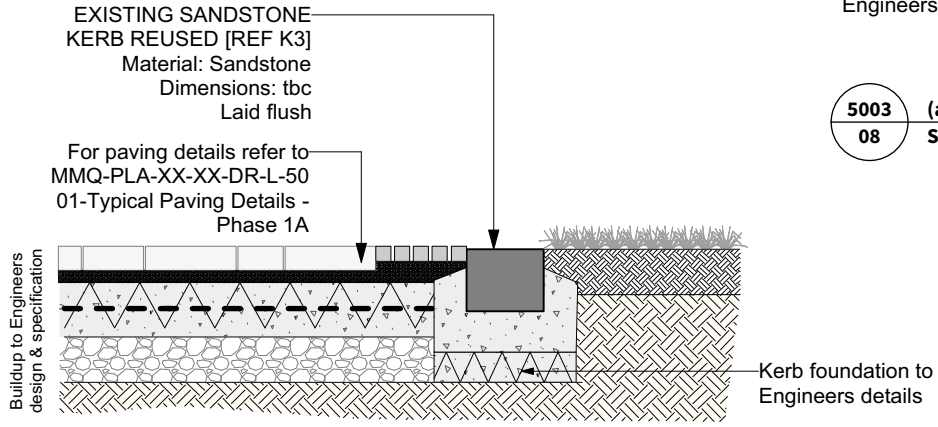


5003 06 (above) Section: Kerb REF K3
Scale: 1:25

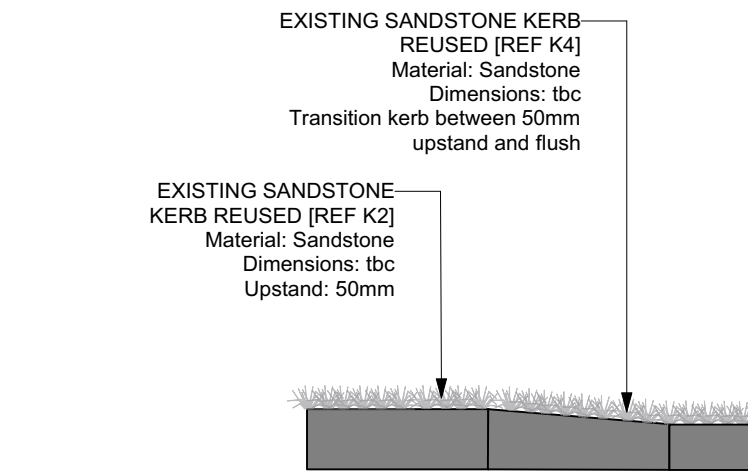

5003 07 (above) Section: Kerb REF K2, REF K3, REF K4
Scale: 1:25

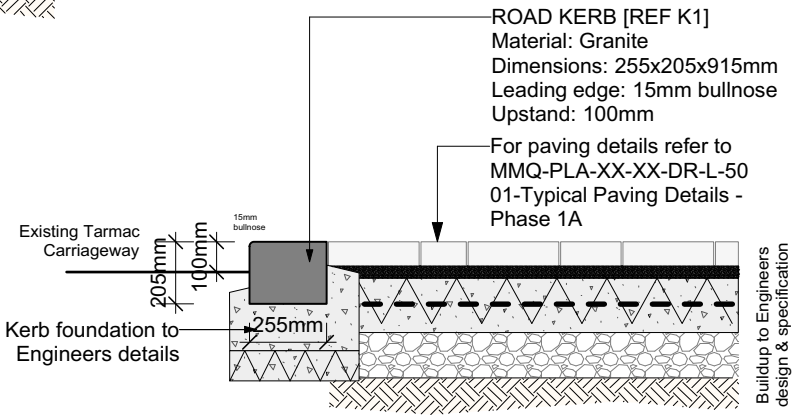

5003 08 (above) Section: Kerb REF K1 Upstand
Scale: 1:25

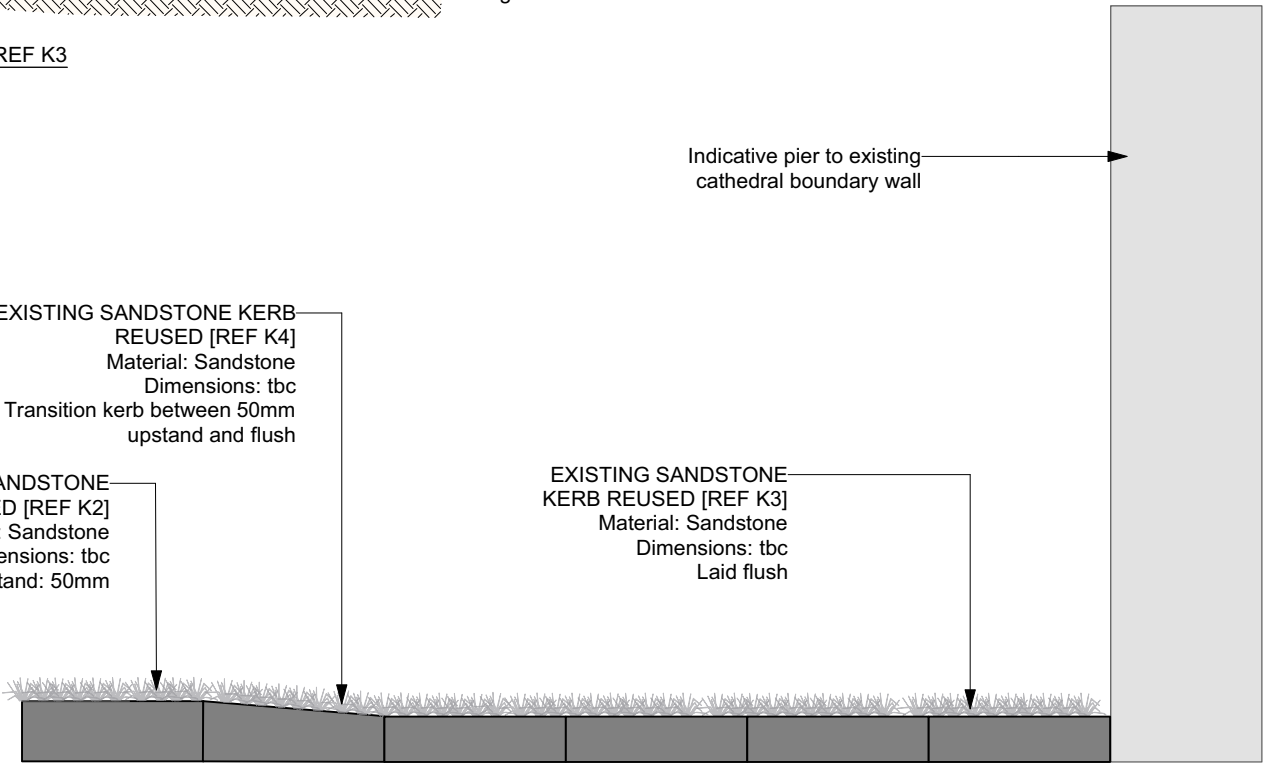

- NOTES:**
1. Do not scale from this drawing.
 2. Always work to noted dimensions.
 3. All dimensions are in millimetres unless otherwise stated.
 4. All setting out, levels and dimensions to be agreed on site.
 5. The dimensions of all materials must be checked on site before being laid out.
 6. This drawing must be read with the relevant specification clauses and detail drawings.
 7. Order of construction and setting out to be agreed on site.

LOCATION PLAN

KEY

S4-P05	29-03-21	Stage 05 update picking up GT comments	FF	FF
S4-P04	26-03-21	Stage 05 issue	FF	FF
S4-P03	05-01-21	Stage 04 issue amendments	CB	FF
S4-P02	15.12.20	Stage 04 issue	JC	FF
S4-P01	26.11.20	For information	CB	FF

Revision	Date	Description	Drawn	Approved
----------	------	-------------	-------	----------

Planit I.E. Limited
E: info@planit-ie.com W: planit-ie.com
MANCHESTER
2 Back Grafton St., Altrincham, WA14 1DY
T: 0161 928 9281
LONDON
Unit 6 Waterside, 44-48 Wharf Road, London, N1 7LX
T: 0207 253 5678
LIVERPOOL
No. 8 Princes Parade, Princes Dock, Liverpool, L3 1DL
T: 0151 705 6746

Client Galliford Try

Project Manchester Medieval Quarter

Dwg Title Typical Edge Details

Created on	Created by	Approved by
26.11.2020	CB	FF

Scale	Size	Workstage
	A3	STAGE 05

Dwg No.	Suitability	Revision
MMQ-PLA-XX-XX-DR-L-5003	\$4	P05