No part of this drawing or data file may be reproduced without the prior written permission of the Strategic Director of Highways, Transport & Engineering or approved representative.
Contains OS Data © Crown copyright and database rights 2017 Ordnance Survey 100019568.

KEY

- EXISTING VERGE TO RETAIN
- PROPOSED EARTHWORKS WITHIN EMBANKMENT AREA
- EXISTING FOOTWAY TO BE CONVERTED TO EARTHWORKS PROFILE
- EXISTING FOOTWAY TO BE REPROFILED TO AN APPROPRIATE GRADIENT NO STEEPER THAN 1:20
- EXISTING SURFACE TO BE RESURFACED
- EXISTING FOLIAGE TO BE REMOVED
- EXISTING FOOTWAY TO BE RESURFACED
- REMOVAL OF DEBRIS AND DETRITUS AND JET WASH CLEAN
- EXISTING GATE TO REMAIN INSITU
- EXISTING FENCE TO BE REPAIRED
- EXISTING FENCE TO BE REMOVED
- LOCATION OF BRIDGE WING WALLS AND ABUTMENTS
- EXISTING TREES/VEGETATION
- PROPOSED TREES
- PROPOSED BOLLARDS
- EXISTING BOLLARDS TO BE REPLACED WITH NEW BOLLARDS
- ROAD MARKINGS
- WAITING RESTRICTIONS (DOUBLE YELLOW LINES), CYCLE LANE, CYCLE SYMBOLS, 2M ARROW

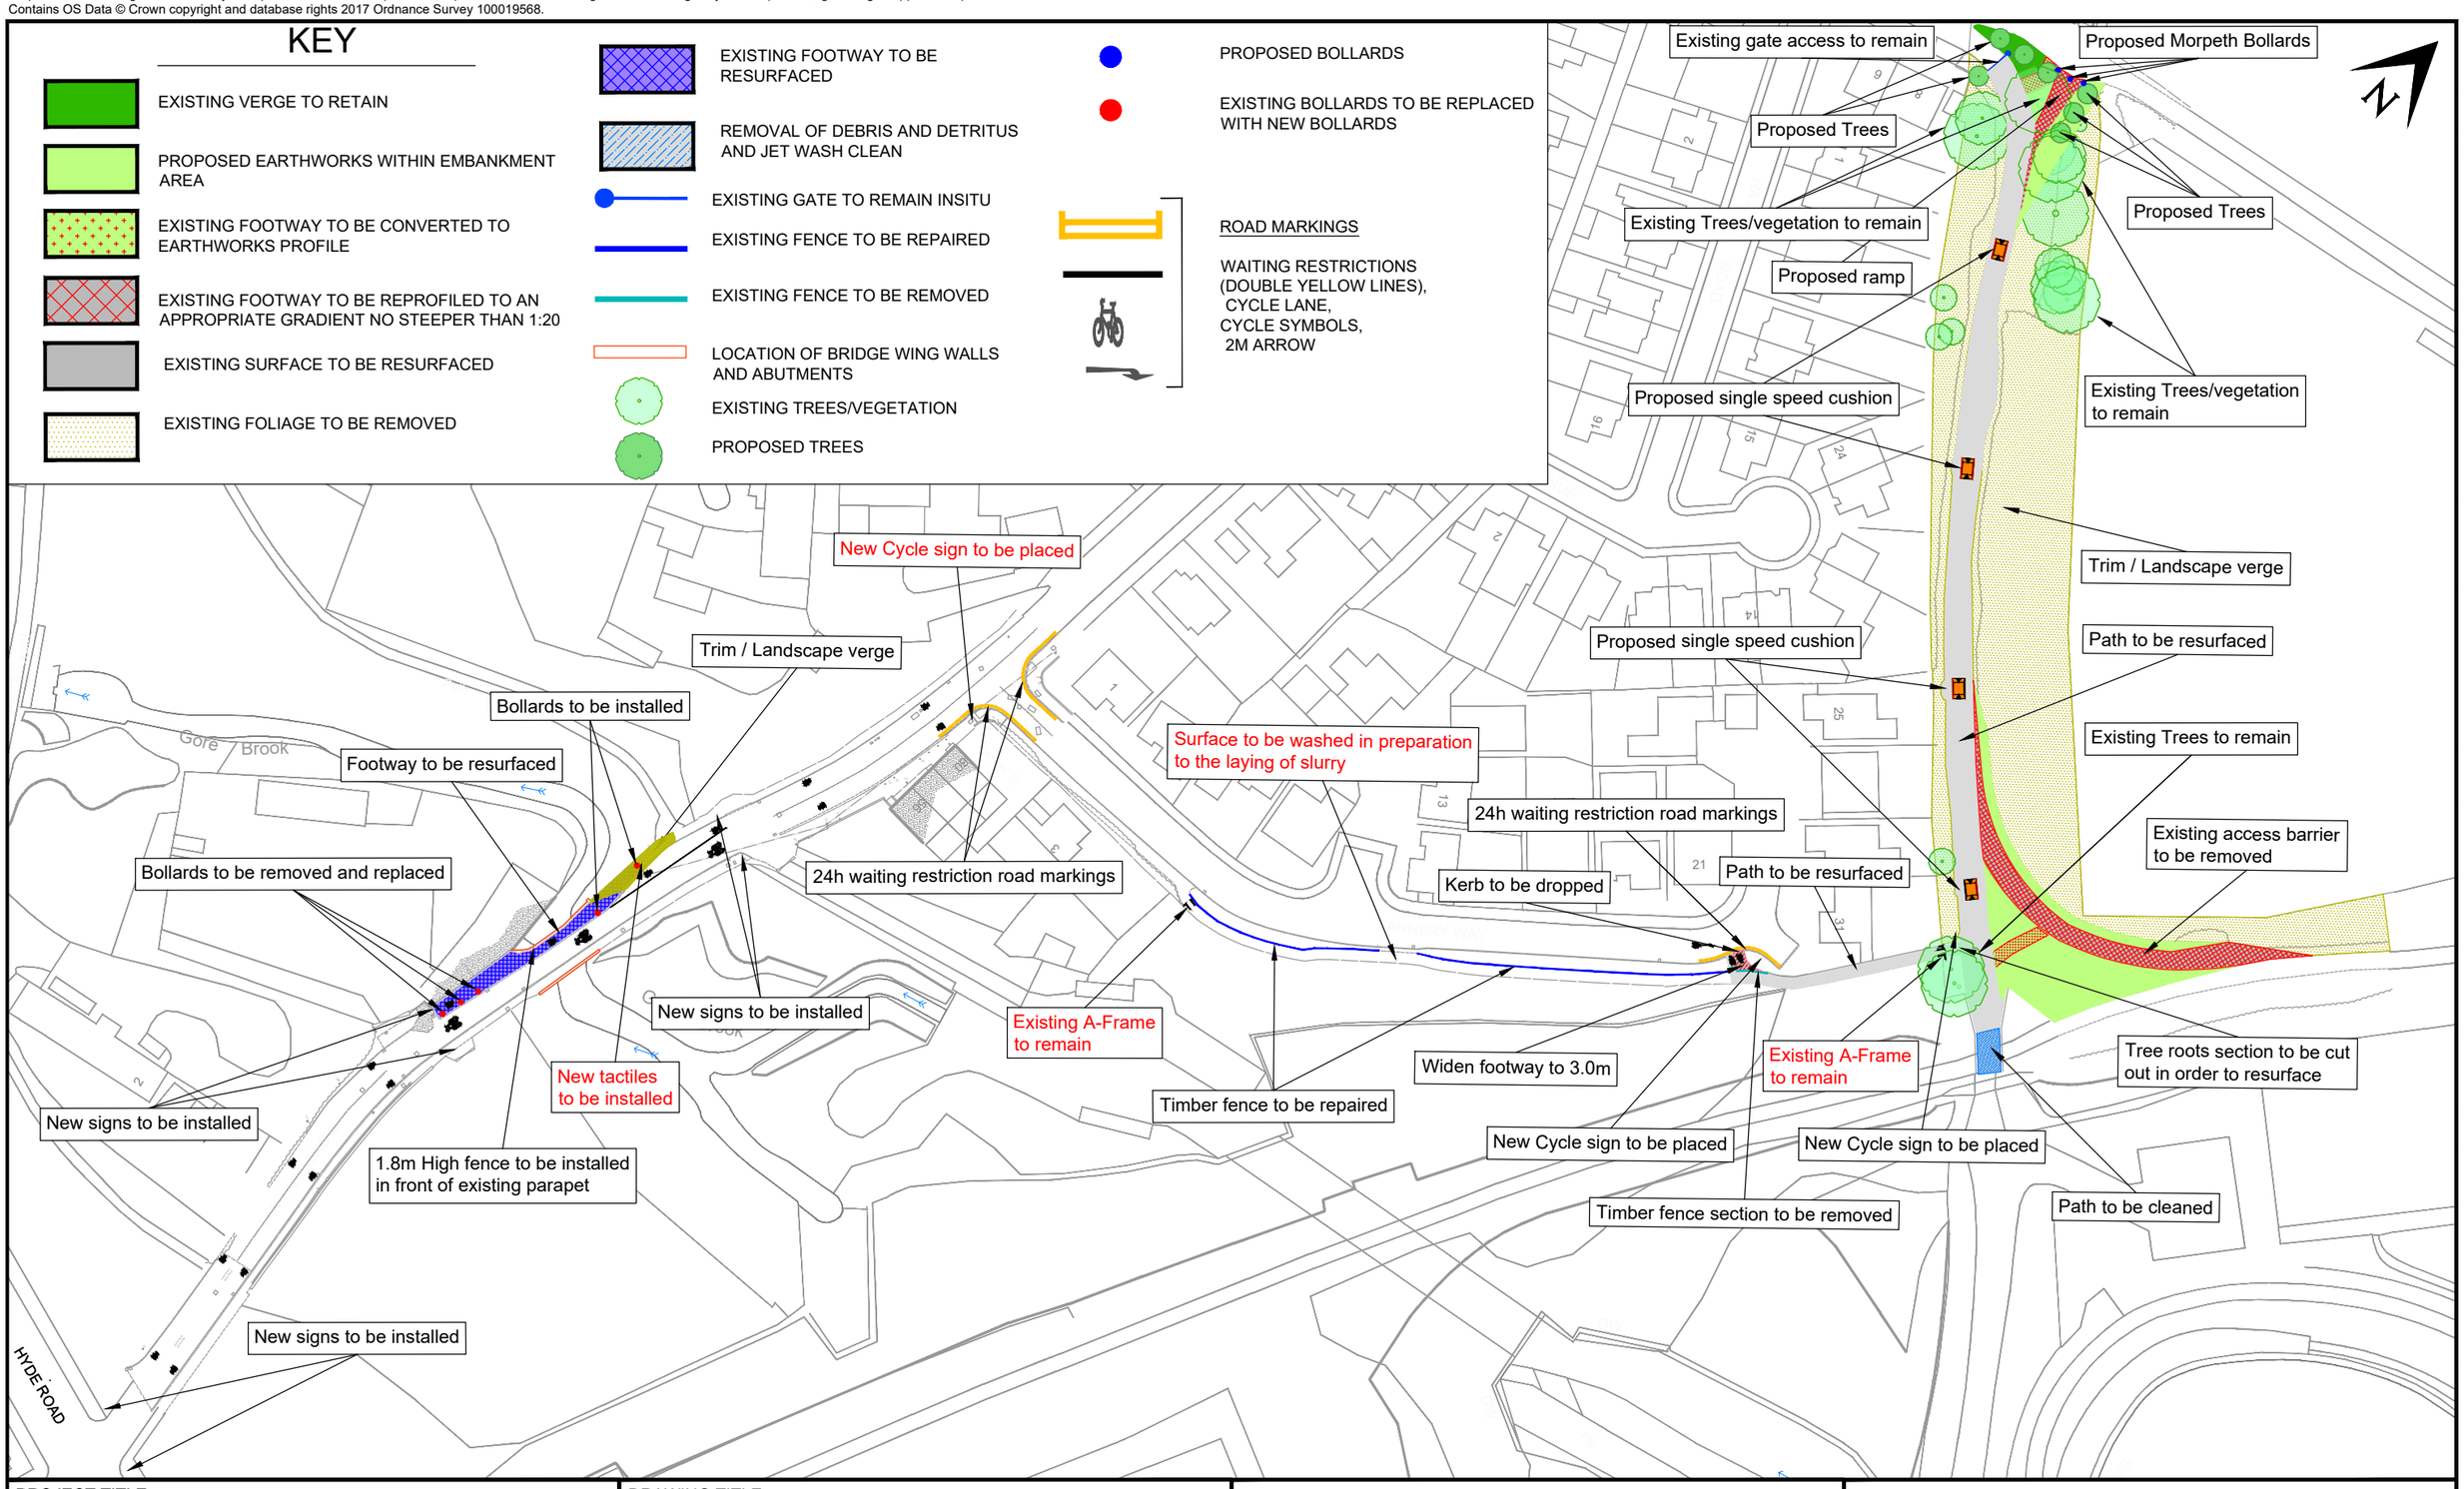

PROJECT TITLE	MCF MANCHESTER CYCLEWAY Stockport Branch Canal, Tannery Way and Tan Yard Brow Area
DRAWING TITLE	ACCELERATED WORKS Proposed Works CONSULTATION

REV	DESCRIPTION	DATE
A	As red highlighted on plan	16/04/21

Highways
Neighbourhoods Directorate
PO Box 532
Town Hall
Manchester M60 2LA

MANCHESTER CITY COUNCIL

SIZE	SCALE	DATE	DRAWN	CHECKED	APPROVED	DRAWING NUMBER	REV
A3	1:1000	16/04/2021	AP	LM	TD	A3/210208H/0000/CON	A

CAD File : G:\CEX\Highways\Data\Infrastructure\Design\Projects\2019-20\210208HMCF Manchester Cycleway\04 Design and Drawings\Drawings\Current\Stockport Branch Canal, Tannery Way and Yard Brow Area\0000 - Series\210208H-MCF-0000-CON A3.dwg

0 10 mm