



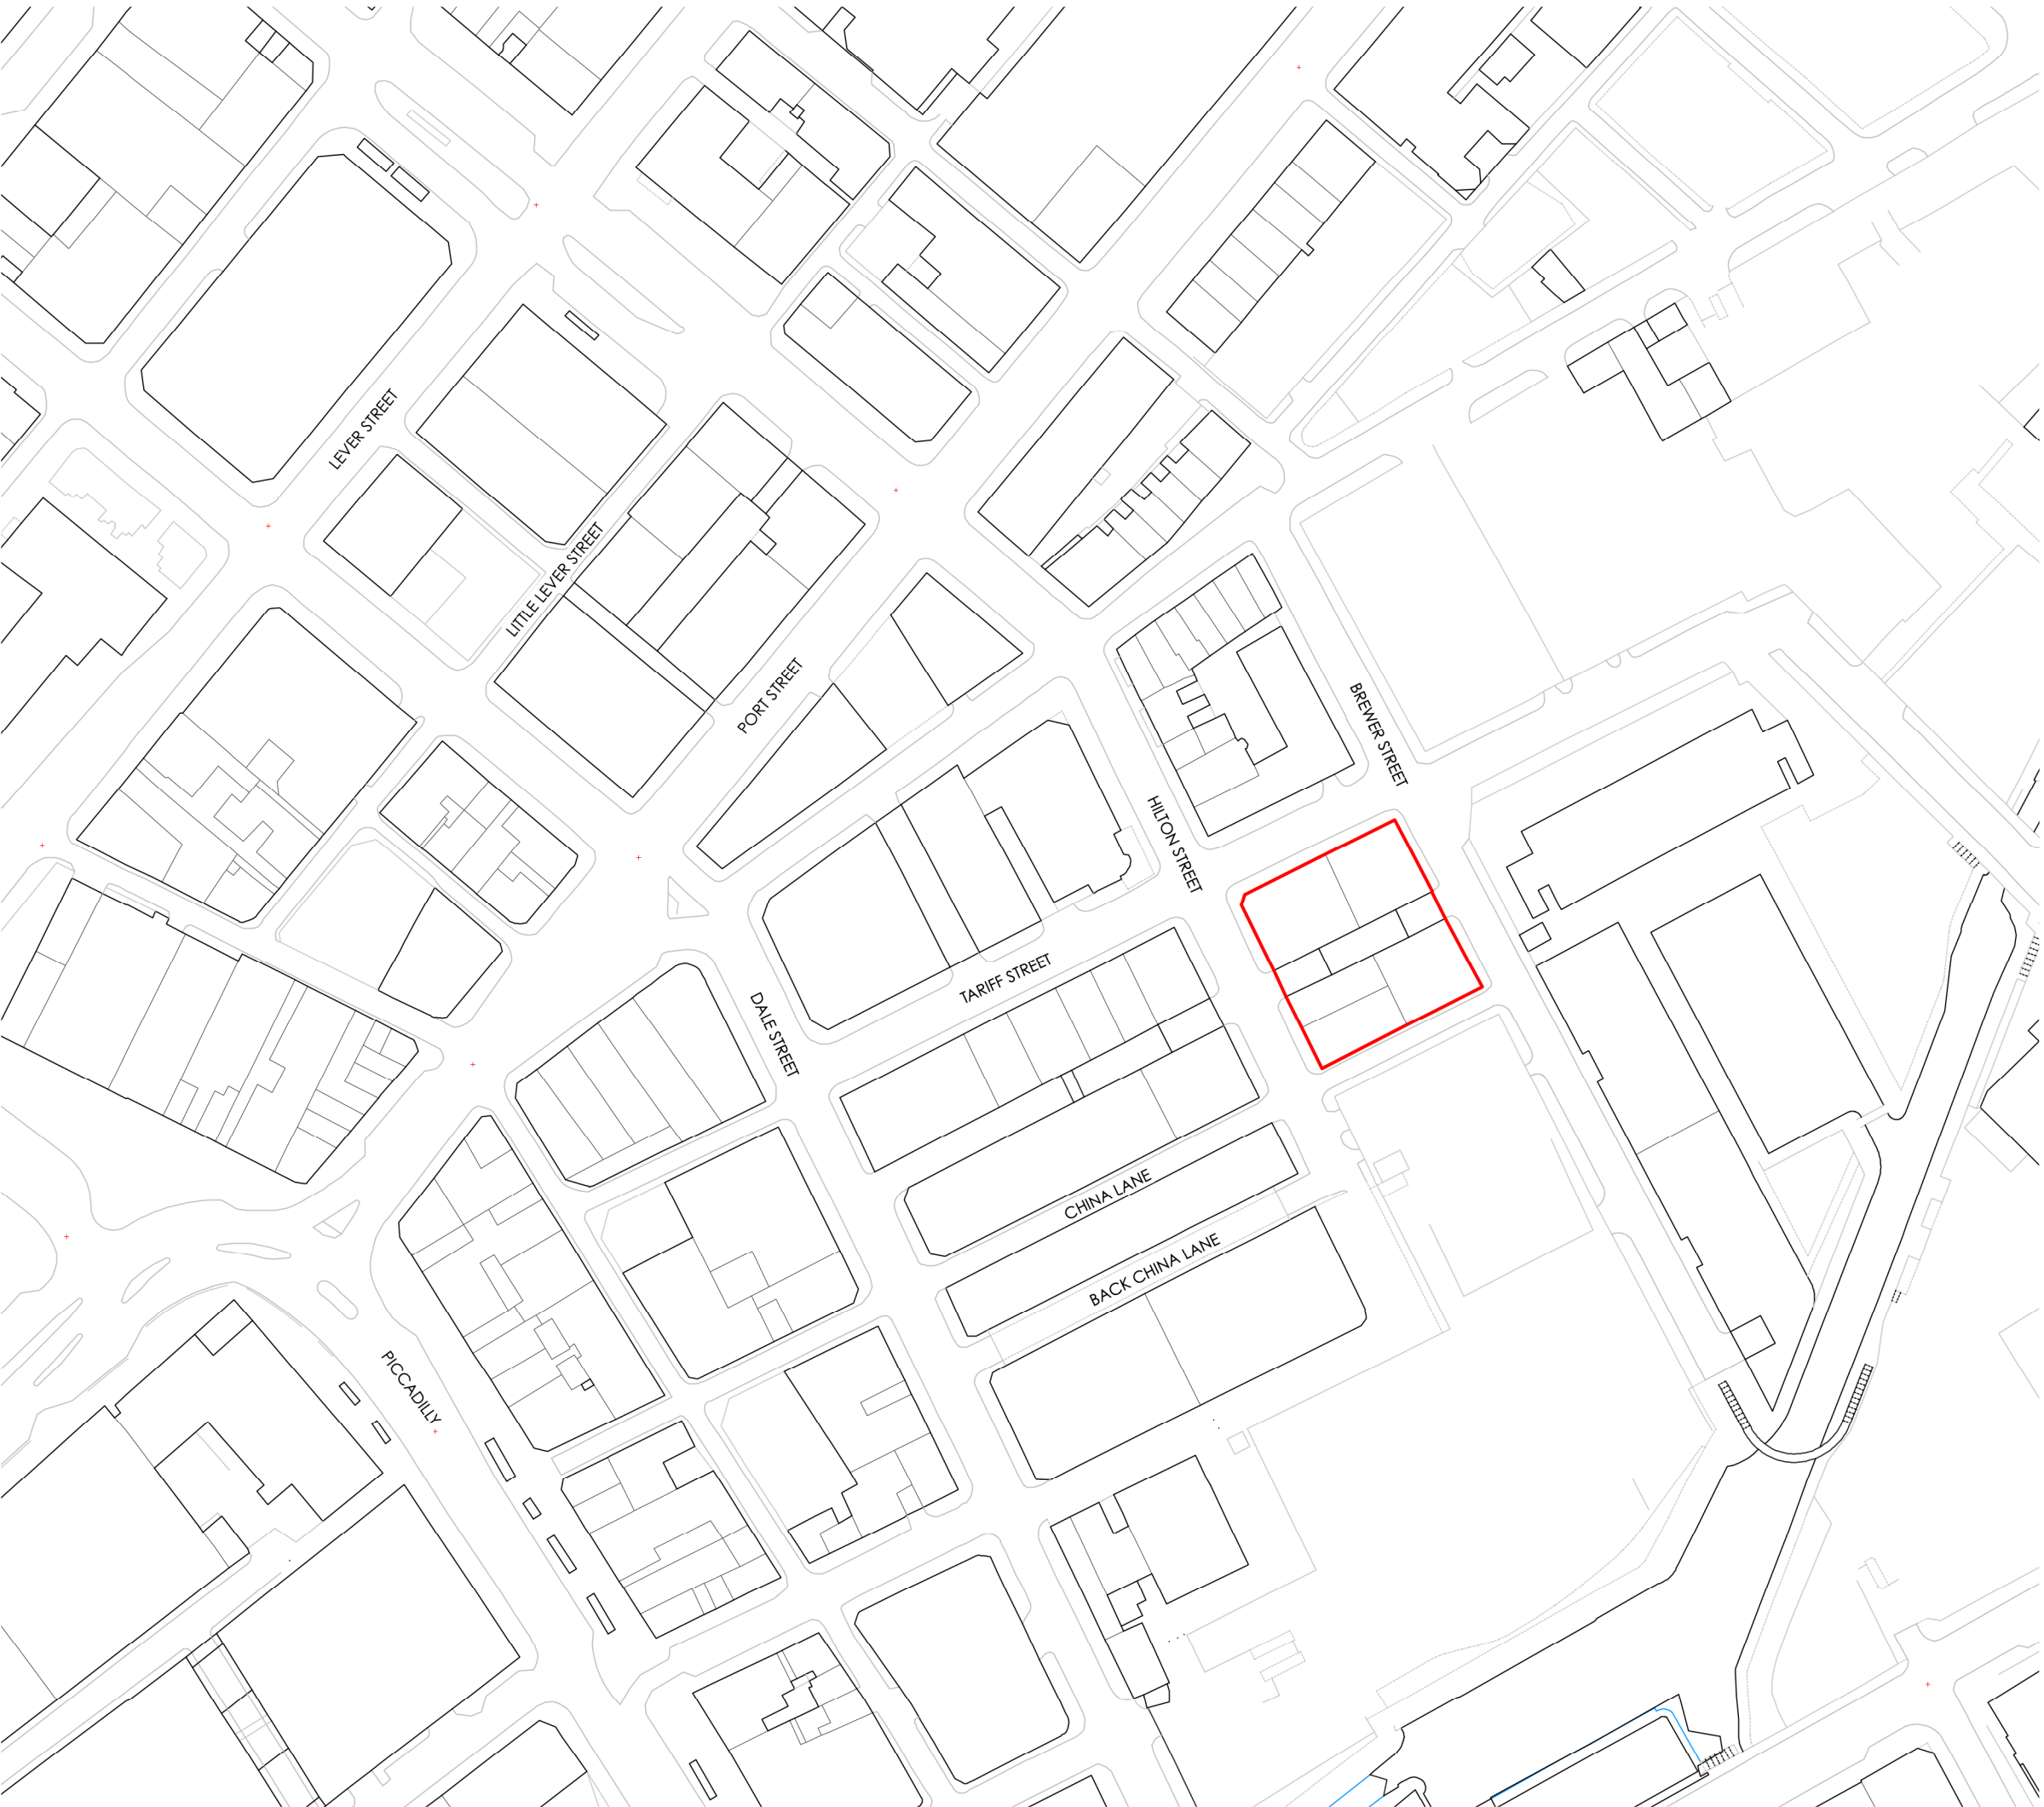

REVISION	DATE	DESCRIPTION
-	17.03.21	FOR COMMENT
-	19.03.21	PLANNING ISSUE

PLAN KEY

PROPOSED DEVELOPMENT SITE (FIRST FLOOR)
RELATED APPLICATIONS: No.s **125510/LO/2019**,
122935/LO/2019, **123242/FO/2019**, **123773/LO/2019**,
123774/LO/2019 & **125045/LO/2019**

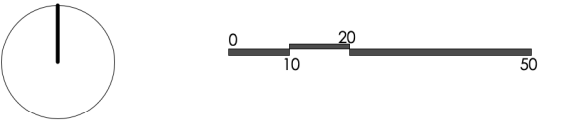

PLANNING ISSUE

OMIArchitects

31 Blackfriars Road, Salford, Manchester, M3 7AQ
+44(0)161 832 3242 / info@omiarchitects.com / www.omiarchitects.com

PROJECT	FIRST FLOOR, FOURWAYS HOUSE				
DRAWING	SITE LOCATION PLAN				
DATE	MAR' 21	DRAWN BY	KT	SCALE	1:1250@A3
JOB NO.	1412	DWG.NO.	L2200		