




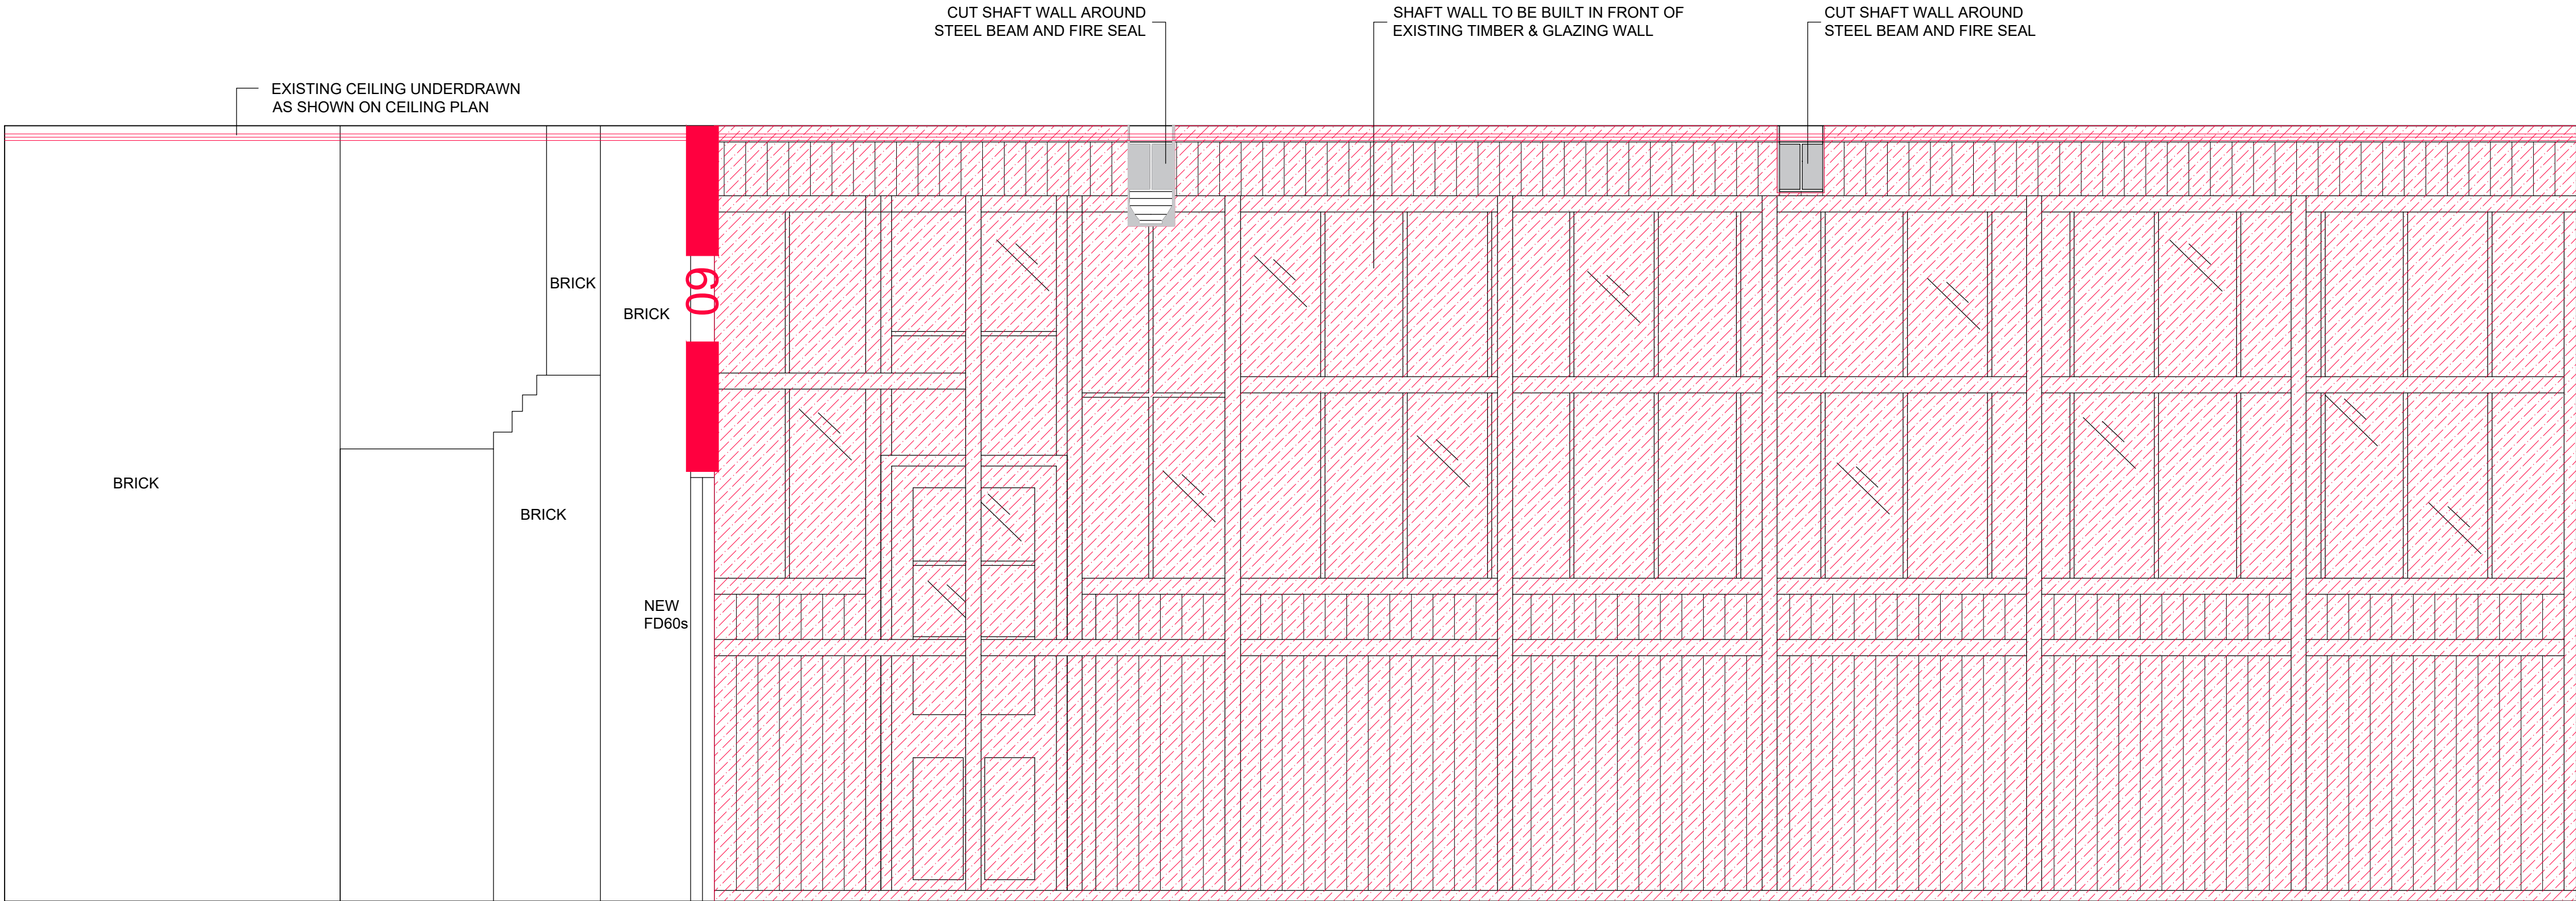


ELEVATION 1

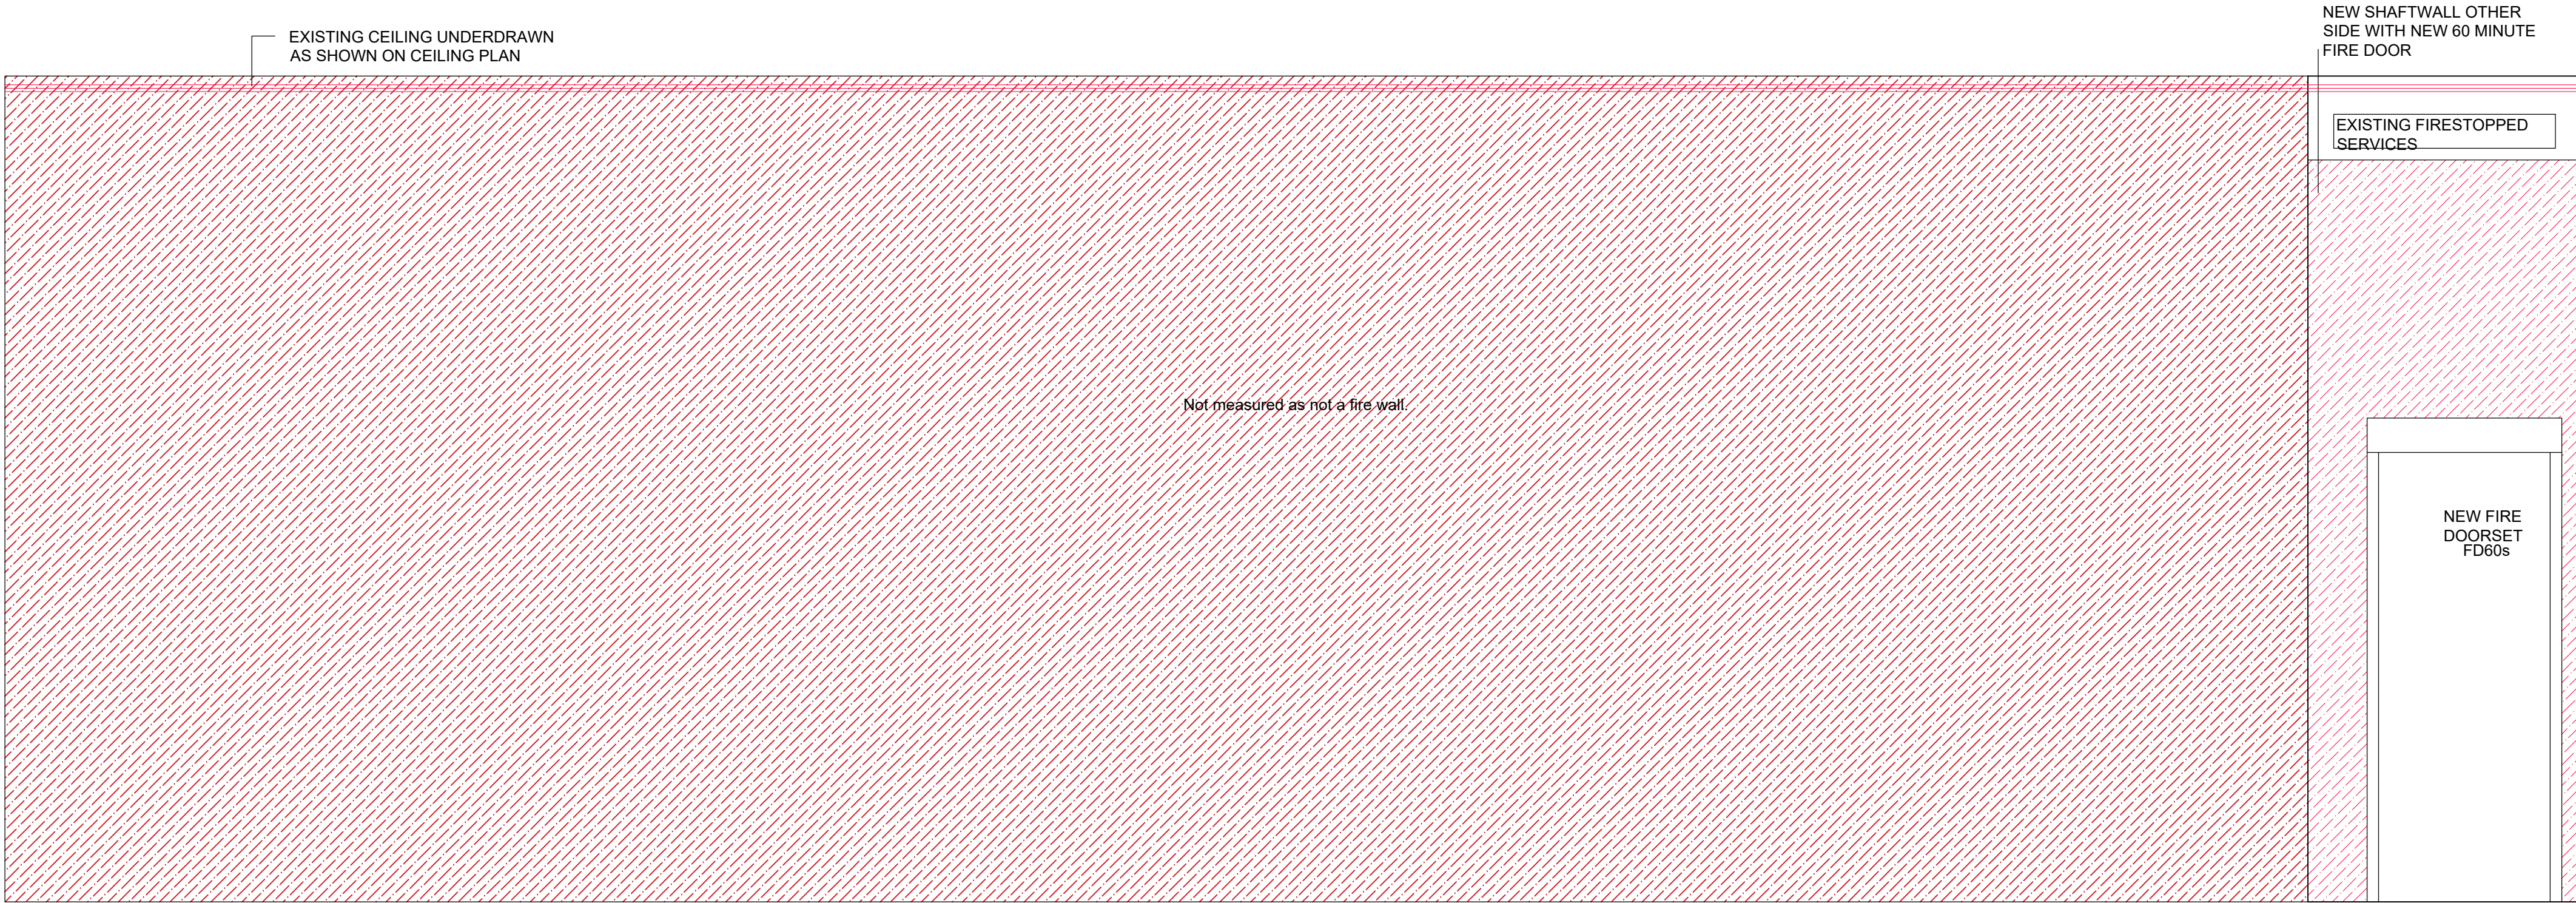

ELEVATION 4

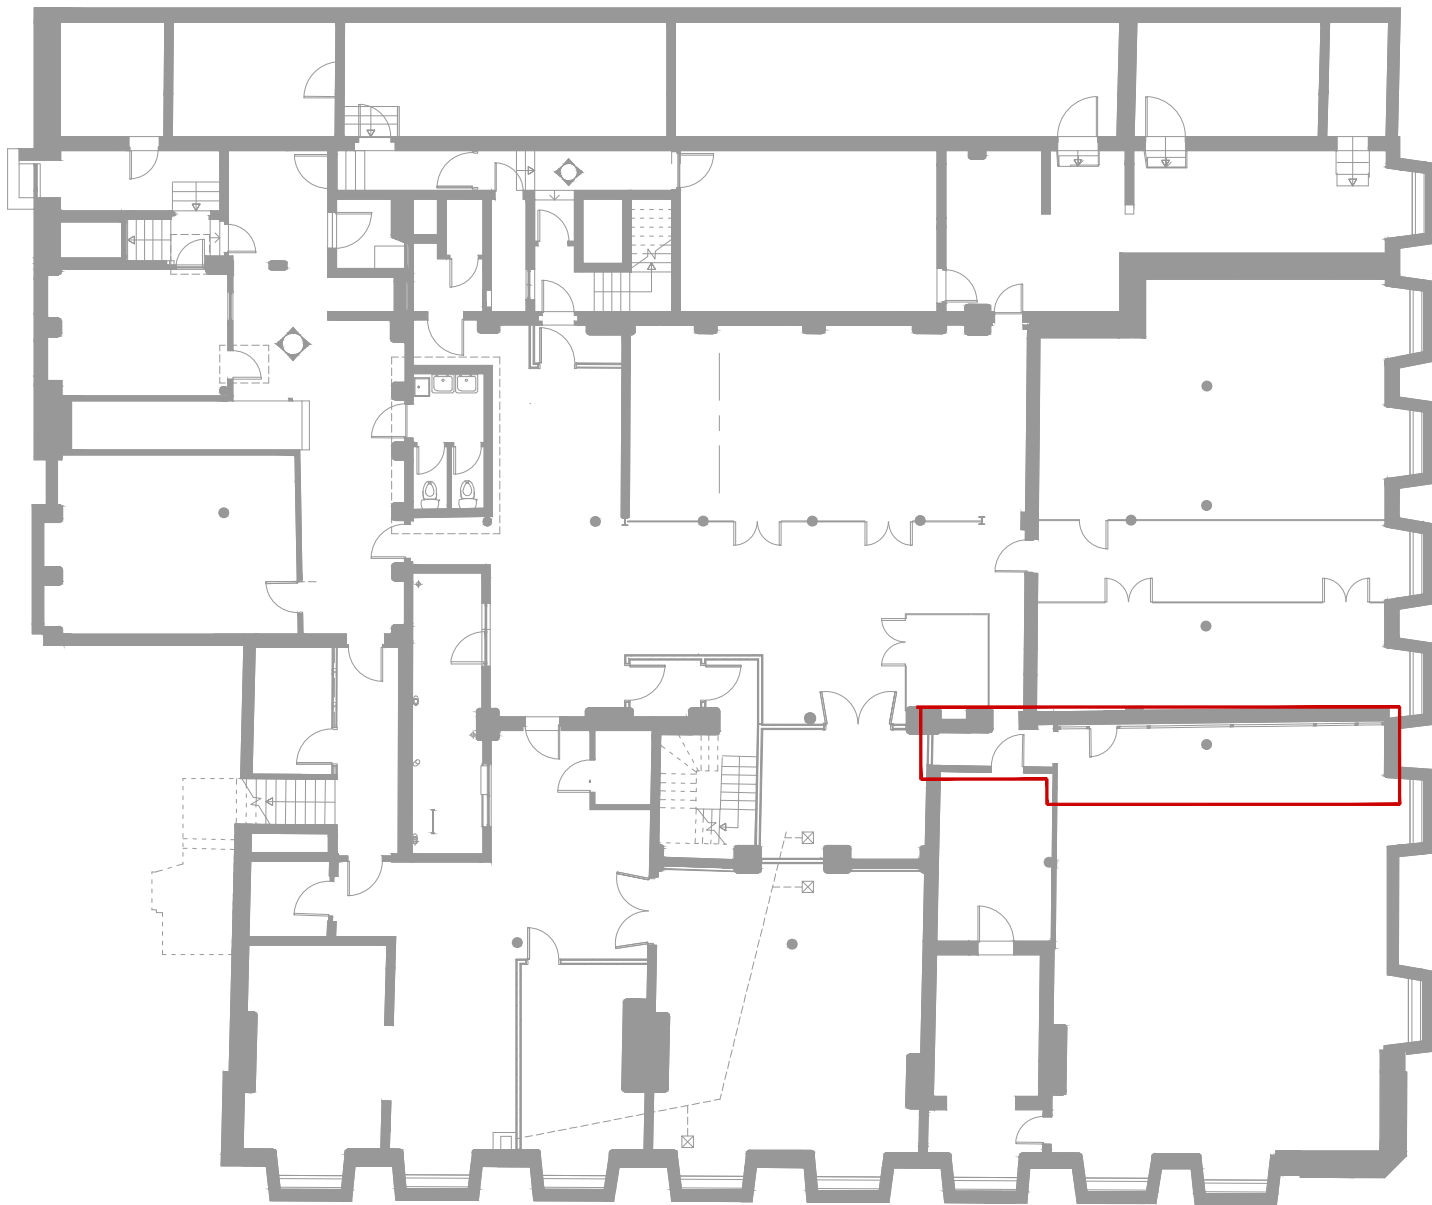

KEY

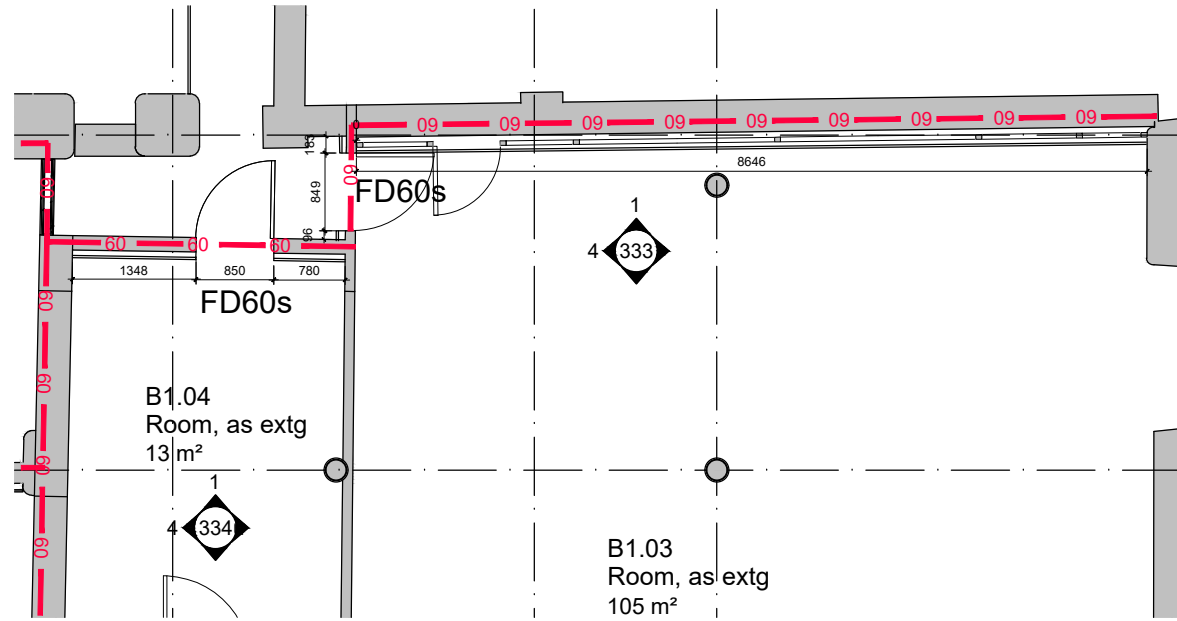

PLAN 1:50

Wall Rating Key:

60minsFR integrity & insulation.

|            |                                    |
|------------|------------------------------------|
| CLIENT     | Manchester Metropolitan University |
| PROJECT    | Ormand Building Fire Remedials     |
| TITLE      | PROPOSED ROOM ELEVATION B1.03      |
| NUMBER     | 20608_P333                         |
| REVISION   | -                                  |
| STATUS     | PLANNING                           |
| SCALE      | 1:20 @A1                           |
| DATE       | 05/03/21                           |
| DRAWN BY   | SK                                 |
| CHECKED BY | SG                                 |

**seven.**

SEVENARCHITECTURE.CO.UK

Studios at -  
61 Oxford Street,  
**MANCHESTER**, M1 6EQ  
t: 0161 226 9955  
Clarendon House, Victoria Avenue,  
**HARROGATE**, HG1 1DY  
t: 01423 709 907  
Galeri 6, Doc Victoria,  
**CAERNARFON**, LL55 1SQ  
t: 01286 685 253  
24 Greville Street,  
**LONDON**, EC1N 6SS  
t: 0203 036 0691

REVISIONS | FIRST\_ISSUE

01/04/21 SK LM  
DATE, DRAWN; CHECK