


GENERAL NOTES


- THIS DRAWING IS TO BE READ IN CONJUNCTION WITH ALL RELEVANT ARCHITECTS, ENGINEERS AND SPECIALIST DRAWINGS AND SPECIFICATIONS
- DO NOT SCALE FROM THIS DRAWING IN EITHER PAPER OR DIGITAL FORM. USE WRITTEN DIMENSIONS ONLY.

STRUCTURAL WORKS NOTES


- REFER TO CORRESPONDING SDA DRAWINGS 260/PD/205 and 260/PD/215 FOR FULL DETAILS OF ARCHITECTURAL PROPOSALS IN PLAN AND SECTION.
- REFER TO CONISBEE DOCUMENT '180426 - 1830 WAREHOUSE SAFE ACCESS SYSTEMS - STRUCTURAL DESIGN PARAMETERS'.

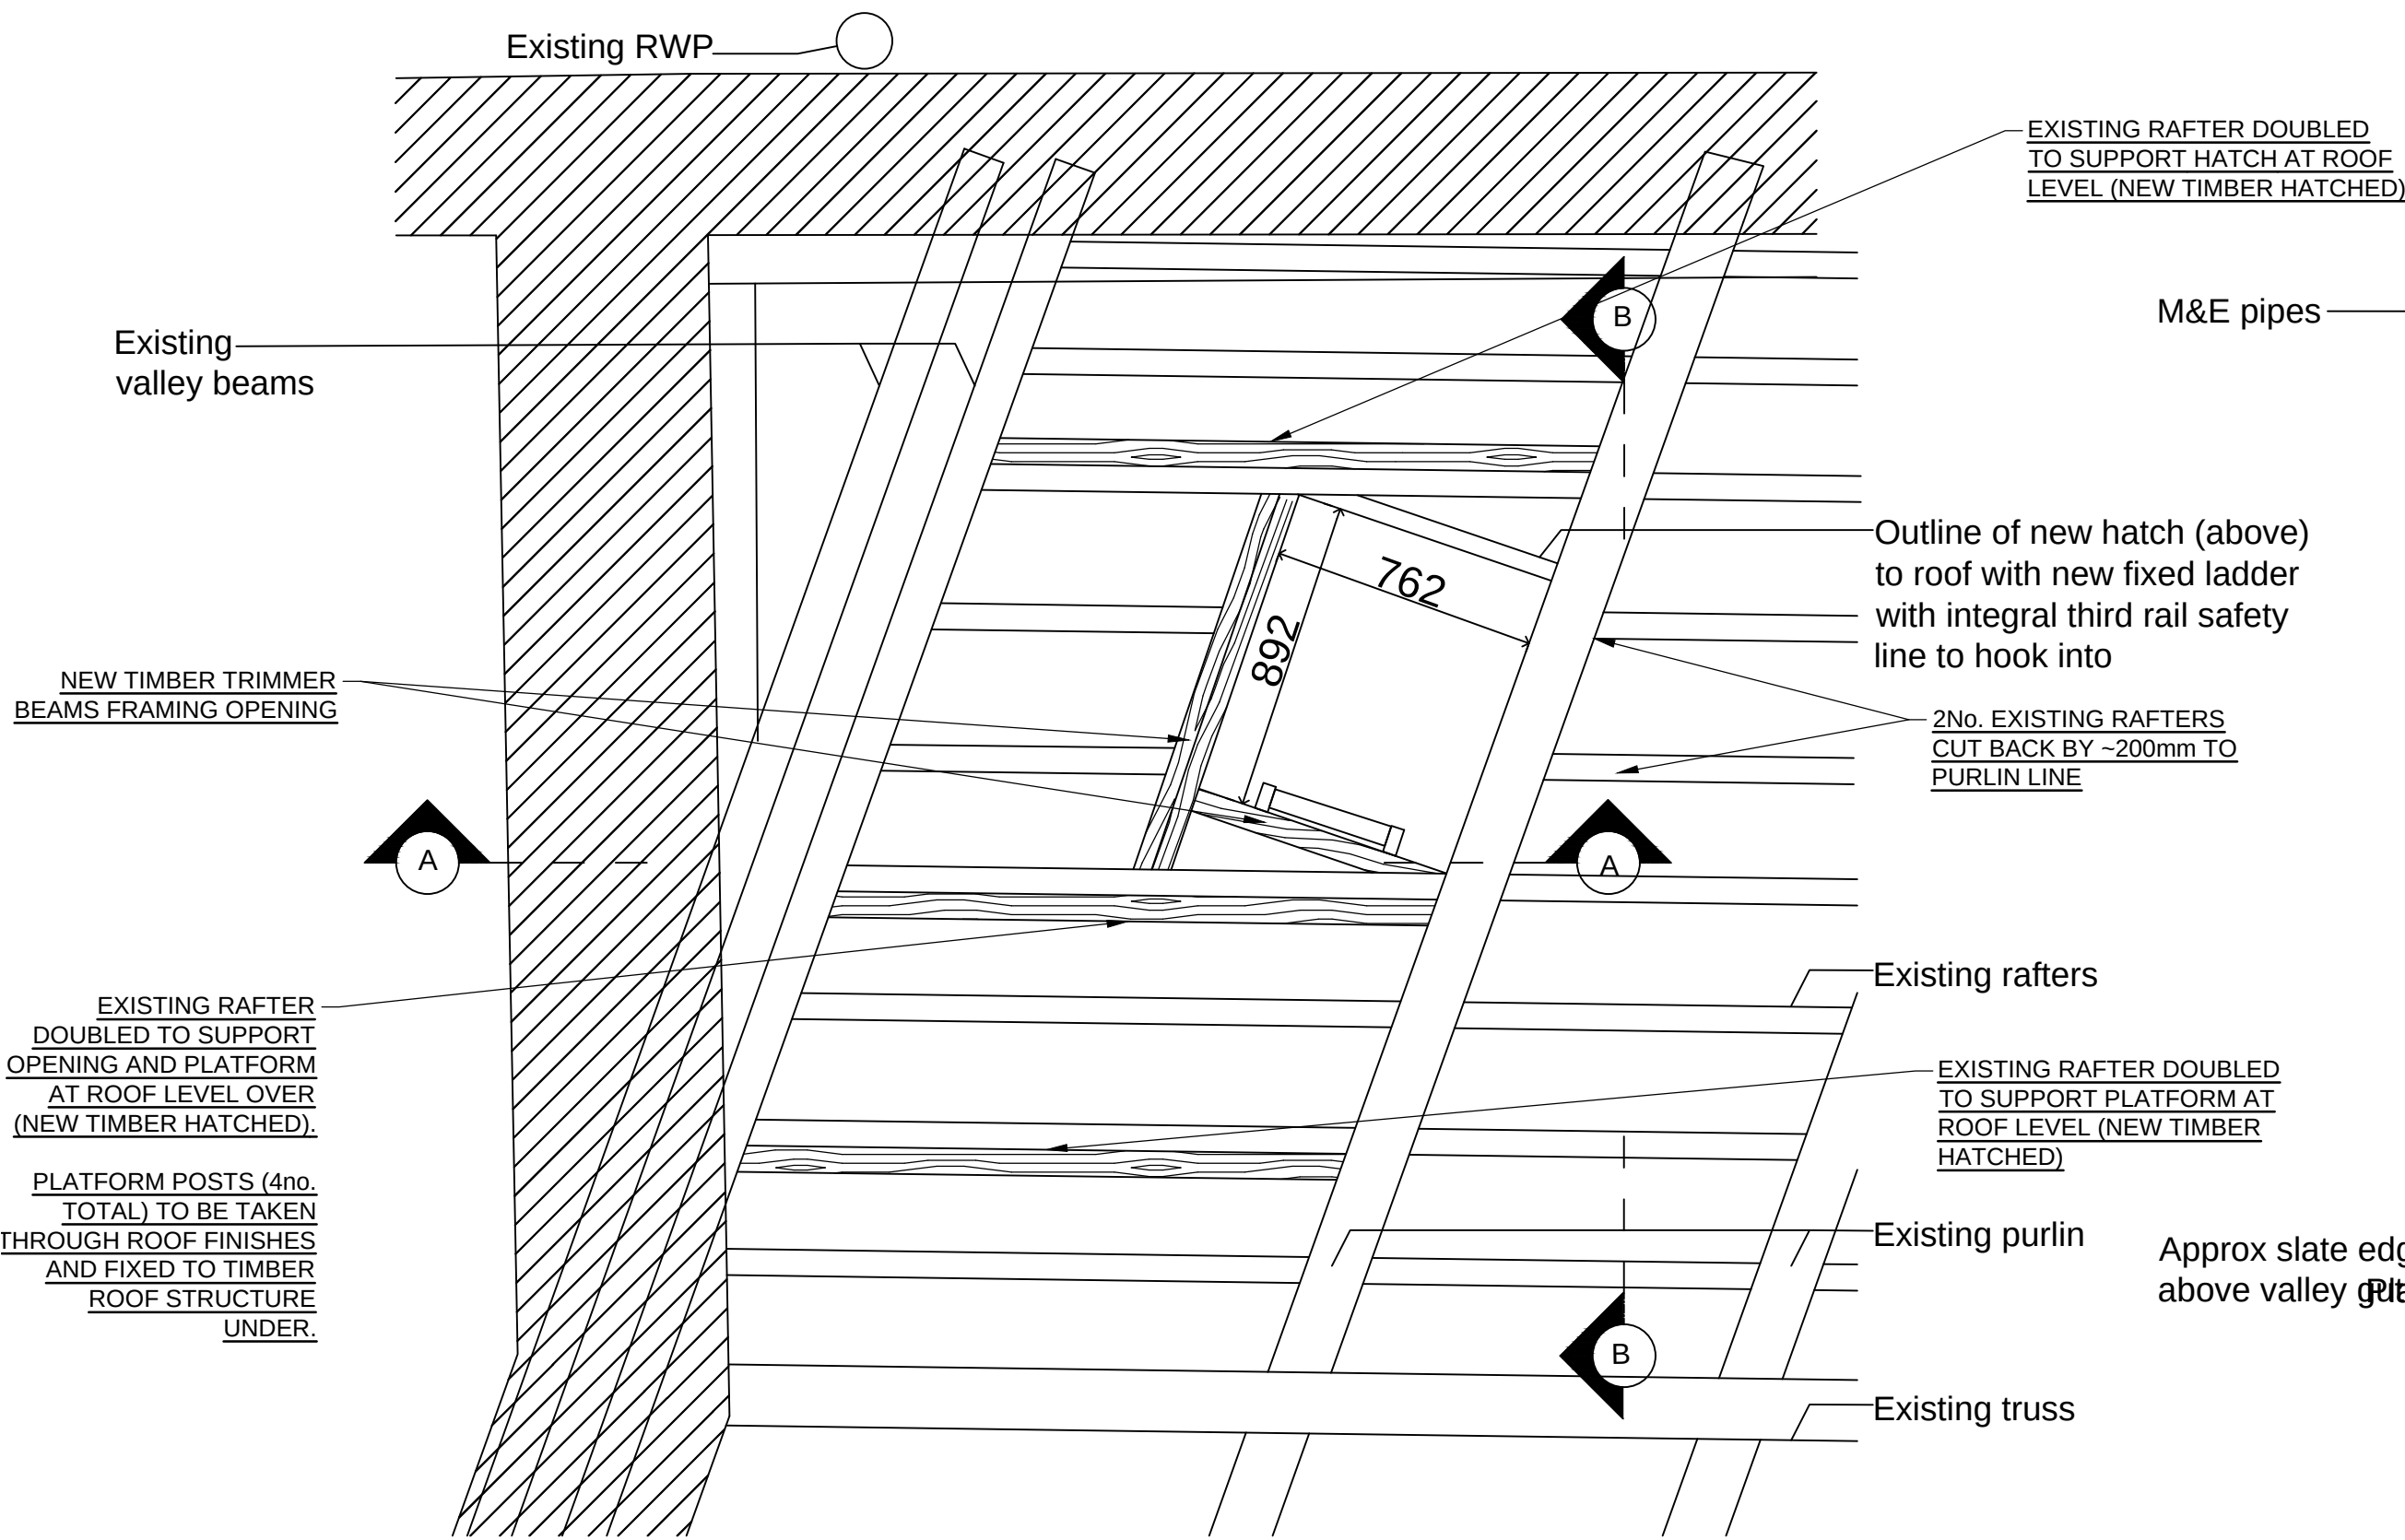


ROOF STRUCTURE PLAN - PROPOSED STRUCTURAL WORKS

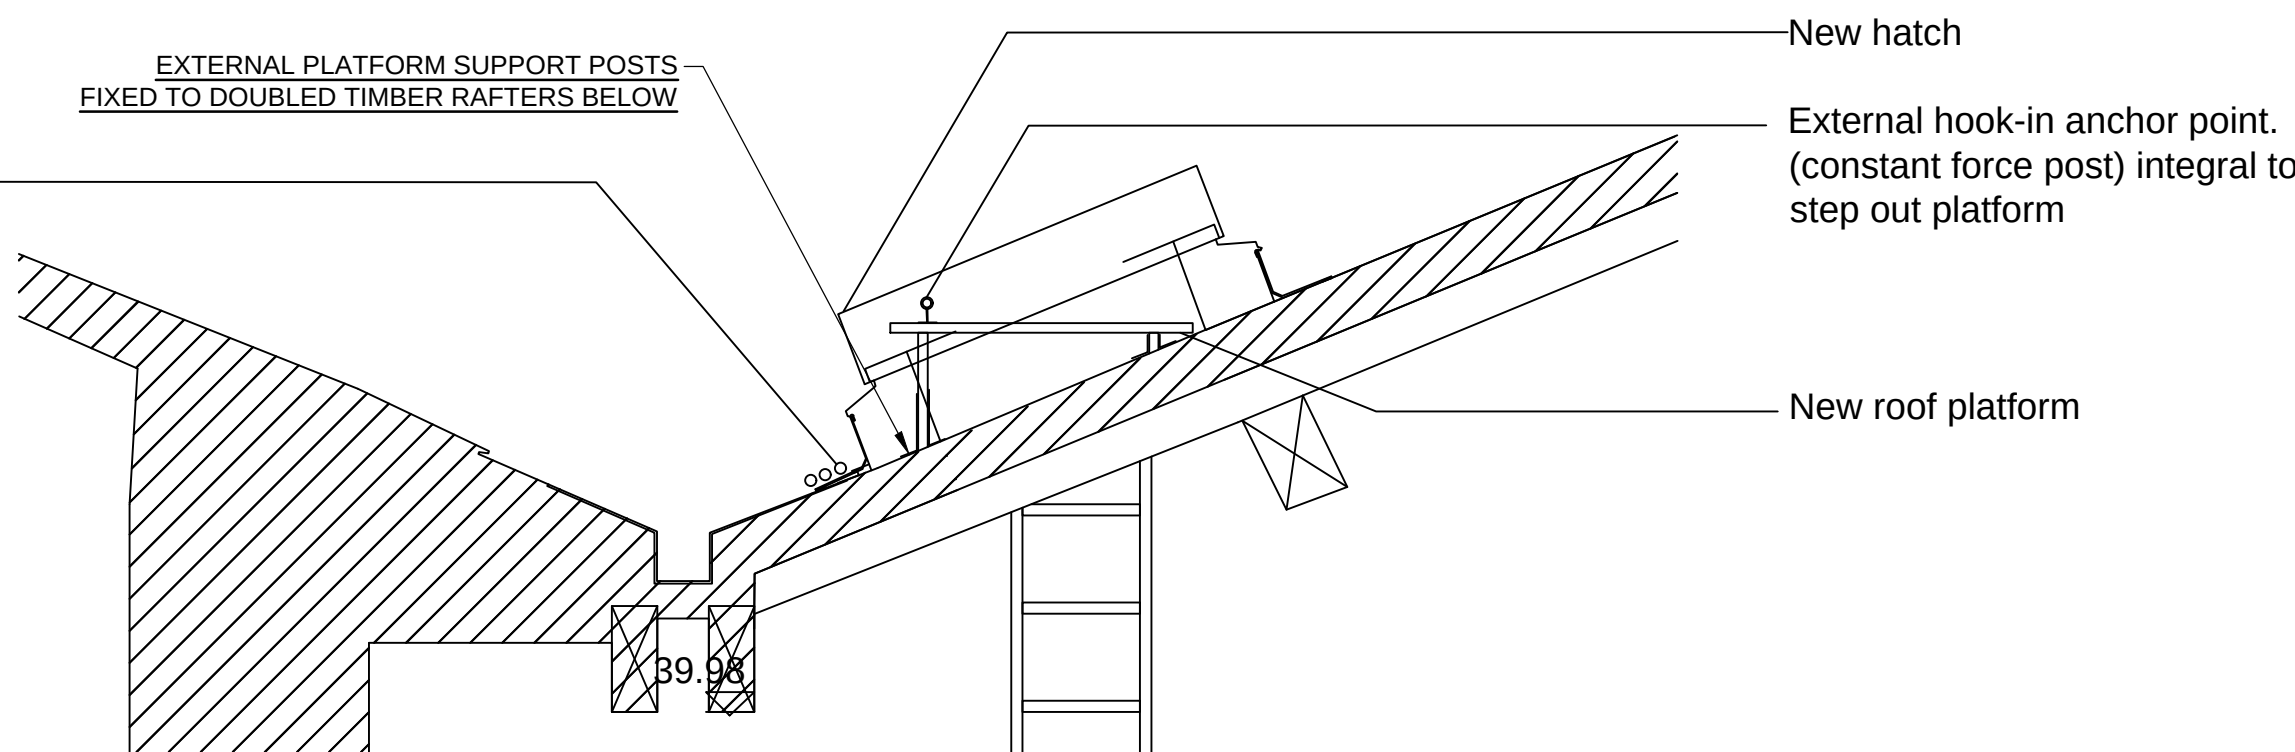

ELEVATION OF PROPOSED HATCH AND PLATFORM ABOVE ROOFLINE

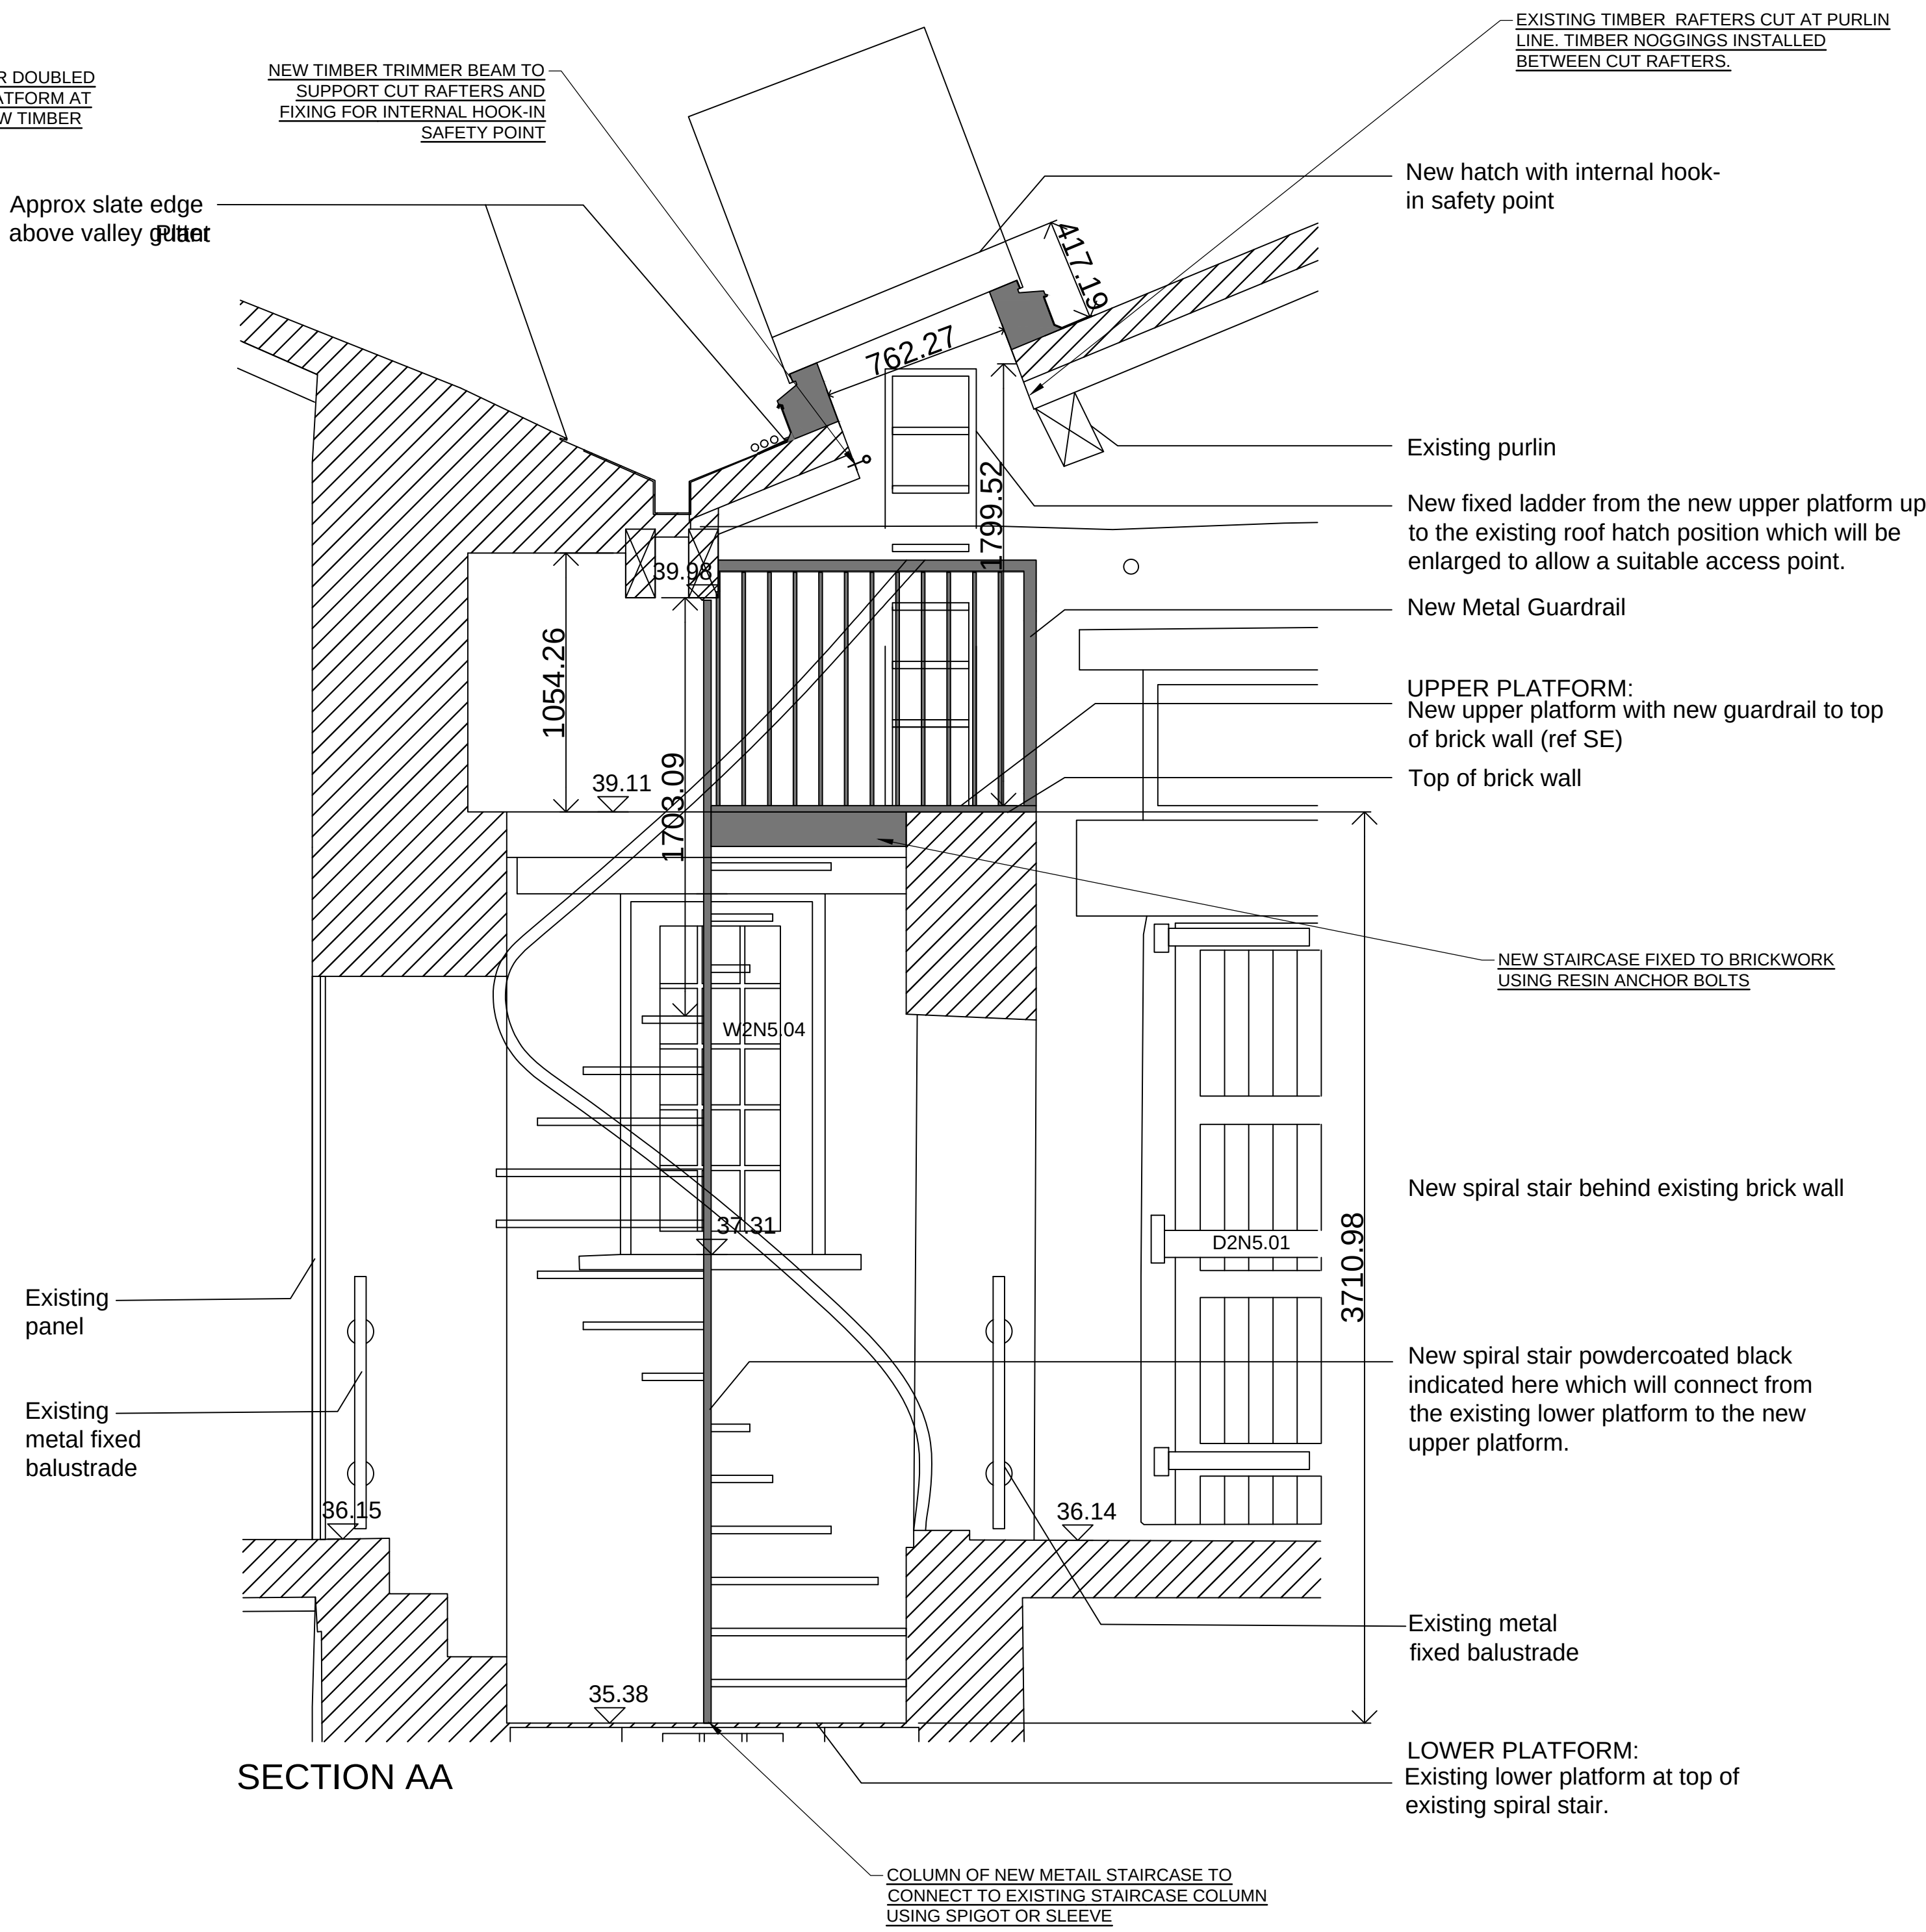

SECTION AA

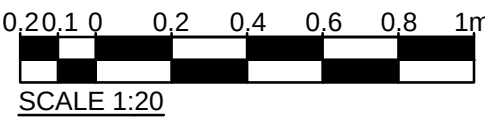

NOT FOR CONSTRUCTION

P1 08.02.21 PLANNING ISSUE SW SW

Rev Date Description Drawn Check

conisbee Consulting Structural Engineers
Consulting Civil Engineers

London • Cambridge • Norwich
1-5 Offord St London N1 1DH
Telephone 020 7700 6666
www.conisbee.co.uk

Drawing Status
PRELIMINARY

Project Date FEB 2021

SCIENCE & INDUSTRY MUSEUM
1830 WAREHOUSE - SAFE ACCESS
Scale 1:20@A1
Drawn SW

Title Engineer SW

PLAN OF ACCESS -TYPE A (BAY 5)
STRUCTURAL PROPOSALS
Project No
180426

Drawing No
180426-CON-1830-RF-DR-S-4100
Revision
P1

