


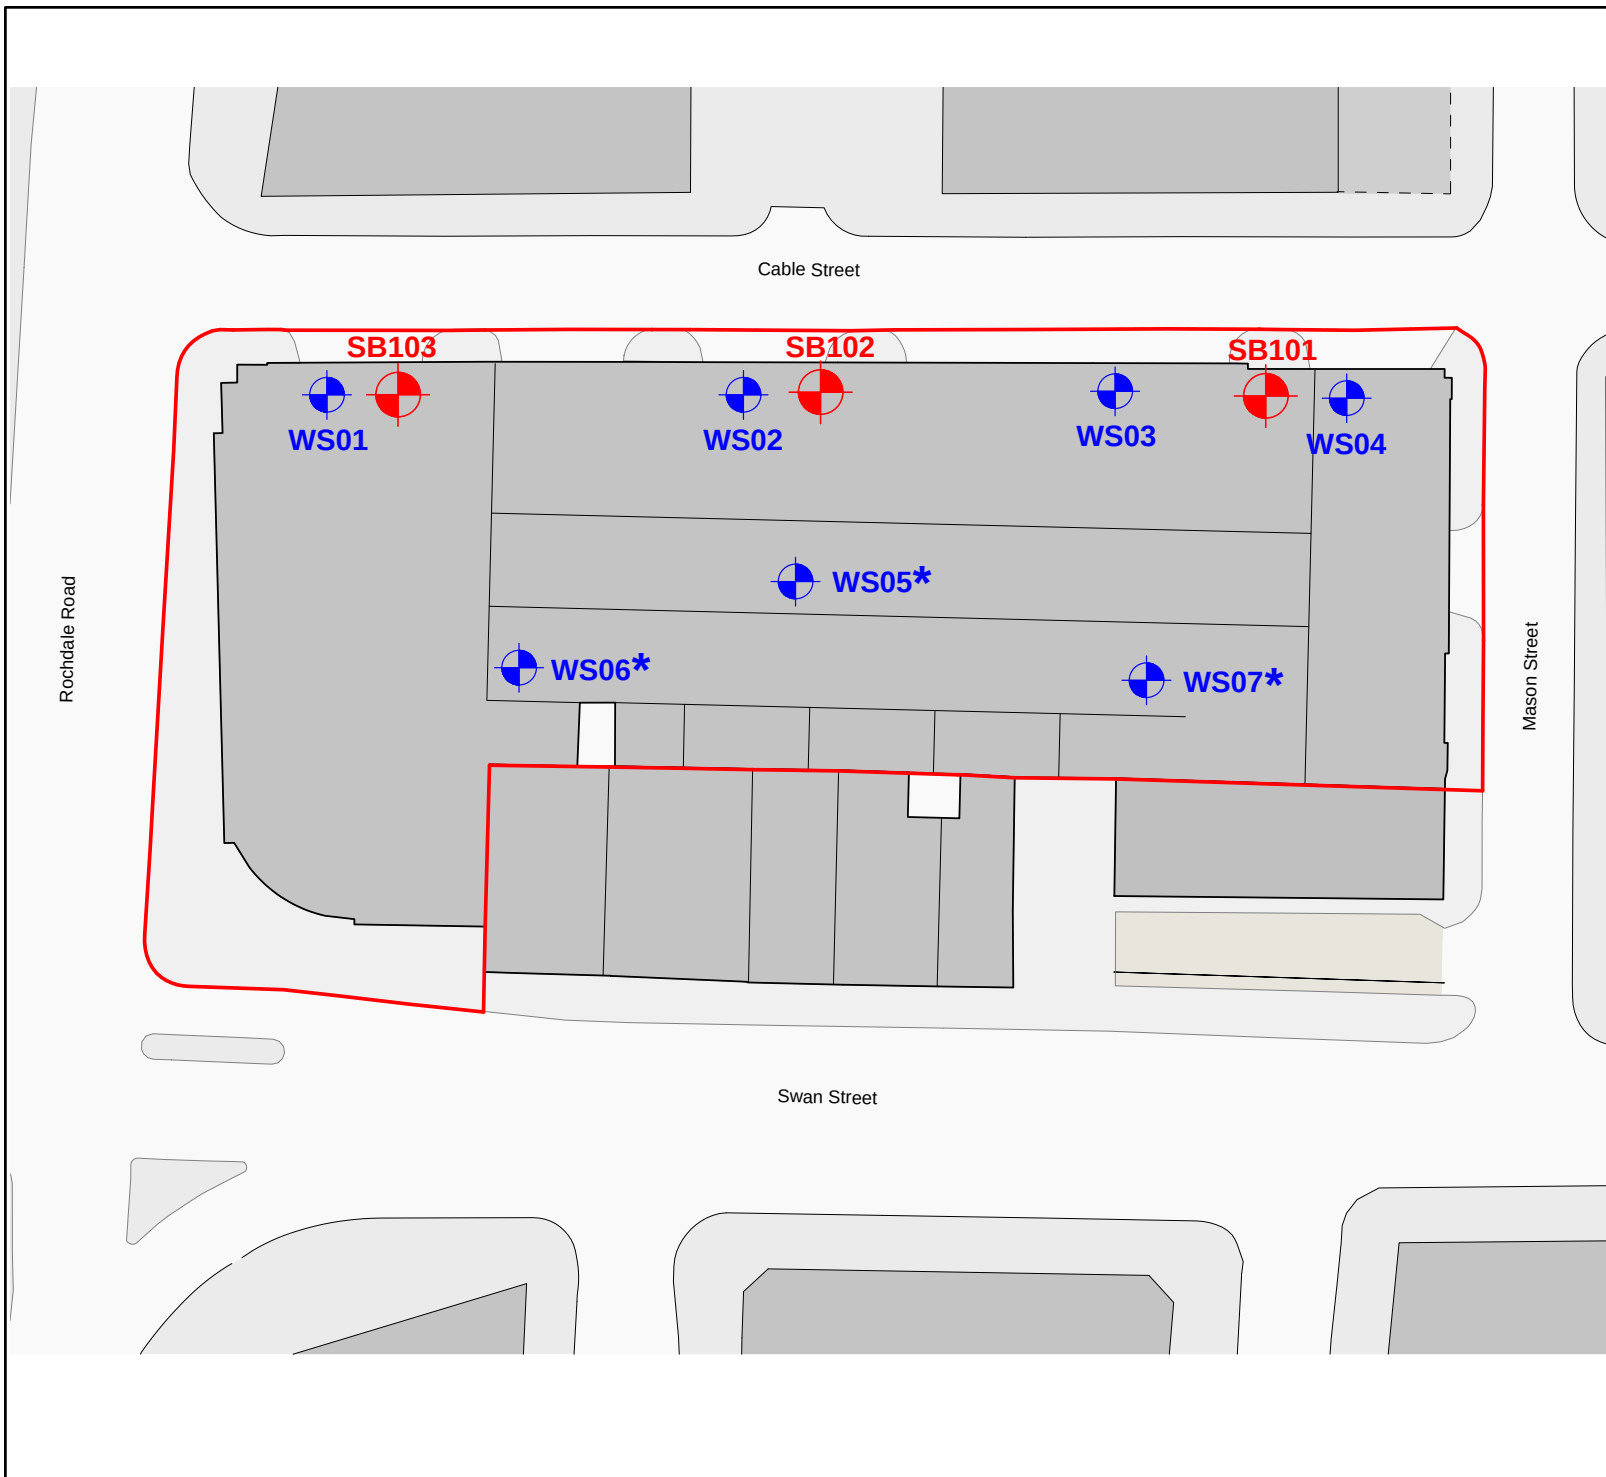

2019 Investigation



Window Sample Borehole Location



Denotes borehole drilled in basement

All boreholes were followed on by dynamic probing with the exception of WS05.

All boreholes were installed with the exception of WS06.

2021 Investigation



Sonic Borehole Location

Rev:	Description:	Date:	By:	Chkd:
------	--------------	-------	-----	-------



Curtins Consulting Ltd,
Merchant Exchange, 17-19 Whitworth Street West, Manchester, M1 5WG
t: 0161 236 2394
e: manchester@curtins.com
www.curtins.com

Structures - Civils - Environmental - Infrastructure - Transport Planning - Sustainability - Expert Advisory Services
Birmingham - Bristol - Cardiff - Douglas - Edinburgh - Kendal - Leeds - Liverpool - London - Manchester - Nottingham

Status:	INFORMATION			
Project:	Swan House			
Drg Title:	Proposed Exploratory Hole Location Plan			
Scale:	Size:	First Issue:	Drawn:	Checked:
NTS	A3	08/01/21	PN	SH
Drg No:	077409-CUR-00-XX-DR-GE-80001-P01			Rev:
				/
© This drawing is the copyright of Curtins Consulting Ltd				

© This drawing is the copyright of Curtins Consulting Ltd