

Description:

- Typical recessed cover details

Units:


- Recessed cover detail and specification to engineers

Build up and foundation:

- To engineers detail and specification


Installation:

- Covers are not to be installed across proposed and existing edging.
- Service covers are to be aligned with paving layout.
- Inboard cutting and service cover alignment is to be utilised.
- No mitre joints or units less than 210mm x 185mm will be accepted.

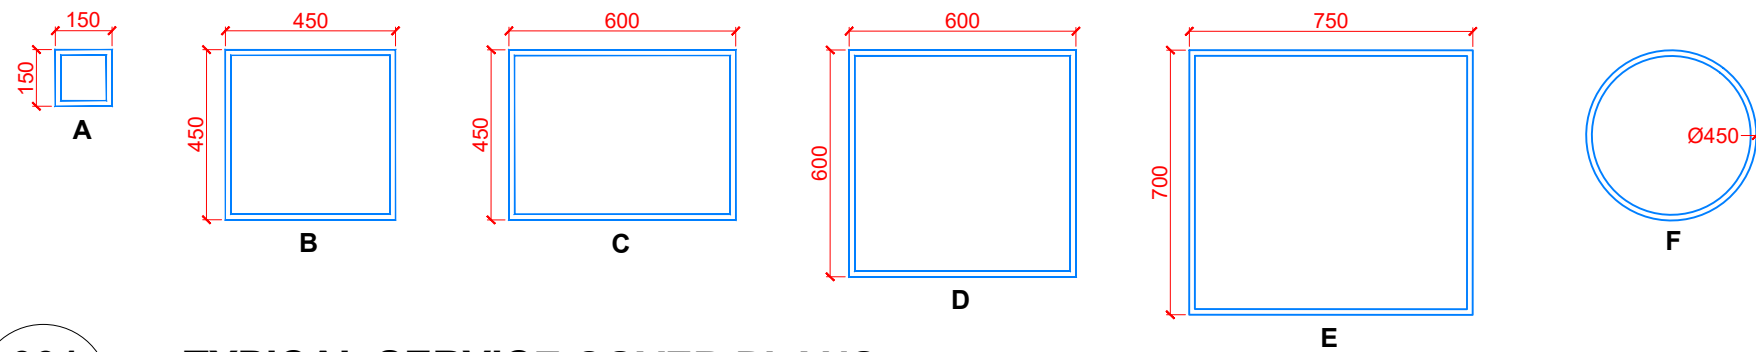


001 TYPICAL SERVICE COVER PLANS

sheet 3A_L508
Scale: 1 : 20

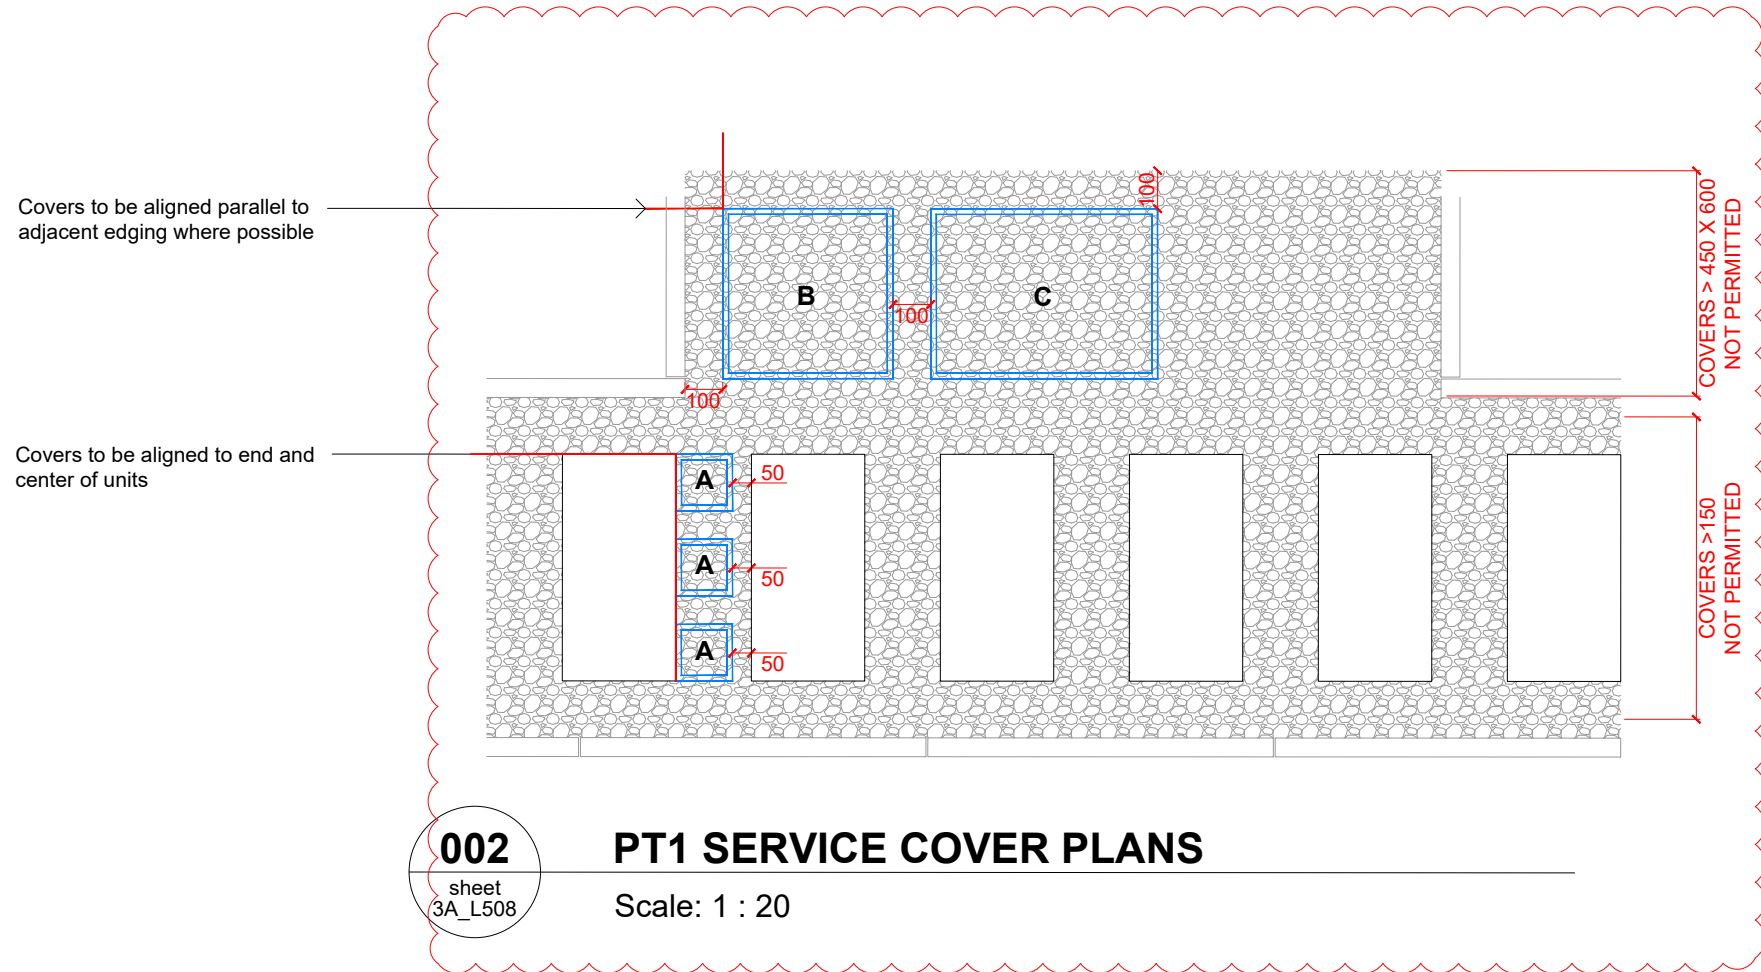


002 PT1 SERVICE COVER PLANS

sheet 3A_L508
Scale: 1 : 20

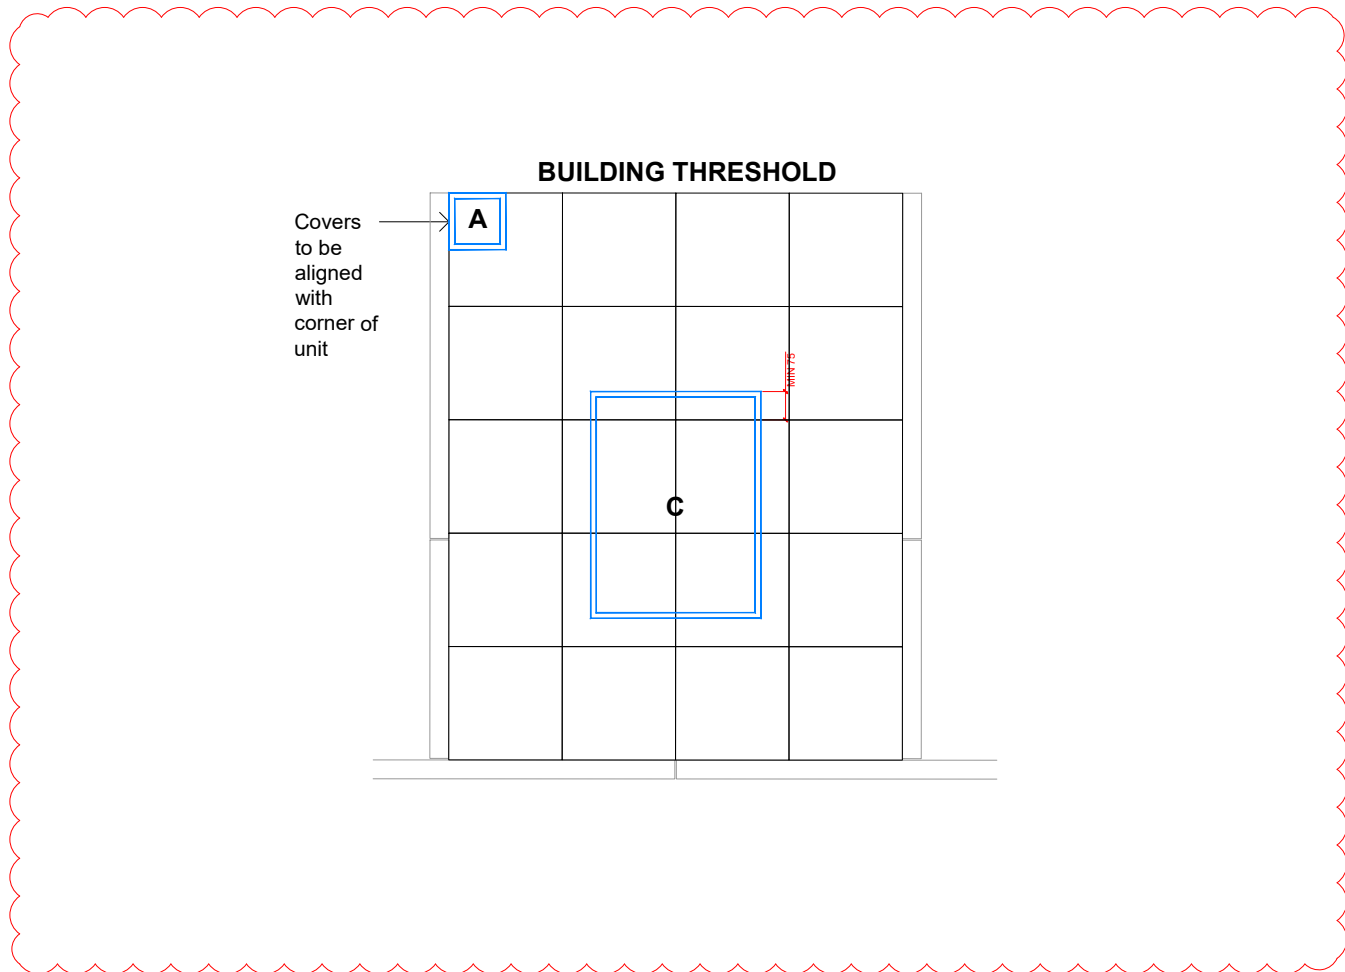


002 PT2 SERVICE COVER PLANS

sheet 3A_L508
Scale: 1 : 20

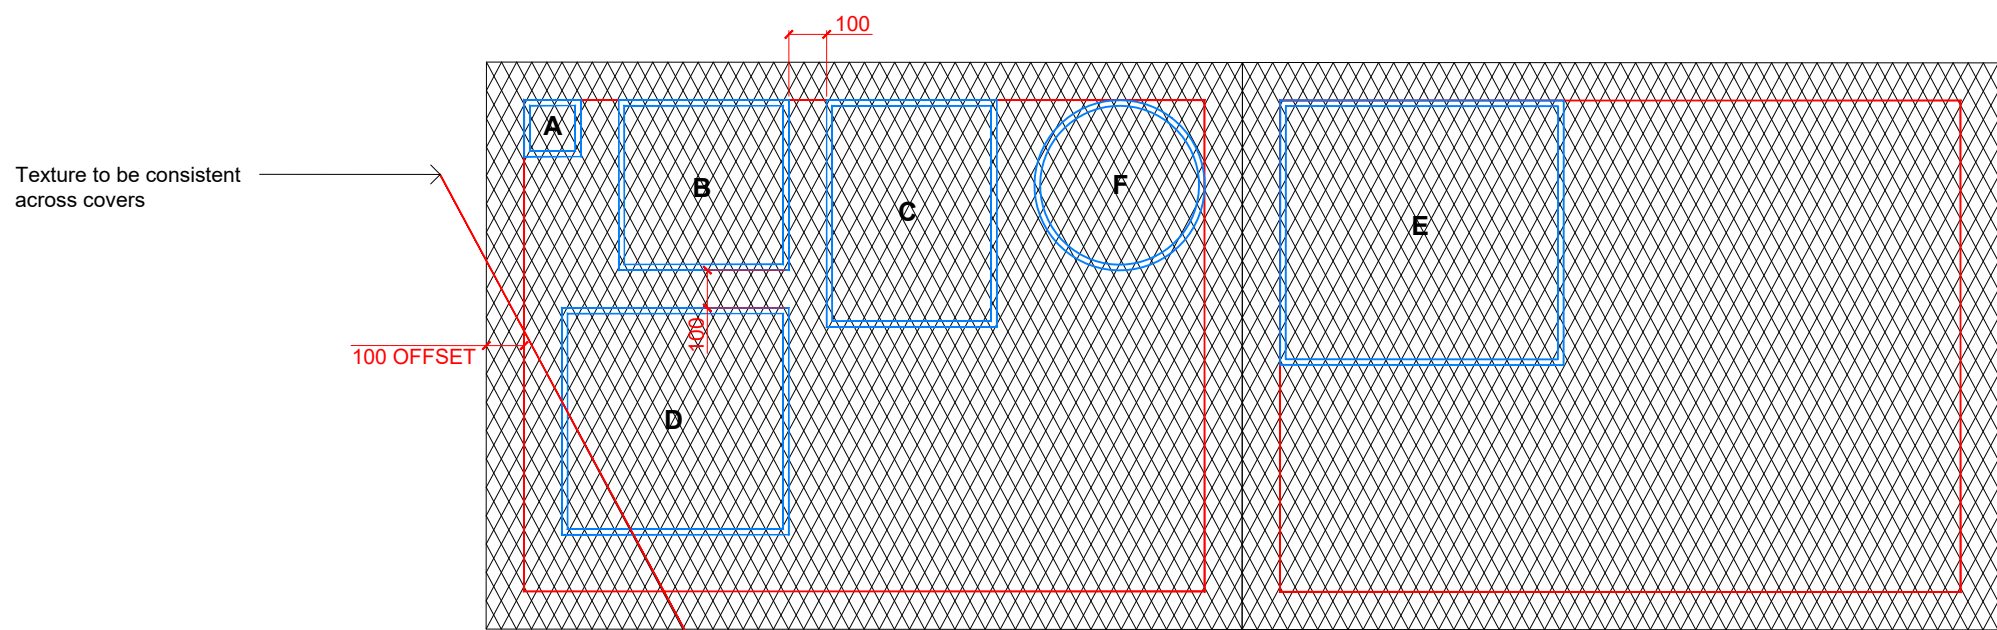


003 PT3 SERVICE COVER PLANS

sheet 3A_L508
Scale: 1 : 20

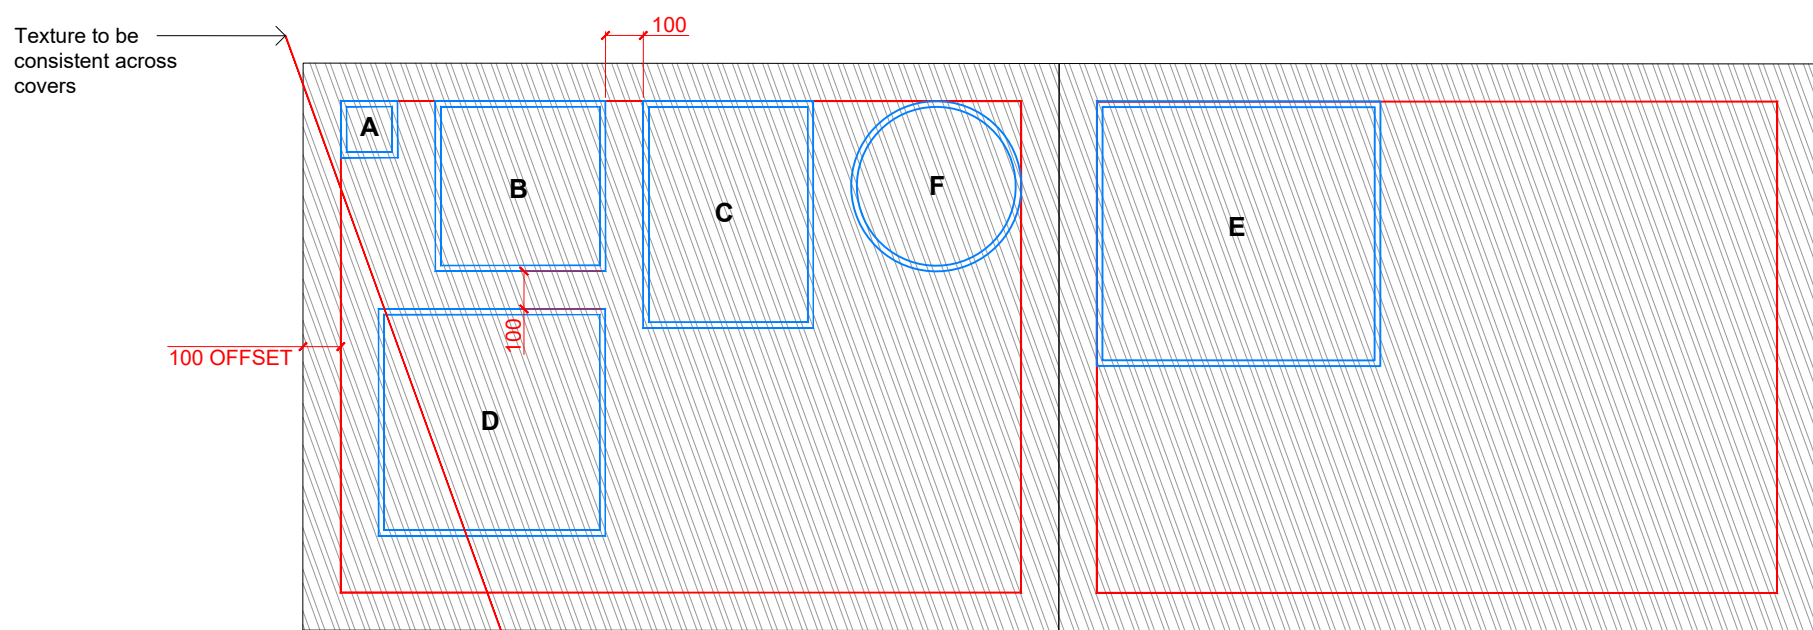

004 PT4 SERVICE COVER PLANS

sheet 3A_L508
Scale: 1 : 20

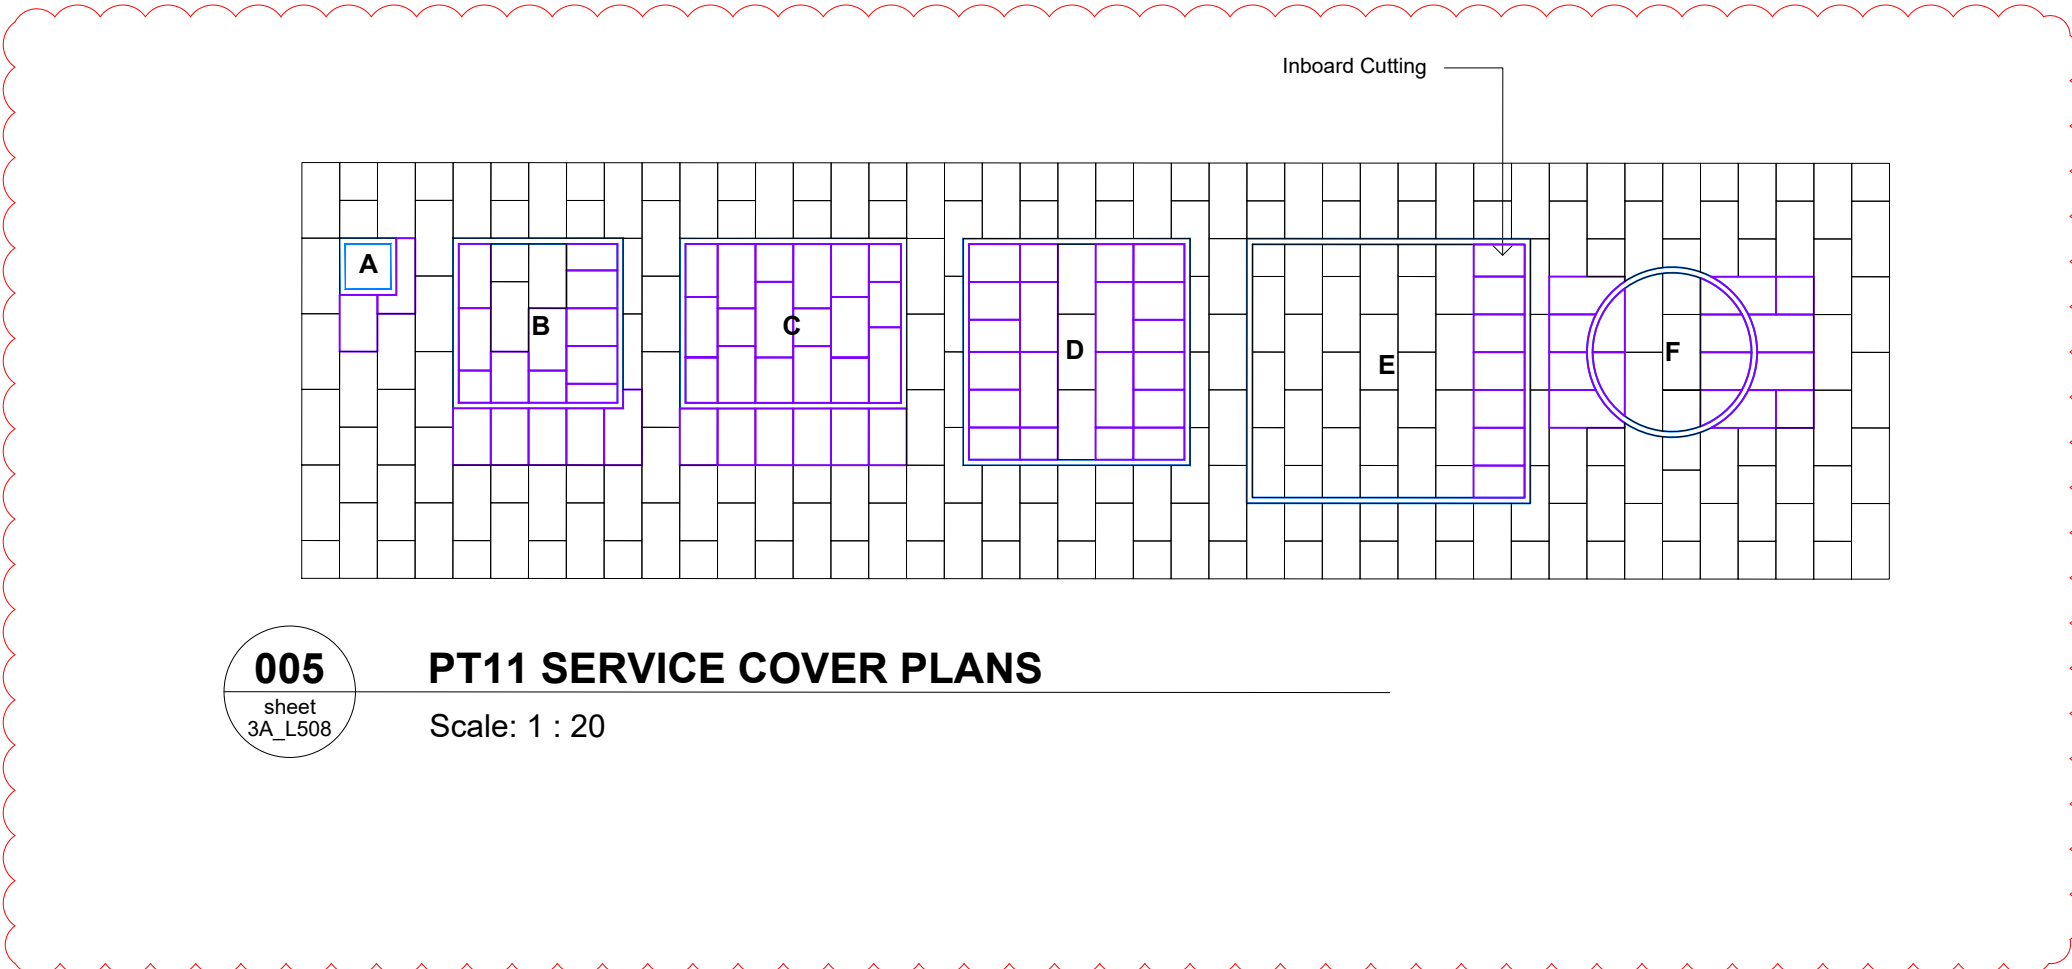

005 PT11 SERVICE COVER PLANS

sheet 3A_L508
Scale: 1 : 20

NOTES

1. This drawing is to be read in conjunction with all other drawings and specifications.
2. Do not scale off this drawing. Written dimensions to be taken only.
3. Any discrepancies found between this drawing and other drawings and specifications in the construction documents must be referred to the Landscape Architect prior to work commencing.
4. This drawing must not be copied in whole or in part without prior written consent of Optimised Environments Ltd.

Issue	Revision	Initial	Date
C	Material Specification Updates	CO	26.02.21
B	Material Specification Updates	CO	12.02.21
A	CONSTRUCTION ISSUE	CO	12.06.20

open
optimised environments

optimised environments ltd
EDINBURGH 2nd Floor | Quatermile Two | 2 Lister Square | Edinburgh | EH3 9GL
t: 0131 221 9830 | e: optimisedenvironments.com
LONDON Warford Court | 29 Throgmorton Street | London | EC2N 3AT
t: 020 79474662 | e: optimisedenvironments.com
MANCHESTER 13 Swan Street | Manchester | M4 5JJ
t: 0161 696 7550 | e: optimisedenvironments.com

Client
Urban Splash

Project
NEW ISLINGTON PHASE 3A
Manchester

Drawing Title
PAVING SERVICE COVERS
Page 1 of 1

Scale Bar
0.2m 0.4m 0.6m 0.8m 1.0m
North

Scale: 1:20@A1 Date: 29 01 20

By: CO Status: CONSTRUCTION

Checked: AW Approved: AW

Drawing Number
M80153_3A_L508
Rev
C

Computer File: R:\Projects\2018\M80153_New Islington\CAD\SHEET