

Manchester Academy

Artificial Turf Pitch




CONSULTANTS
Surfacing Standards LTD
14 Park House, Colby
Northants, NN17 5JG
01333 602 012



1. ALL DIMENSIONS TO BE CHECKED ON SITE PRIOR TO COMMENCEMENT OF WORKS.
2. THIS DRAWING IS COPYRIGHT TO SURFACING STANDARDS LTD
3. ALL PERSONNEL SHOULD BE AWARE OF THE HEALTH AND SAFETY PLAN WHICH IS RETAINED IN THE SITE MANAGERS OFFICE

Artificial Turf Playing Area

Hard Standing Areas

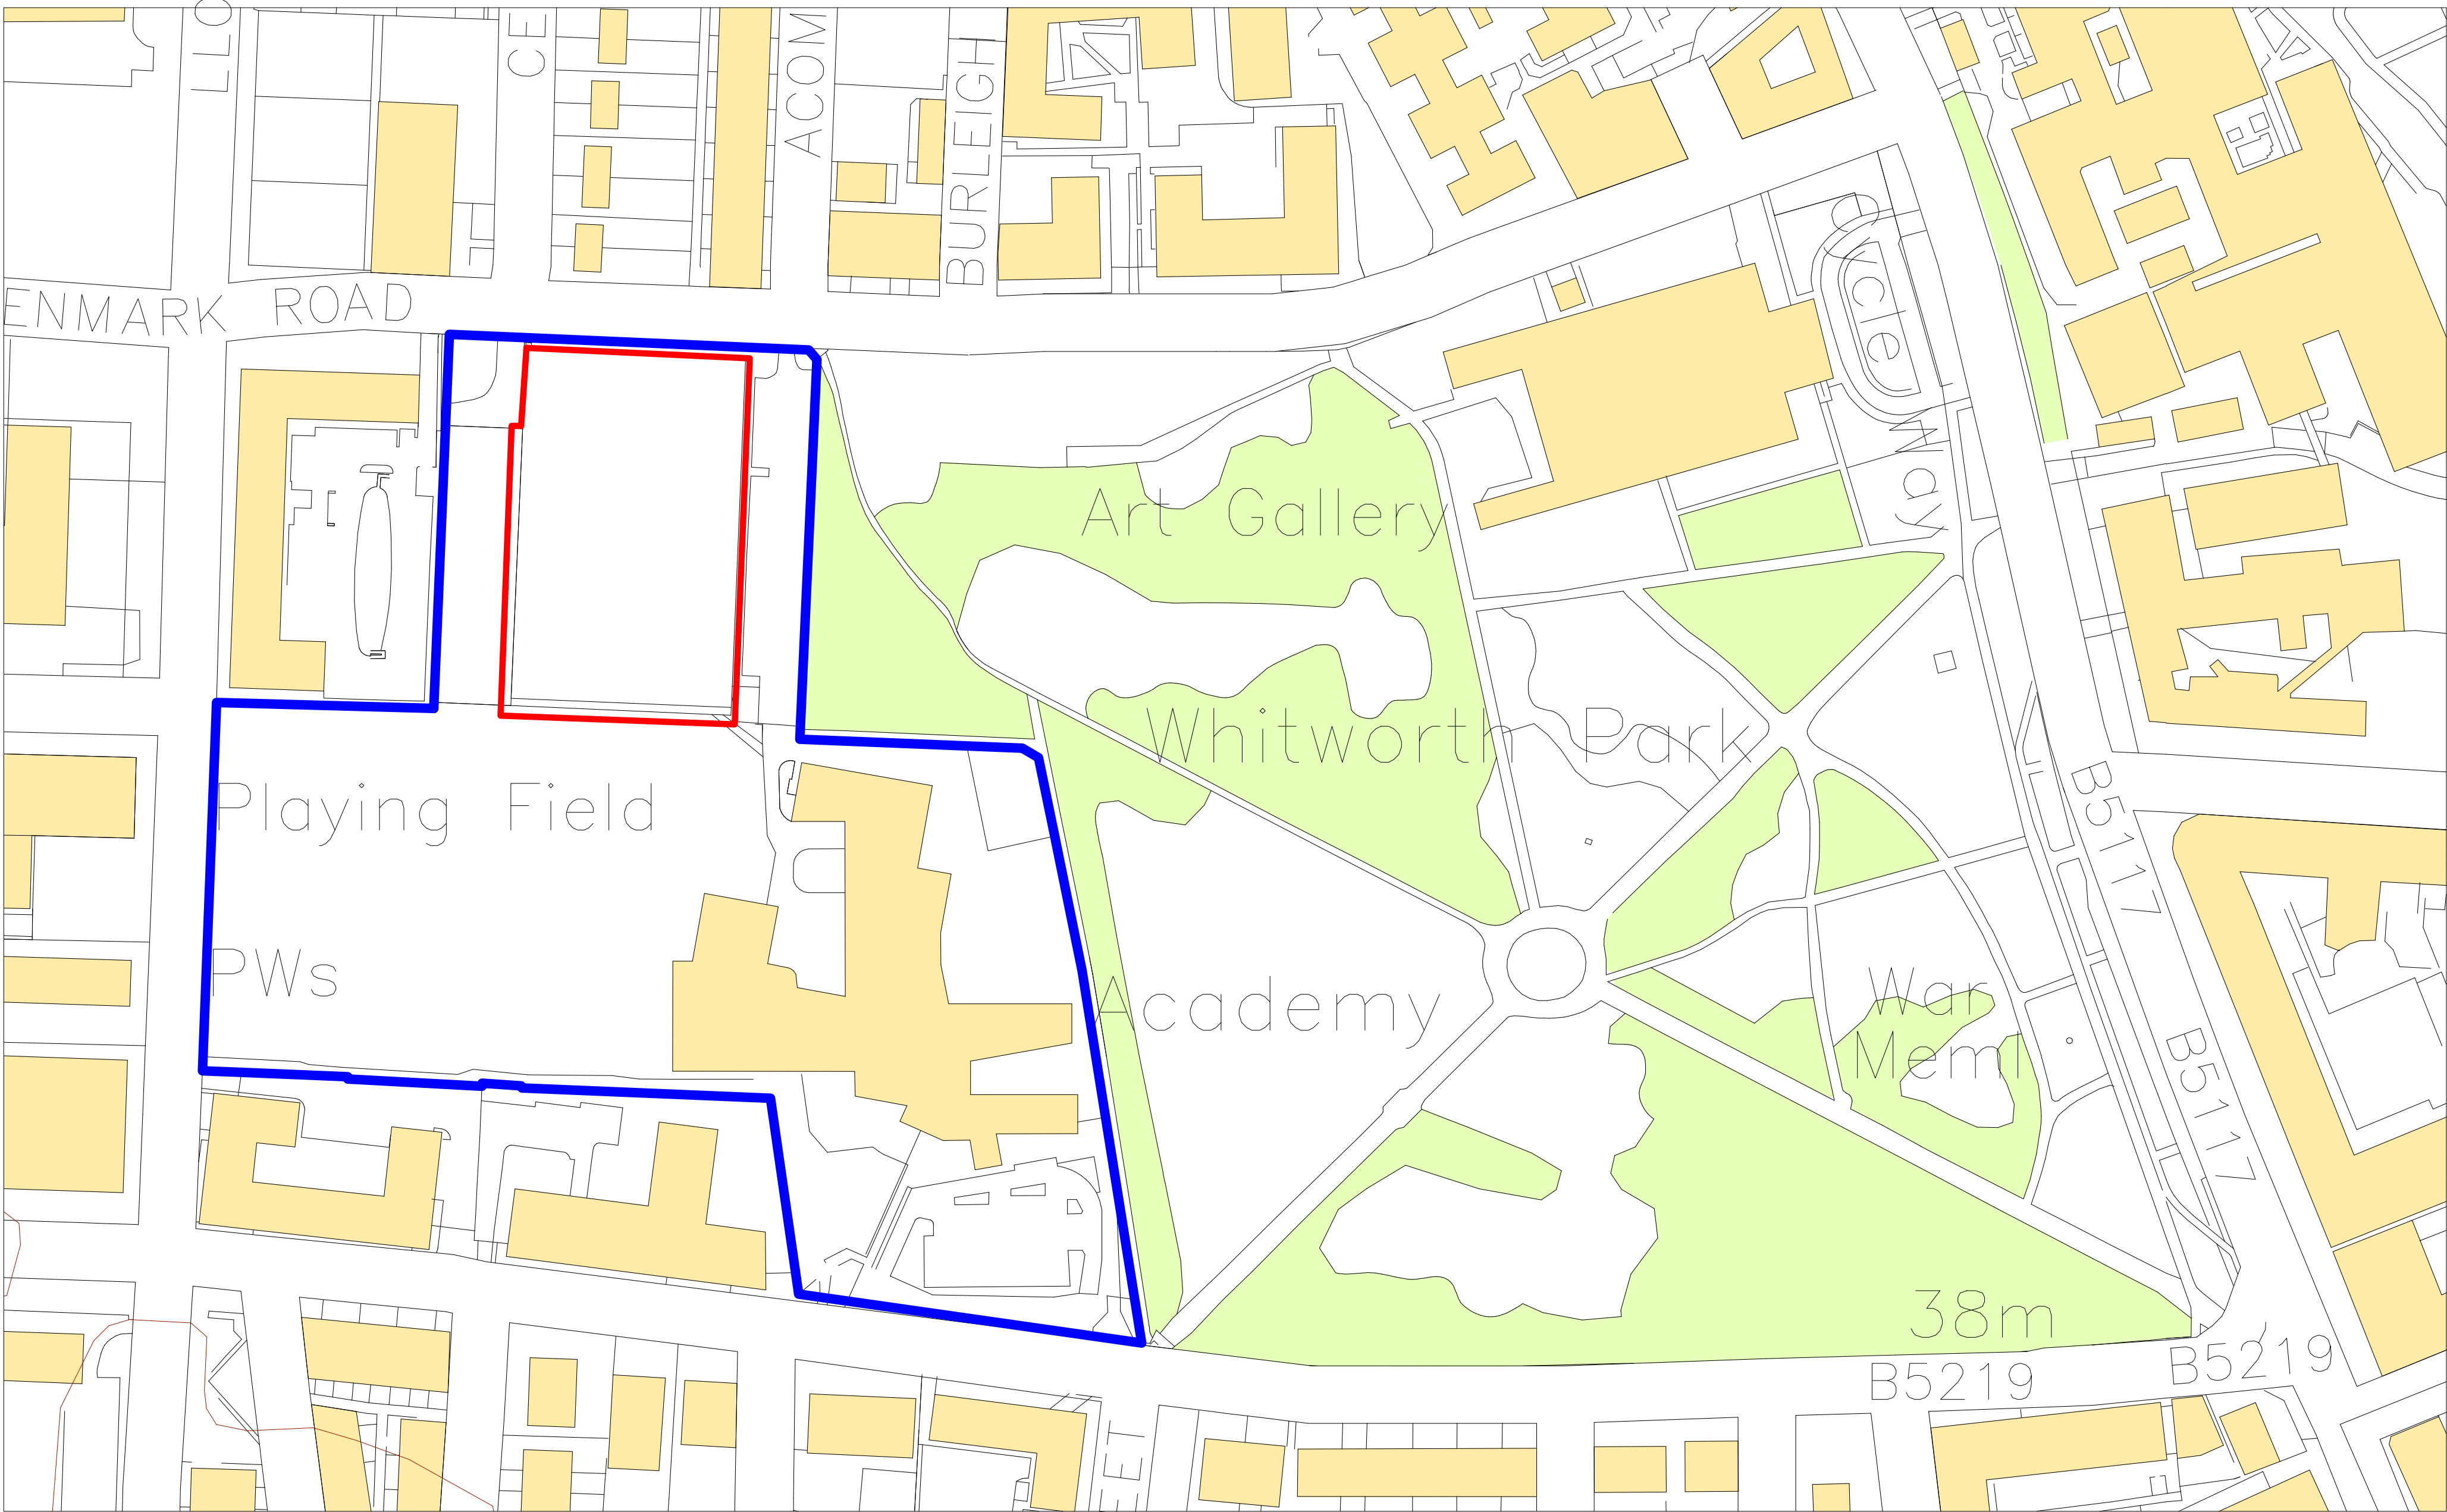


Ordnance Survey, (c) Crown Copyright 2021. All rights reserved. Licence number 100022432

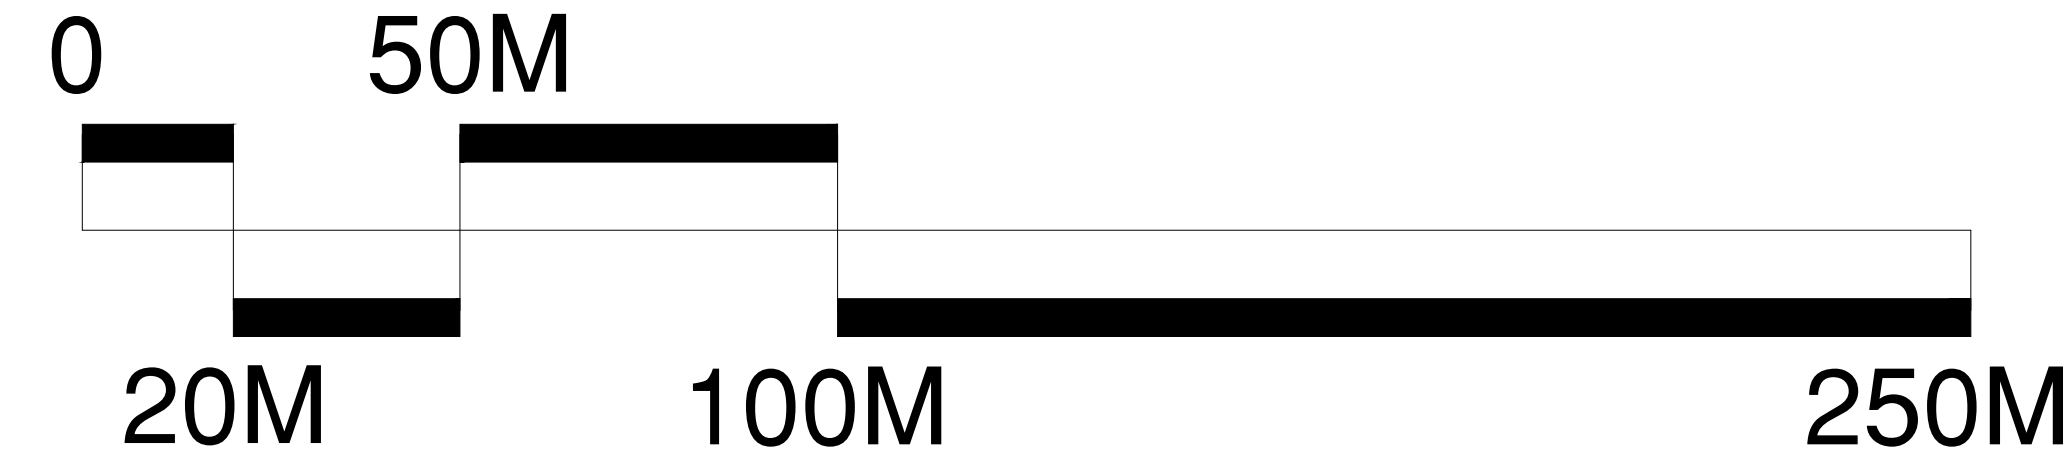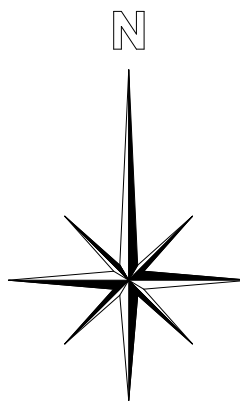

00	PLANNING ISSUE	WB	NM	17/02/21
REV	DESCRIPTION	REV	CK	DATE

SIS Pitches

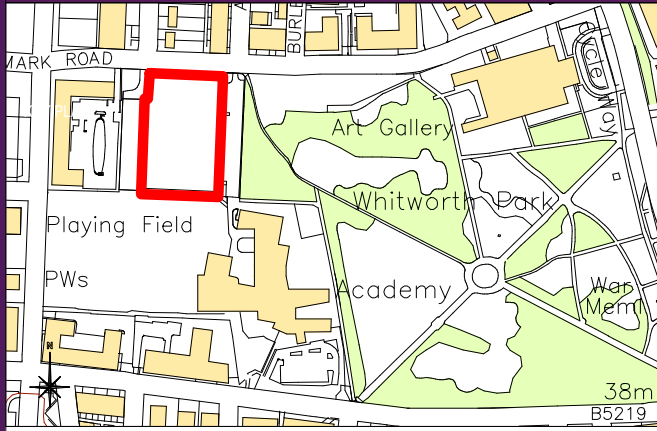

AUTHOR WB			
TITLE Manchester Academy Artificial Turf Pitch Site Location Plan			
PROJECT SIS 009	SCALE 1:1000	SIZE A1	
DRAWING No 02	REVISION 00		