


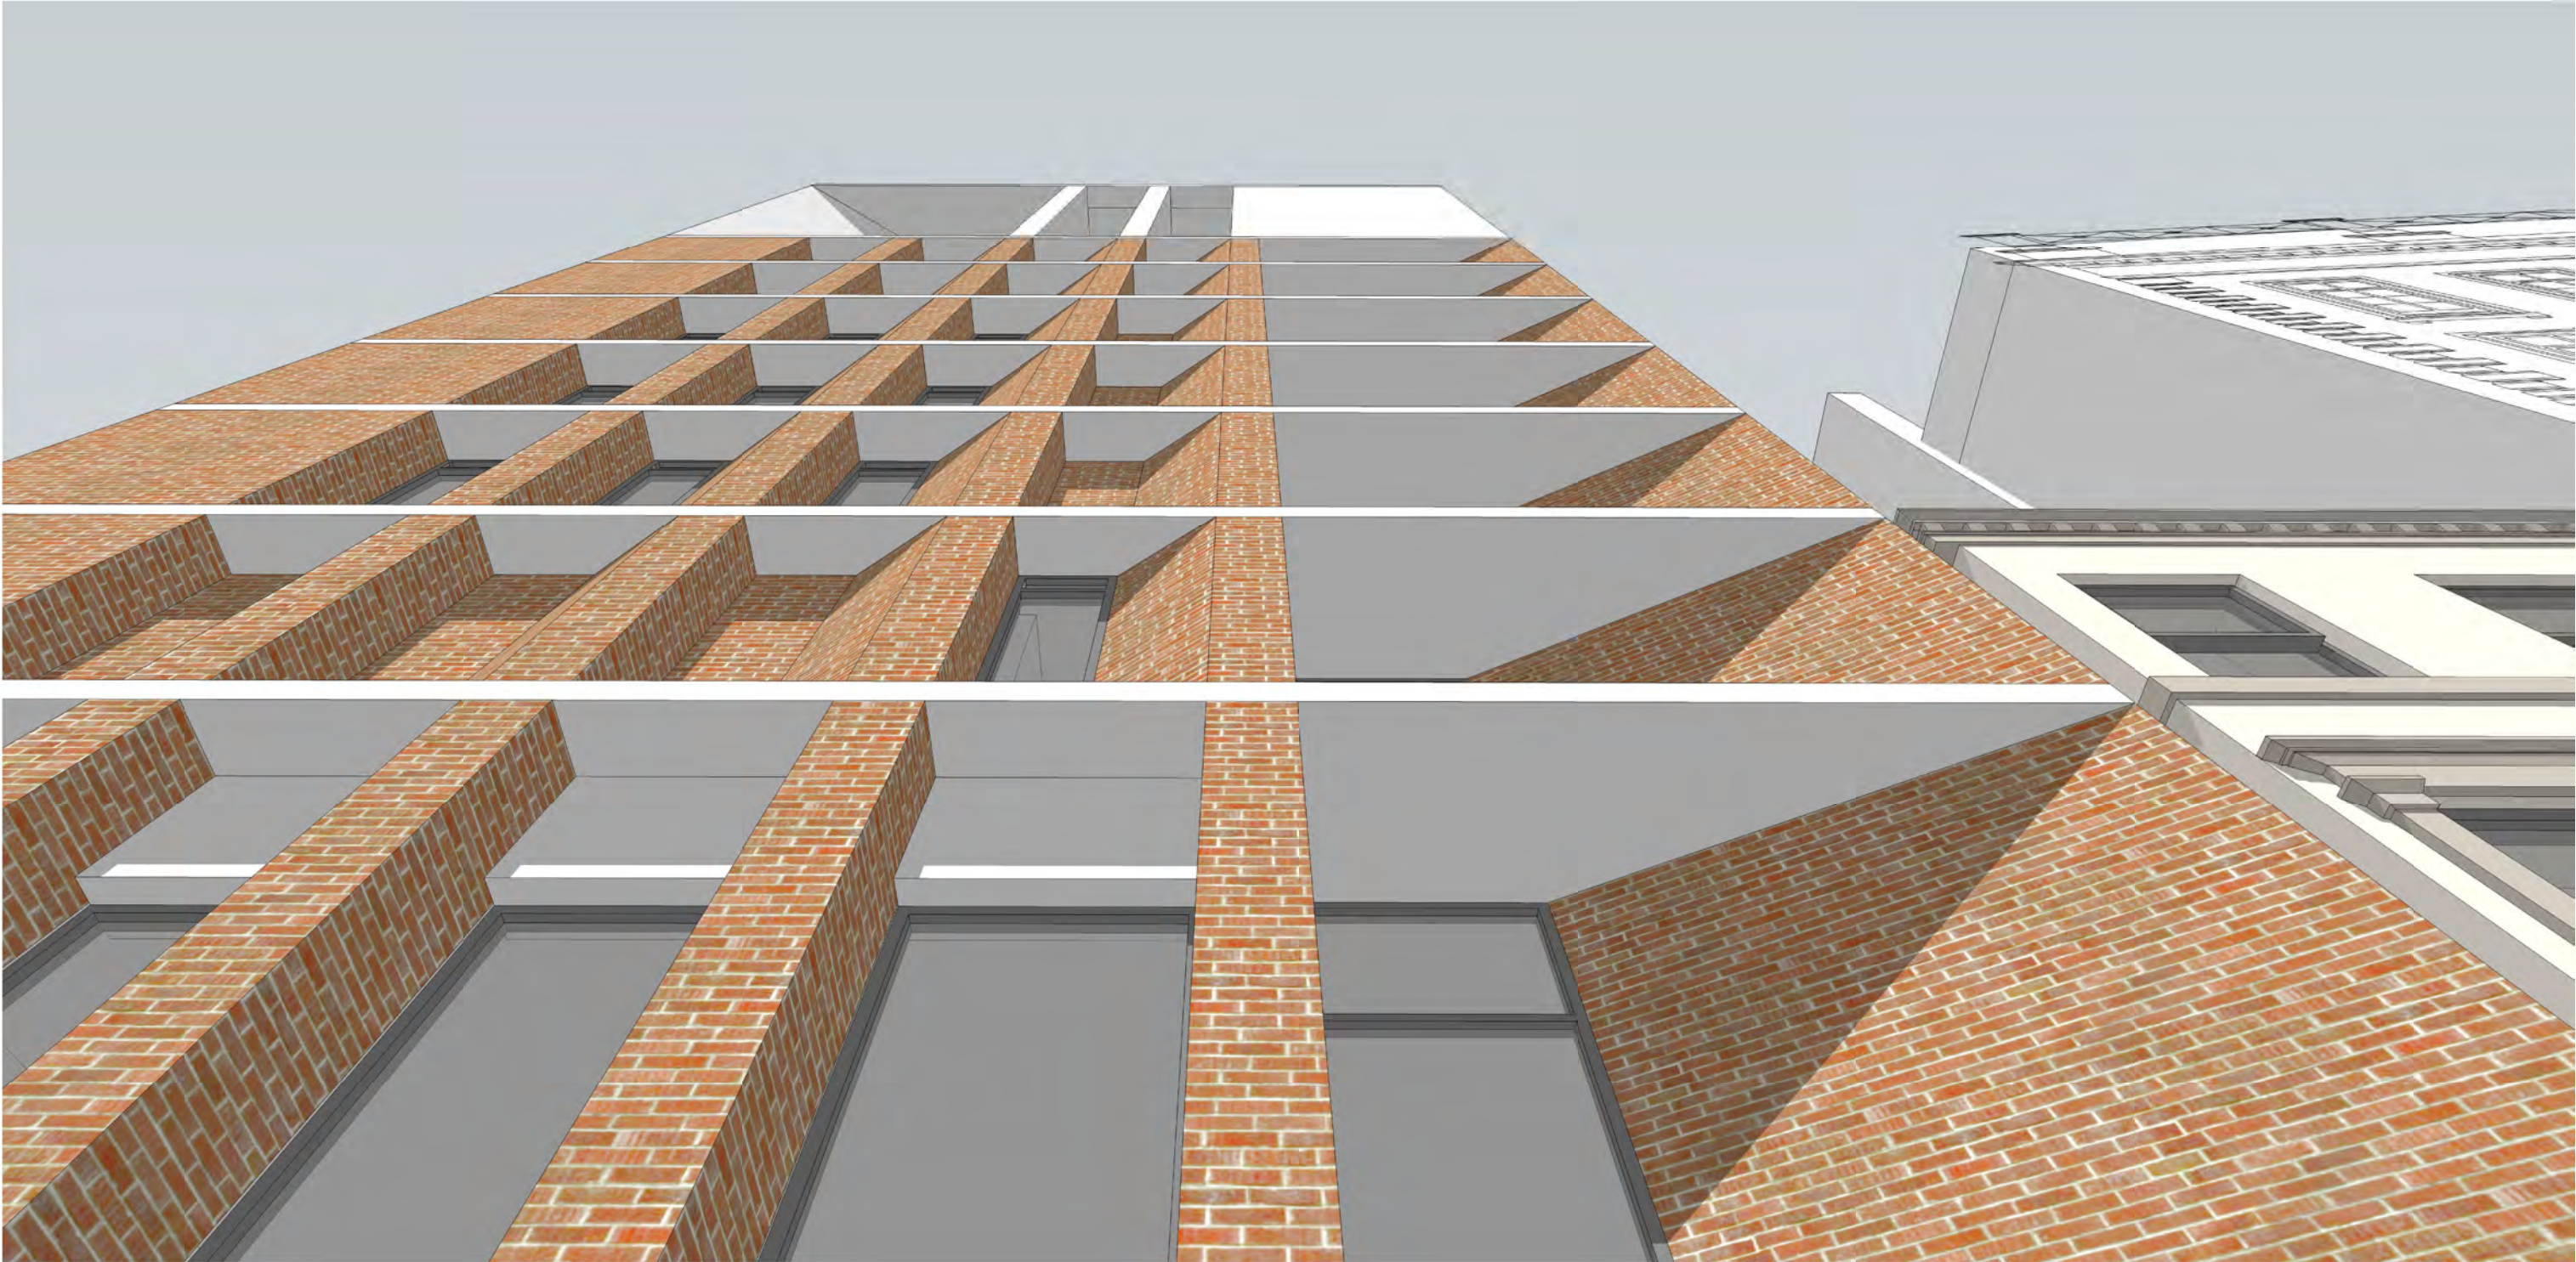

revision:	date:	note:
P01	2020.08.04	preliminary first issue
P02	2021.01.28	updated

© stephenson STUDIO Ltd. do not scale from this drawing

project
43-47 piccadilly, manchester
job no.
7546
title
perspective view 07
scale
nts @ A3
drawing no.
7546-al(04)0056

stephenson
STUDIO
architects planners interiors

3 riverside mews
4 commercial street
manchester, M15 4RQ
www.stephenson-studio.com
mail@stephenson-studio.com
t +44 (0)161 832 0244