


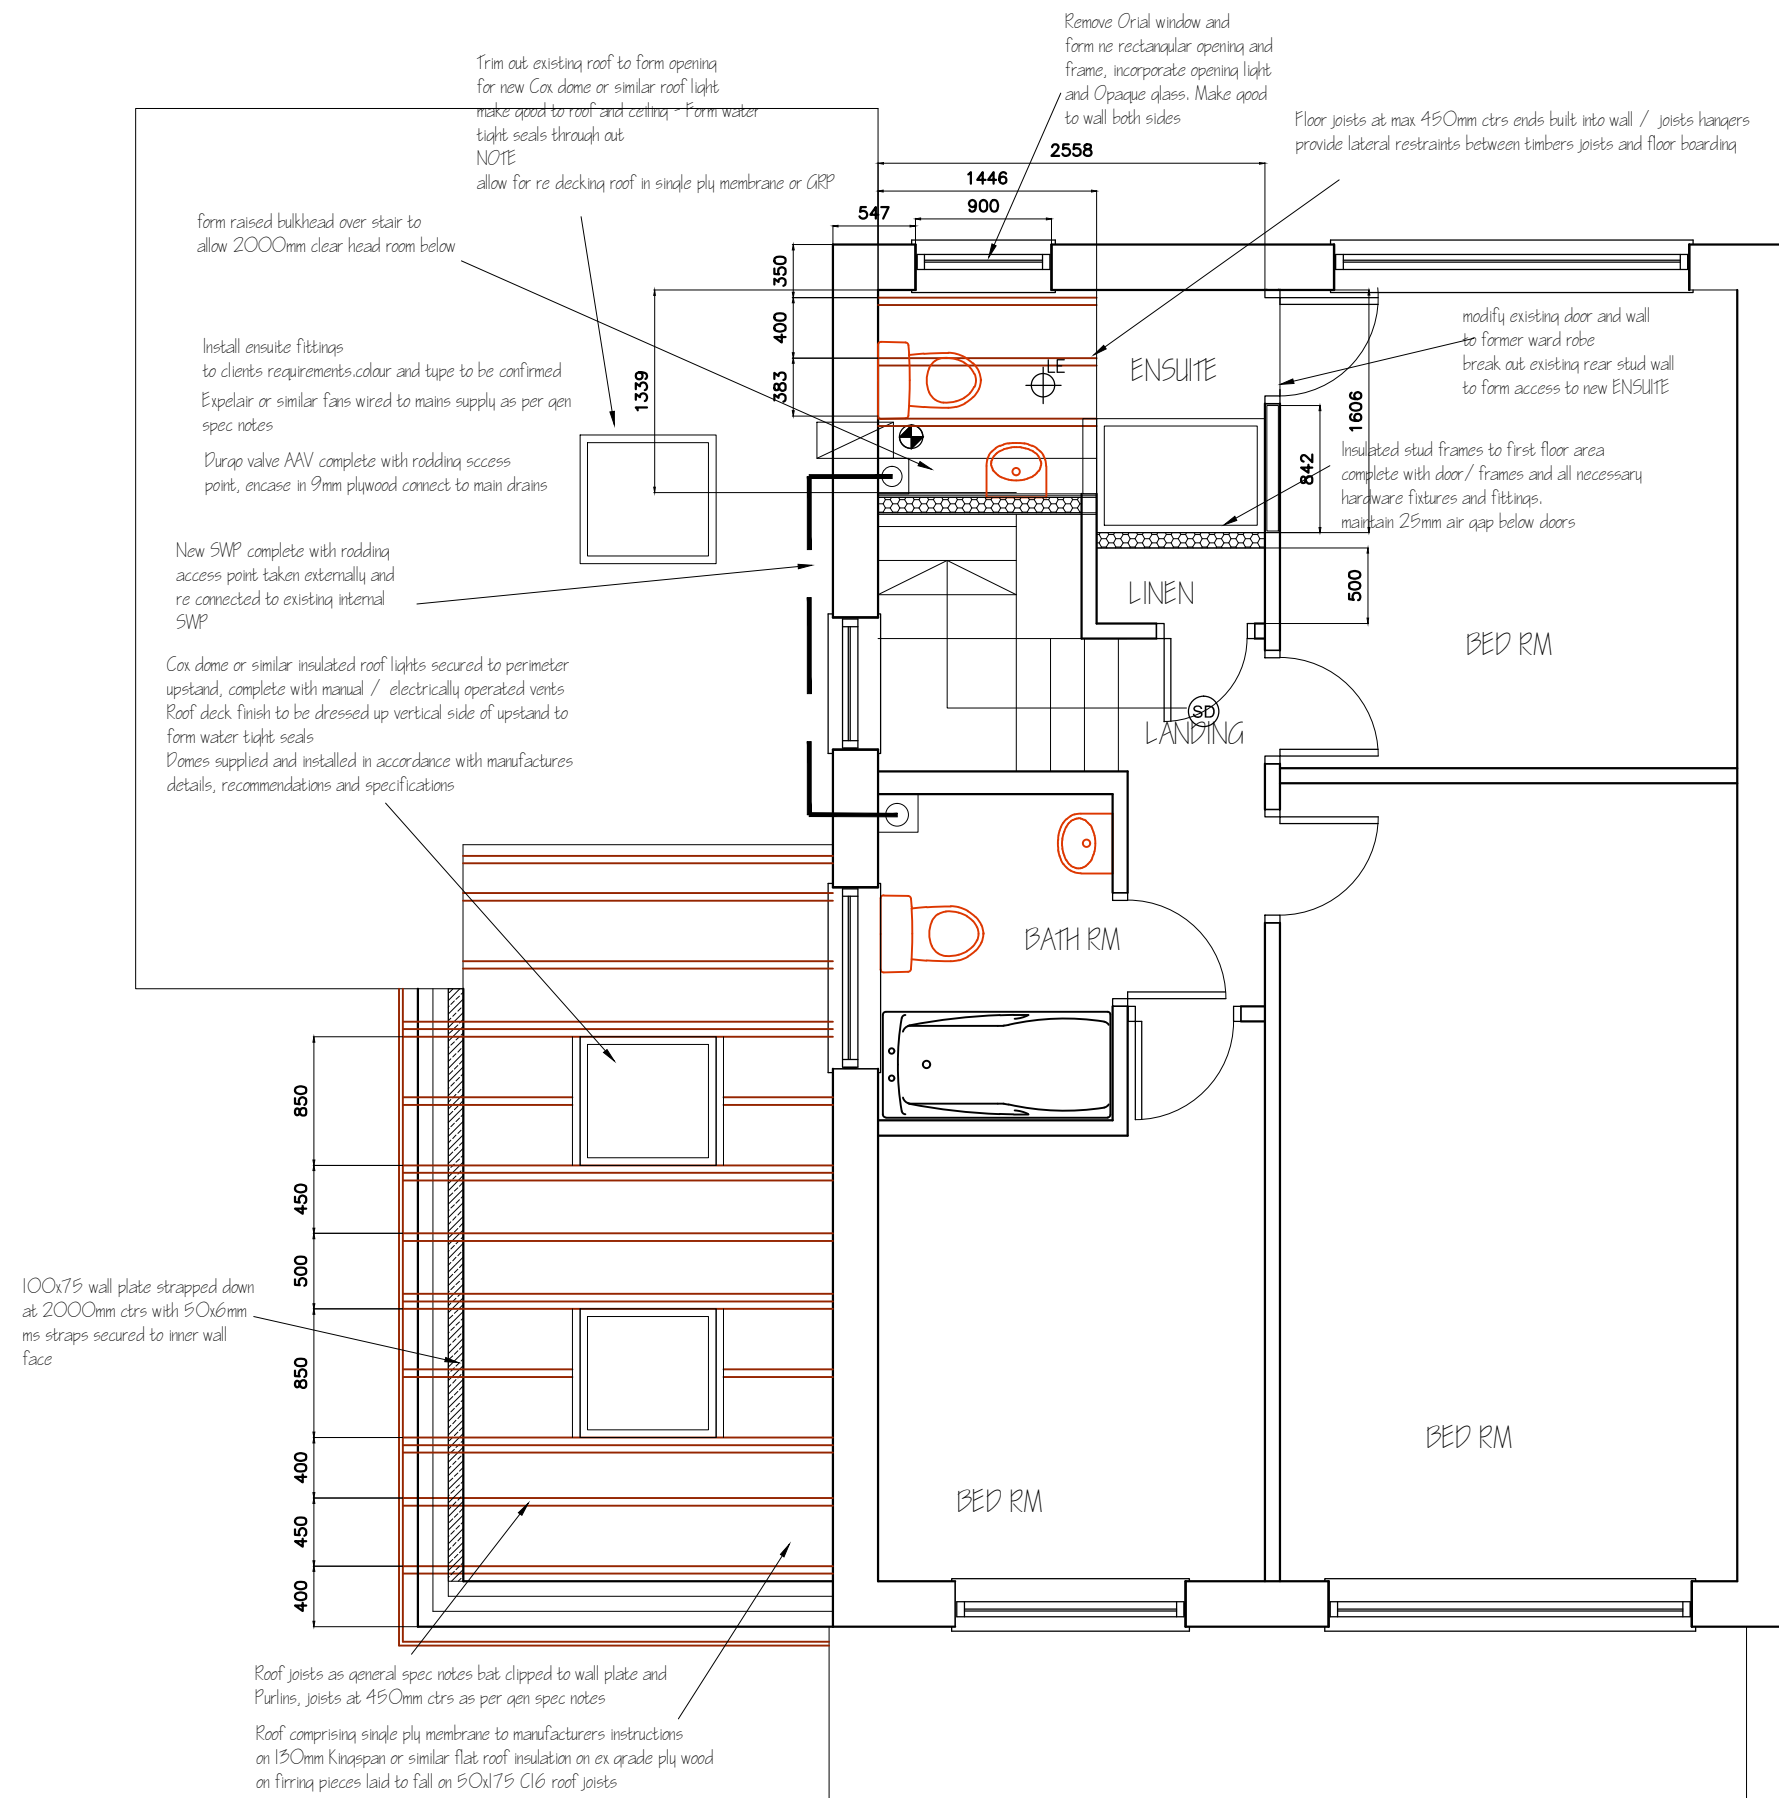

FIRST FLOOR / ROOF TIMBERING PLAN

LAYOUT AS PROPOSED

ALL DIMENSIONS TO BE CHECKED ON SITE
PRIOR TO ORDERING OR ERECTING MATERIALS
DO NOT SCALE.

J.KENDAL
9 SOUTH SQUARE
THORNTON-CLEVELEYS
FY5 1JP

Tel No. 01255 857962
Mob No. 07705 548857
Email jkirkendal@btinternet.com

PROPOSED KITCHEN EXT.N and
INTERNAL ENSUITE

CLIENT
Mr and A. WOODS
51 THE FAIRWAY, NEW MOSTON
MANCHESTER M40 3WS

REV.	DRG.NO.
	JPP / 2042_004
DATE FEB 2021	SCALE 1:50 @ A3