


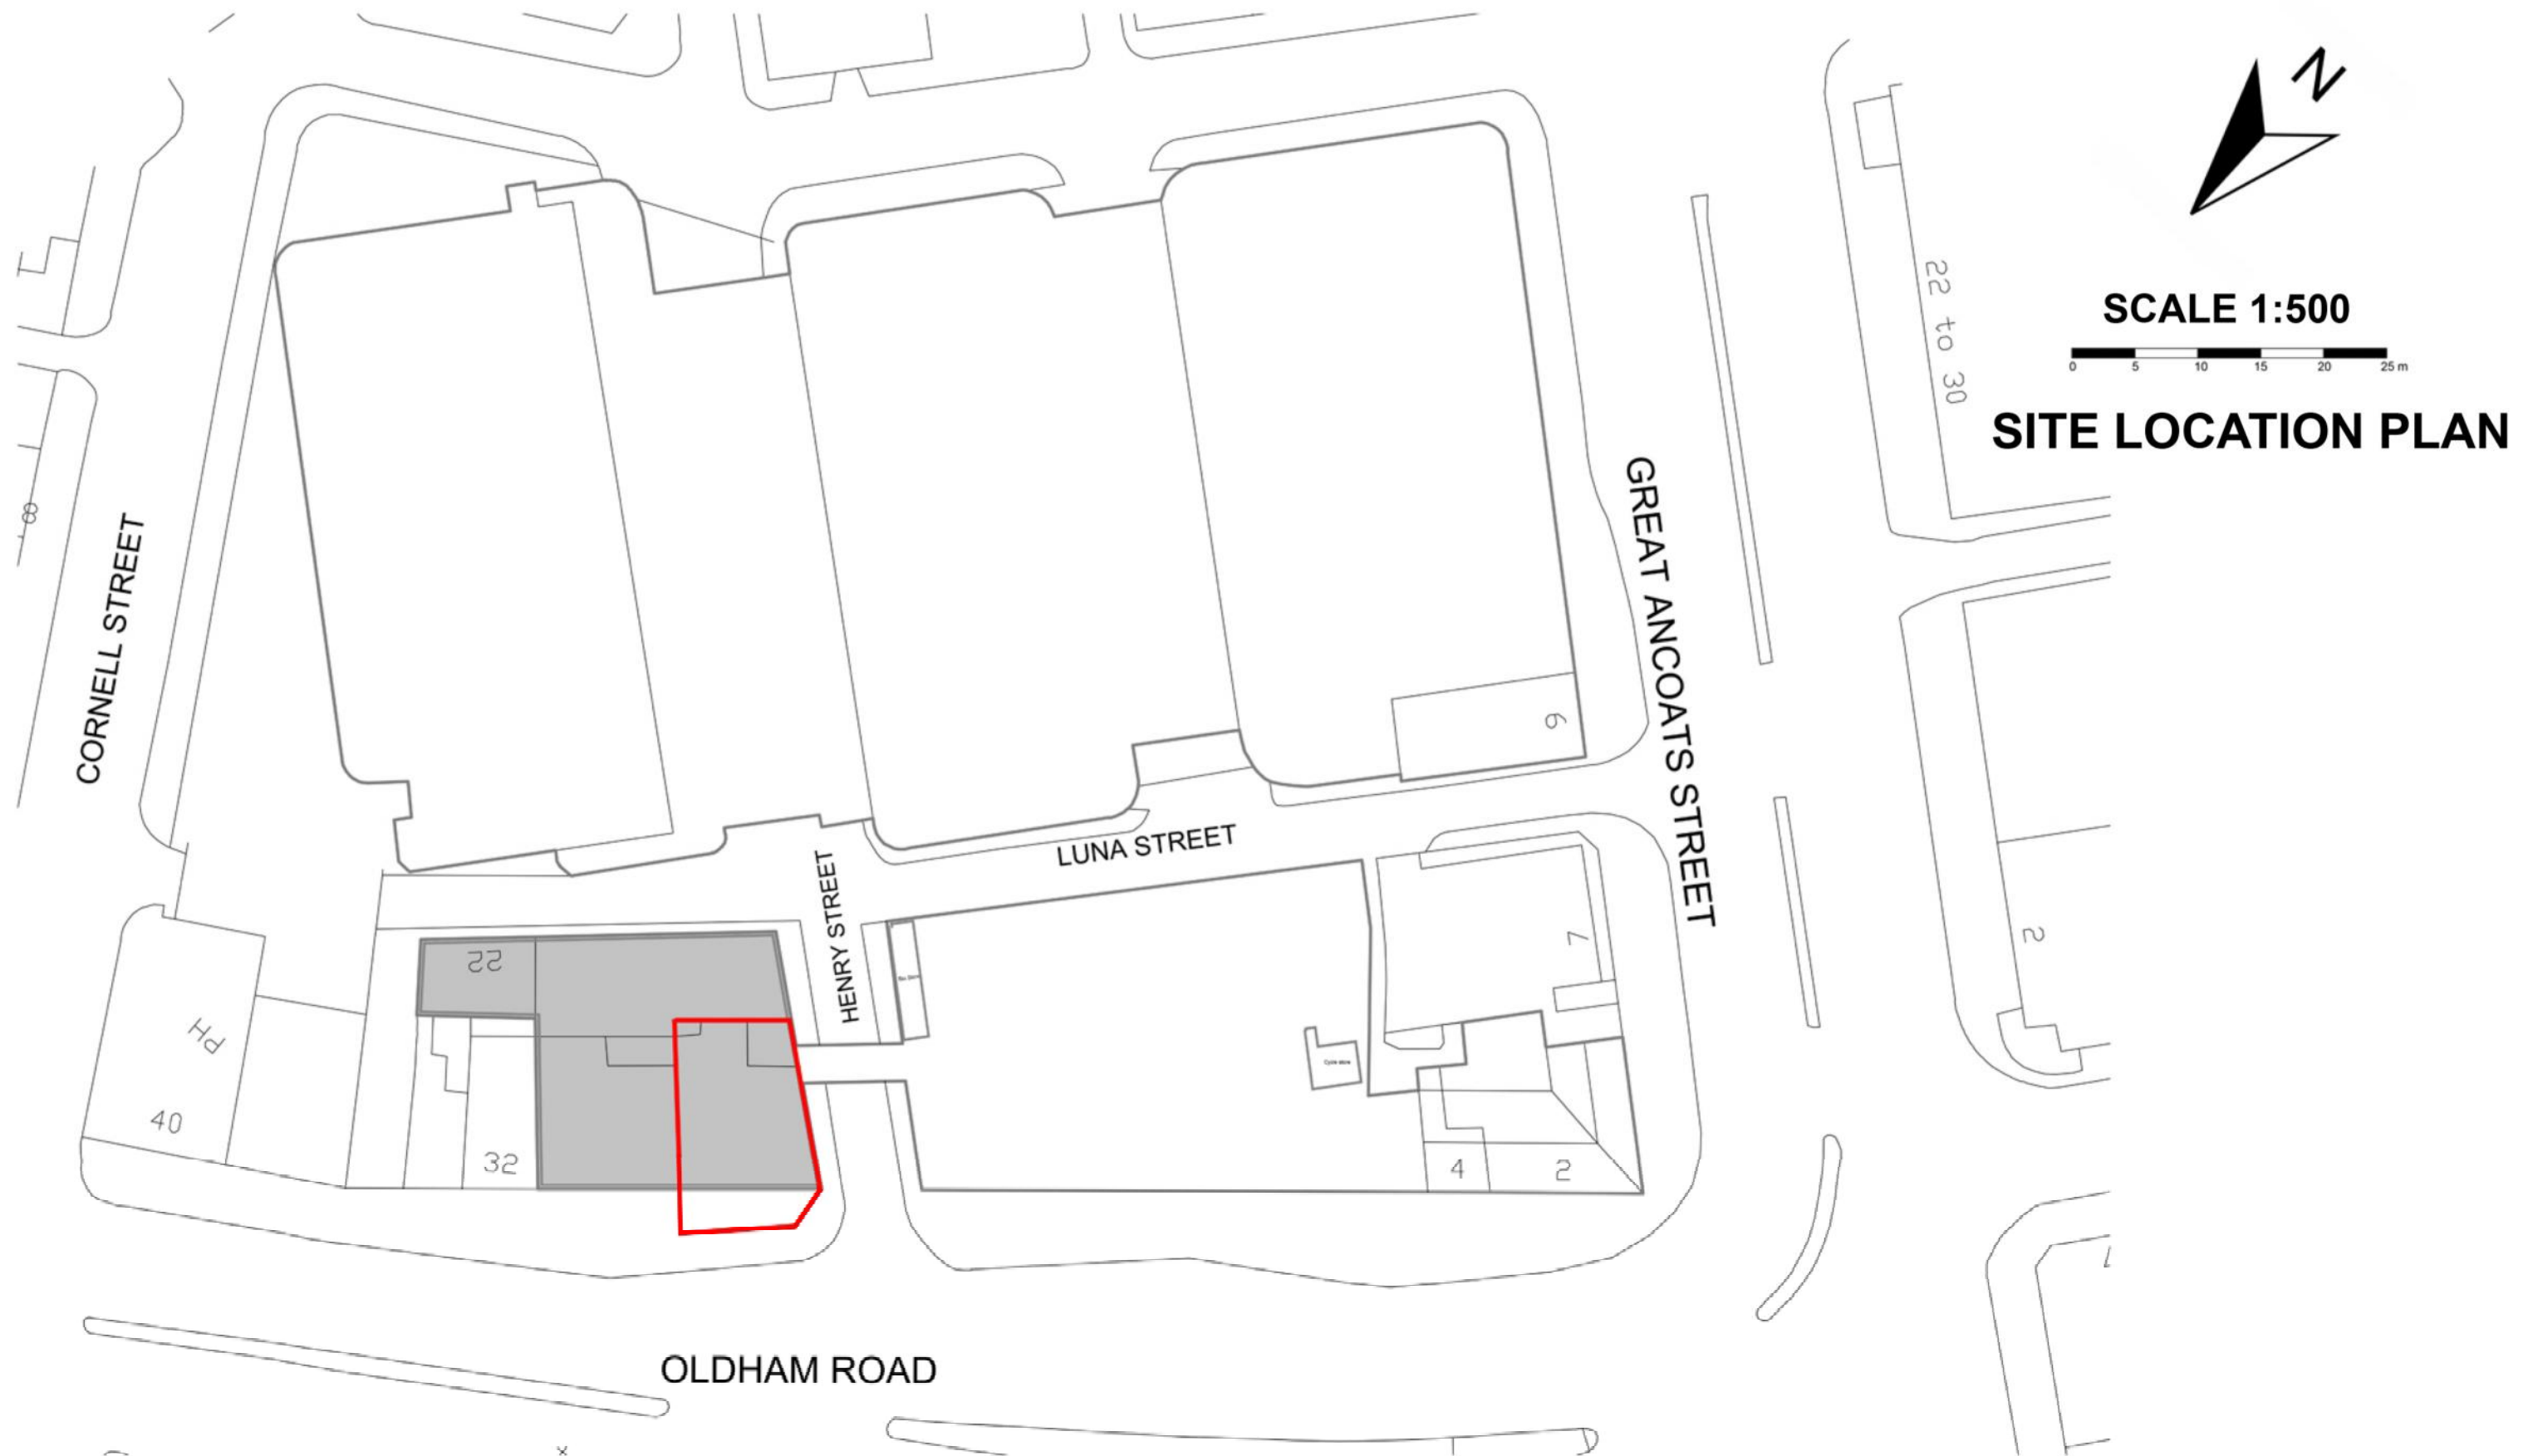

drawing number:
KDSAD03 SITE LOCATION PLAN: 1:500 scale @ A3

project:
PROPOSED DELI UNIT
22 Oldham Road, Ancoats, Manchester, M4 5DE

KDS
ARCHITECTURAL + INTERIOR DESIGN
e: info@kreativedesignsolutions.co.uk
w: www.kreativedesignsolutions.co.uk
m: 07940 393481