42-44 FOUNTAIN STREET

L4 | EXISTING

THIS DRAWING IS PROTECTED UNDER COPYRIGHT AND AT NO TIME MUST ANY PORTION OF THIS DRAWING BE REPRODUCED OR COPIED IN ANYWAY WITHOUT THE PERMISSION OF RU CREATIVE LTD.

ALL DIMENSIONS MUST BE CHECKED ON SITE AND NOT SCALED FROM THIS DRAWING.

SUBJECT TO SITE SURVEY

IMPORTANT NOTE

THIS DRAWING SHOWS DESIGN INTENT AND IS SUBJECT TO SITE CONDITIONS .
ANY PART OF THE DESIGN THAT CONTRADICTS BEST PRACTICE THEN PLEASE MAKE THE DESIGN TEAM AWARE.
SITE SURVEY REQUIRED PRIOR TO PLACING ORDERS.

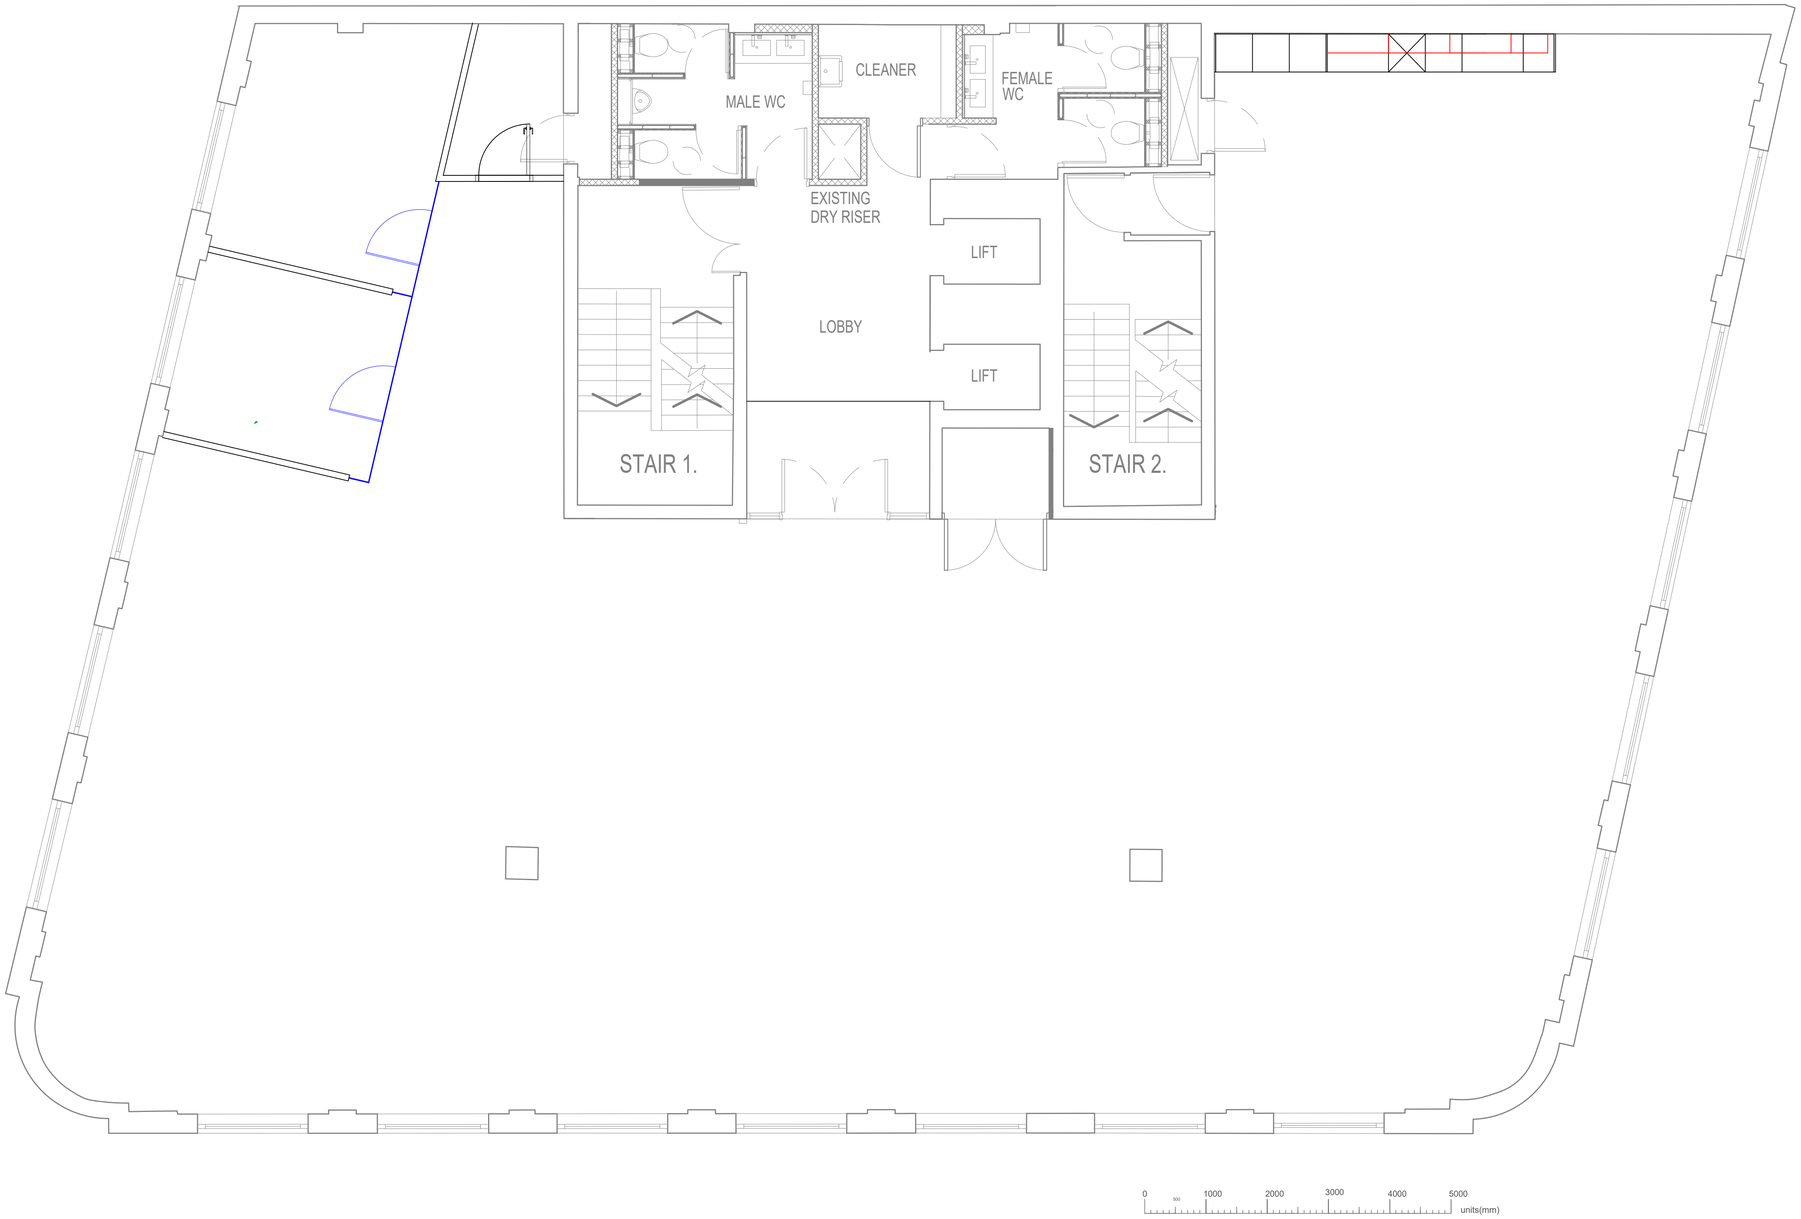

REV	DETAILS	BY	DATE

ruCREATIVE

6.34 WINDSOR HOUSE
HARROGATE HG1 2PW
TELEPHONE: 01423 52 02 69
EMAIL:INFO@RUCREATIVE.CO.UK
WEB: WWW.RUCREATIVE.CO.UK

CLIENT

ADAPT REAL ESTATE

PROJECT

42-44 FOUNTAIN STREET
MANCHESTER
M2 2AN

TITLE

42FS.L4.EXISTING.043

SCALE	DATE	DESIGNER	CHECKED BY
1:50 @ A1	07.12.20	RU	JBH

DRAWING NO.

PROJECT NO.	BUILDING	LEVEL	DRAWING NO.	REV
4244.FT.MAN	4244FT	L4	043	~

Commercial Interior Design Specialists