
A0 | THE ASD MARKED DRAWING DETAILS AN INDICATIVE LIGHTING LAYOUT AND IS SUBJECT TO APPROVAL. | ALL DIMENSIONS ARE TO BE CHECKED ON SITE AND CONTRACTOR / ARCHITECT TO BE INFORMED OF ANY DISCREPANCIES PRIOR TO COMMENCEMENT OF WORK. | DIMENSIONS ARE IN MILLIMETRES UNLESS STATED OTHERWISE

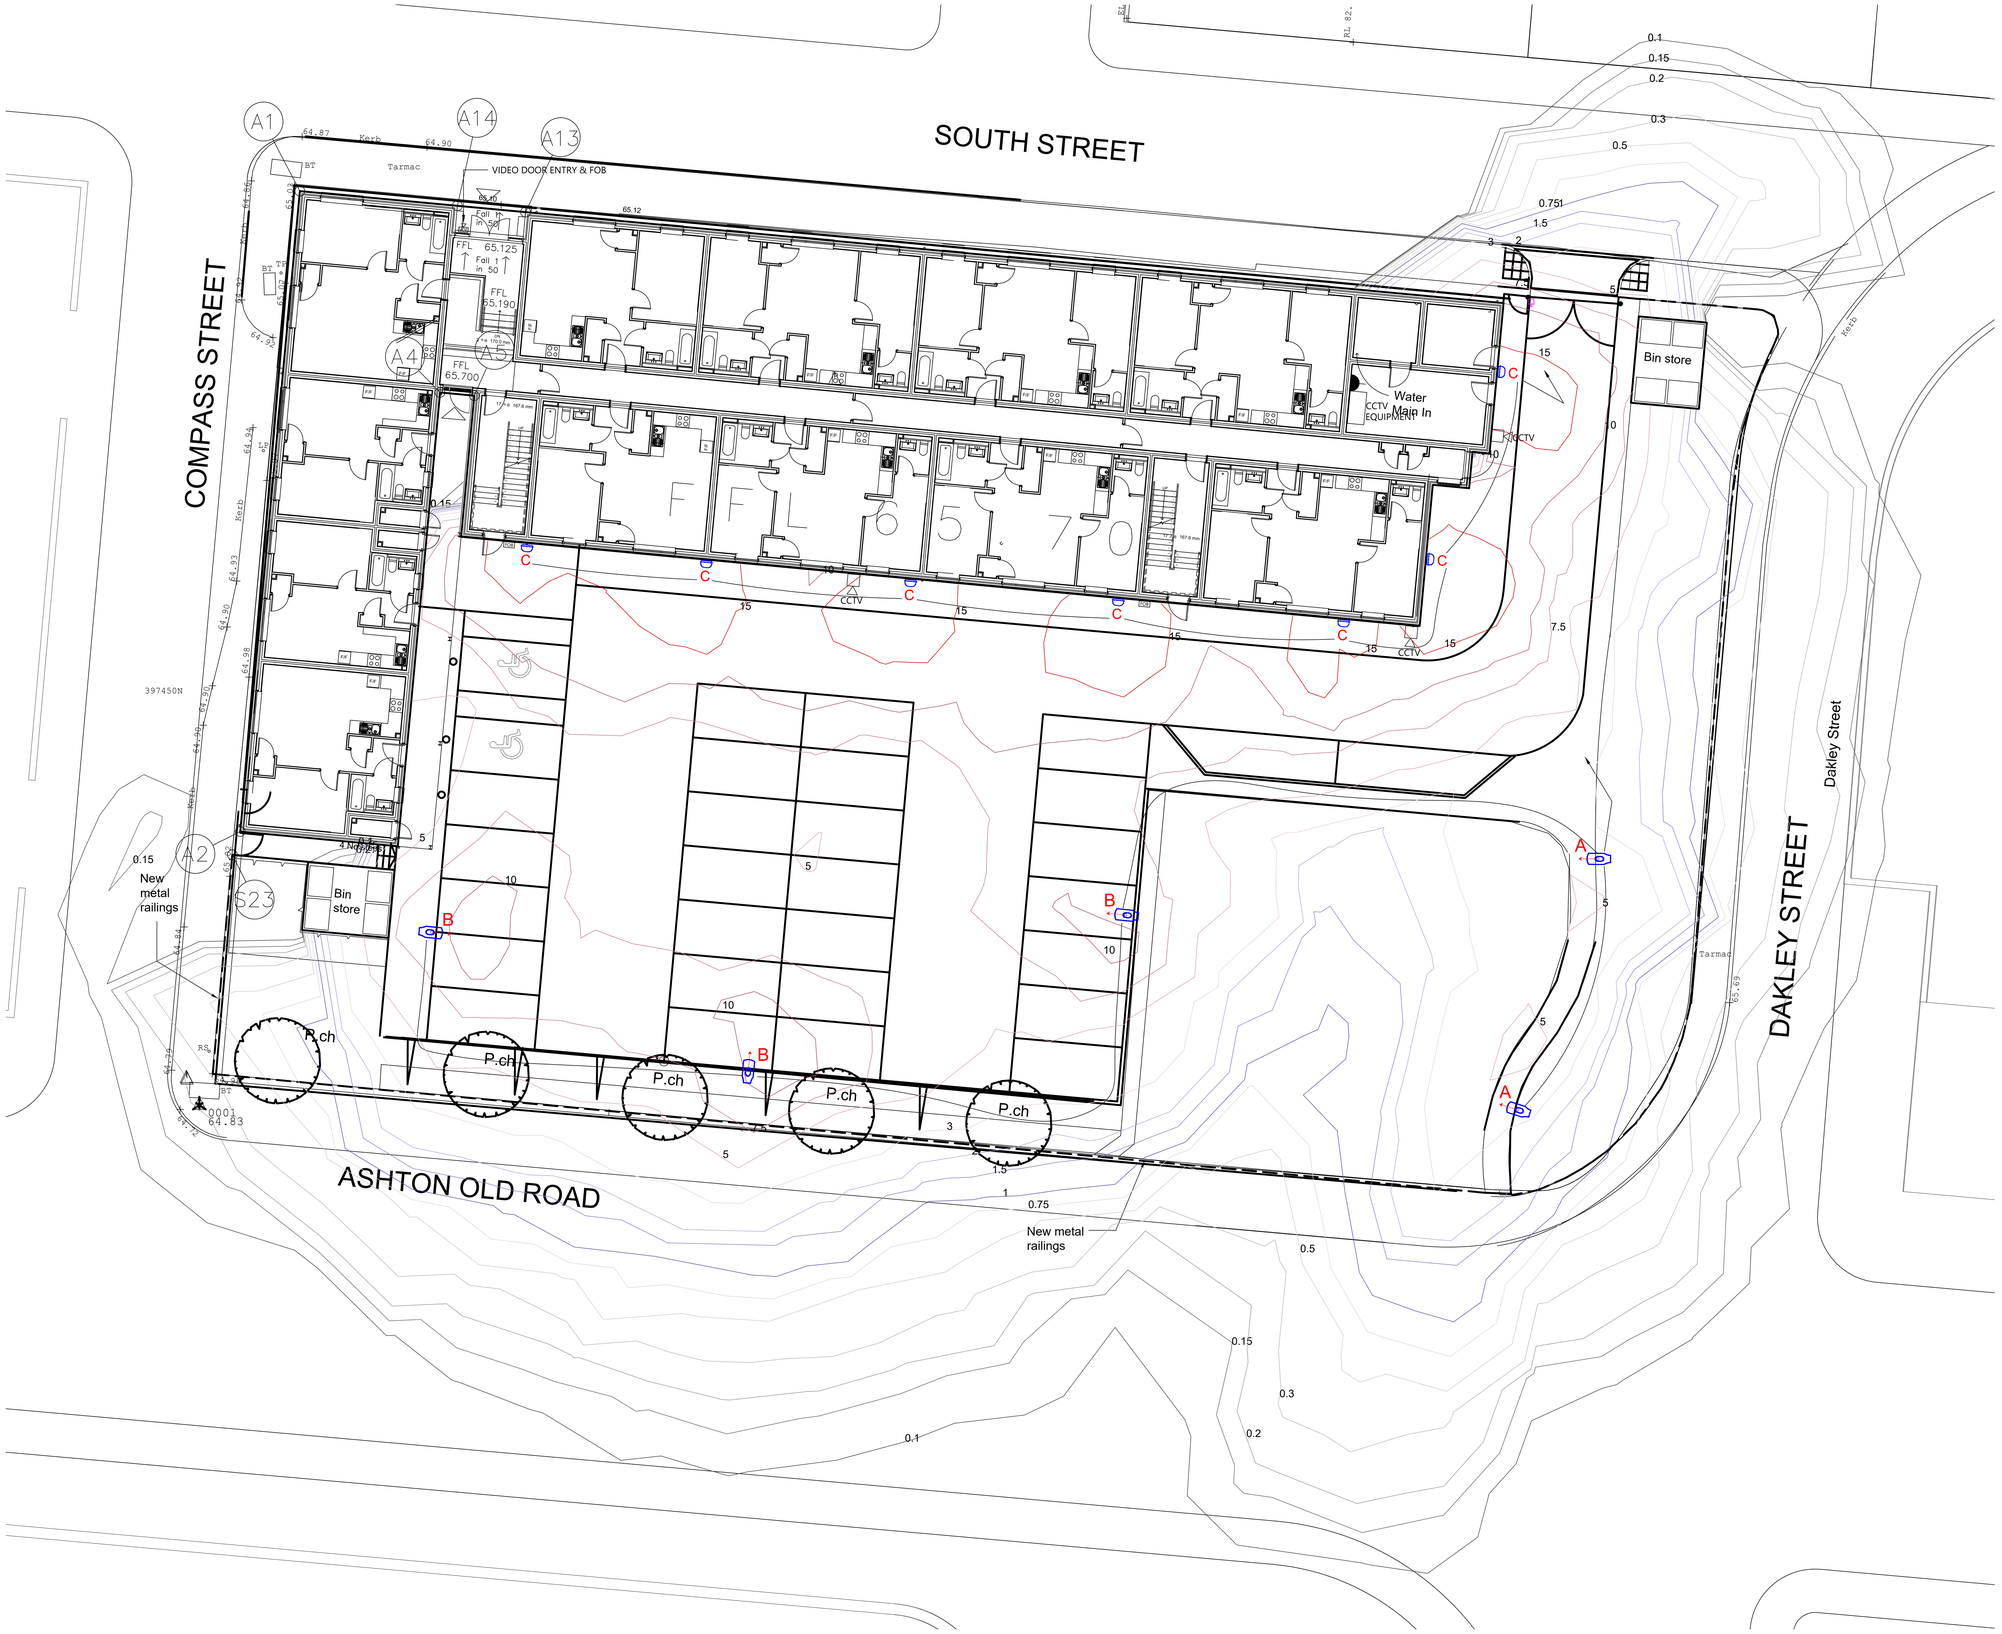

PRELIMINARY DESIGN

Design Notes

Legend & Take-Off ASD Lighting

Symbol	QTY	Description	Part Number
A	2	ASD HIGHWAY DIAMOND ELITE BLACK IP66 4000K LED 0820 - M1 OPTIC - 5m MOUNTING	HWD/B4LED0820-M1
B	3	ASD HIGHWAY DIAMOND ELITE BLACK IP66 4000K LED 1250 - F0 OPTIC - 5m MOUNTING	HWD/B4LED1250-F0
C	7	ASD STEALTH ELITE BLACK IP65 4000K LED 1500 - S0 FLOOD OPTIC - 4m MOUNTING	SEL/B4LED1500-S0

Rev	Revision details	By	Appd	Date
00	Preliminary Design	--	--	10/03/21

Design: AN
Appd: ME
Date: 10/03/21

ASD LIGHTING PLC
MANGHAM RD
BARBOT HALL INDUSTRIAL ESTATE
ROTHERHAM
SOUTH YORKSHIRE
S61 4RJ
TEL: 01709 843300
E-mail: spec@asdlighting.com

Project
DN-MR-0321-001
DAKLEY ST, ASHTON OLD RD

Drawing Title
EXTERIOR LIGHTING
CAR PARK LIGHTING

Scale : 1:100 @ A0 | Dimensions : mm

Drawing No: ASD-DN-MR-0321-001 SHEET 1 of 1 | Rev: R00