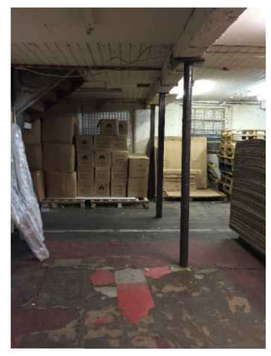
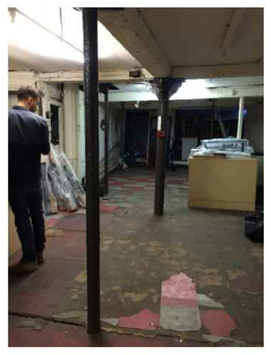


No. 7 Kelvin Street,
Ground Floor RCP


View 01


View 02


View 03


View 04


View 01


View 02

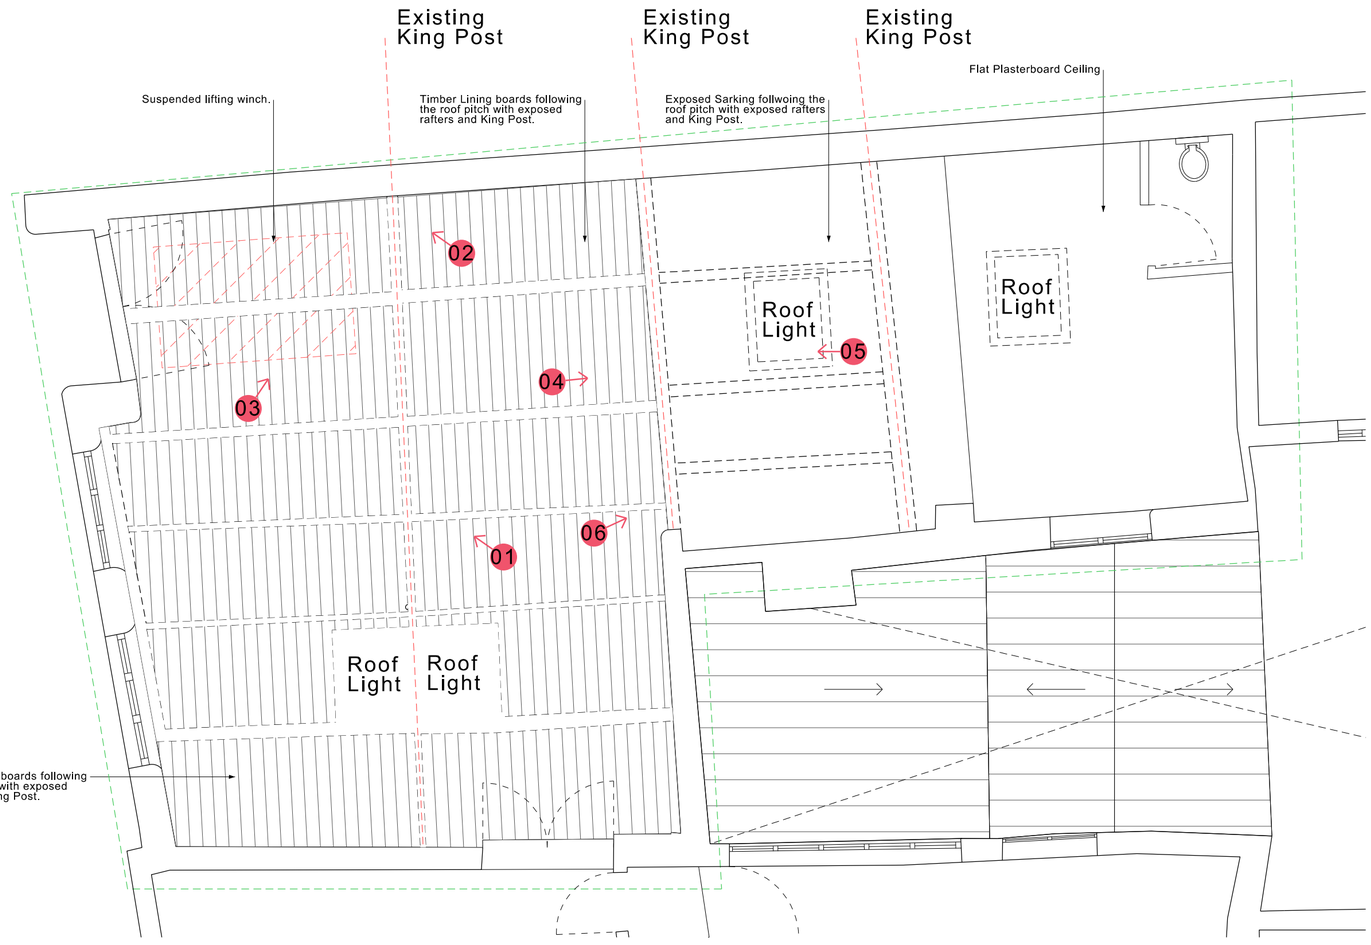

View 03


View 04

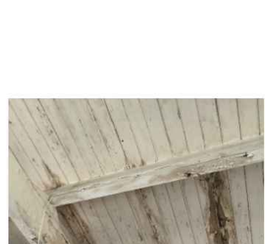

View 05


View 06

No. 7 Kelvin Street,
First Floor RCP















No. 7 Kelvin Street,
Second Floor RCP

Copyright of this drawing is vested in 5plus Architects and it must not be copied or reproduced without written consent.
Figured dimensions only to be taken from this drawing. Do not scale from it. If in doubt ask.
All Contractors must visit the site and are responsible for taking and checking all dimensions relative to their work. 5plus Architects are to be advised of any variation between drawings and site conditions.
Electronic data/ drawings issued as 'hard only' and should not be interrogated for measurement.
All dimensions and levels should be 'read only' from those values stated in text on the drawings
Any discrepancies found between drawings and site conditions must be reported to the Contractor and 5plus Architects as soon as such. No unusual hazards have been identified, refer to relevant Risk Assessment
KEY PLAN:

5plus architects
4th Floor
The Hive
47 Lever Street
Manchester
M1 1FN
+44 (0)161 228 0211
www.5plusarchitects.com

REV: | DATE: | DETAILS:

PROJECT:
42 - 50 Thomas Street
Manchester

TITLE:
No. 7 Kelvin Street
Existing RCP's

SCALE: 1:50 @ A1
ORIGIN DATE: 31/08/2016
DRAWN: AP
CHECKED: JM

STATUS:
Planning

PROJECT: 05013
DRAWING NO: B1_03_1200
REV: 0

Architecture | Masterplanning | Interiors | Graphics | Branding