



**PROPOSED FIRST STOREY EXTENSION
OF ROOF FORMING BEDROOMS &
BATH ROOM FOR MR. MOHAMMED SAJID
HUSSIN AT 9 BELHAVEN ROAD, CRUMPSALL,
M-8 4WR. ALSO PROPOSED SINGLE STOREY
SIDE ROOM EXTENSION ON GROUND FLOOR.**
SCALE:- 1:50, 1:100 15 AUGUST, 2020 amended on 20th Feb. 2021
DESIGN BY:- T.R. PATEL, 07450 234 180


Materials to be used
Bricks, cement, sand, insulation blocks,
timbers, clay tiles, lead, flywood,
Bitumen felt, breathing felt,
battens, UPVC double glazed windows,
doors, concrete, PVC gutters, down pipes
PVC, waste and soil pipes.

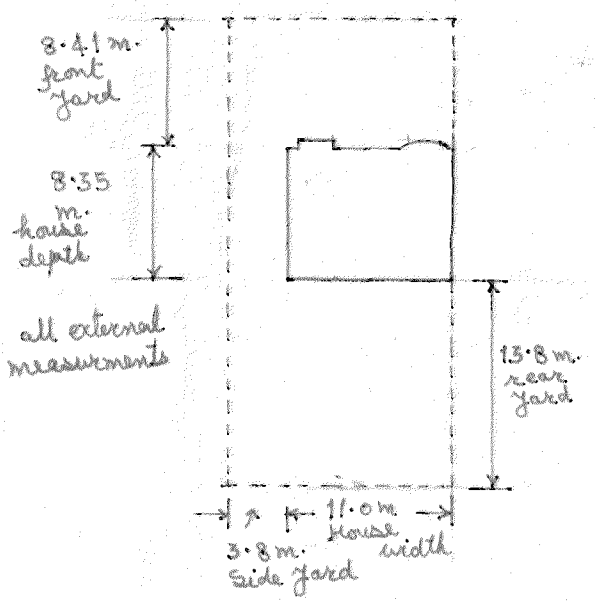


PLOT PLAN
SCALE:- 1:500

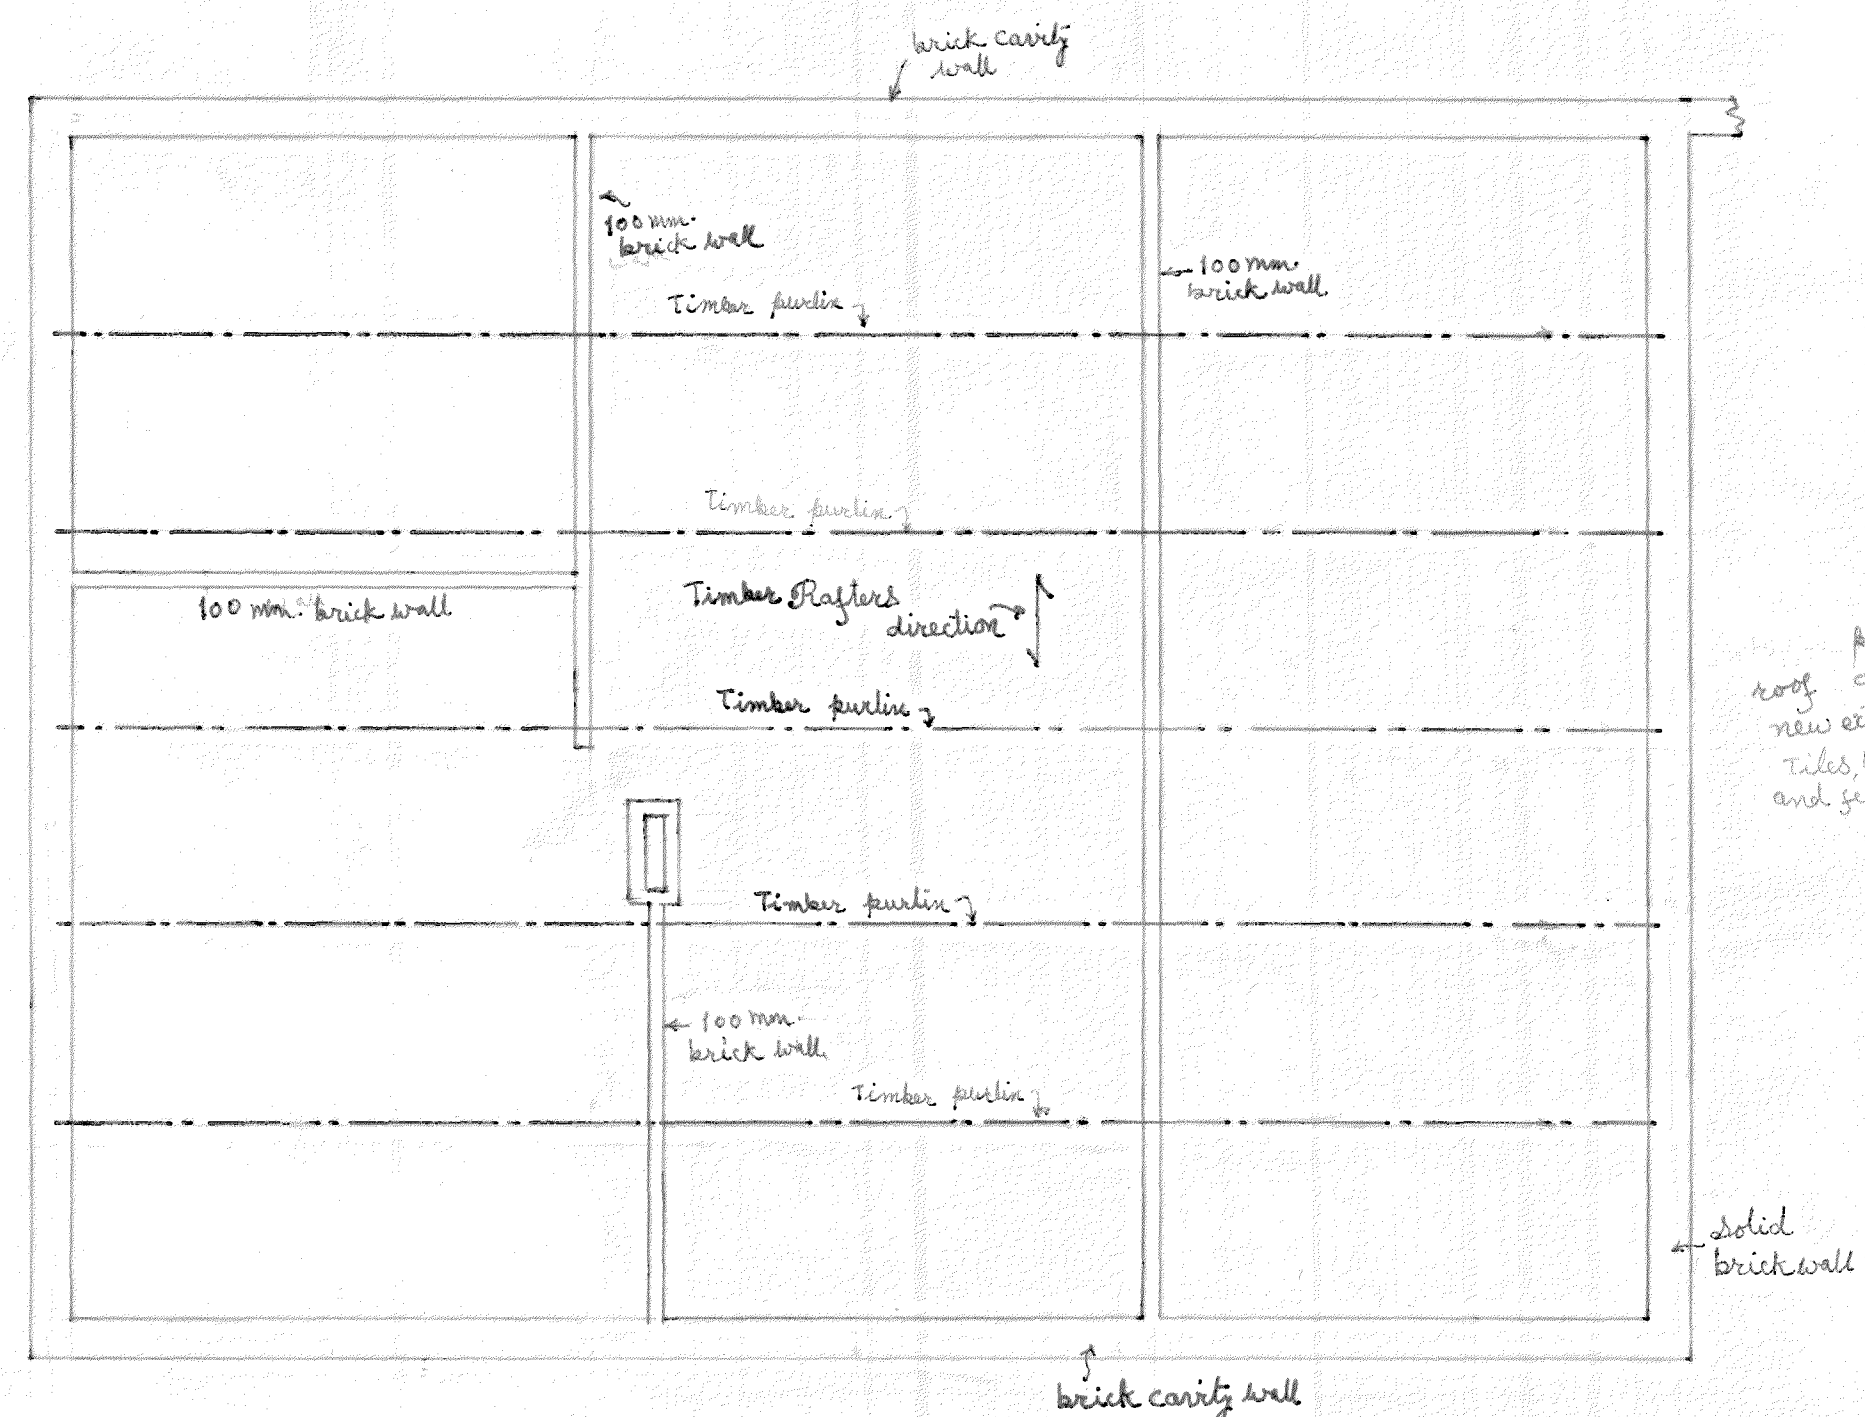


EXISTING ROOF SPACE PLAN
SCALE:- 1:50

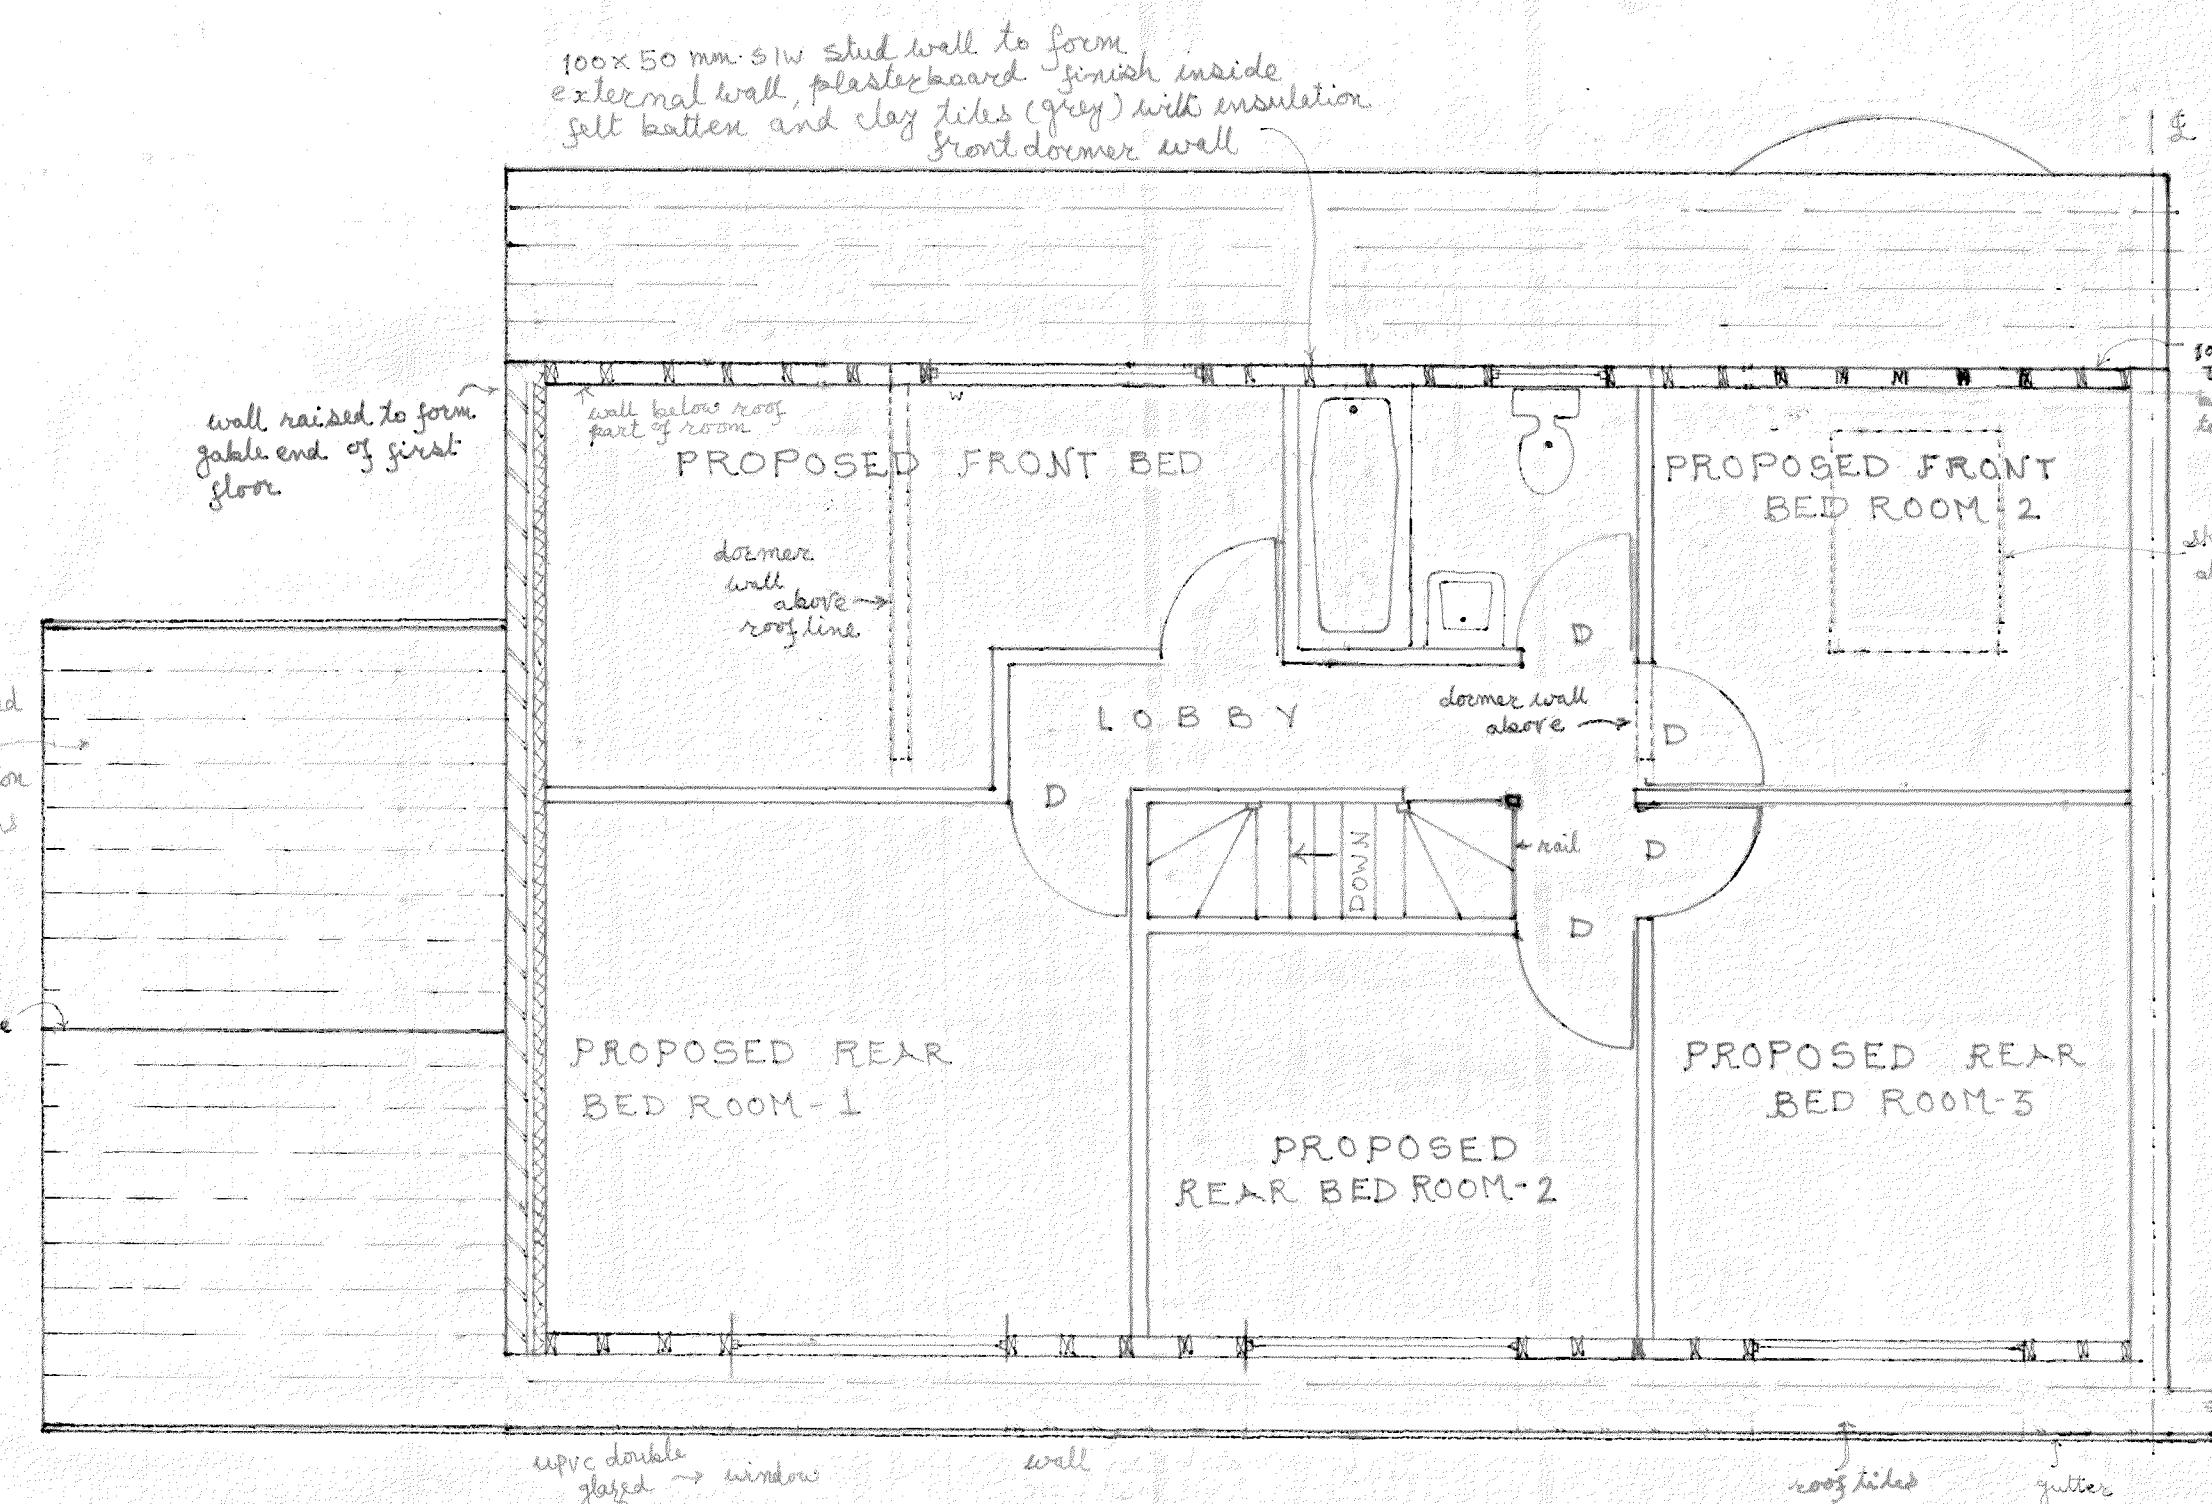


PROPOSED FIRST FLOOR PLAN
SCALE:- 1:50

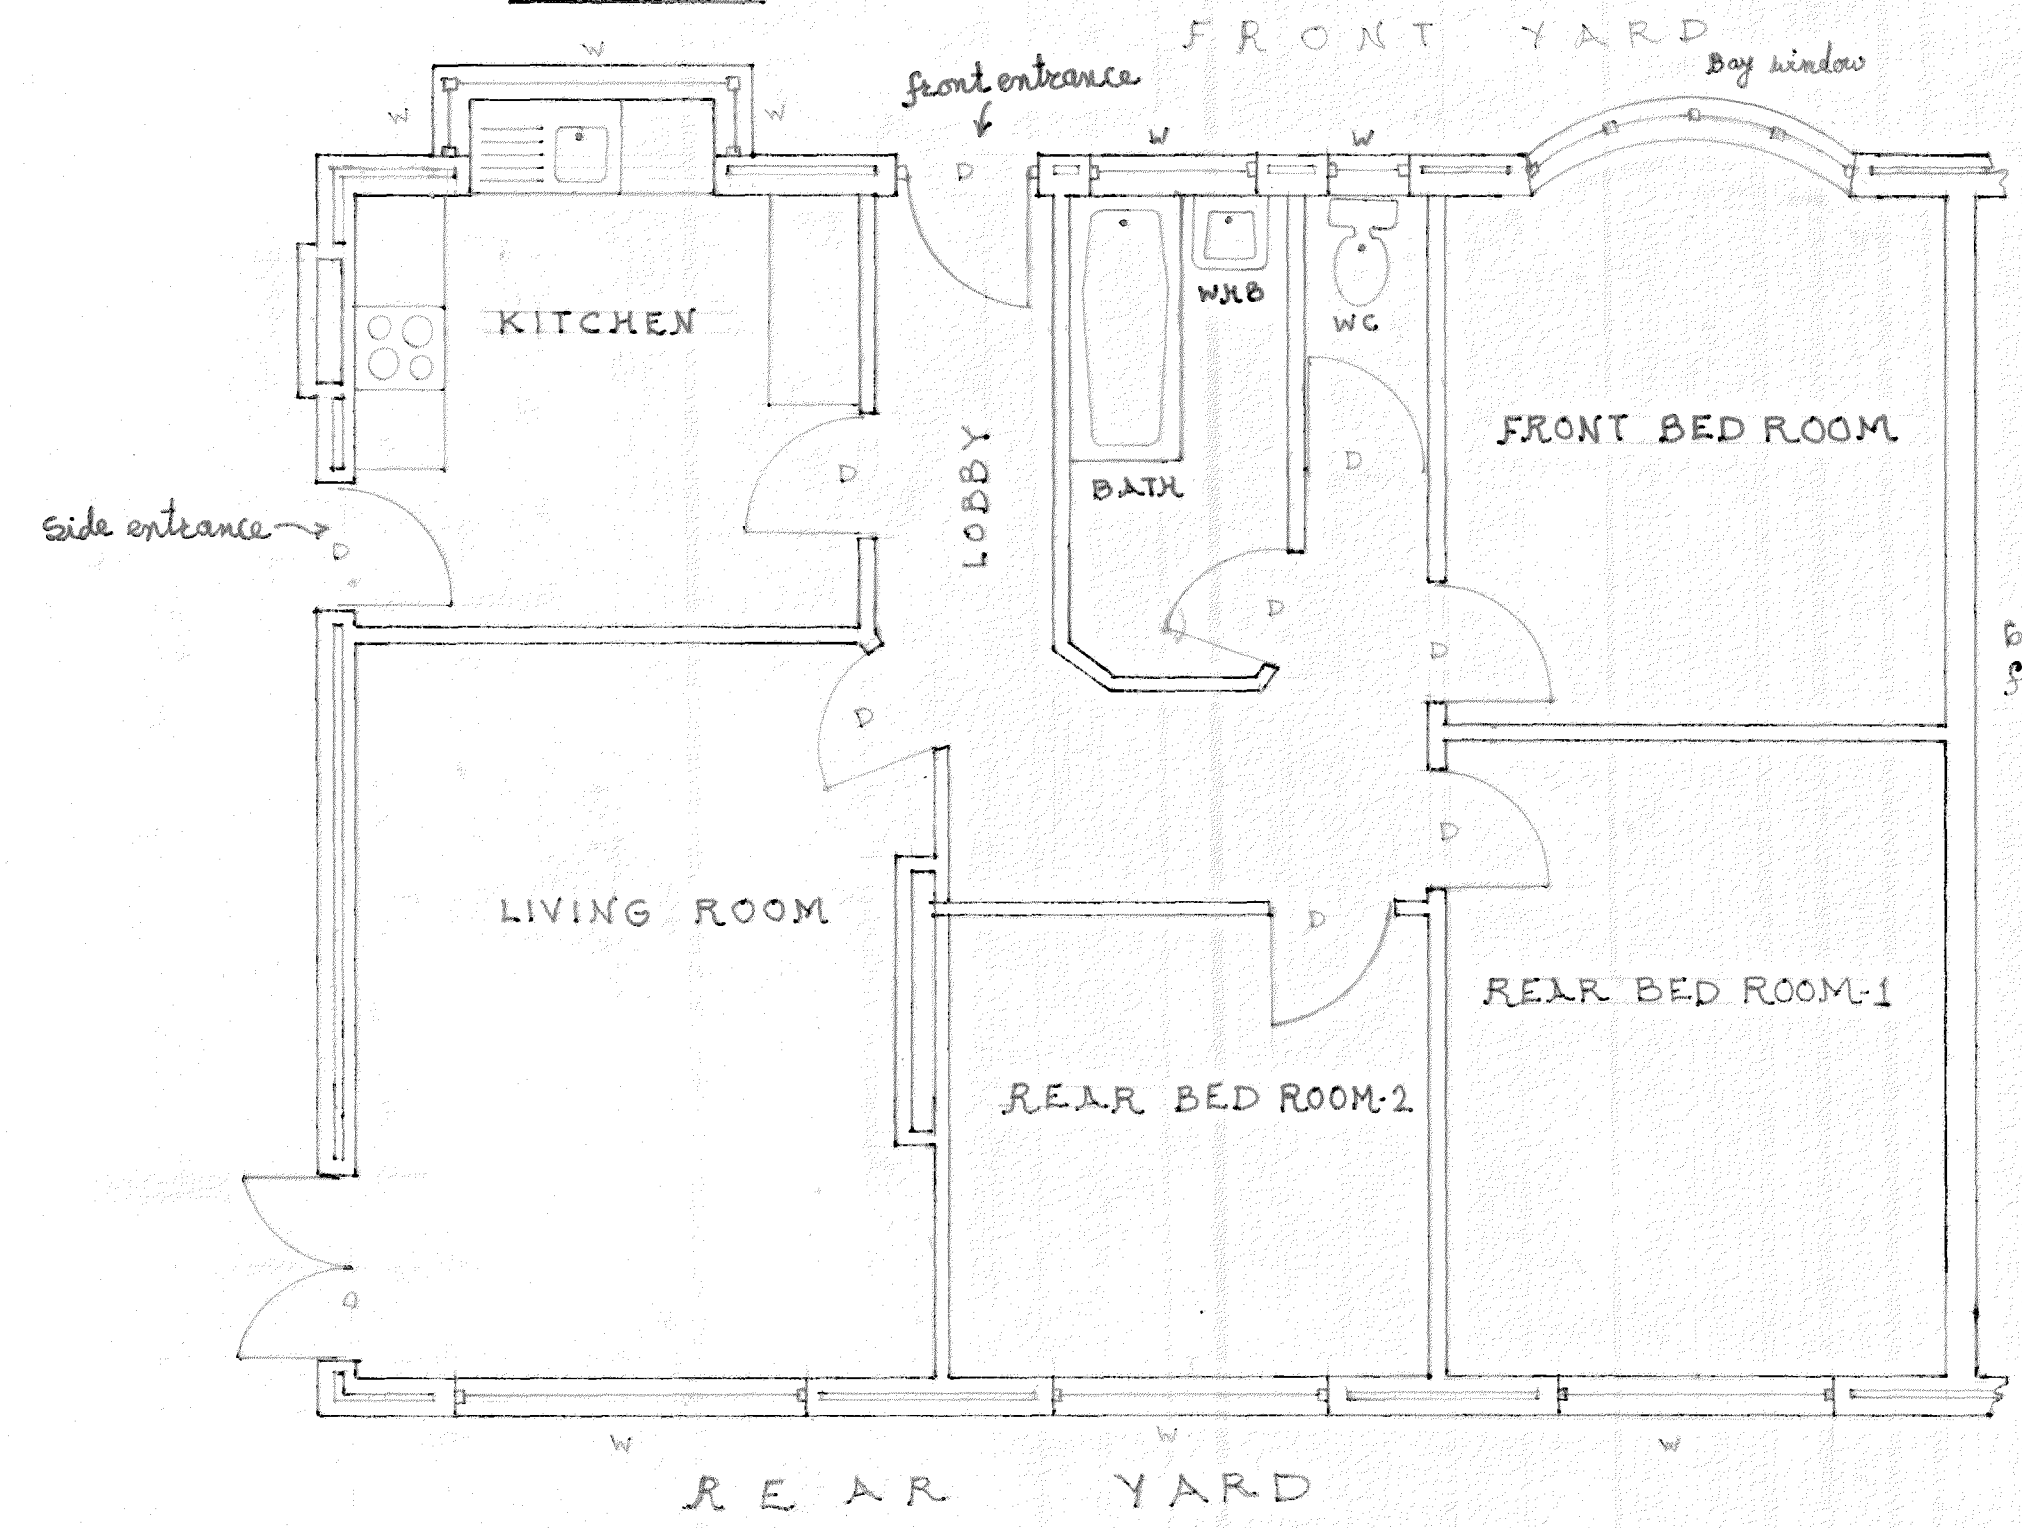


EXISTING GROUND FLOOR PLAN
SCALE:- 1:50

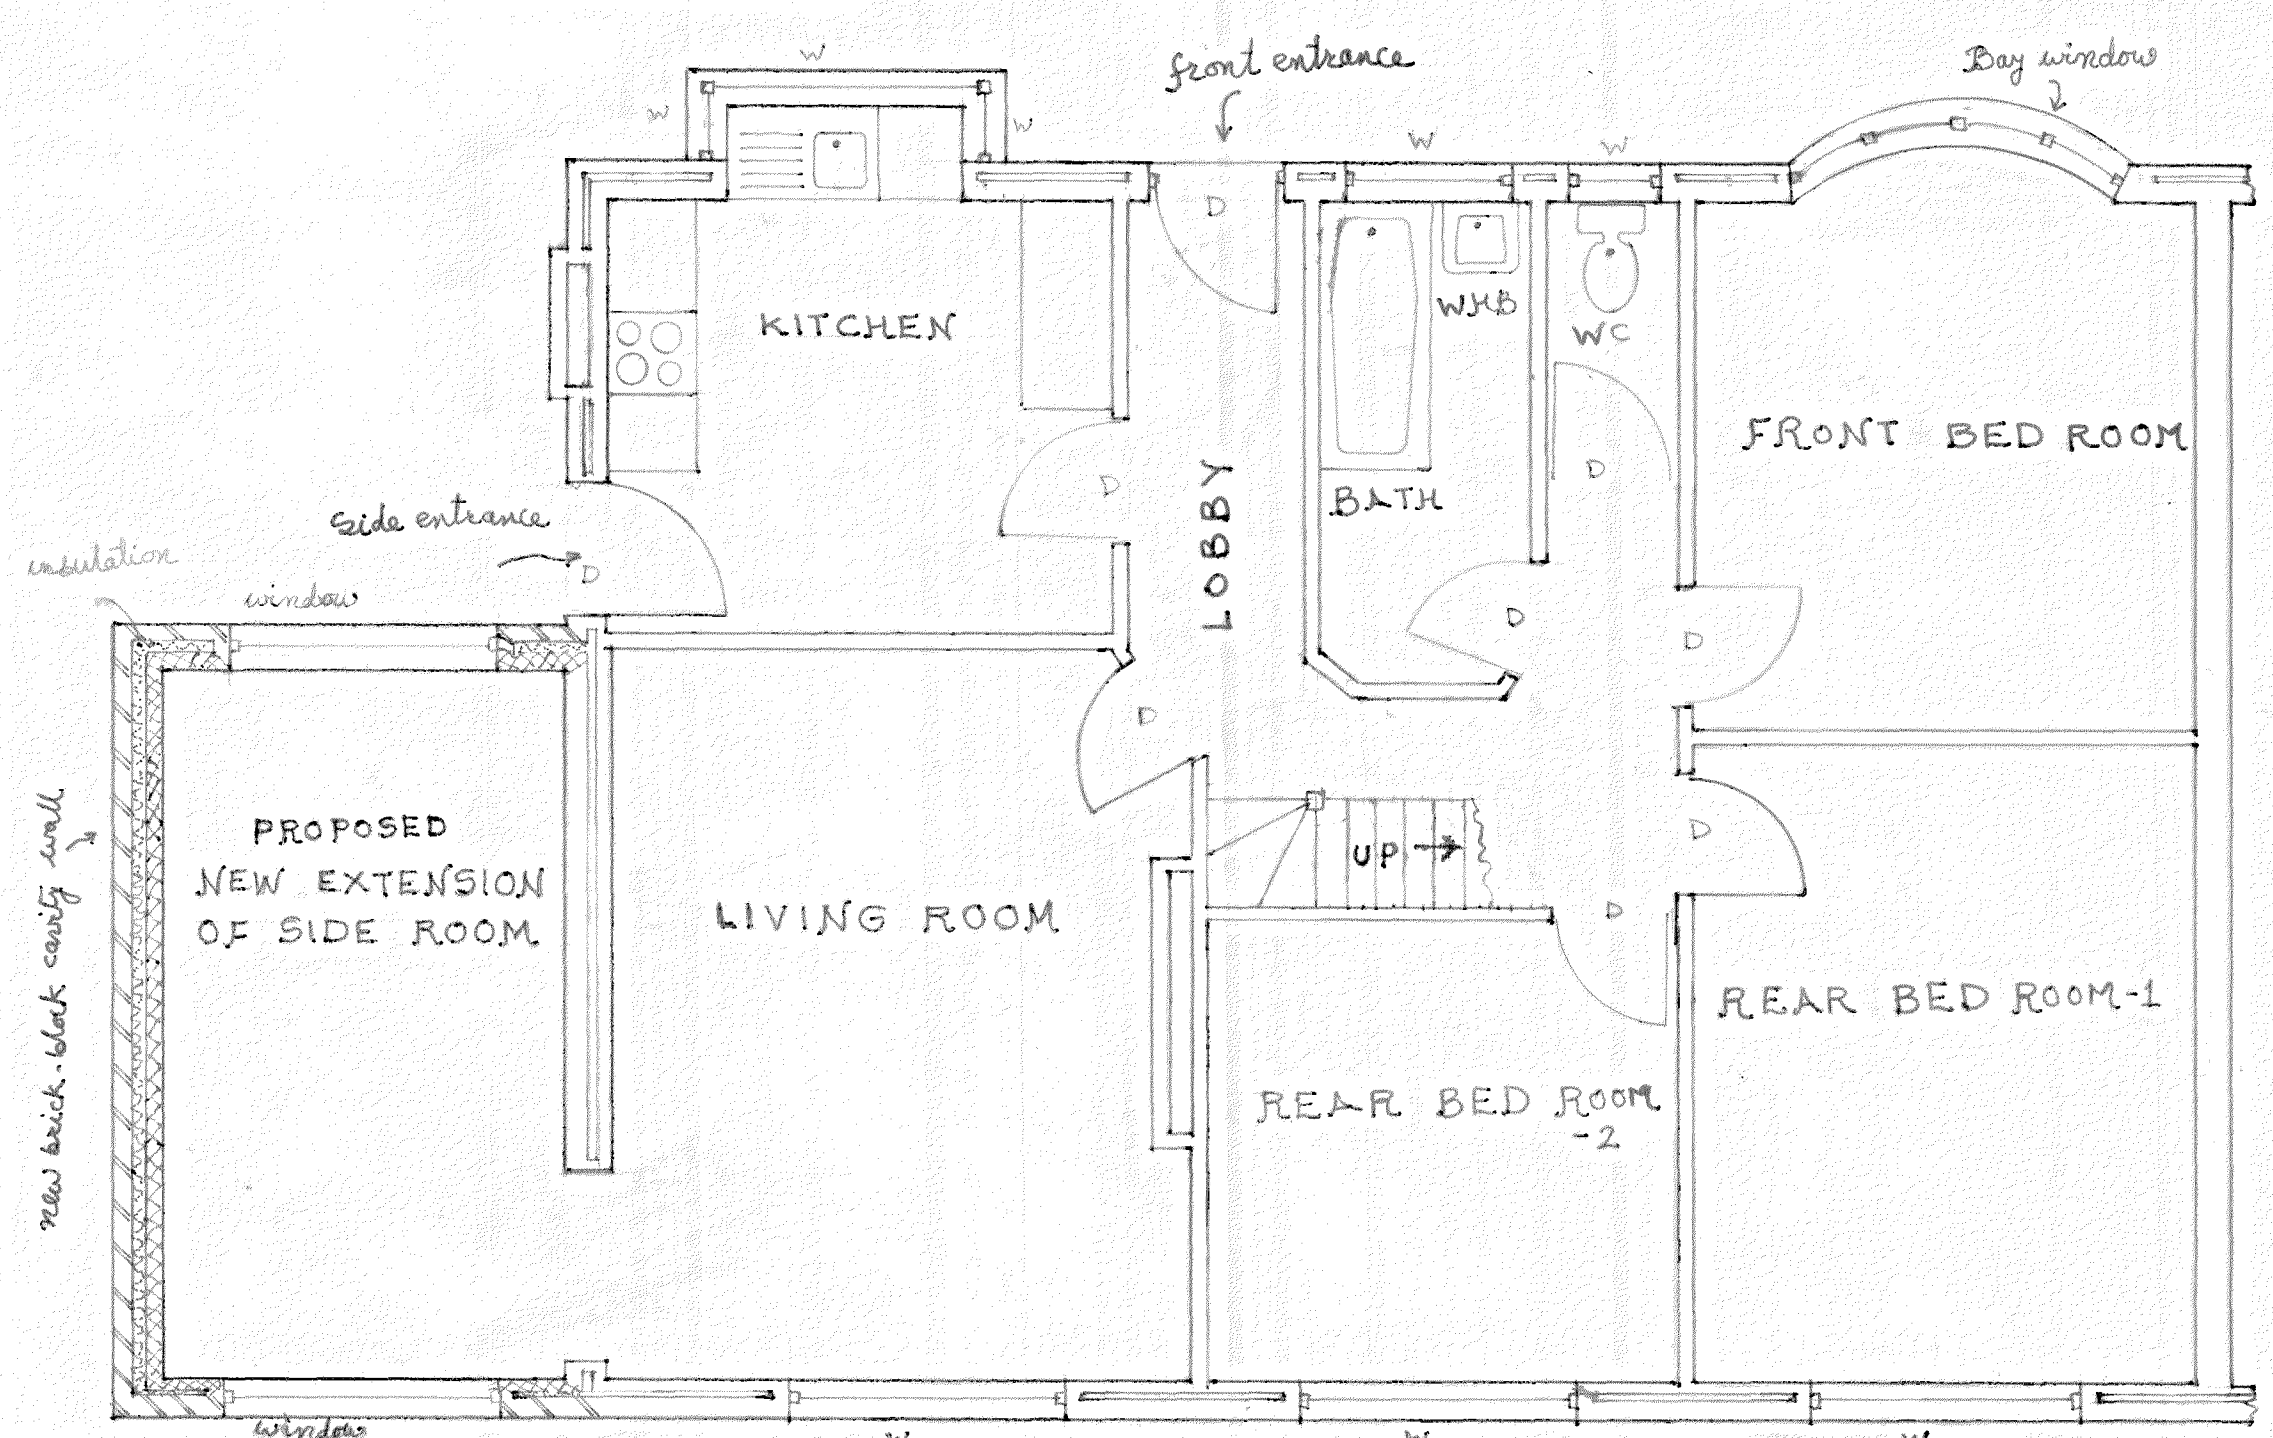


PROPOSED GROUND FLOOR PLAN
SCALE:- 1:50

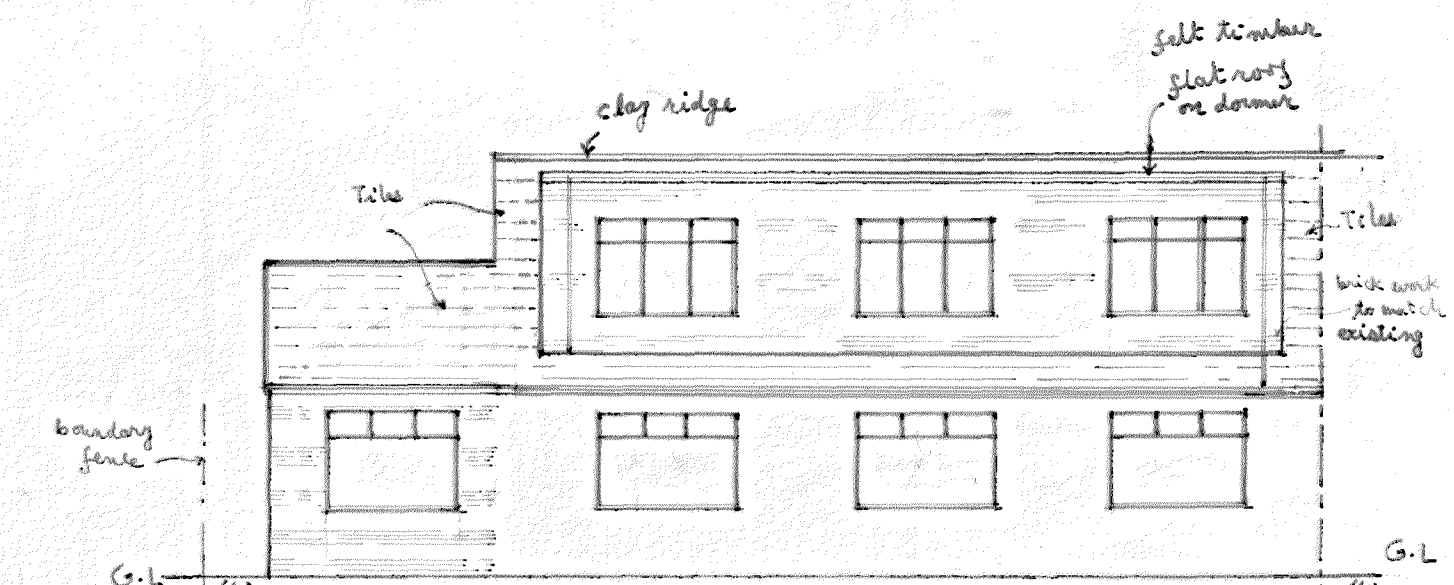


PROPOSED REAR ELEVATION
SCALE:- 1:100

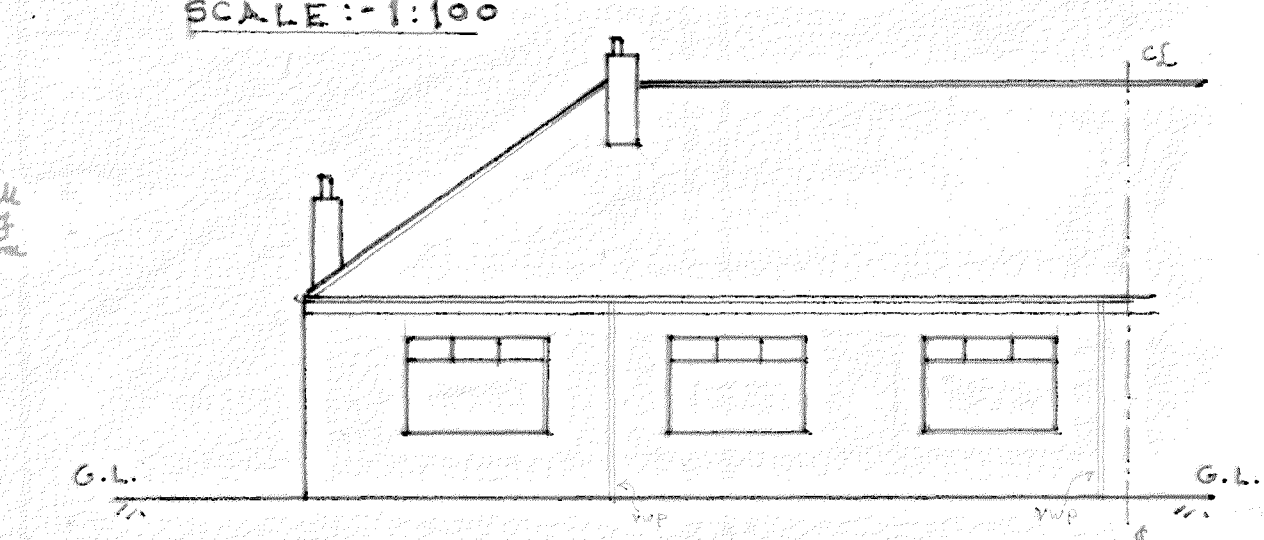

EXISTING REAR ELEVATION
SCALE:- 1:100

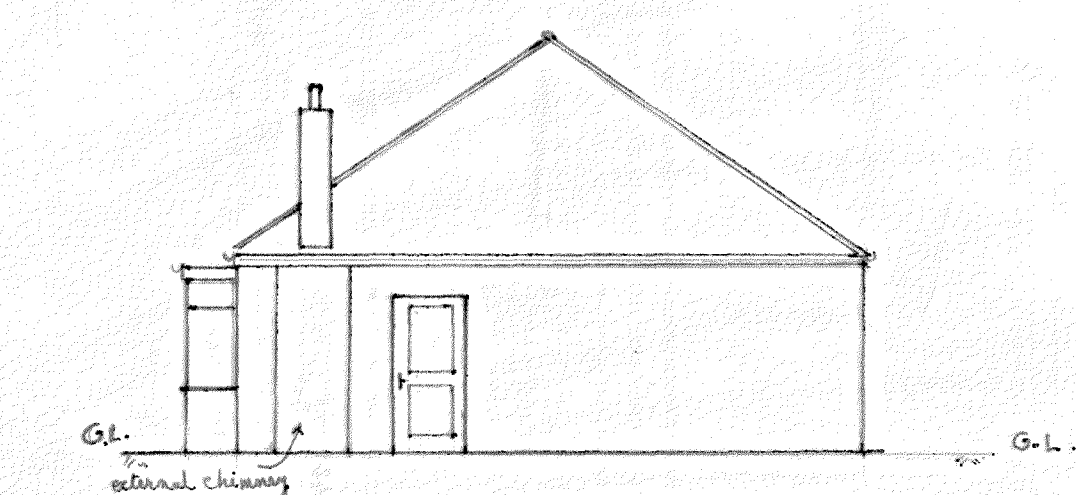


EXISTING SIDE ELEVATION
SCALE:- 1:100 VIEW FROM NO. 11

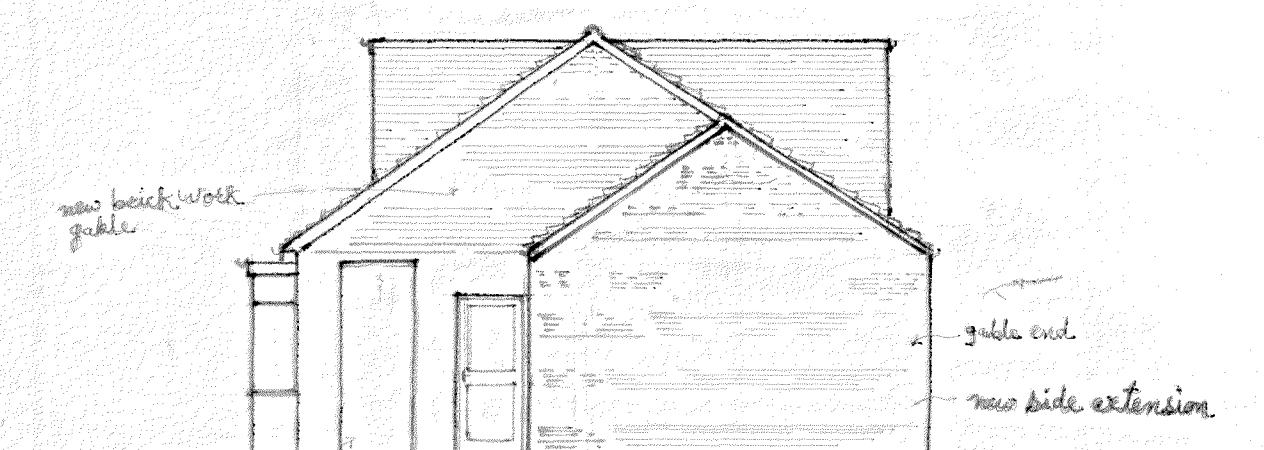

PROPOSED SIDE ELEVATION
SCALE:- 1:100 VIEW FROM NO. 11



EXISTING FRONT ELEVATION
SCALE:- 1:100

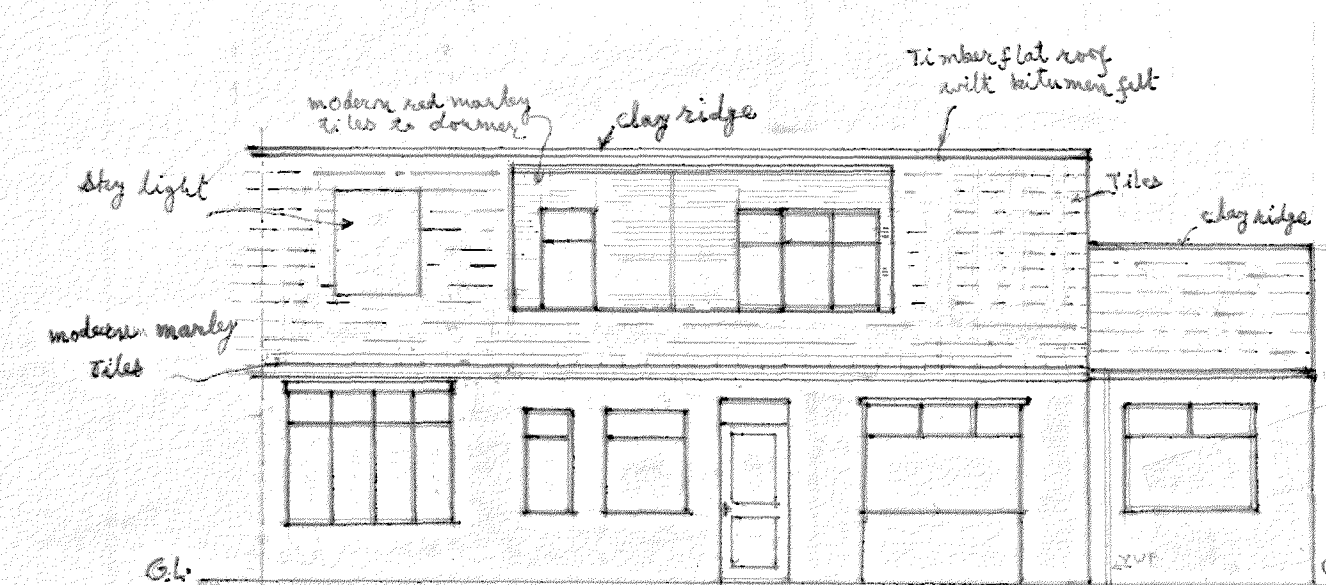

PROPOSED FRONT ELEVATION
SCALE:- 1:100