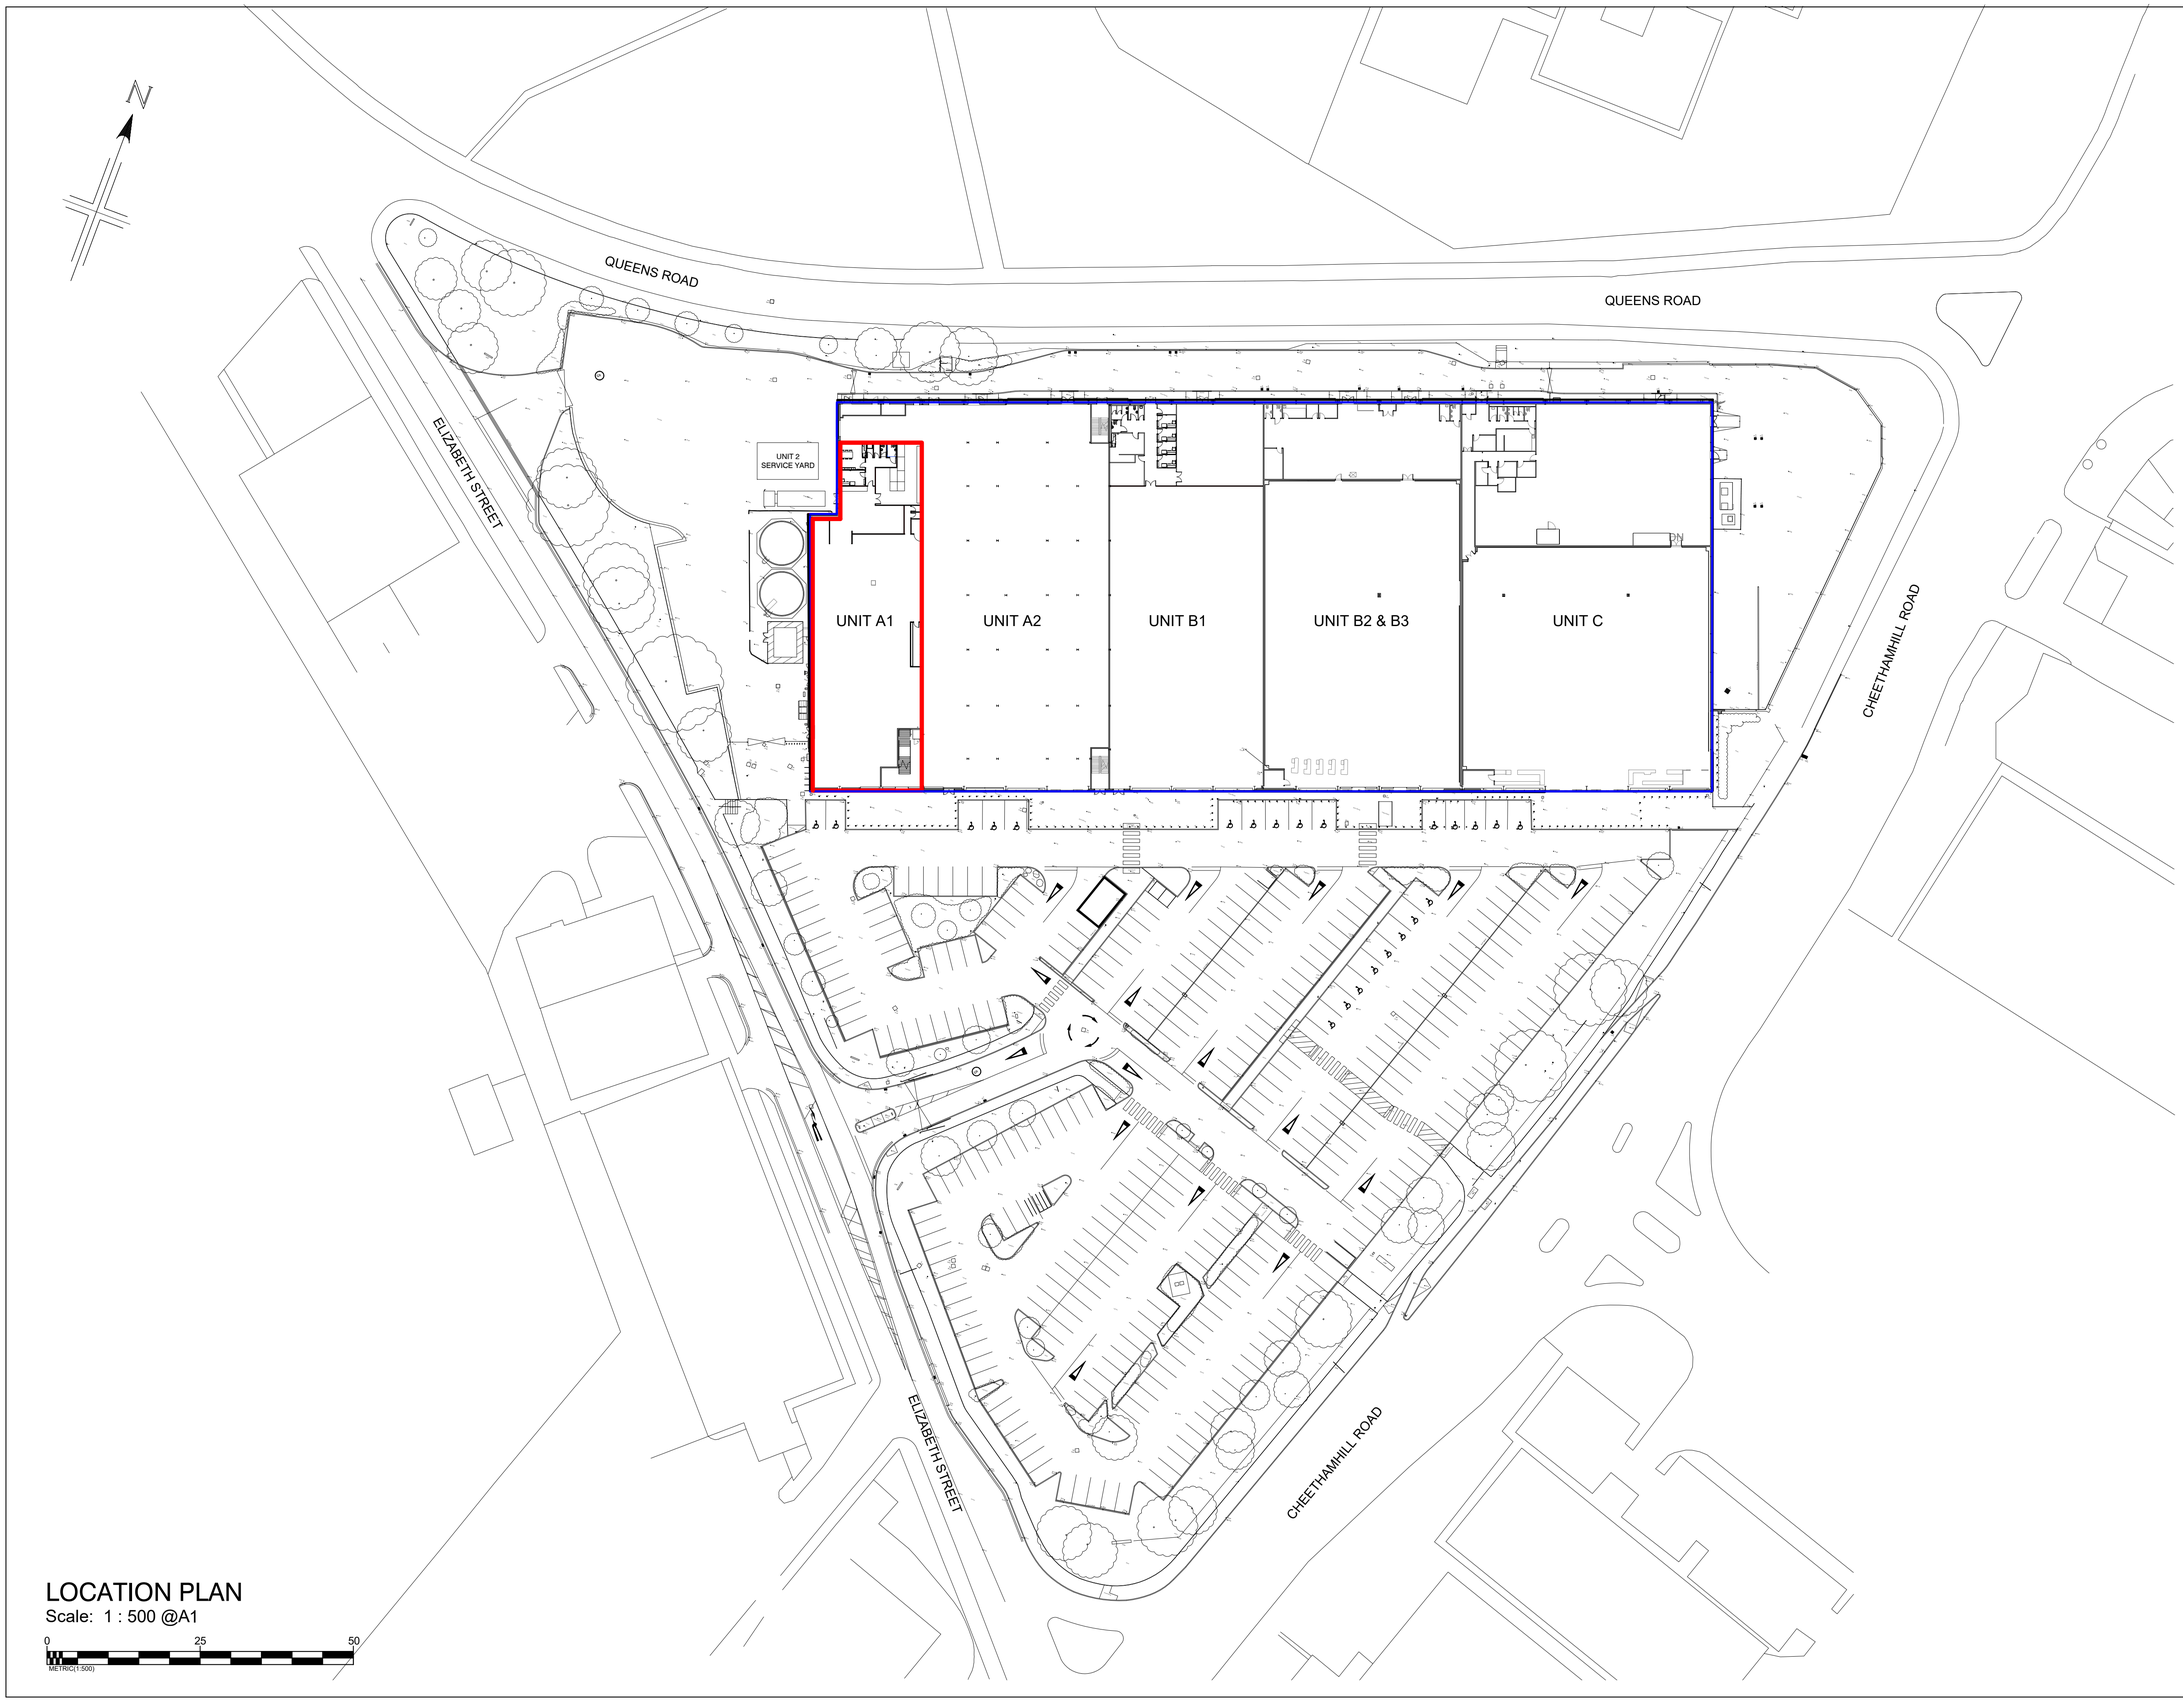

LOCATION PLAN

Scale: 1 : 500 @A1

0 25 50

METRIC(1:500)

IMPORTANT NOTE:

ALL DIMENSIONS AND LEVELS SHOWN ON THIS DRAWING ARE TO BE CHECKED BY THE CONTRACTOR/ MANUFACTURER PRIOR TO THE COMMENCEMENT OF ANY WORKS ON SITE OR THE MANUFACTURE OF ANY SITE COMPONENTS.

THIS DRAWING IS NOT TO BE SCALED.

DIMENSIONS ARE INDICATED IN MILLIMETRES UNLESS CLEARLY STATED OTHERWISE.

COPYRIGHT OF THIS DRAWING BELONGS SOLELY TO CUBE PSL.

LIMITATIONS & THIRD PARTY CLAUSE:

WHERE PARTS OF THE PROPERTY WERE COVERED OR INACCESSIBLE AT TIME OF SURVEY POSITIONS OF ELEMENTS ARE MARKED "ASSUMED" ACCORDINGLY.

PREMISES

BUILDING

REV	DESCRIPTION	DATE	BY

REVISIONS

CLIENT

SPORTSDIRECT.com RETAIL LTD

PROJECT

CHEETHAM HILL
MANCHESTER

DRAWING TITLE

LOCATION PLAN

DRAWN BY	CHECKED BY
LL	DR
DATE 11/12/20	SCALE As indicated @ A1

DRAWING NO. CPS20-115 PL 101

PLANNING

cube.
Project Management | Building Surveyors
Heritage Consultants | Design Services
502 Birchwood One | Dewhurst Road | Warrington | WA3 7GB
t: 01925 831 710
e: admin@cubepsl.co.uk | w: www.cubepsl.co.uk