


EXISTING
ELEVATIONS


1:100 @ A4

MARCH 2021

ABP/03

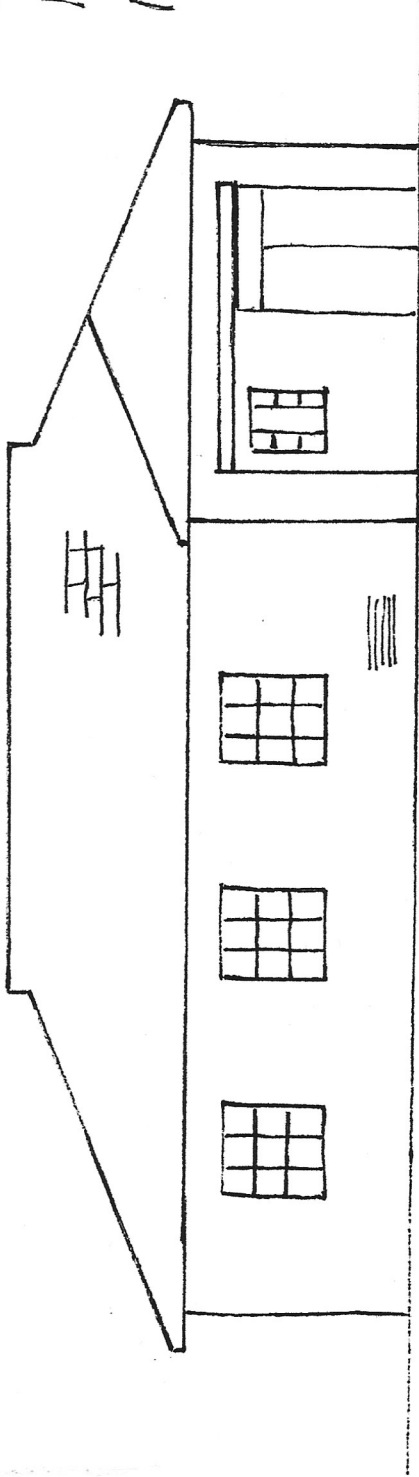

EXISTING EAST ELEVATION 1:100

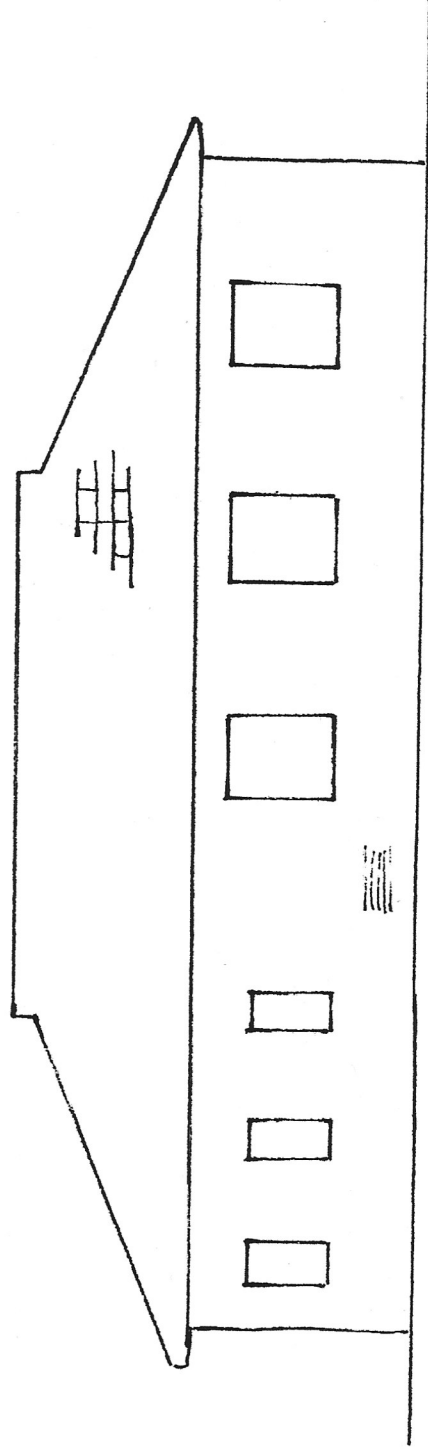

EXISTING WEST ELEVATION 1:100