

Description:

- Typical arrangement for:
Paving Type 2 Precast Concrete Flag (PT2)

Material:


- **Paving Type 2**
Q25 / 121 / 317
- **Edge Type 2**
Q10 / 113
- **Foundation and Sub Base**
To engineers detail and specification
- **Inboard Cutting**
Units to be no less than 25% the original size

Size:

- As stated

Sample:


- Refer to M80153_3A_L900

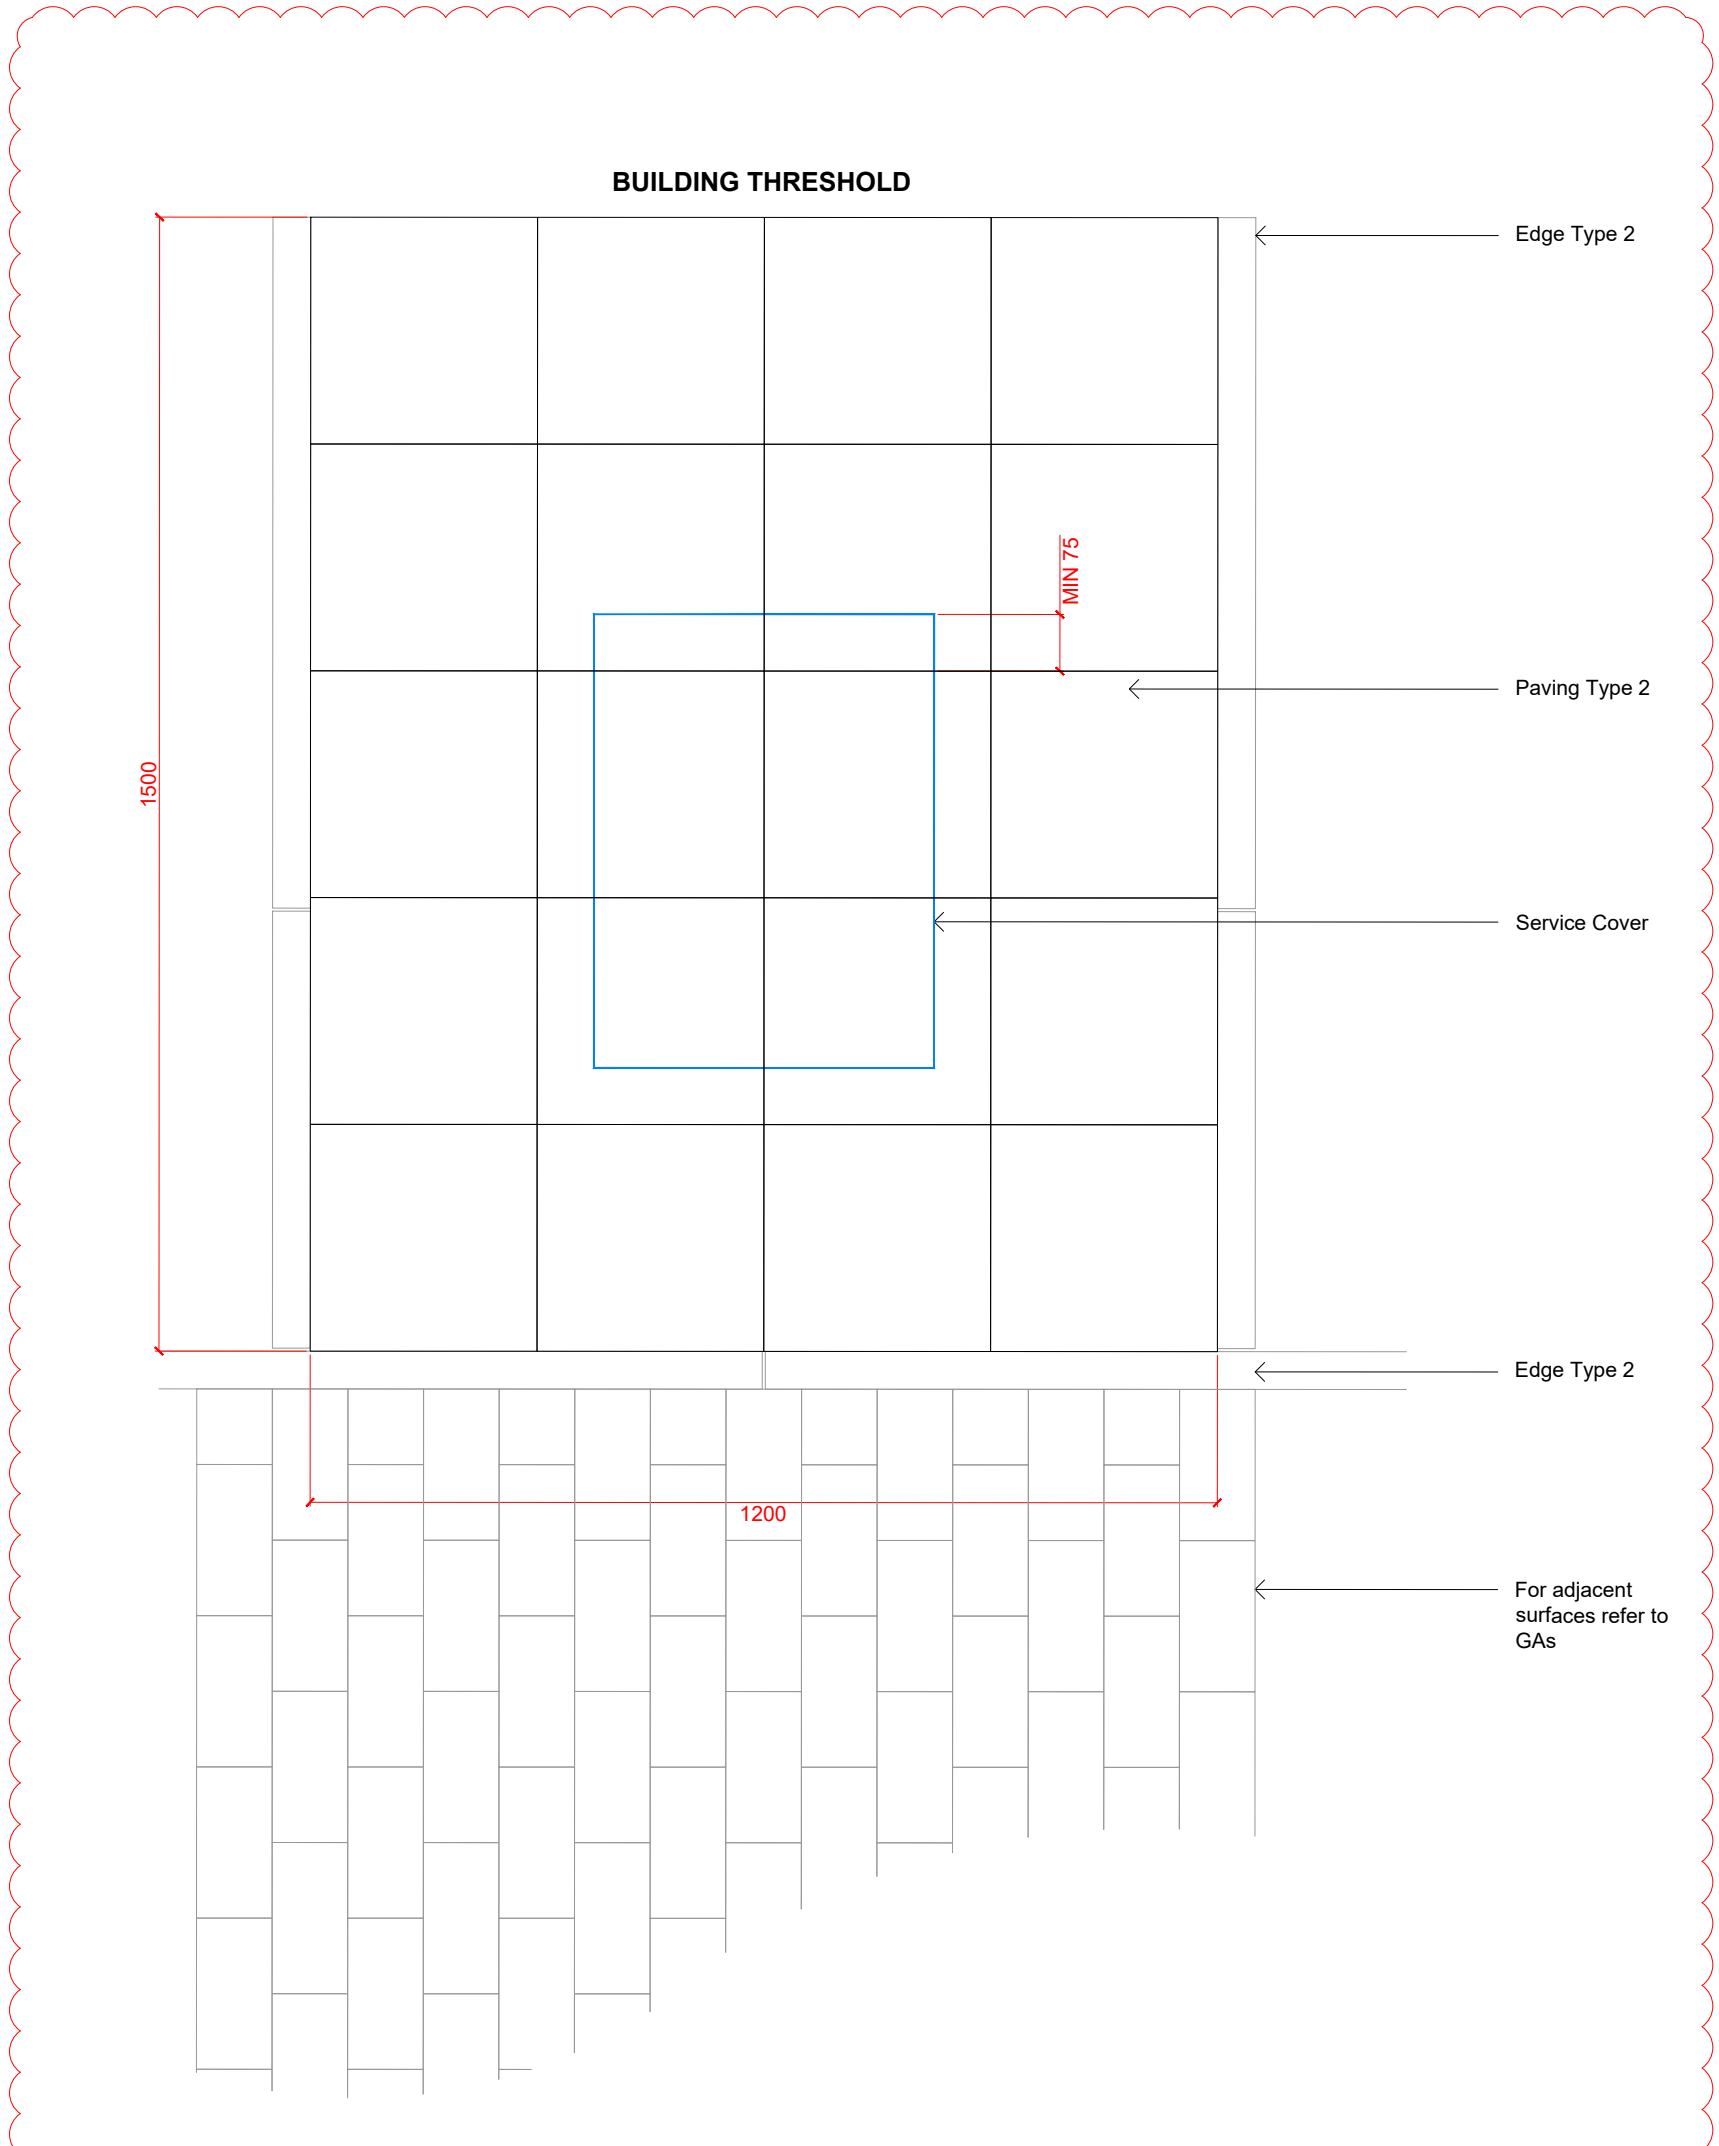

001
sheet
3A_L501

PT3 THRESHOLD PLAN 1


Scale: 1 : 10

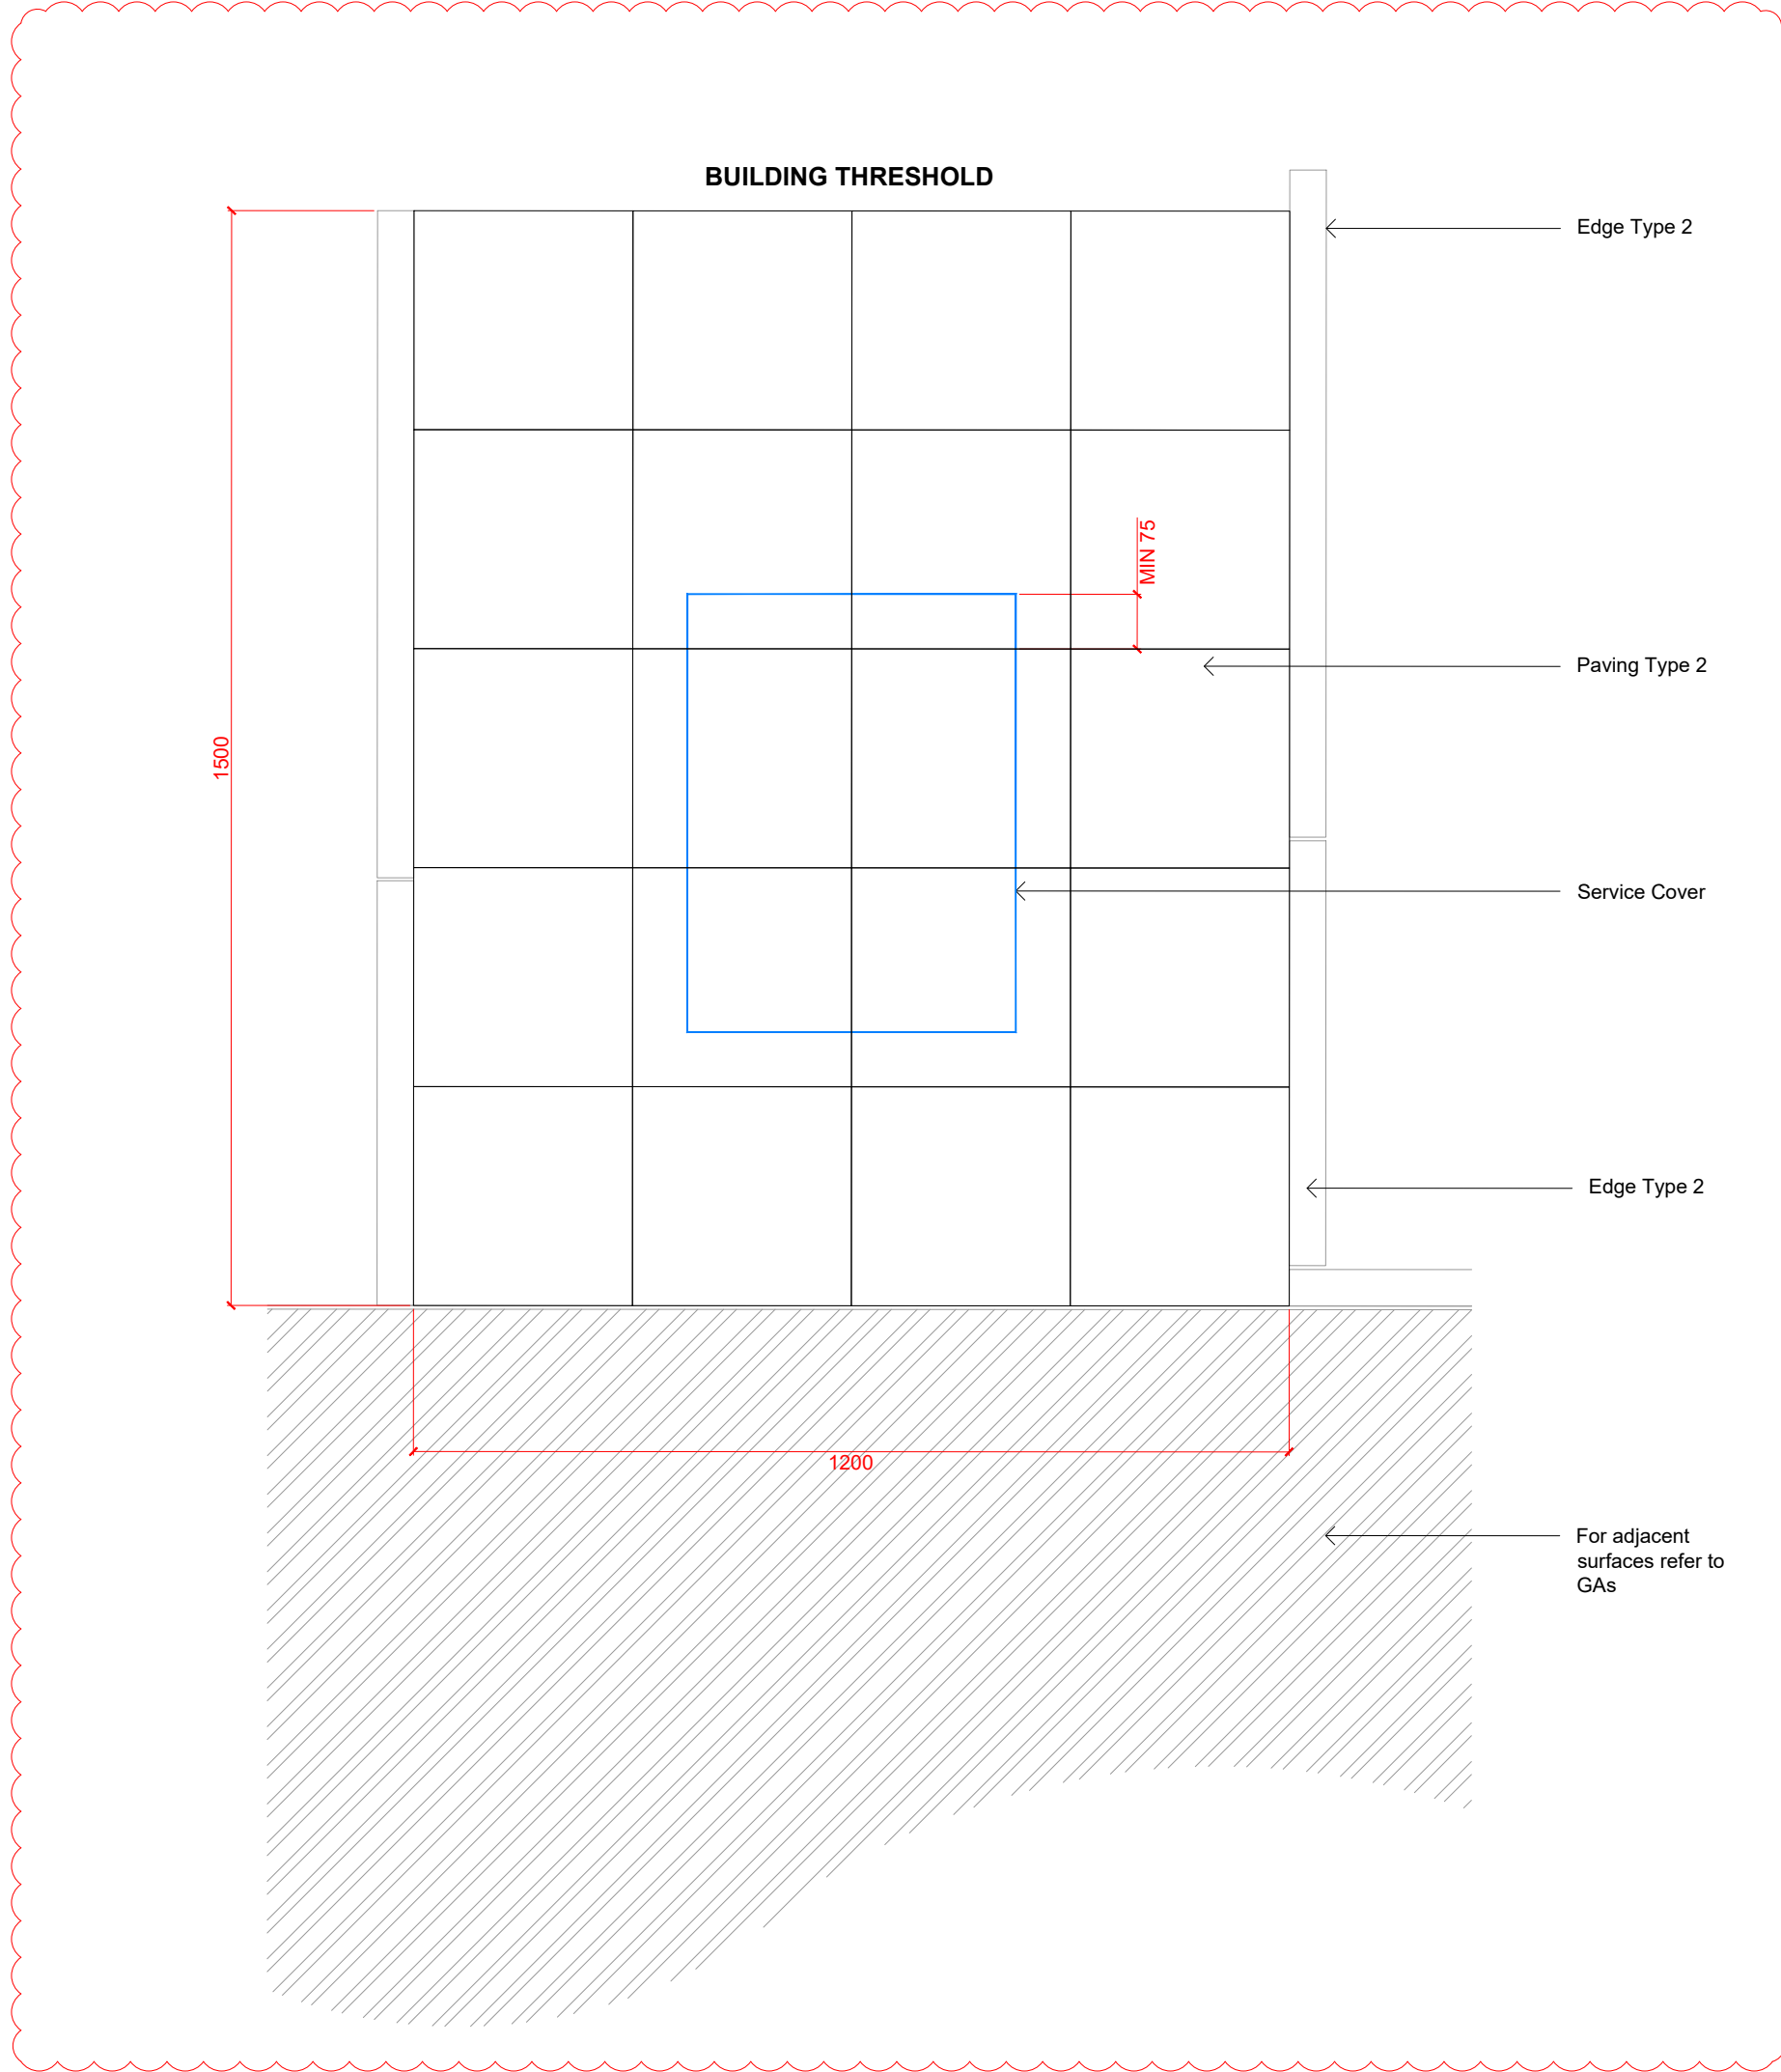

002
sheet
3A_L501

PT3 THRESHOLD PLAN 2

Scale: 1 : 10

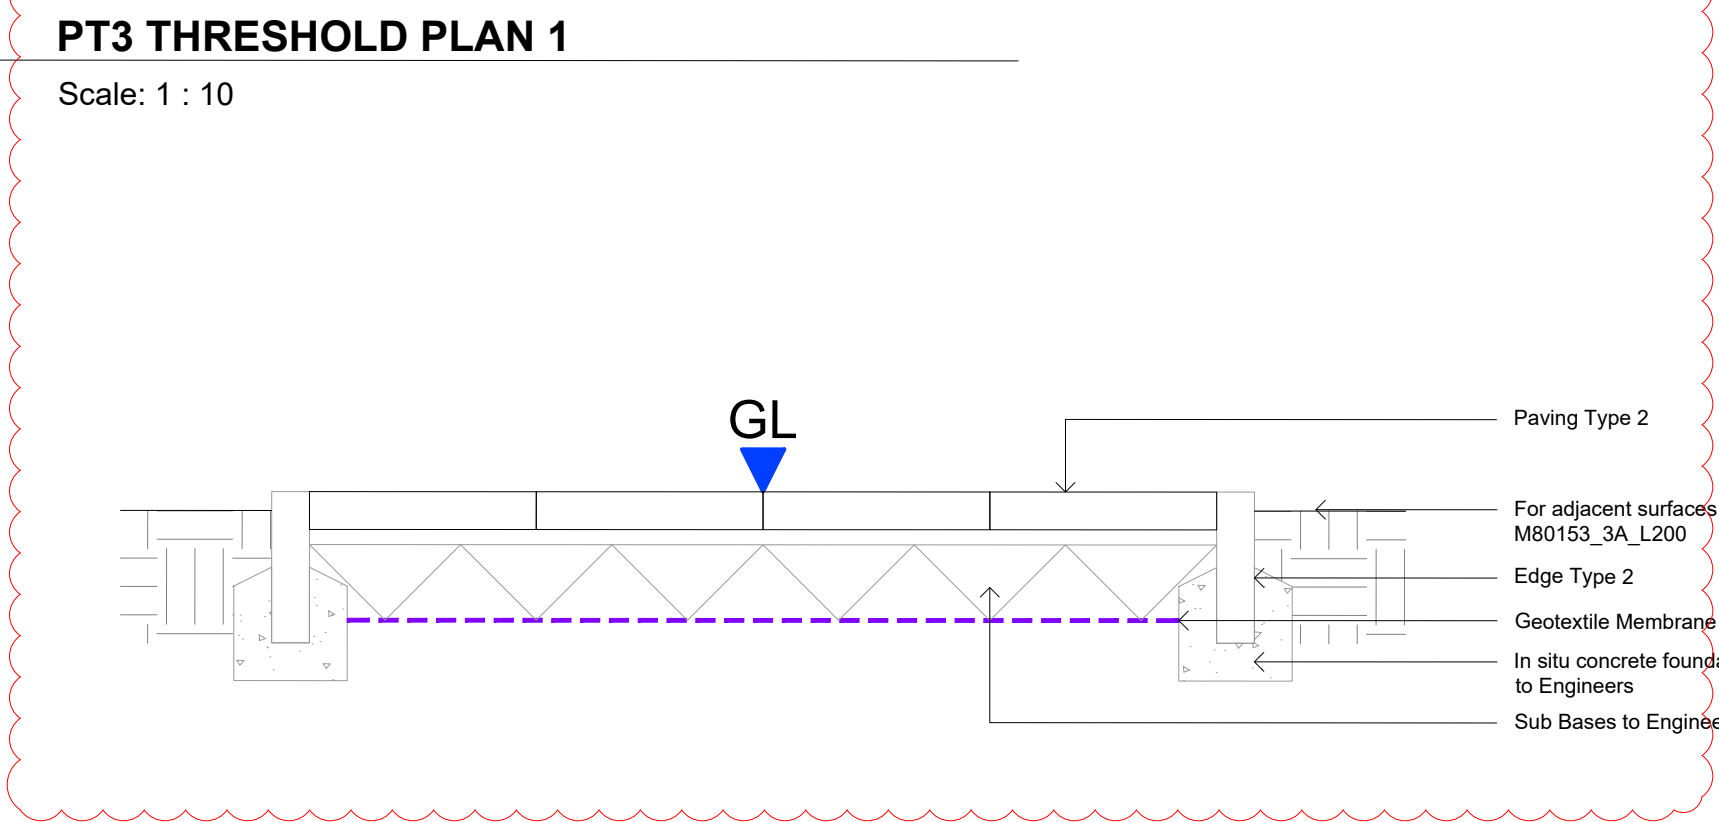

003
sheet
3A_L501

PT2 TYPICAL SECTION 1

Scale: 1 : 10

- NOTES
1. This drawing is to be read in conjunction with all other drawings and specifications.
 2. Do not scale off this drawing. Written dimensions to be taken only.
 3. Any discrepancies found between this drawing and other drawings and specifications in the construction documents must be referred to the Landscape Architect prior to work commencing.
 4. This drawing must not be copied in whole or in part without prior written consent of Optimised Environments Ltd.

D	Material Specification Updates	CO	26.02.21
C	Material Specification Updates	CO	12.02.21
A	CONSTRUCTION ISSUE	CO	12.06.20
Issue	Revision	Initial	Date

open
optimised environments
optimised environments ltd
EDINBURGH 2nd Floor | Quartermile Two | 2 Lister Square | Edinburgh | EH3 9GL
t: 0131 221 9820 | e: optimisedenvironments.com
LONDON Wanford Court | 29 Throgmorton Street | London | EC2N 3AT
t: 020 79474562 | e: optimisedenvironments.com
MANCHESTER 13 Swan Street | Manchester | M4 5JJ
t: 0161 696 7550 | e: optimisedenvironments.com
Optimised Environments Ltd. Registered in England 10250905
Registered address: 13 Swan Street, Manchester, M4 5JJ, England. VAT: 254 648 484

Client
Urban Splash

Project
NEW ISLINGTON PHASE 3A
Manchester

Drawing Title
PAVING TYPE 2 (PT2)
Page 1 of 1

Scale Bar	North
0.1m 0.2m 0.3m 0.4m 0.5m	
Scale: 1:10@A1	Date: 29 01 20
By: CO	Status: CONSTRUCTION
Checked: AW	Approved: AW

Drawing Number M80153_3A_L501	Rev D
---	-----------------

Computer File: R:\Projects\2018\M80153_New Islington\CAD\SHEET