

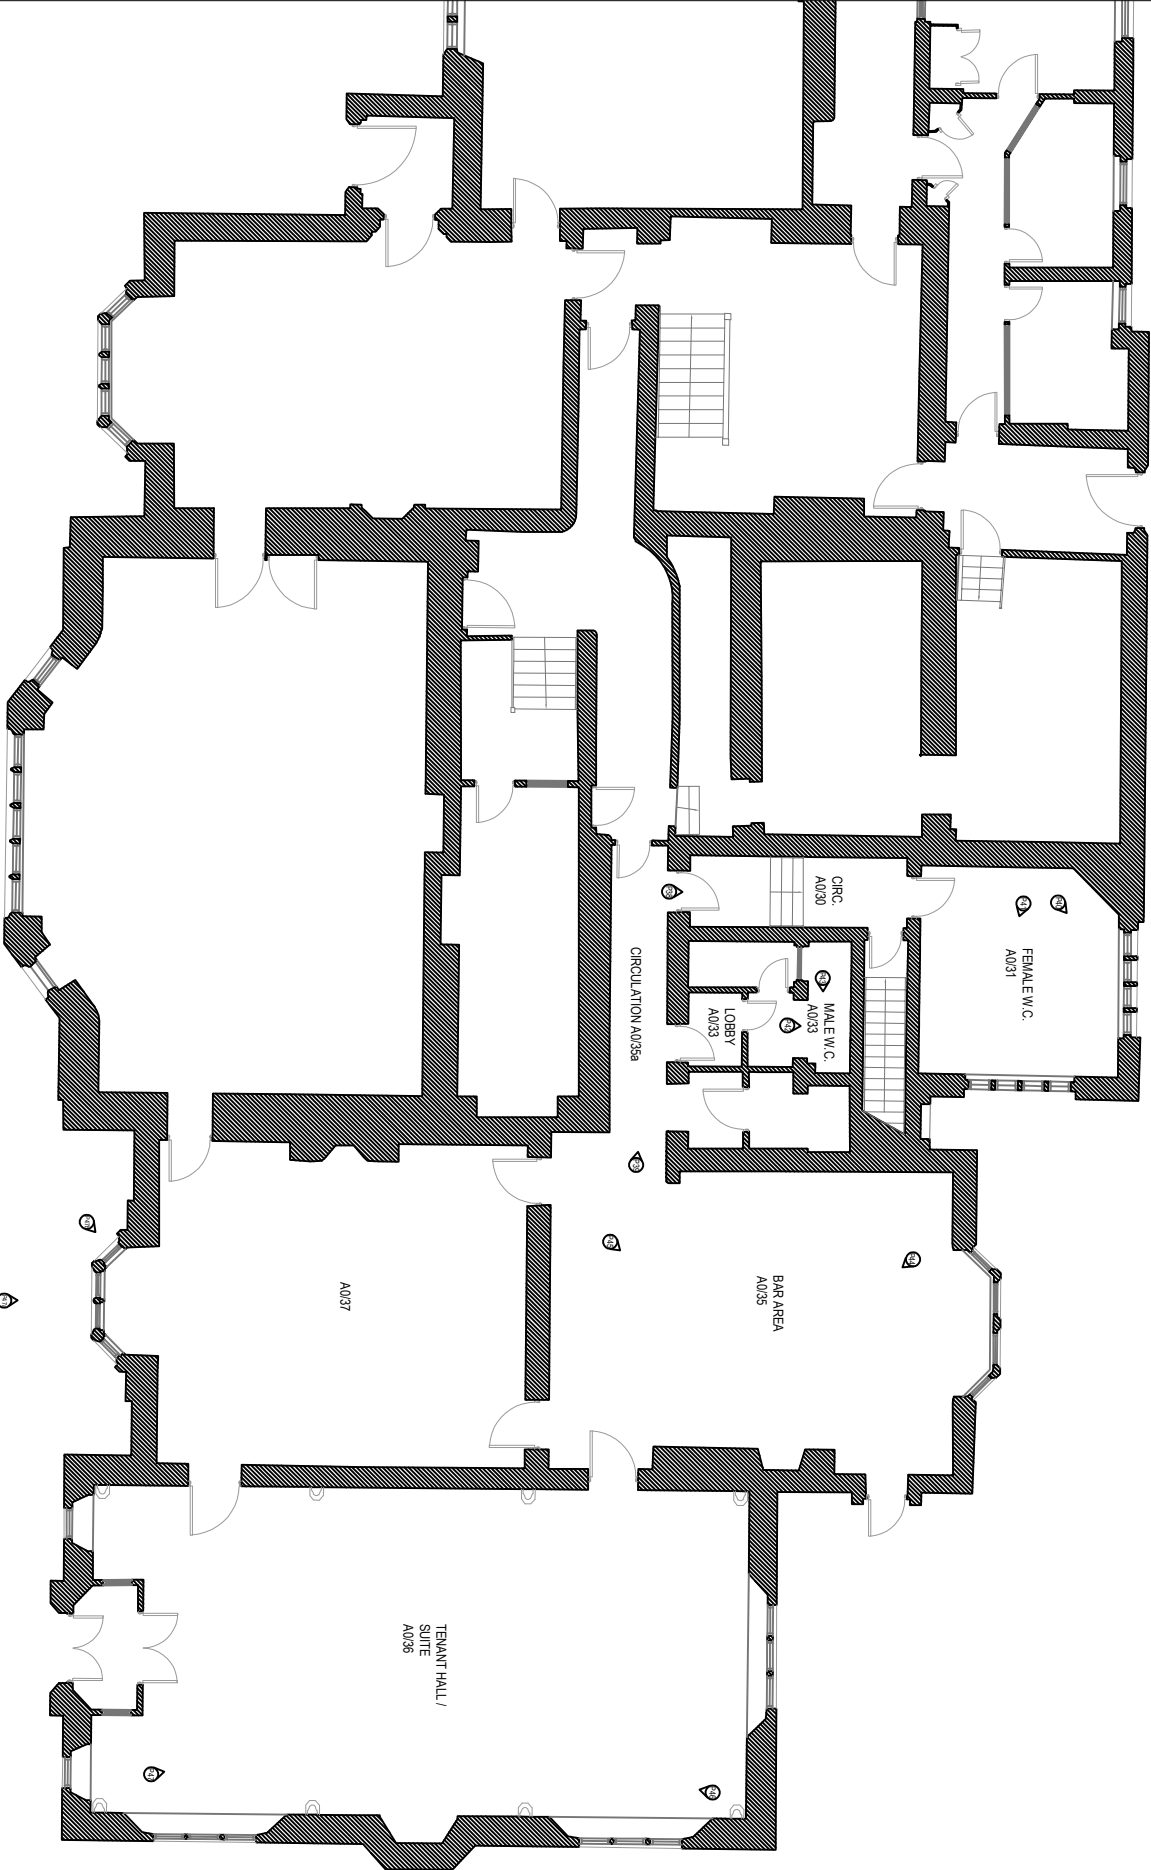


Ground Floor Layout - Areas to be Refurbished Highlighted

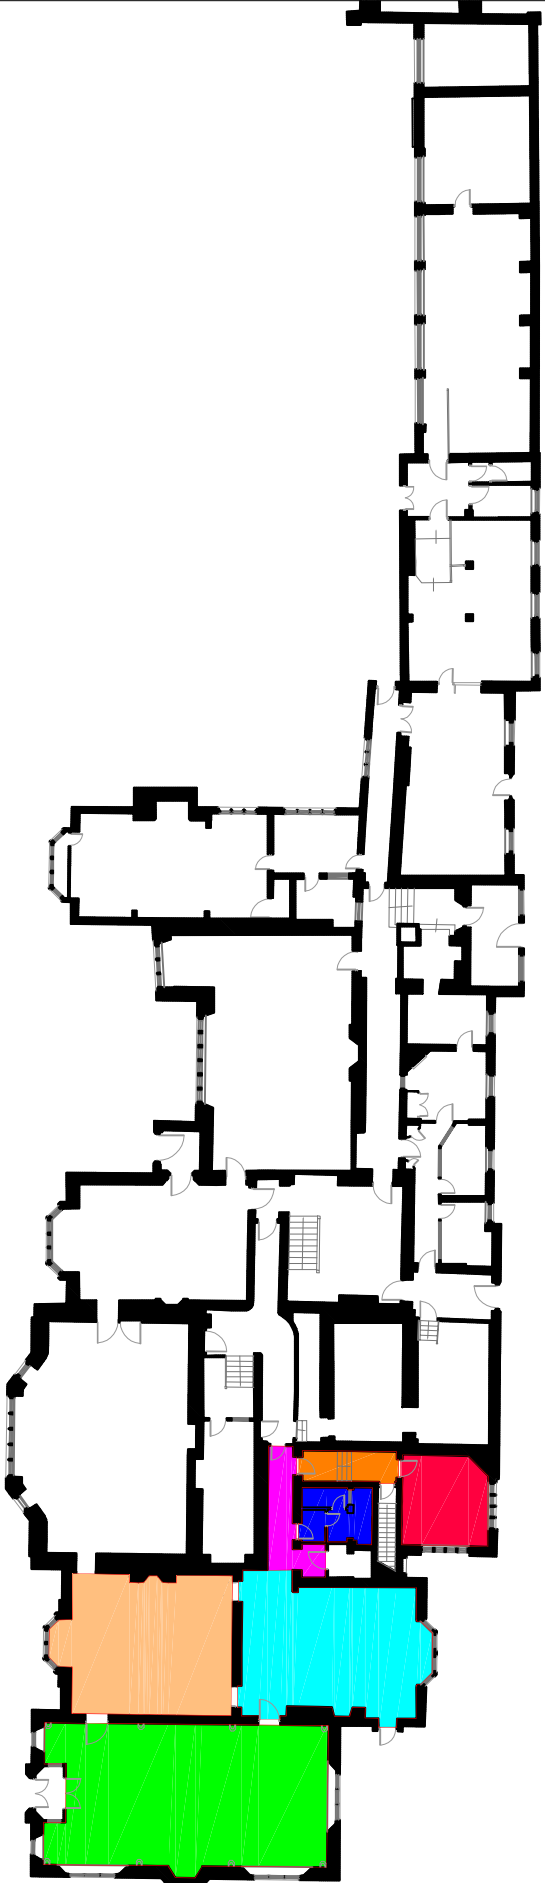

EXISTING PARTIAL GROUND FLOOR LAYOUT PLAN

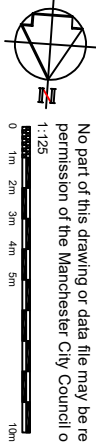

No part of this drawing or data file may be reproduced without prior written permission of the Manchester City Council or approved representative.




P38 - View of Circ. Area A030




P39 - View of Circ. Area A035a



P40 - View of Female W.C. Area A031

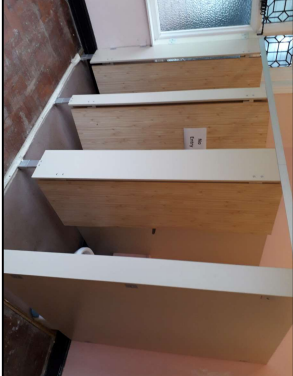

P41 - View of Female W.C. Area A031

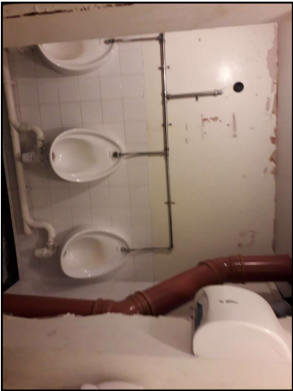

P42 - View of Male W.C. Area A033



P43 - View of Male W.C. Area A033



P44 - View of Bar Area A035




P45 - View of Bar Area A035



P46 - View of Tenant Hall / Suite Area A036



P47 - View of Tenant Hall / Suite Area A036

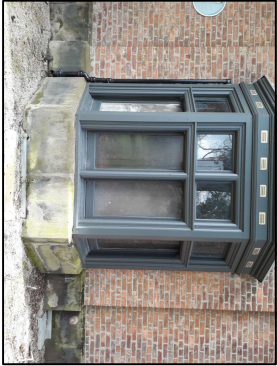

P47a - View of External Bay Window to A037



P47b - View of External Bay Window to A037



MANCHESTER
CITY COUNCIL

Capital Programmes

Division

Wythenshawe Hall - Refurbishment Works

Property Title

Wythenshawe Hall

Existing Ground Floor Layout Plan - Areas to be Refurbished

Drawing Title

IP44862

Scale

MCC-B01-01-DR-B-0018