



**Canal &
River Trust**

Making life better by water


Store Street Proposed Planting Locations

Rochdale Canal, Manchester



Canal &
River Trust

Below Oxford Street bridge

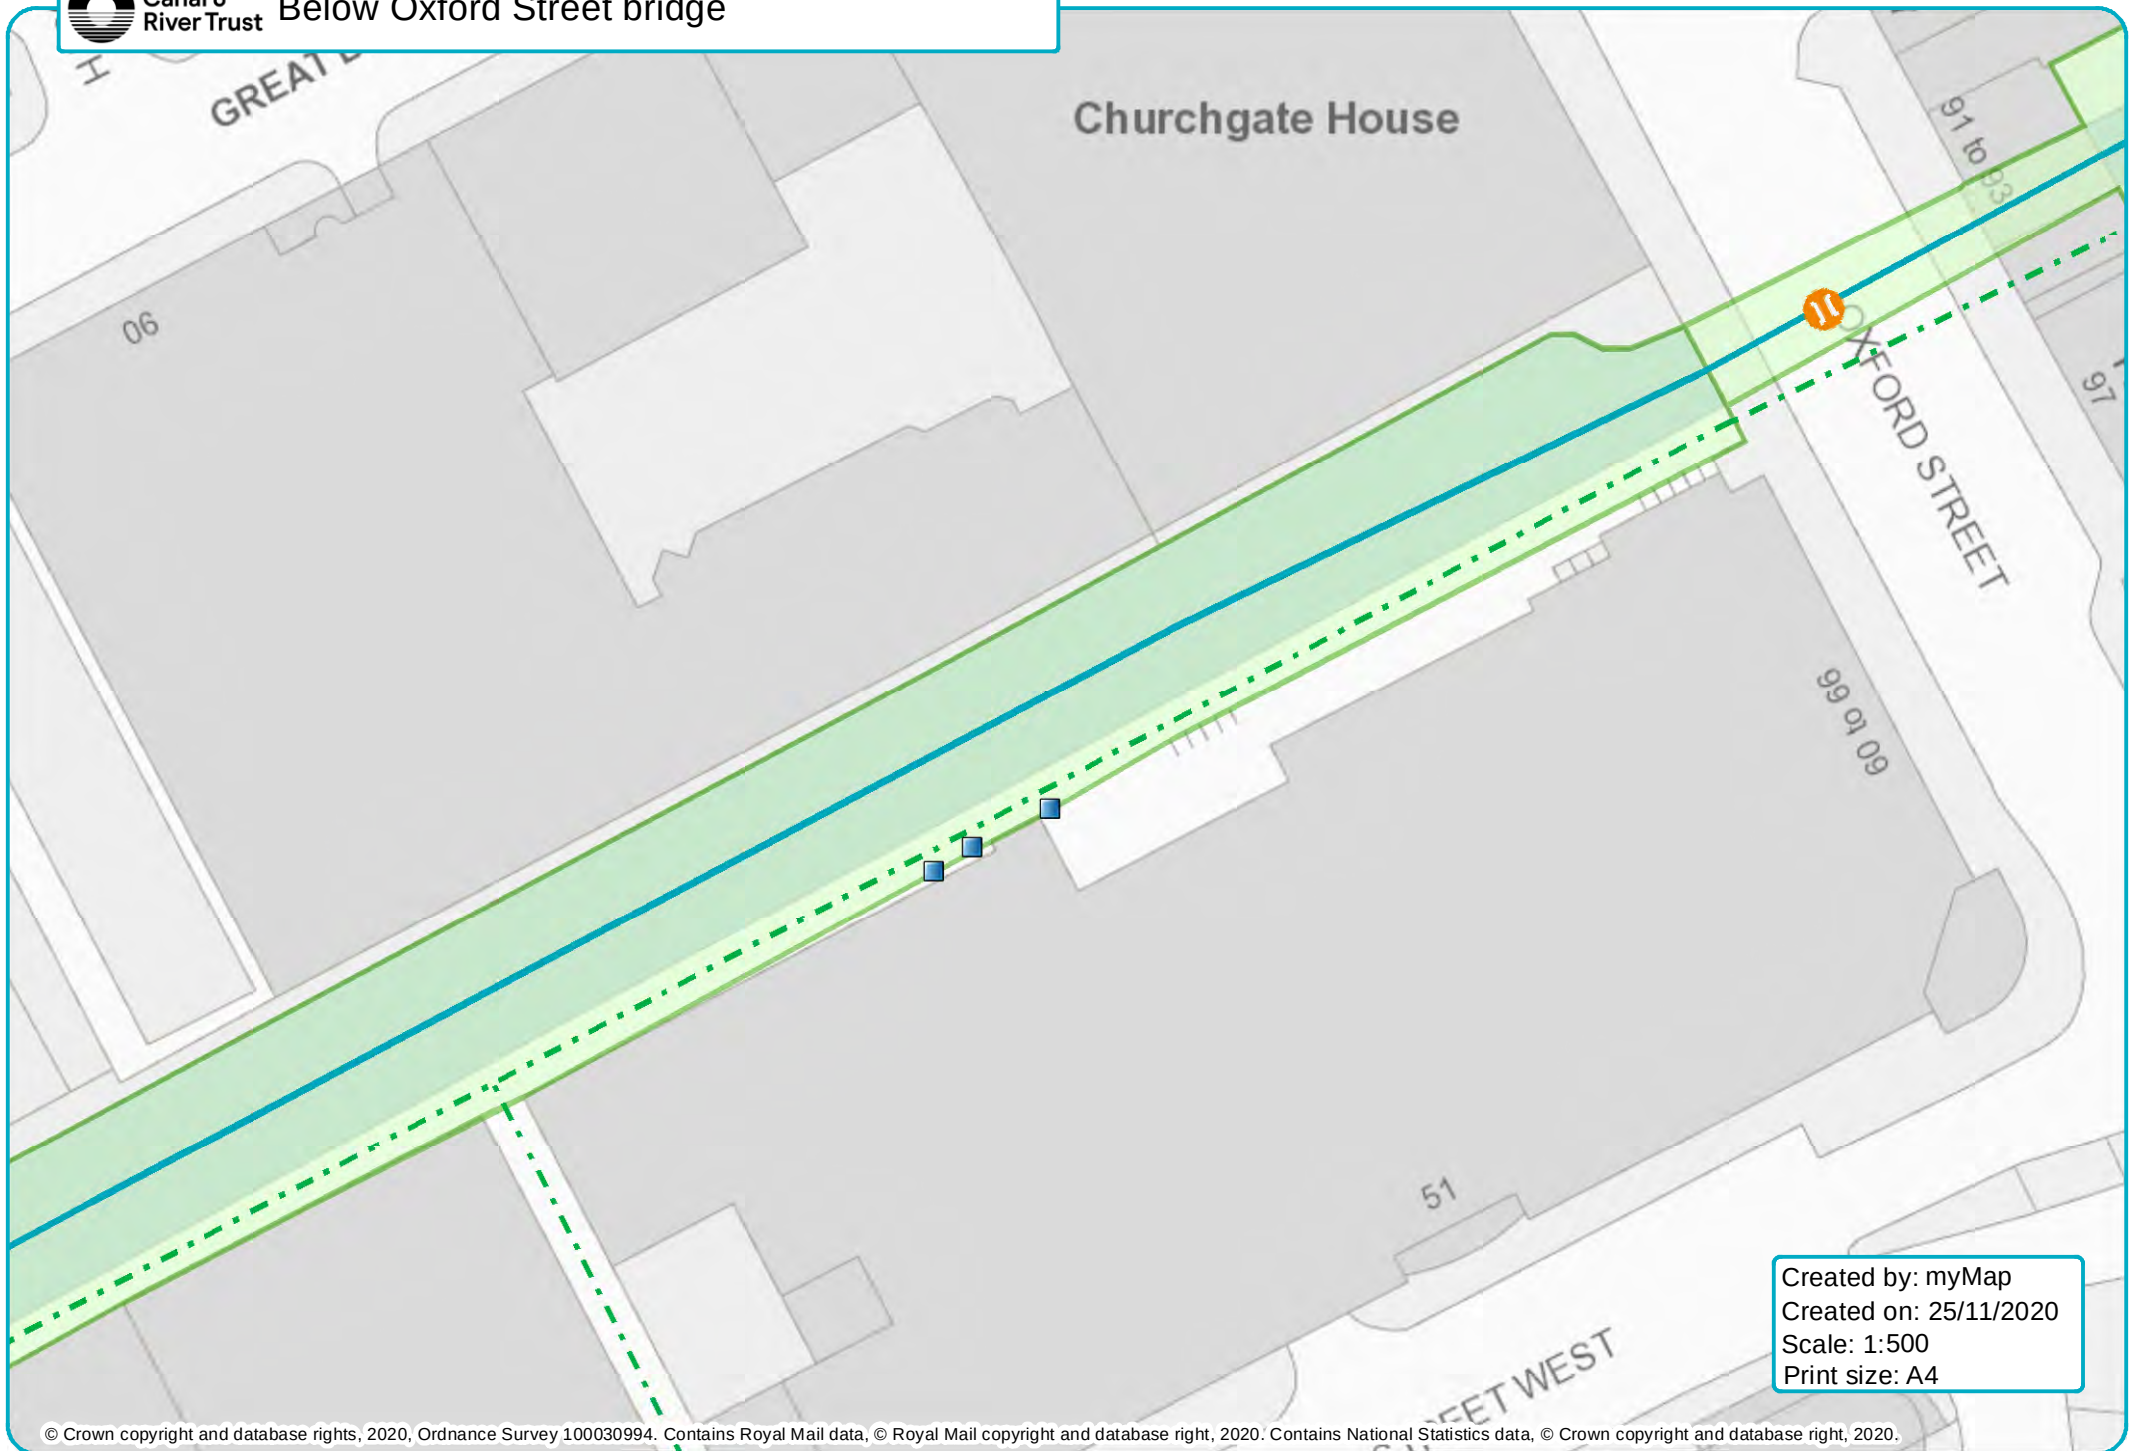


Created by: myMap
Created on: 25/11/2020
Scale: 1:500
Print size: A4



Canal &
River Trust

Crown Court offside

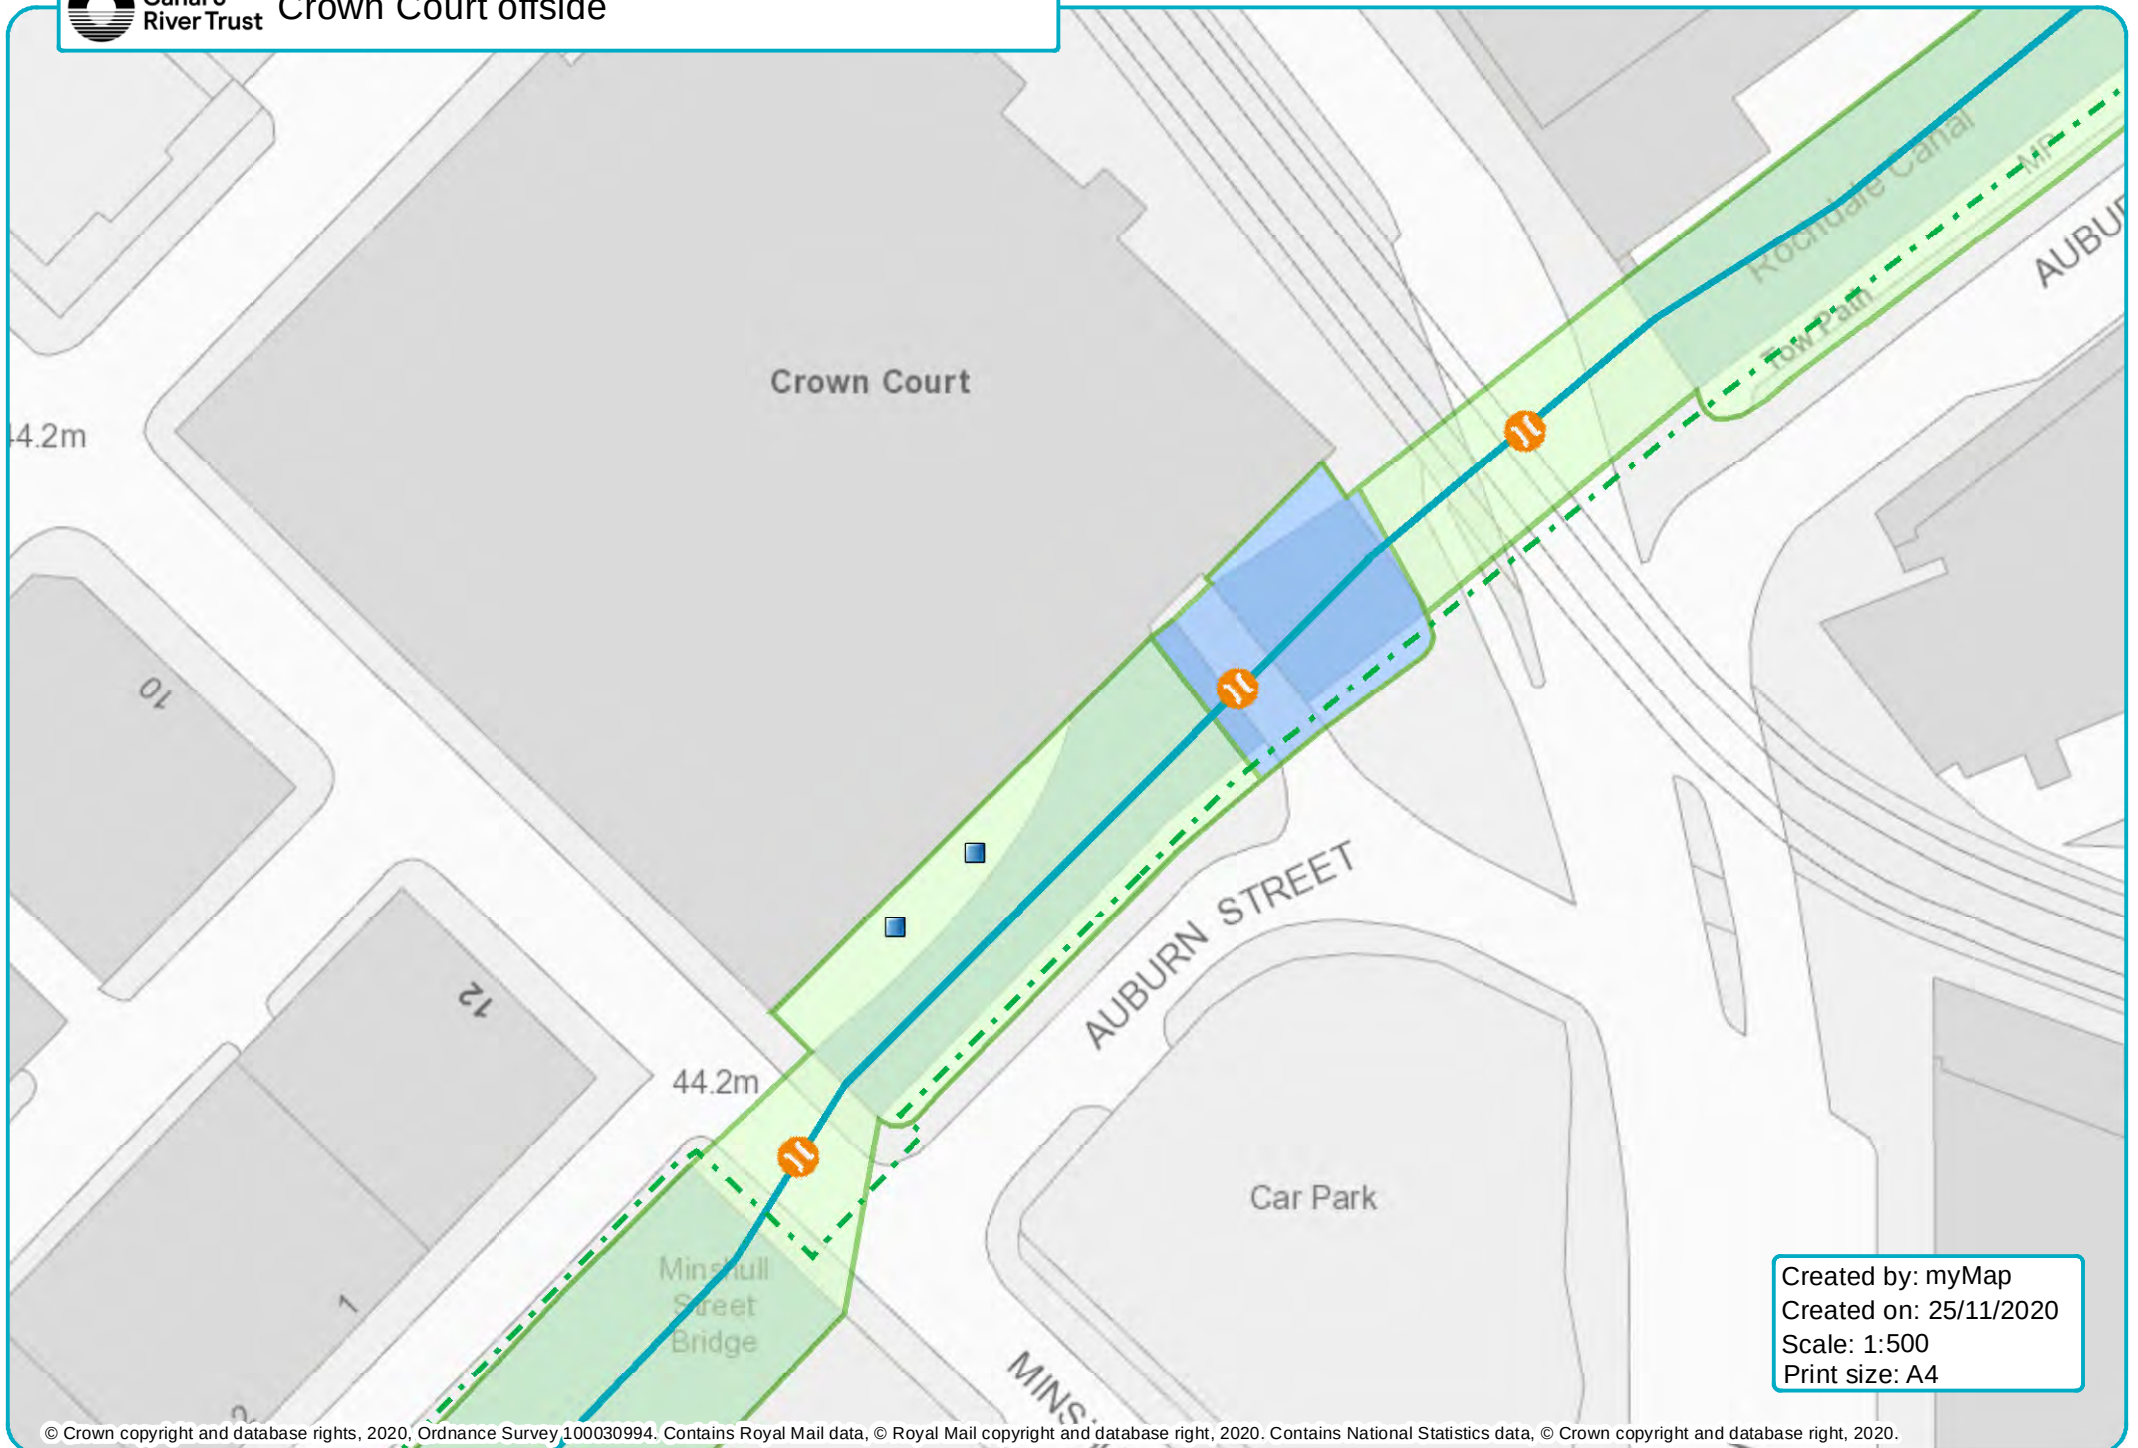


Created by: myMap
Created on: 25/11/2020
Scale: 1:500
Print size: A4



Canal &
River Trust

Lock 87, Princess Street

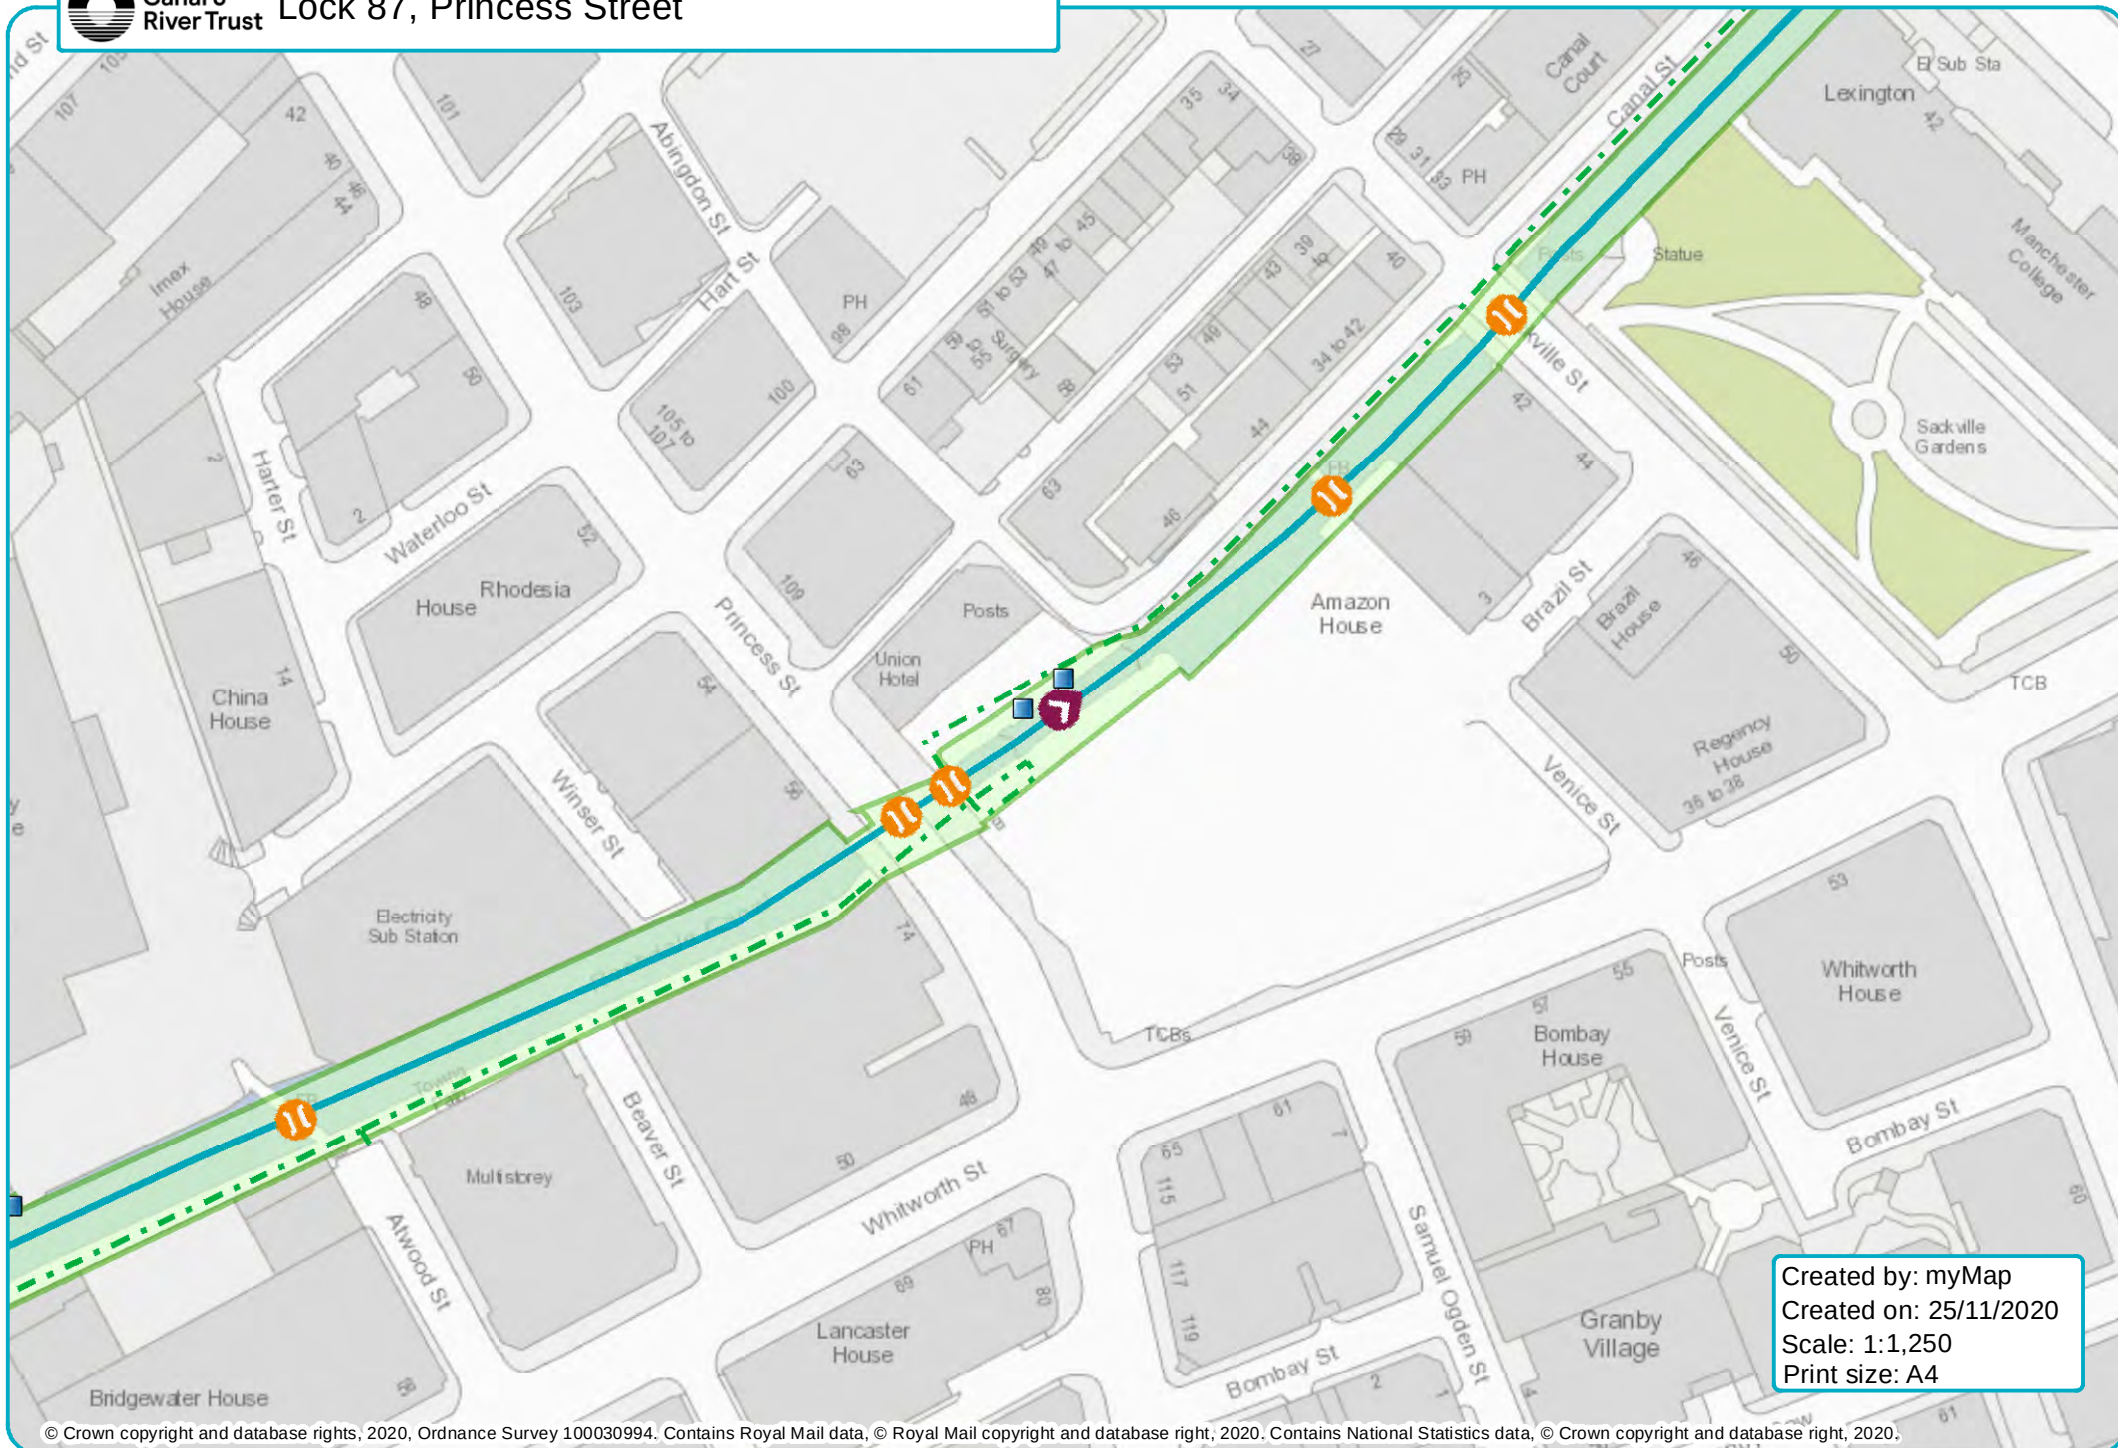


Created by: myMap
Created on: 25/11/2020
Scale: 1:1,250
Print size: A4



Canal &
River Trust

Lock 88 Lock

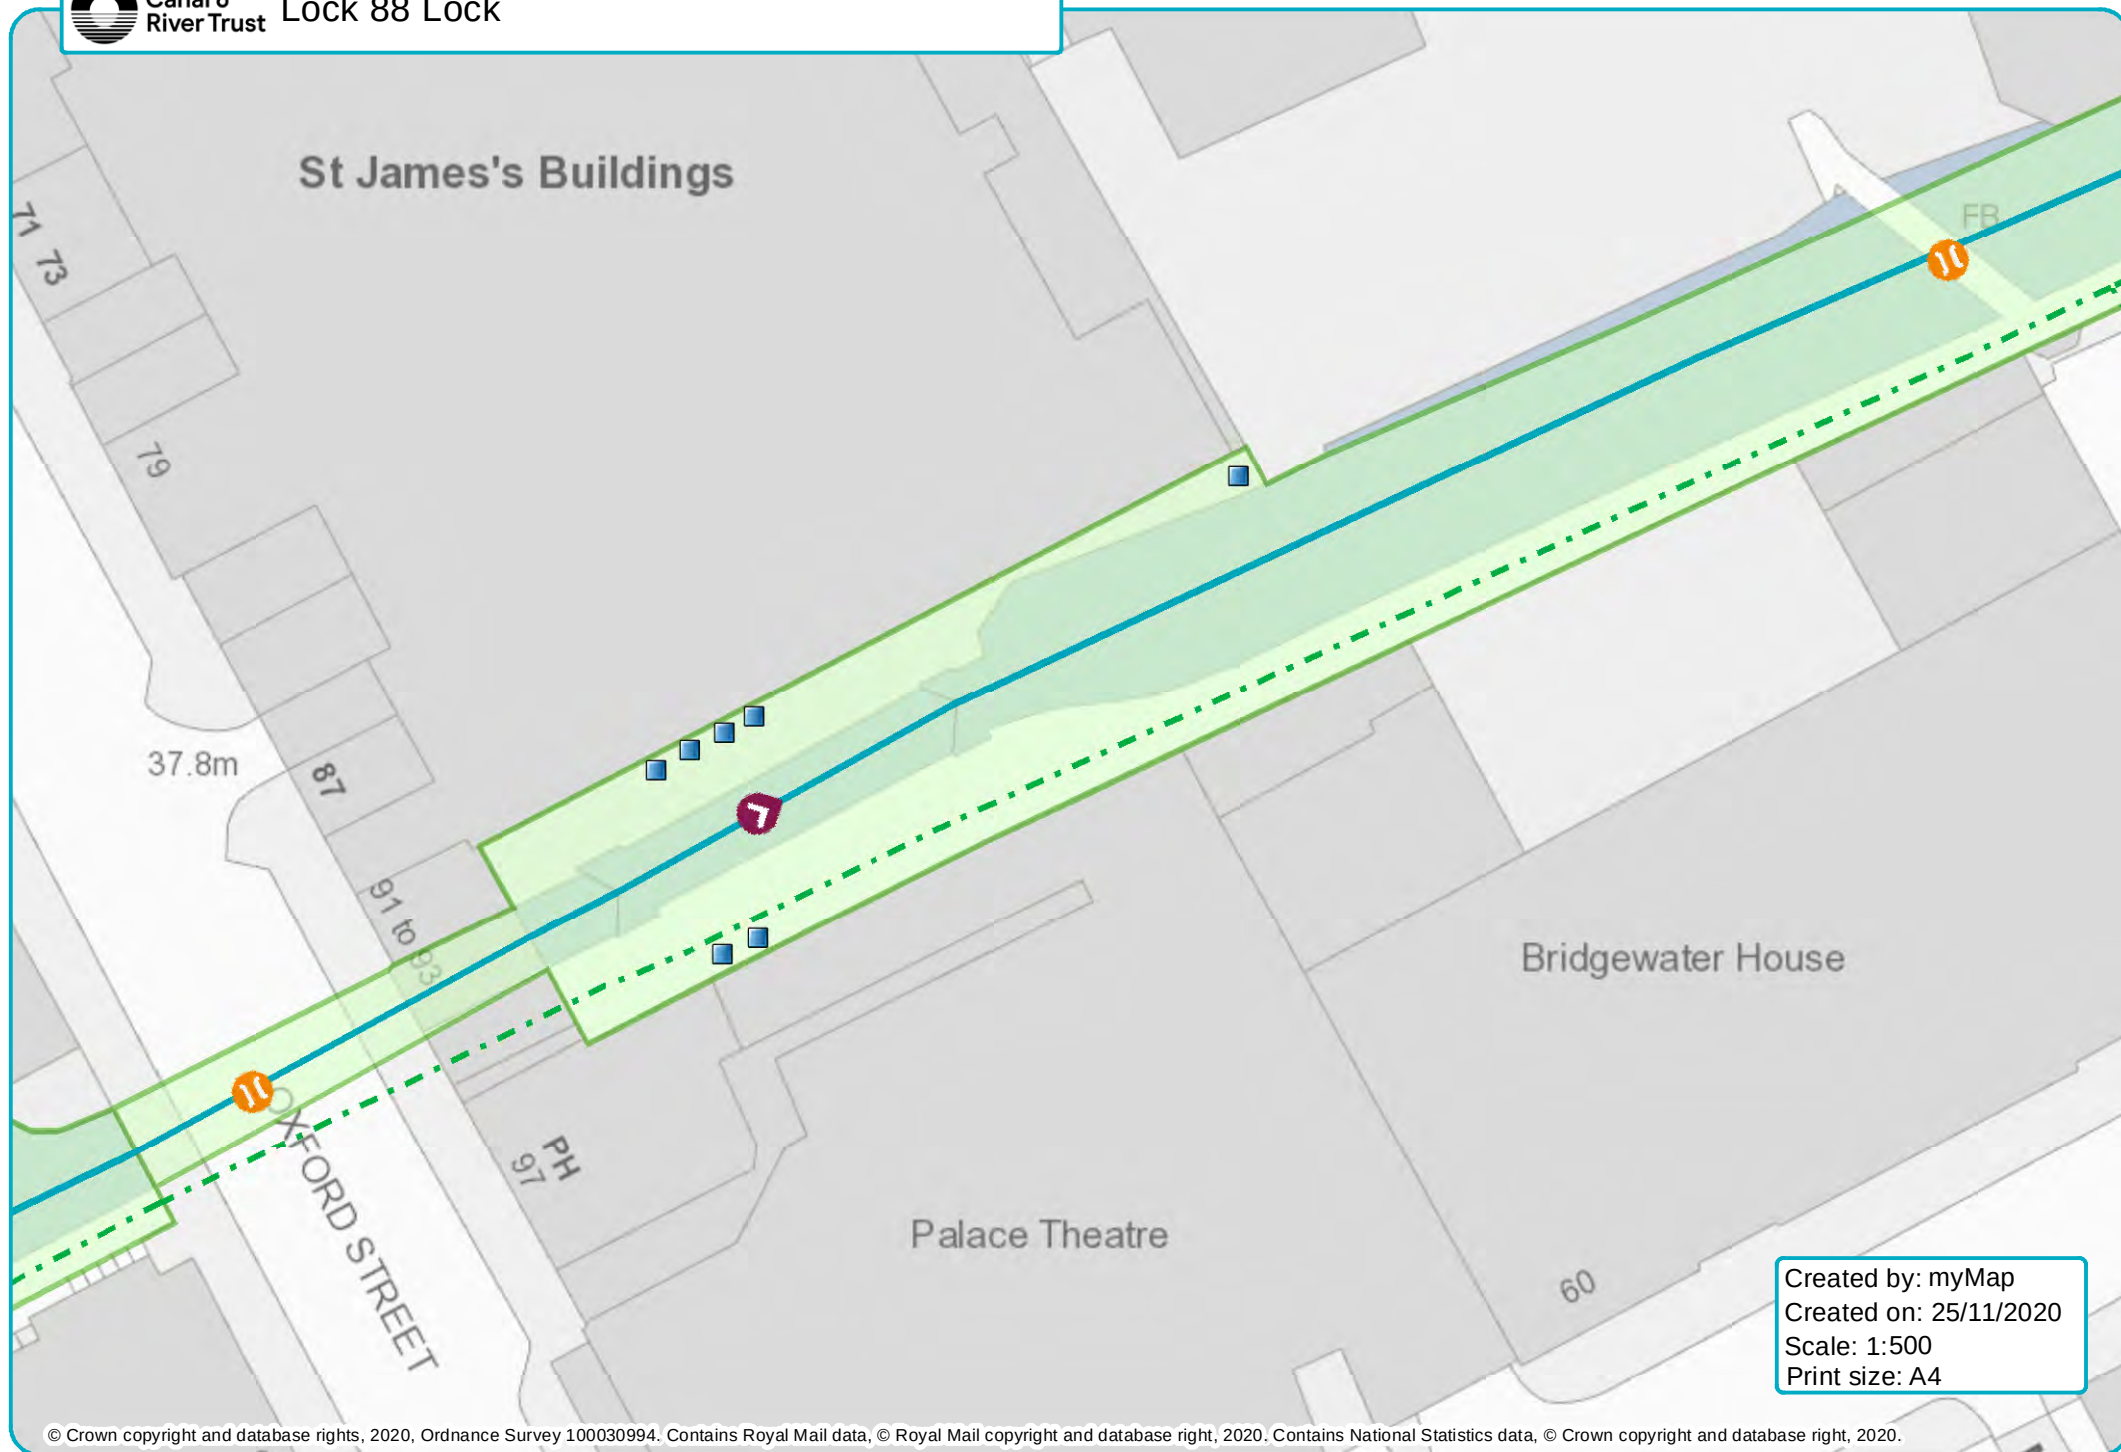

Created by: myMap
Created on: 25/11/2020
Scale: 1:500
Print size: A4




Canal &
River Trust

Lock 89, Tib Lock




Created by: myMap
Created on: 25/11/2020
Scale: 1:500
Print size: A4

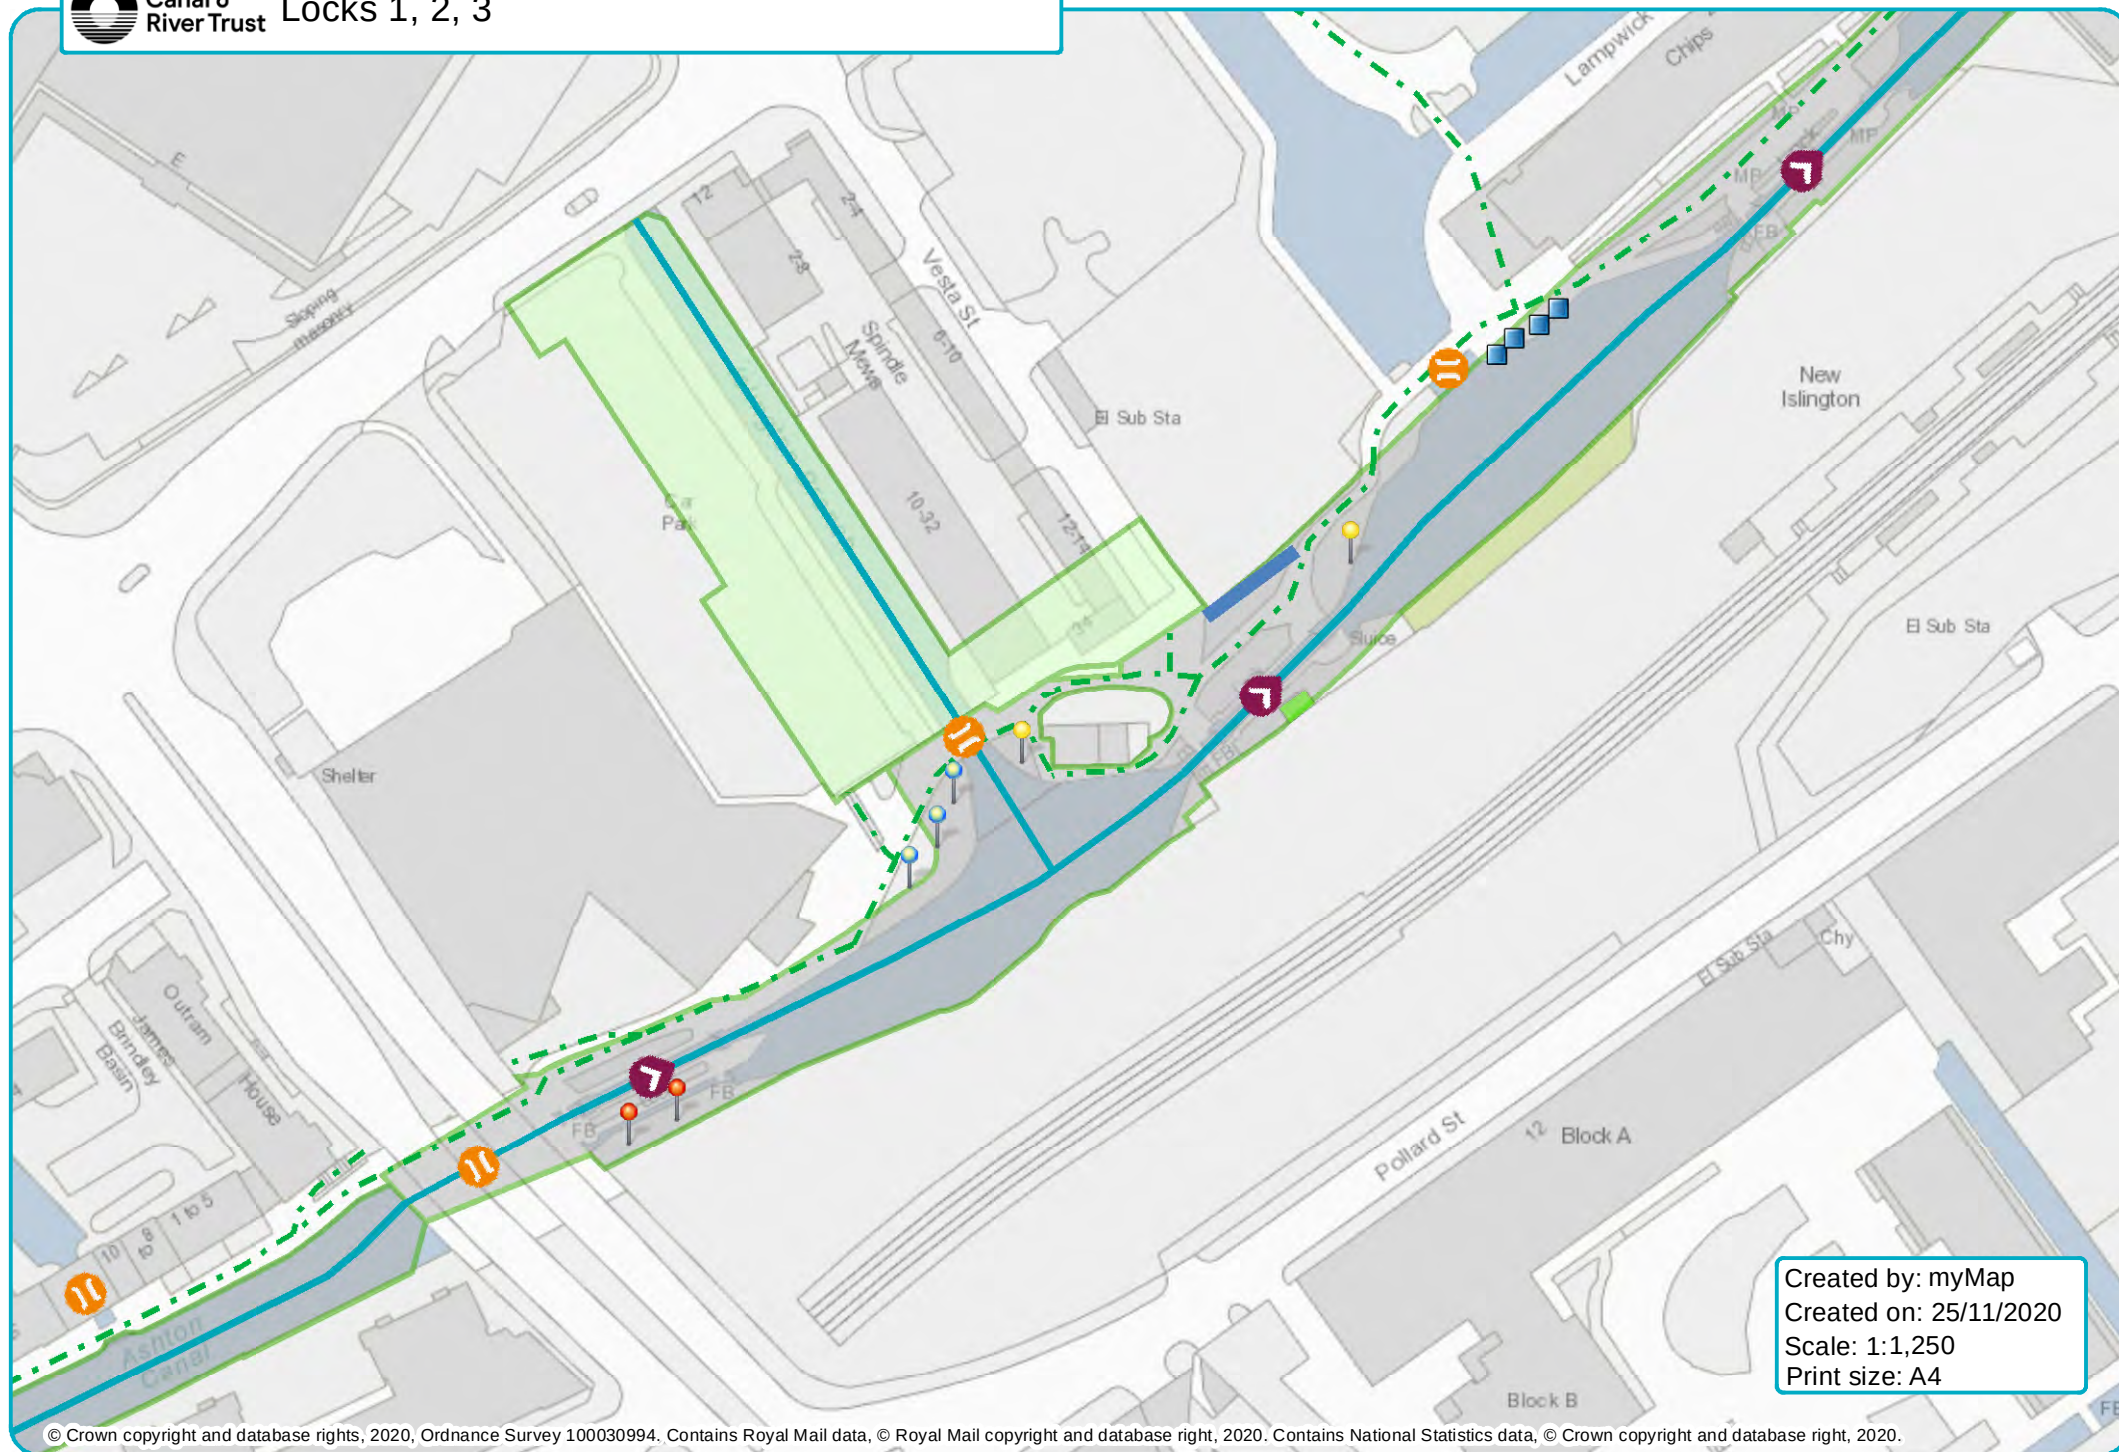



Canal &
River Trust

Locks 4 & 5

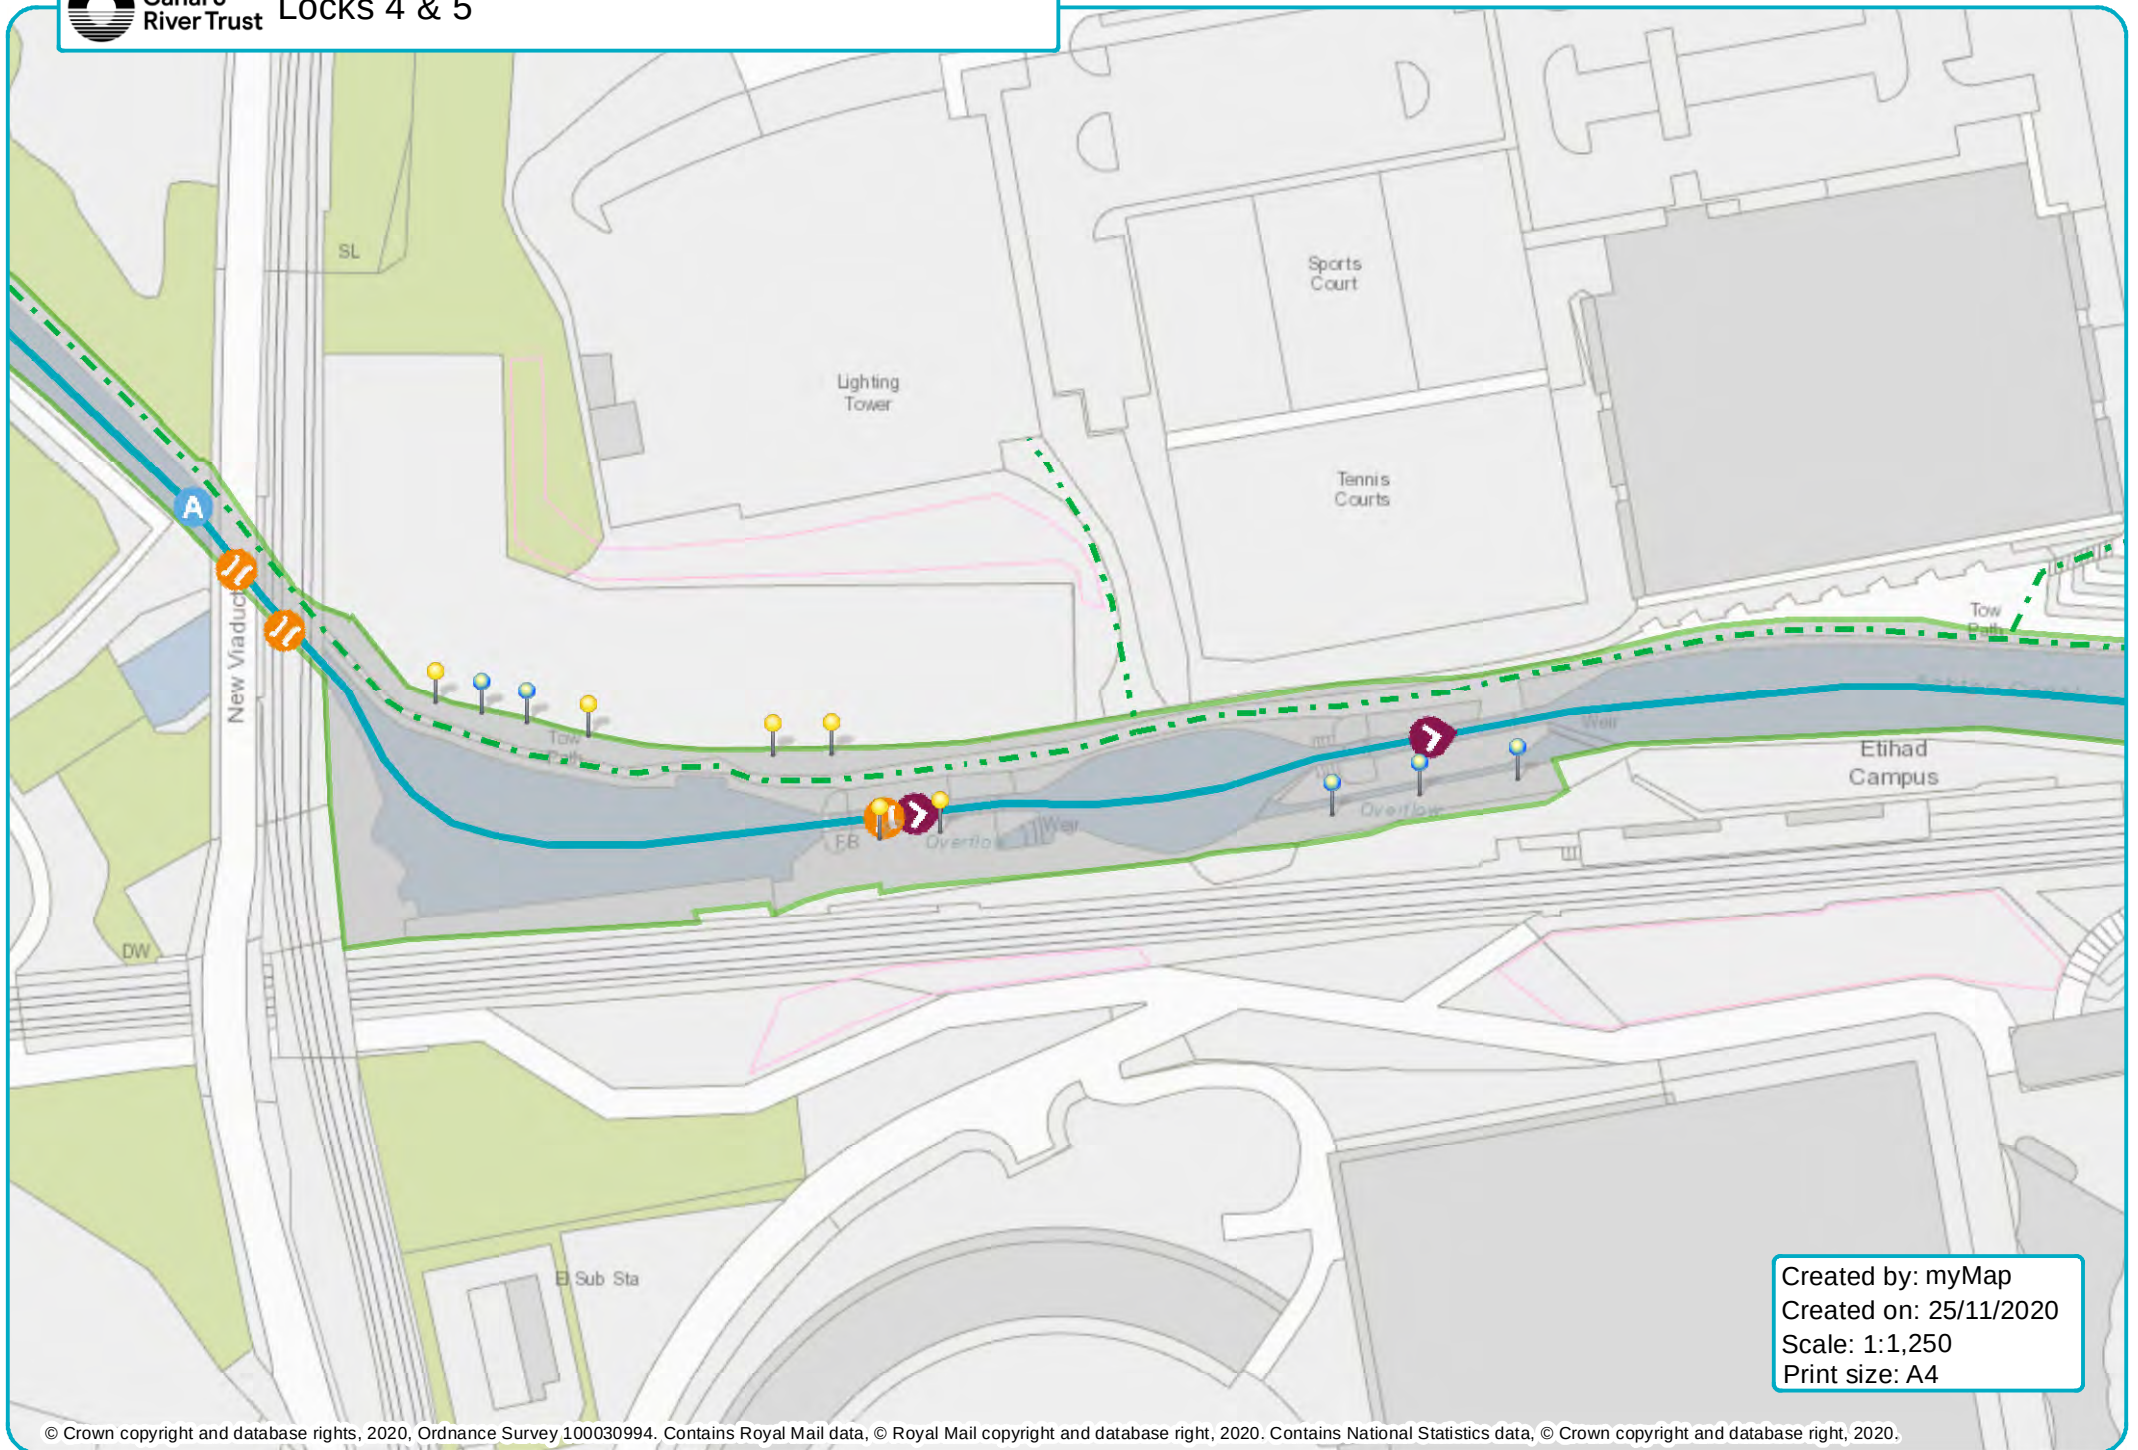


Created by: myMap
Created on: 25/11/2020
Scale: 1:1,250
Print size: A4



Canal &
River Trust

RD Locks 79, 80

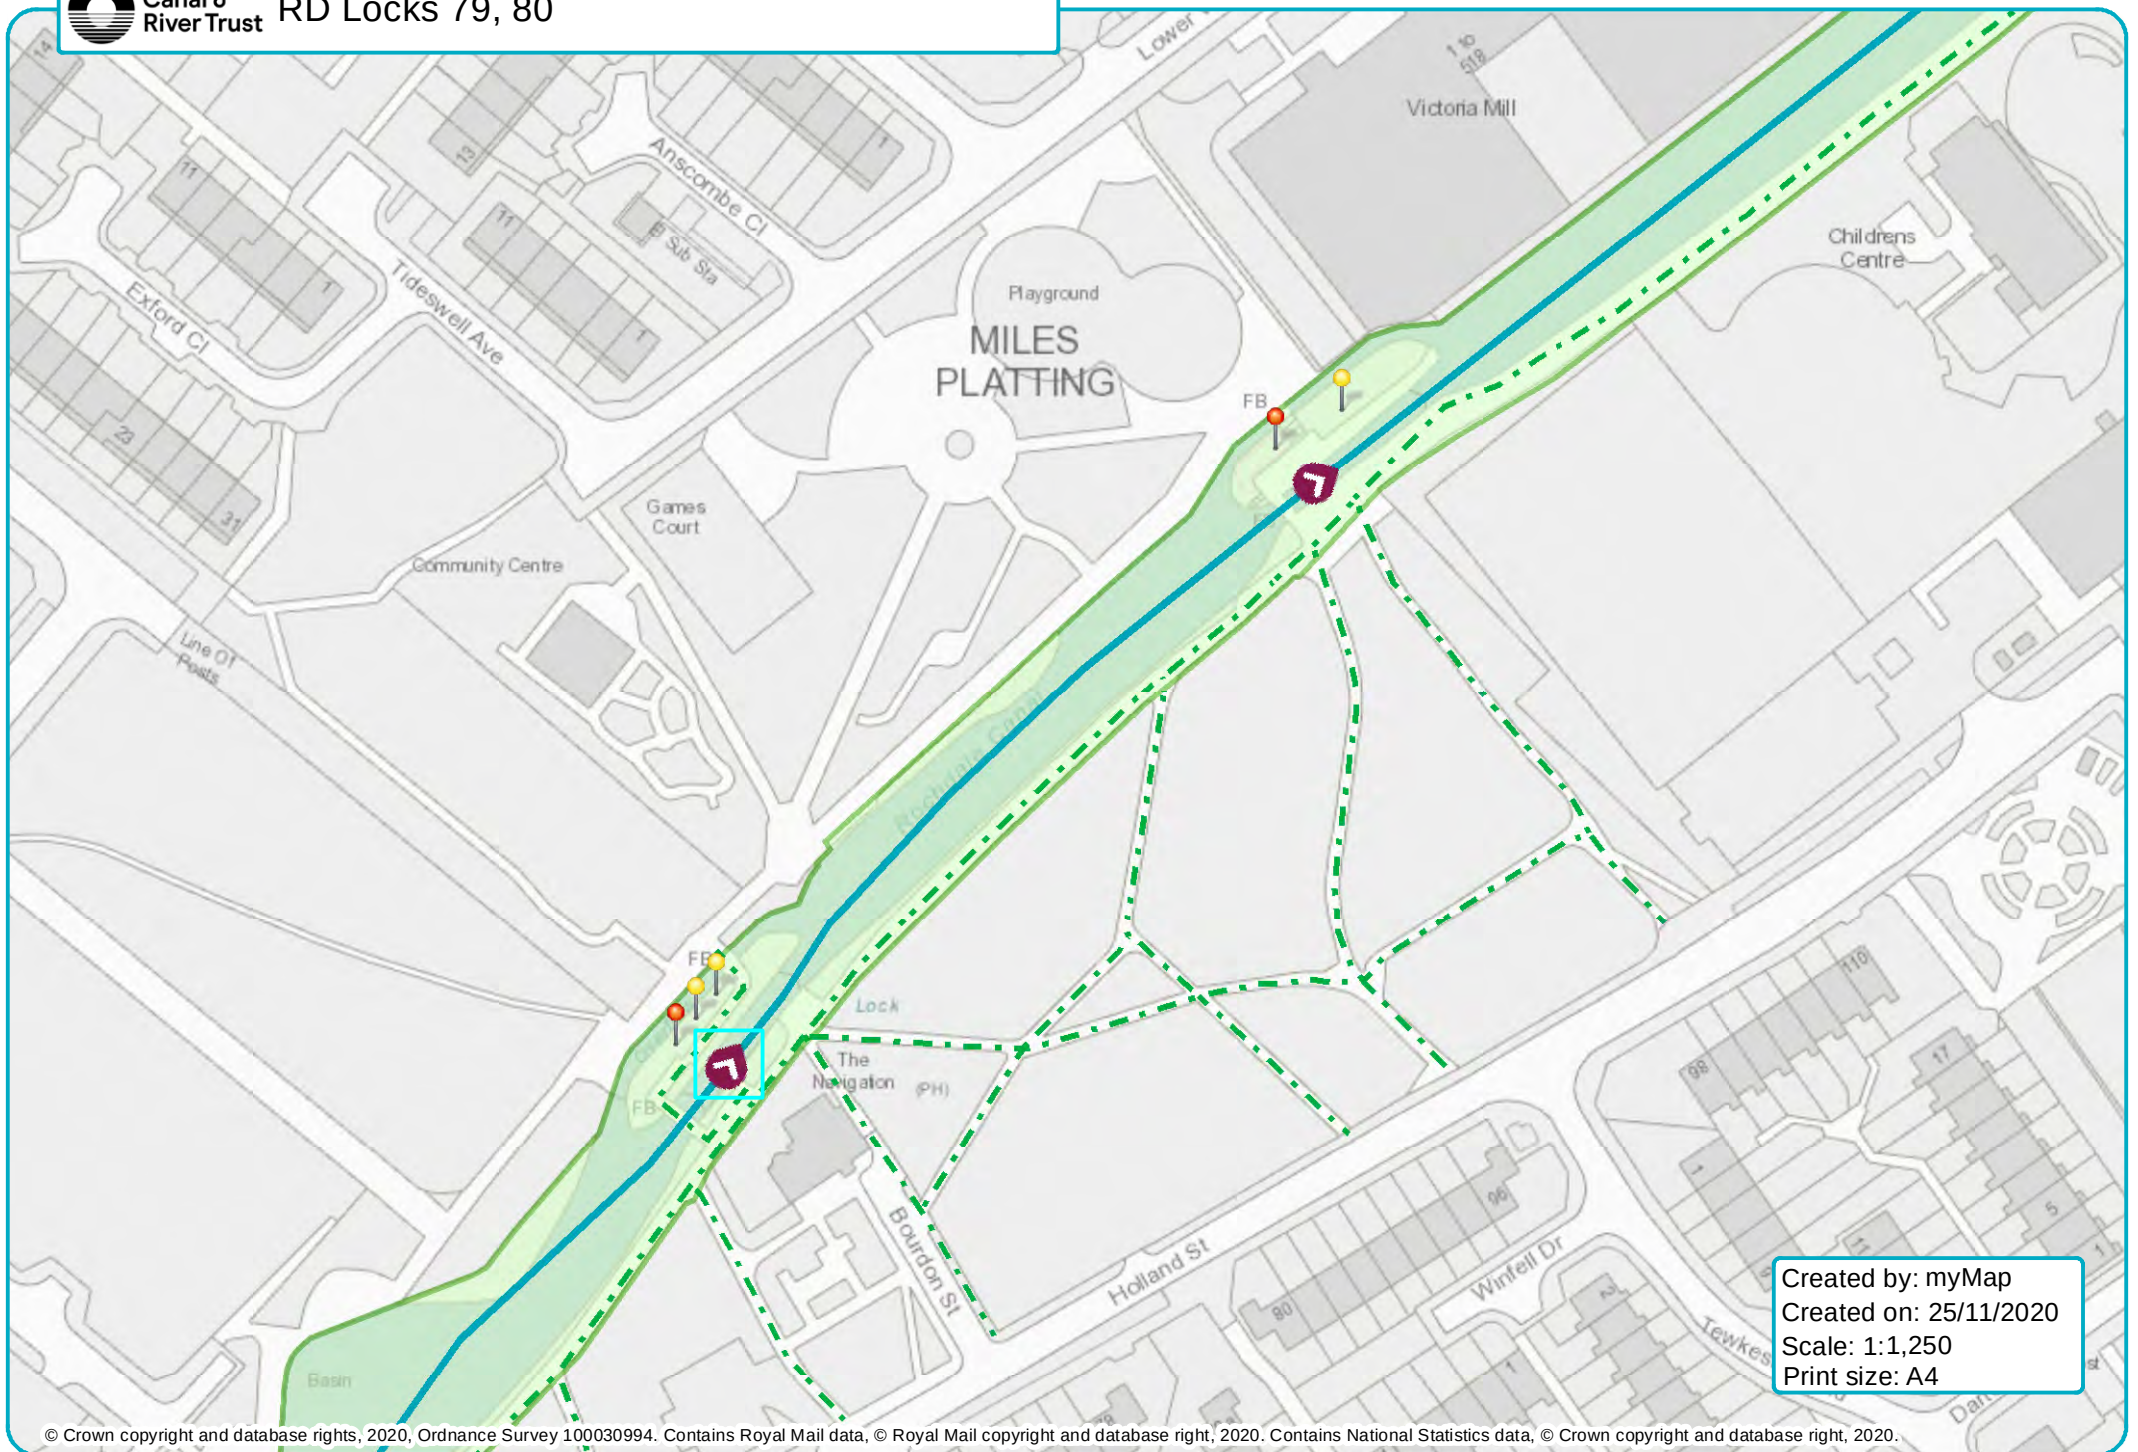


Created by: myMap
Created on: 25/11/2020
Scale: 1:1,250
Print size: A4



Canal &
River Trust

Store St aqueduct planters

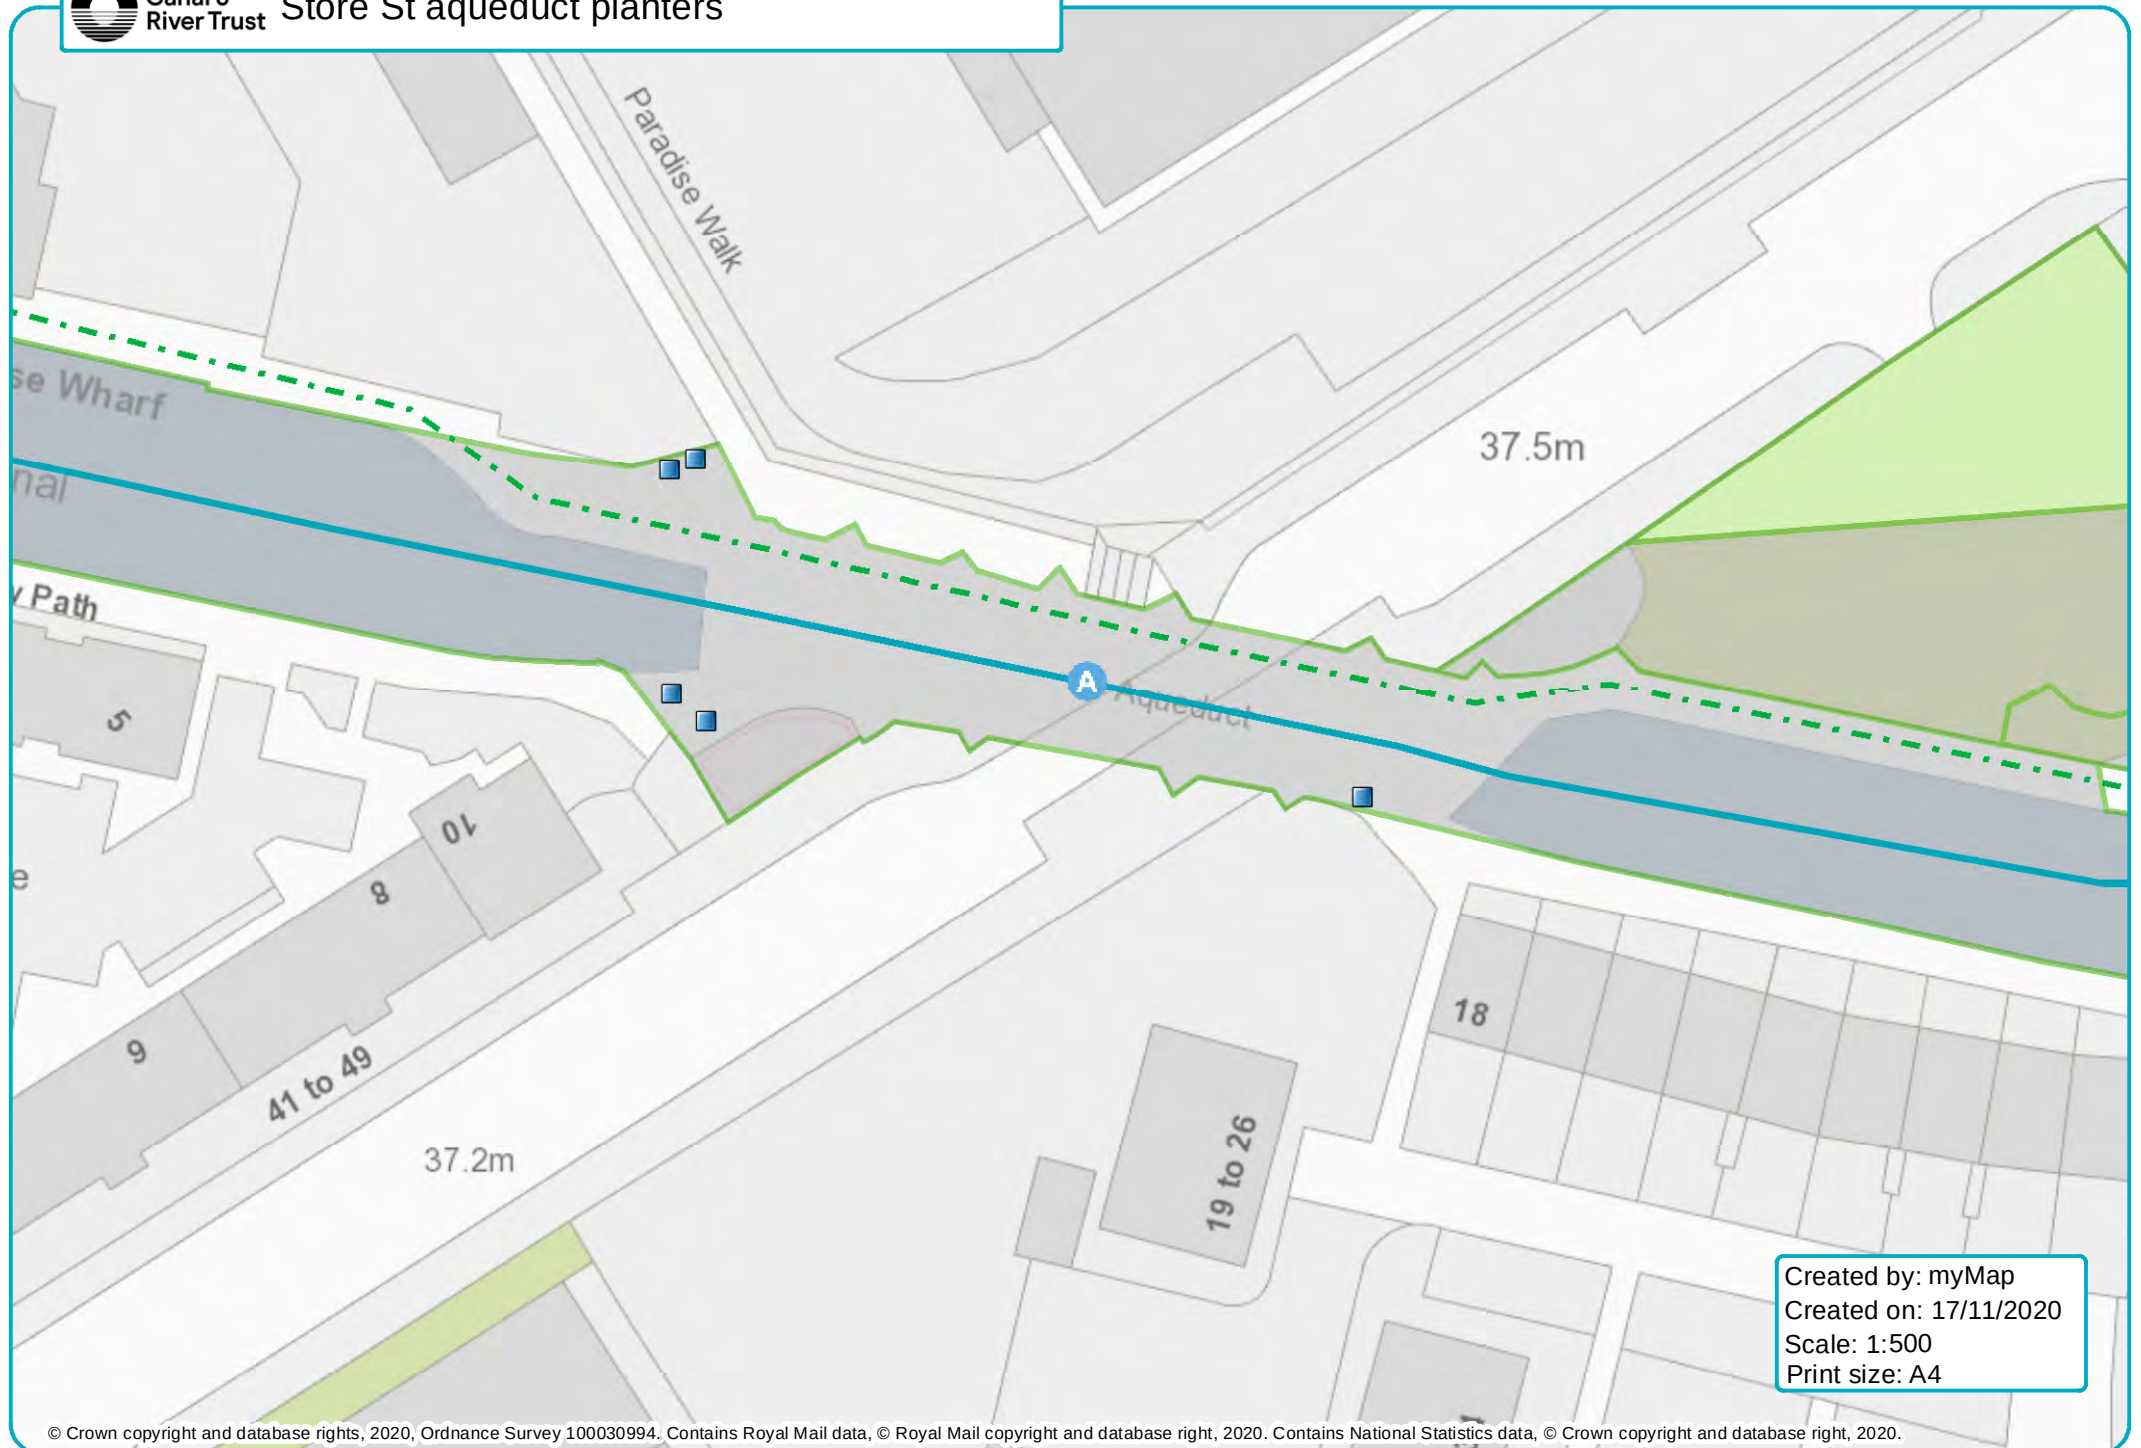

Created by: myMap
Created on: 17/11/2020
Scale: 1:500
Print size: A4



**Canal &
River Trust**

Making life better by water

