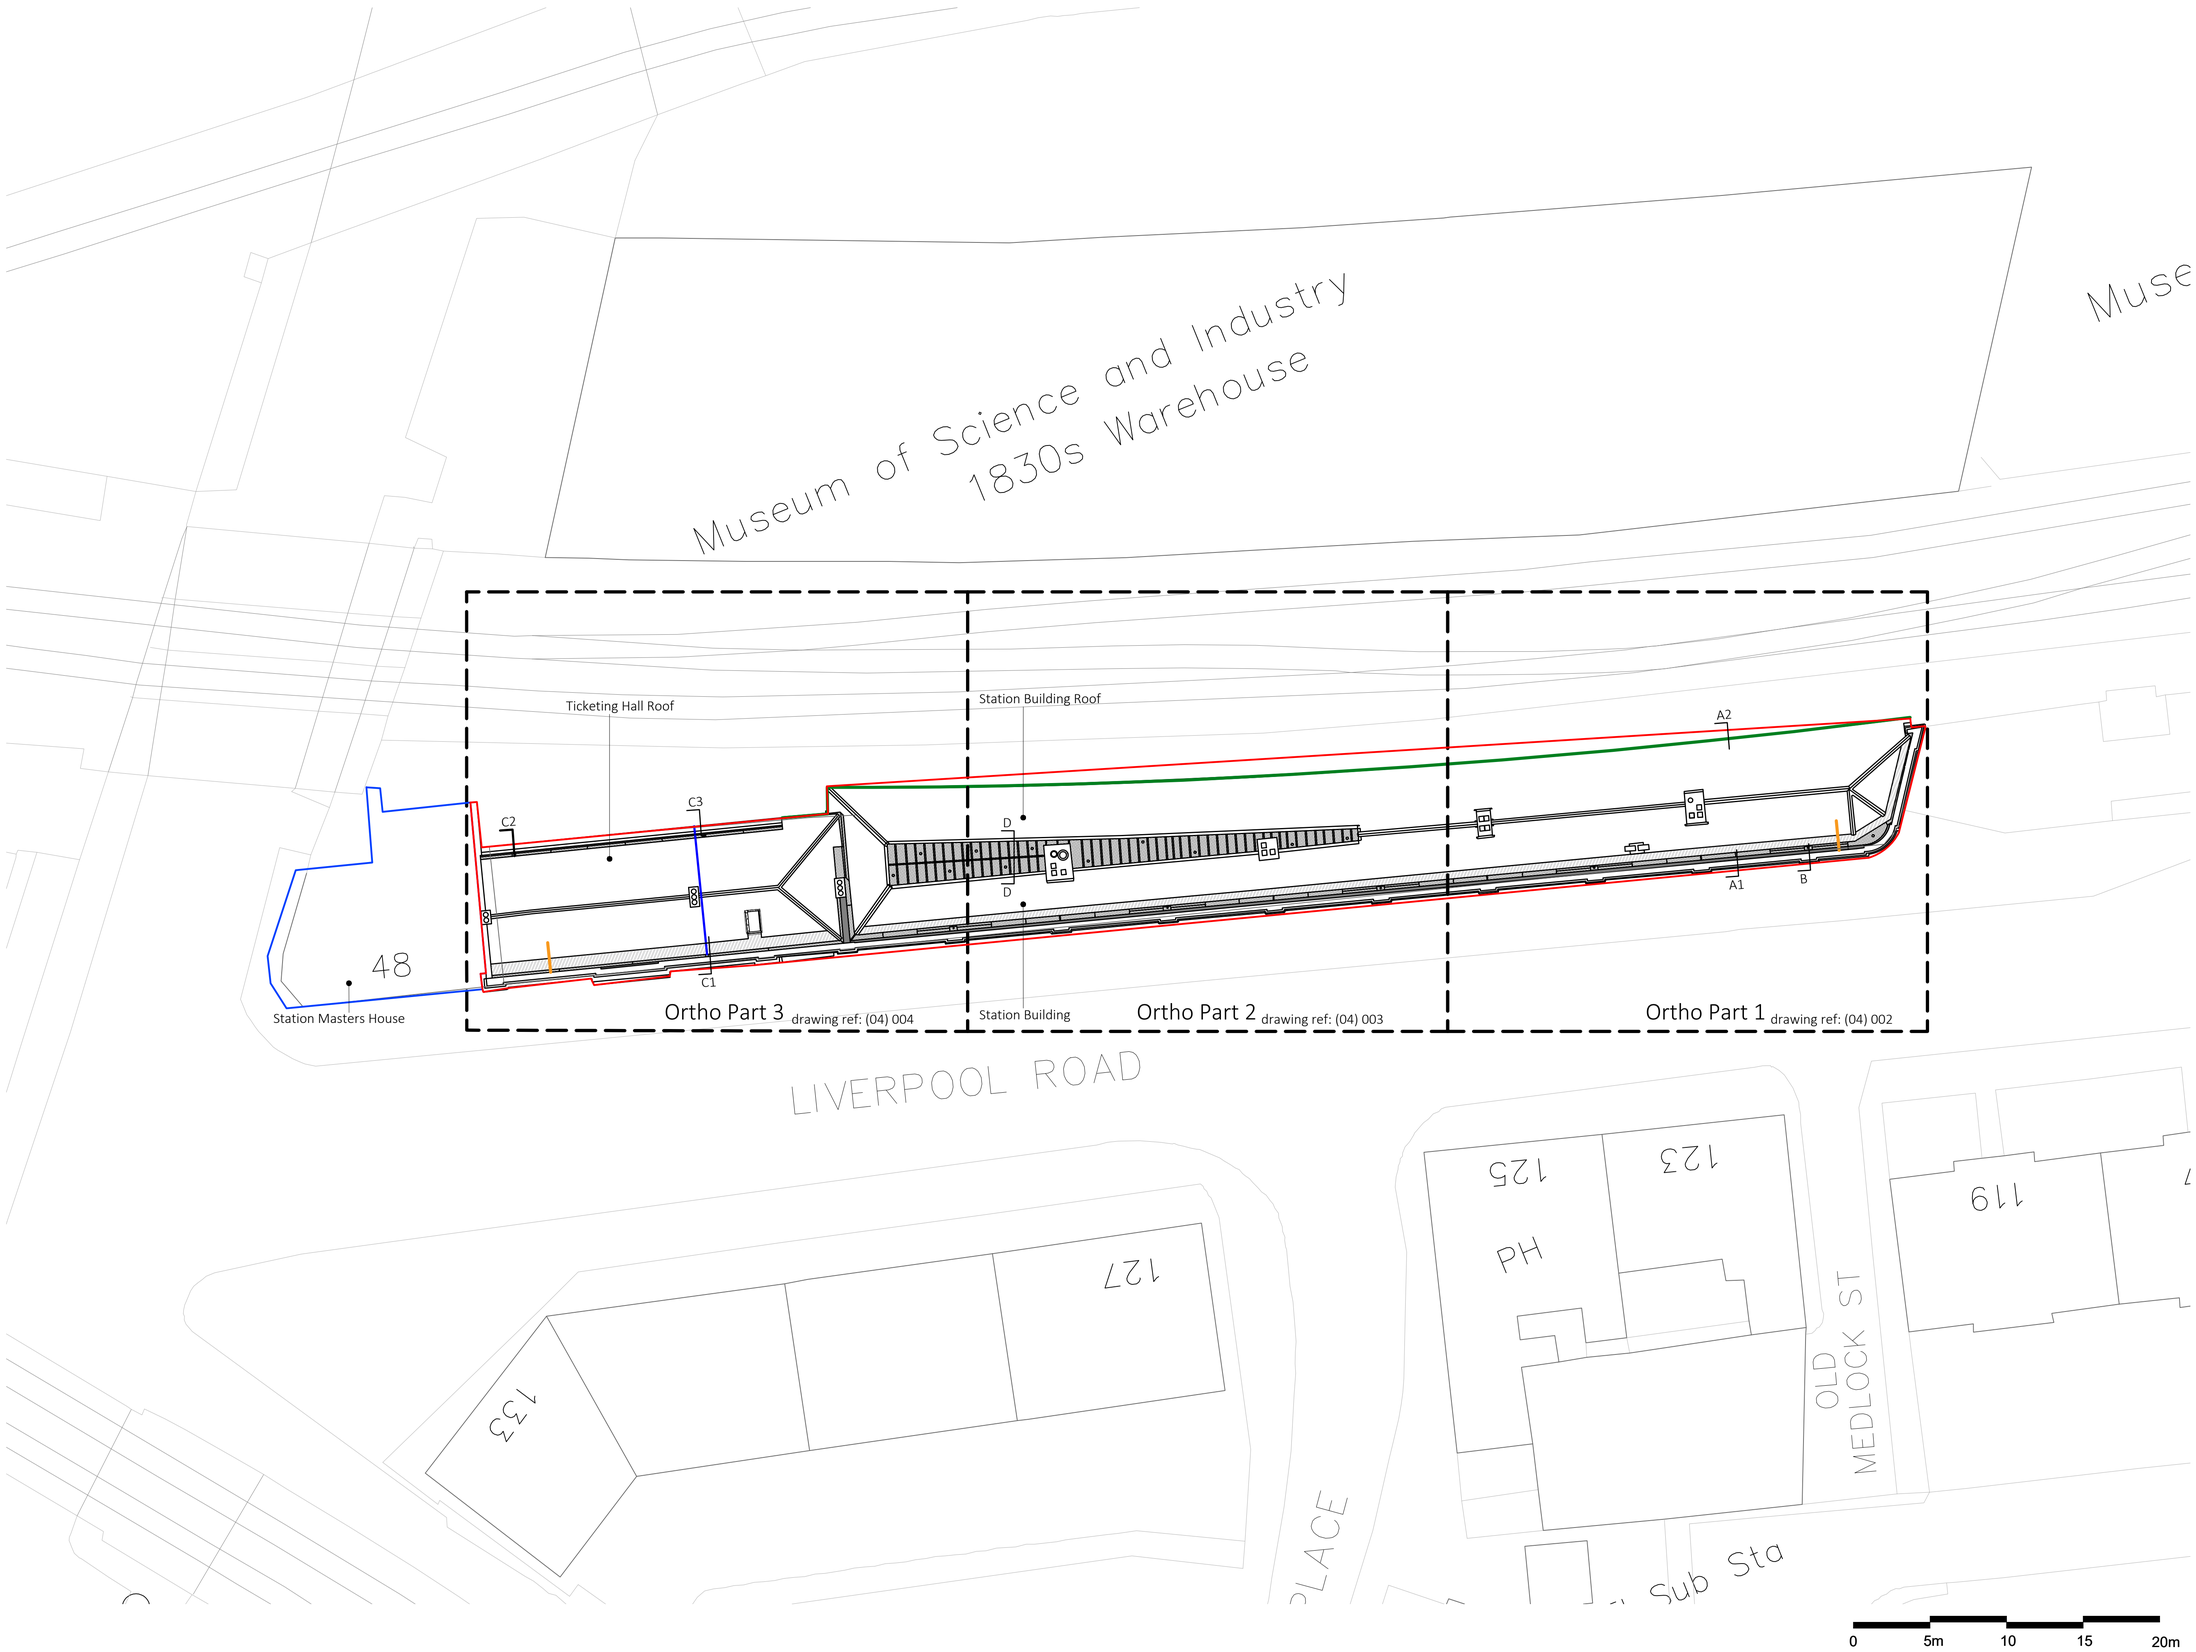

Note:
Do not scale from this drawing.
Dimensions are to be checked on site.
If in doubt please ask.

N

Rev	Date/Intls	Details

© The moral rights of the author are hereby asserted.
This drawing and design is the sole property of Buttress Ltd and must not be reproduced without permission.
Buttress Ltd is Registered in England and Wales: 5363573

SCIENCE
MUSEUM
GROUP

Buttress

41 Bengal St
Manchester
M4 6AF

T 0161 236 3303
E contact@buttress.net
W www.buttress.net

Project Title	STATION BUILDING ROOF
Client	SCIENCE AND INDUSTRY MUSEUM
Location	MANCHESTER
Drawing Title	Proposed Roof Plan - -
Date	11/11/20
Checked	AS
Scale	1:200
Orig Paper Size	A1
Status	**LBC**

Drawing ref	Job No	Drawing No	Revision
	9059	**(04) 001**	