



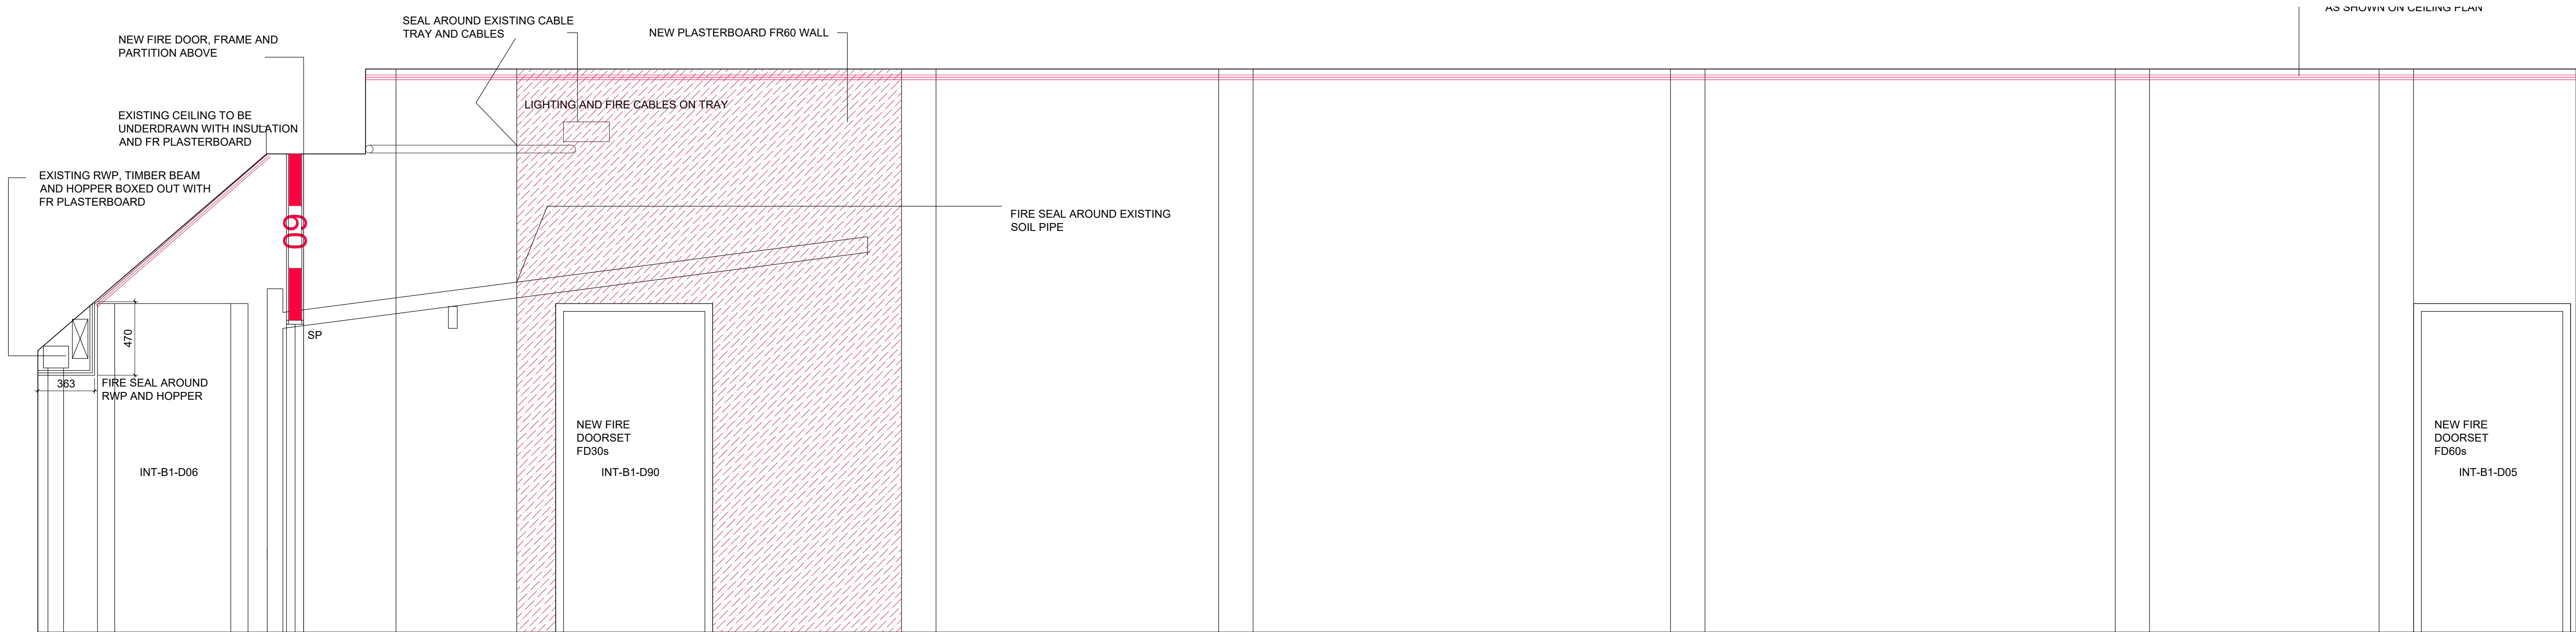


ELEVATION 1

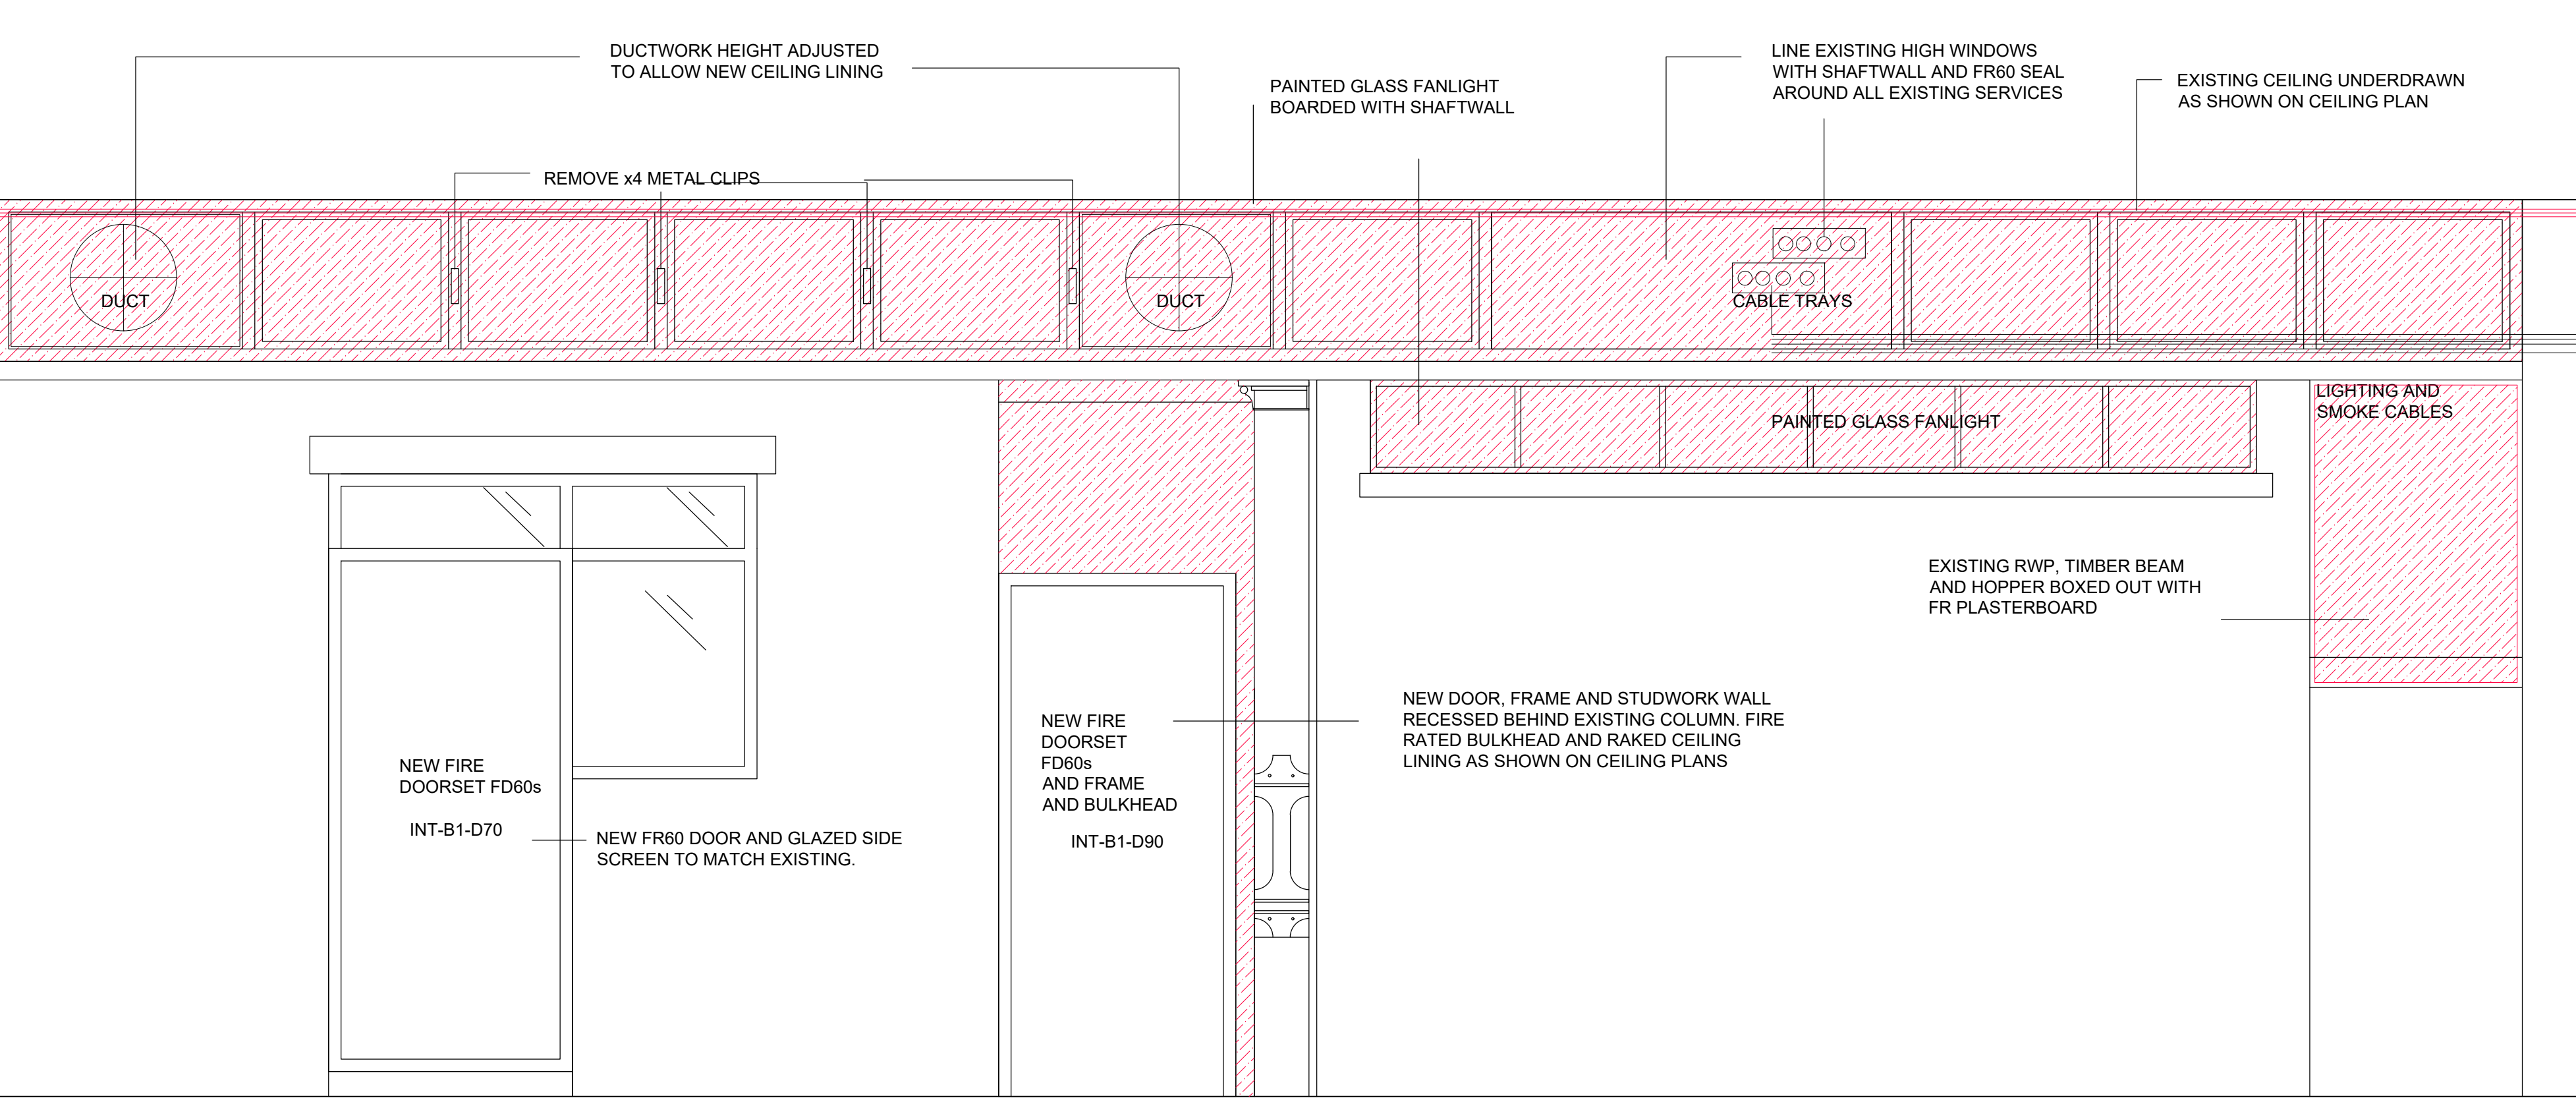


ELEVATION 3



ELEVATION 4

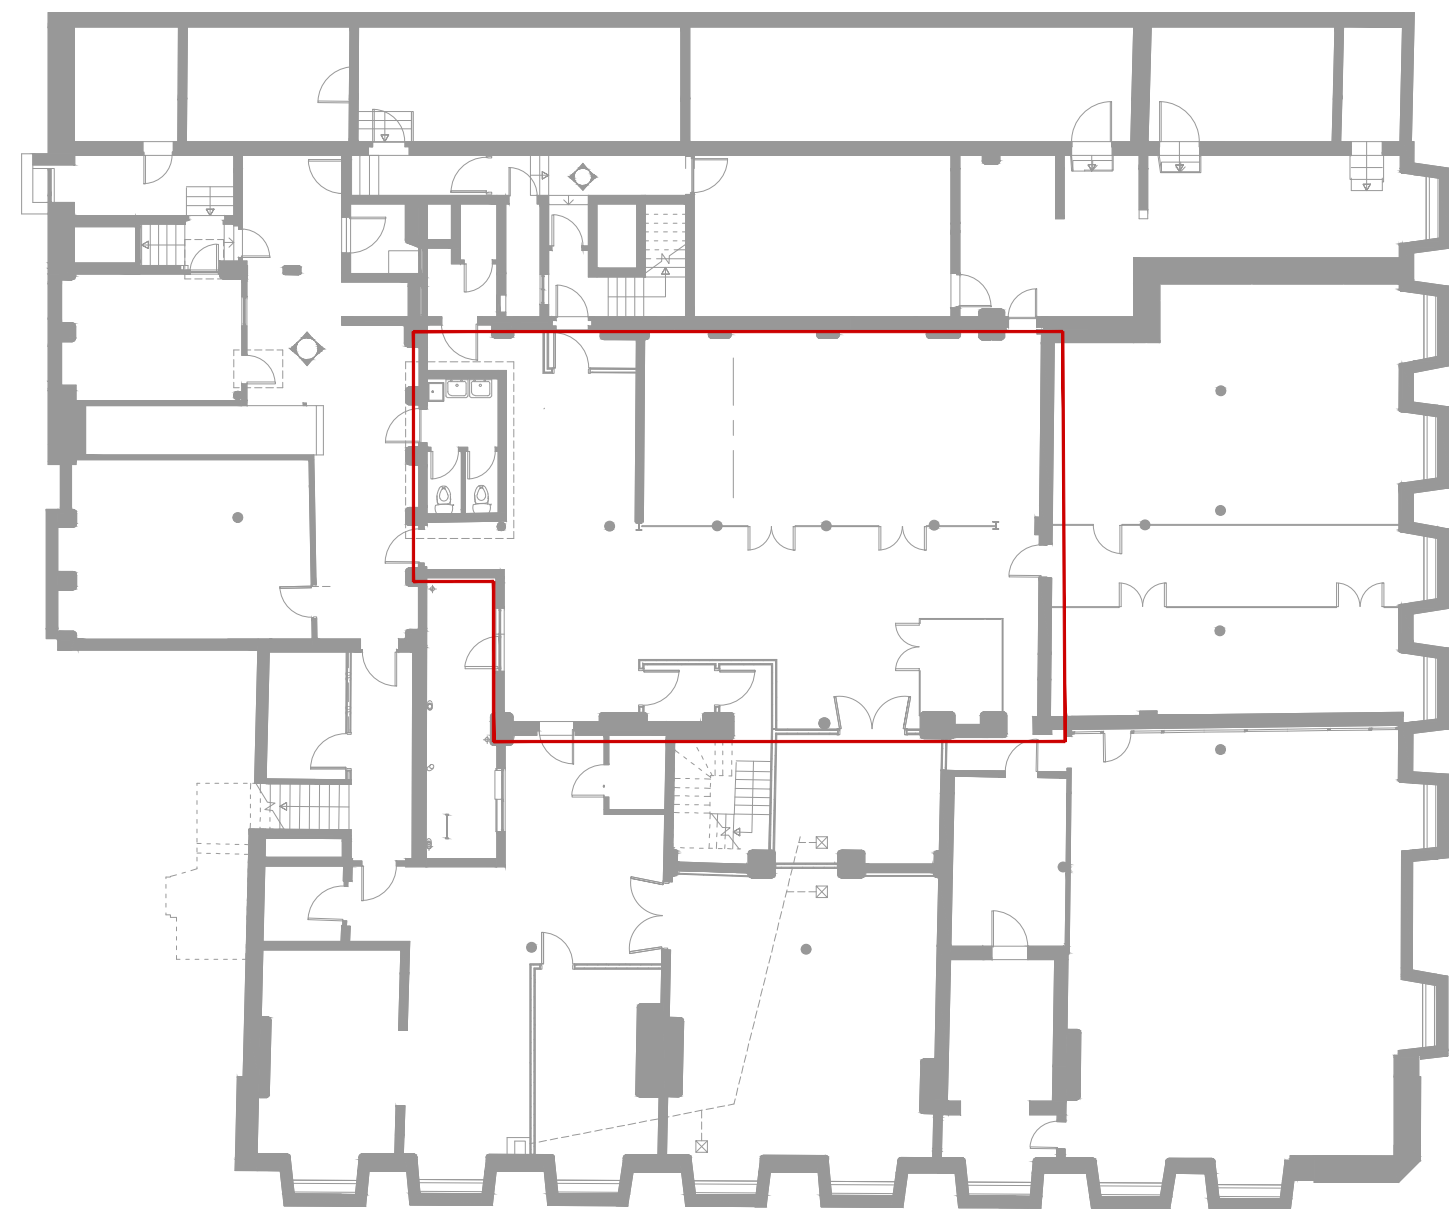

KEY

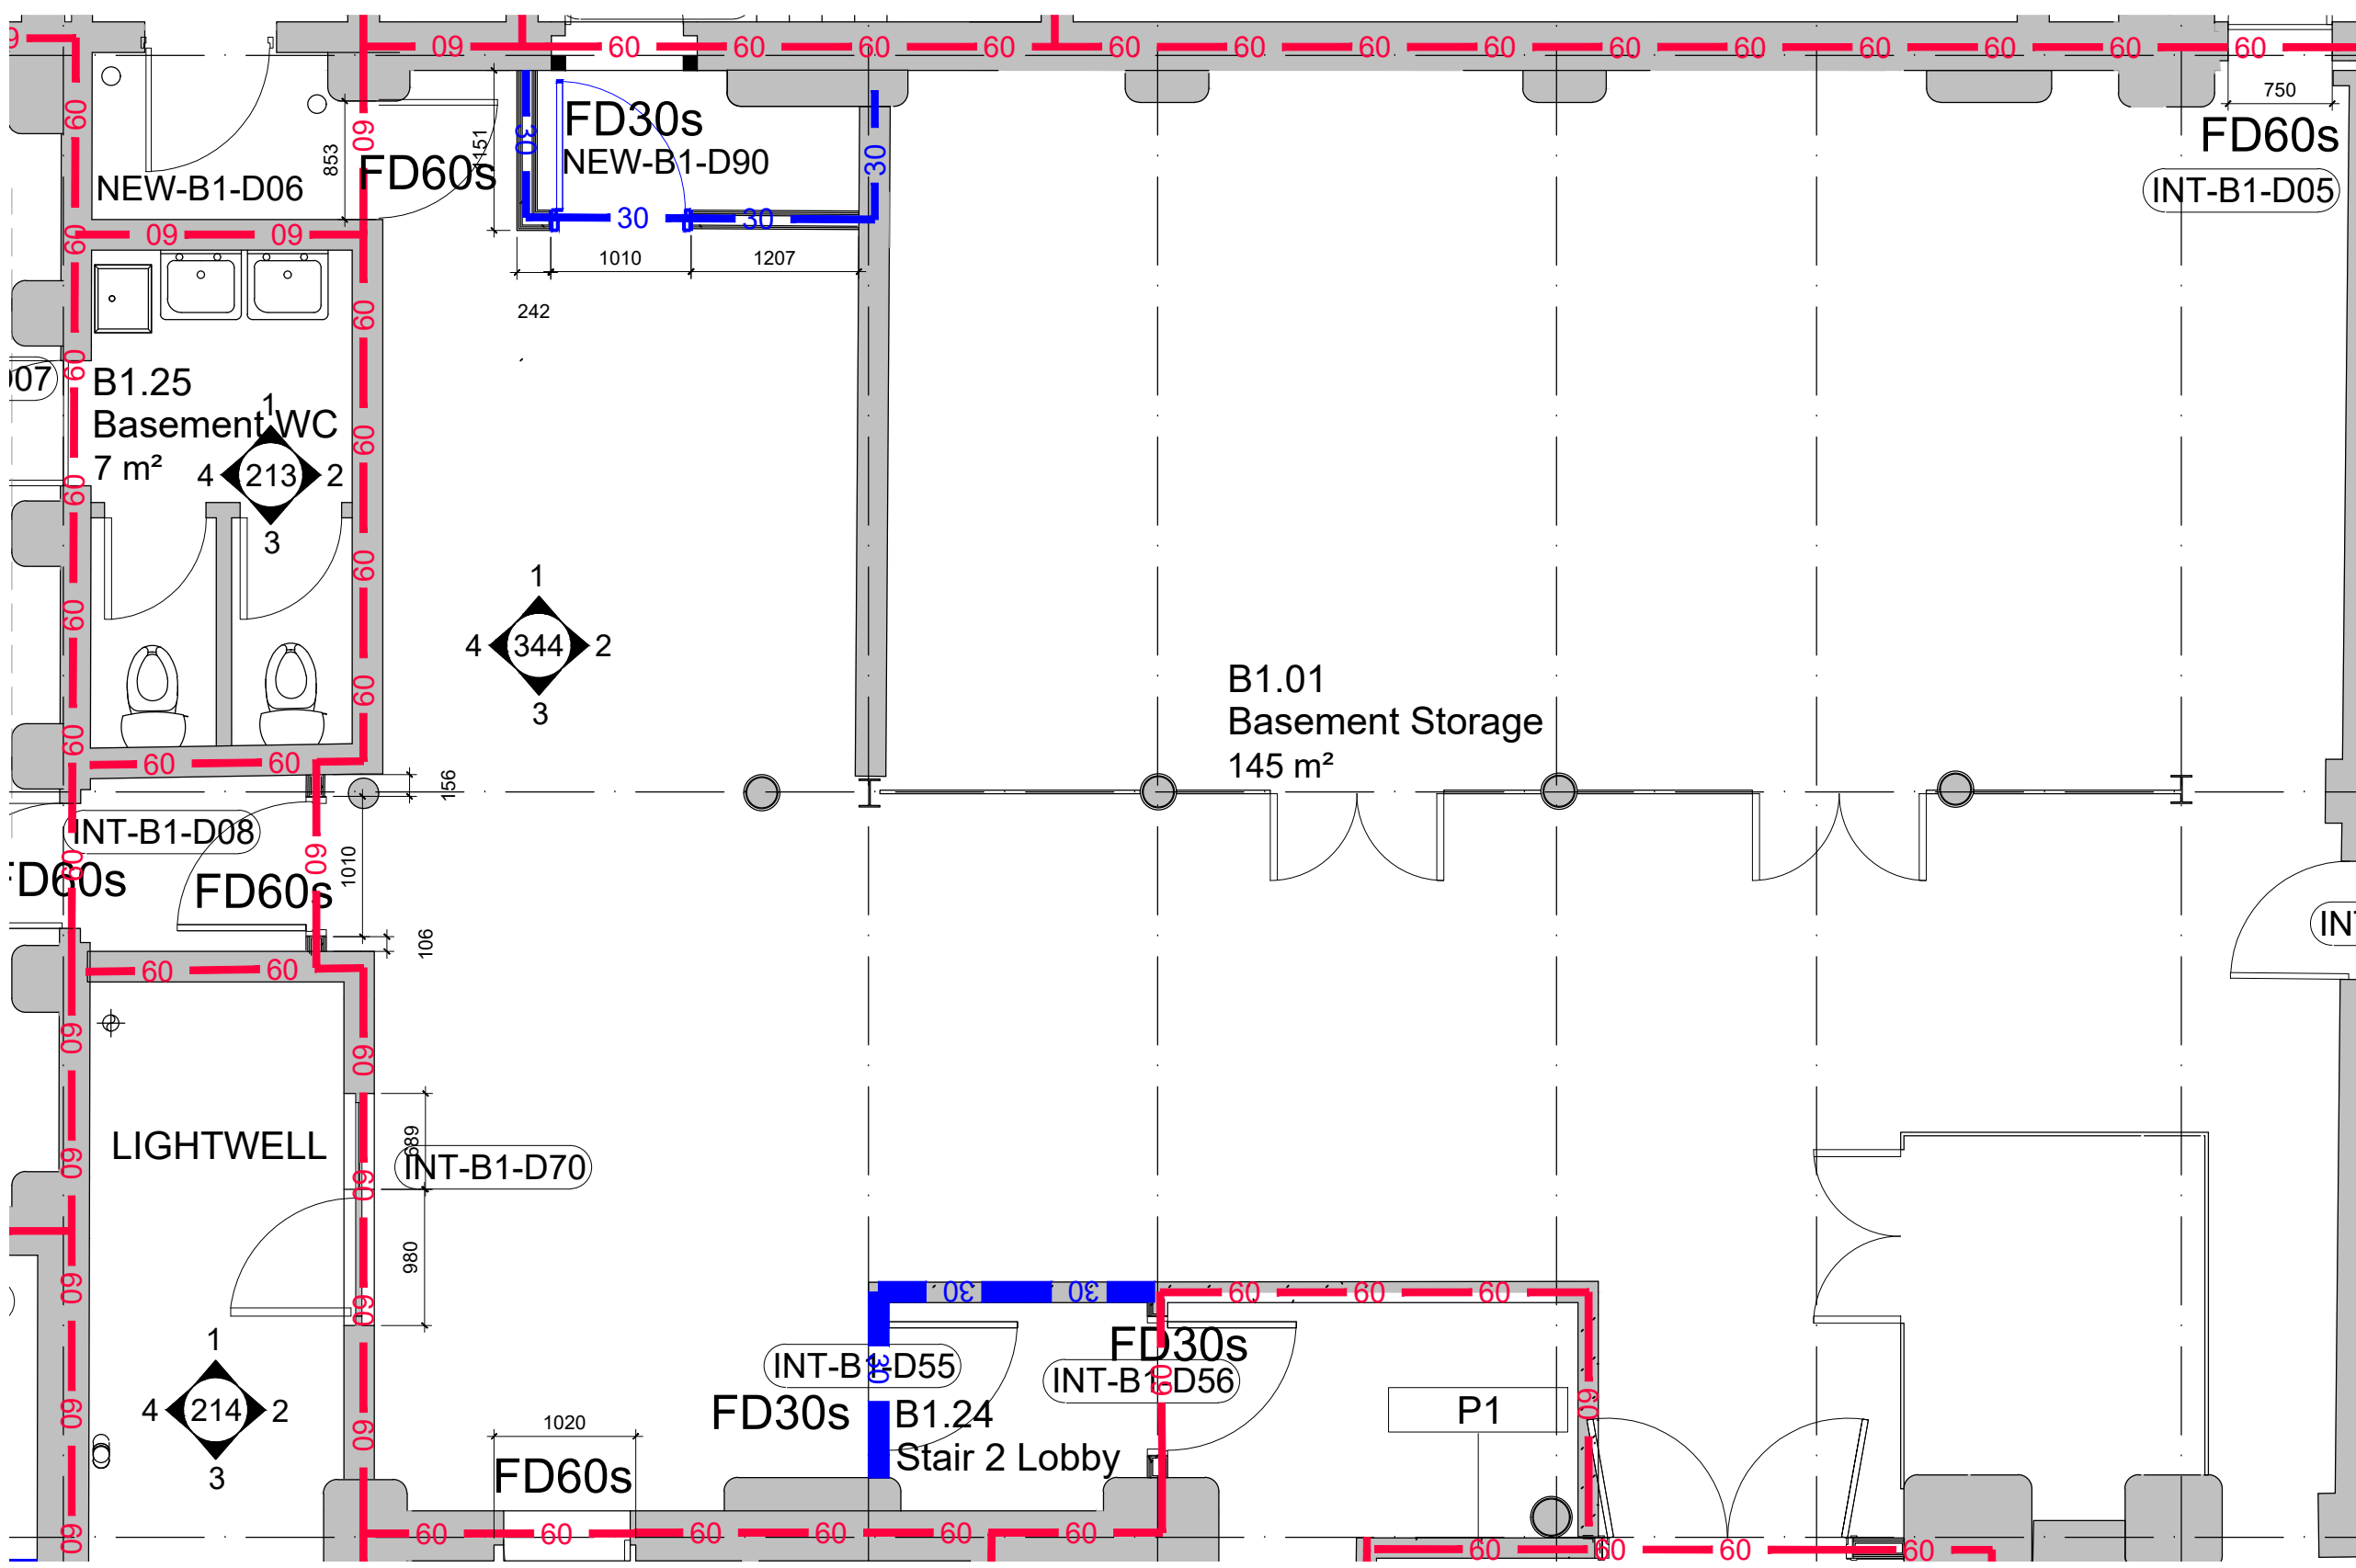

PLAN 1:50

Wall Rating Key:
60minFR integrity & insulation.

CLIENT	Manchester Metropolitan University
PROJECT	Ormand Building Fire Remedials
TITLE	PROPOSED ROOM ELEVATION B1.01
NUMBER	20608_P344
REVISION	-
STATUS	PLANNING
SCALE	1:20 @A0
DATE	05/03/21
DRAWN BY	SK
CHECKED BY	SG
DATE, DRAWN, CHECK	

seven.
SEVENARCHITECTURE.CO.UK
Studio 40,
MANCHESTER, M1 4EQ
Tel: 0161 236 9655
Clarendon House, 22-24A Ardwick,
HARROGATE, HG1 1DY
Tel: 01423 799 807
Gordon & Poo Architects
CAERNARFON, LL55 1PS
Tel: 01286 665 253
14 Greville Street,
LONDON, EC1N 6ES
Tel: 0203 030 0691