



- Notes:
- 1. Existing gas pipe to be diverted to low level in new slab.
 - 2. Existing flat roof and canopy to be demolished.

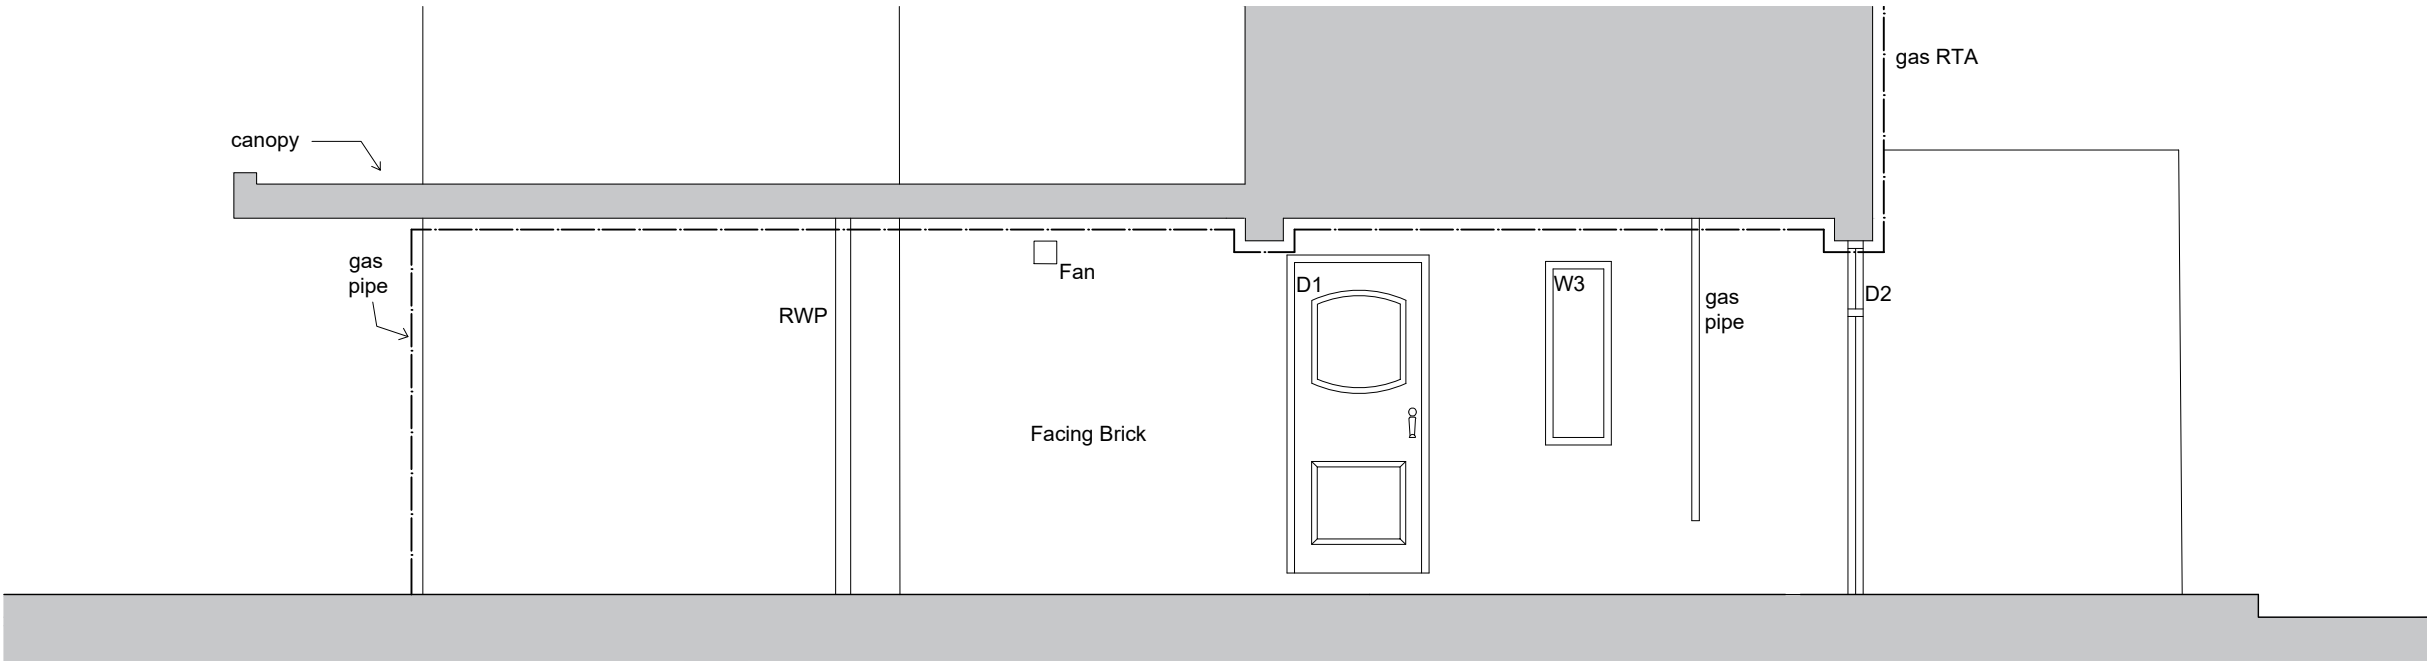

SECTION A-A

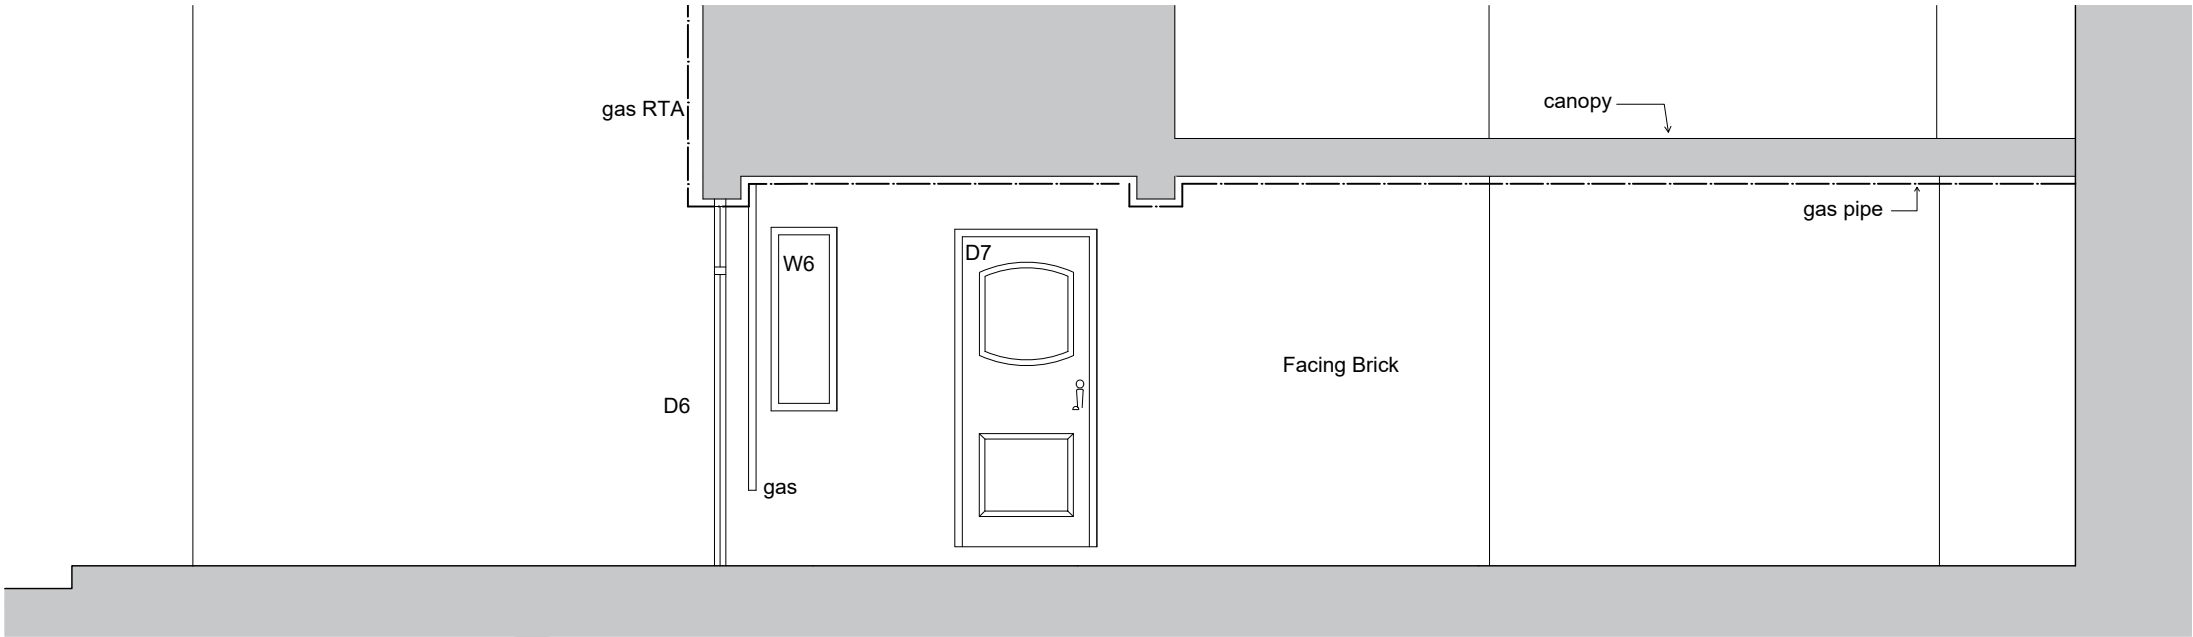

SECTION B-B

PROJECT	Ashfield Lodge, Didsbury
DRAWING	Existing Elevations nos 1 - 15
DRAWING NO.	BR - 03
SCALE	1:50 at A3
REVISION	-

ARCHITECT
R.T. Lucas

Raven House
113 Fairfield Street
Manchester
M12 6EL

Tel: 0161-2737771