
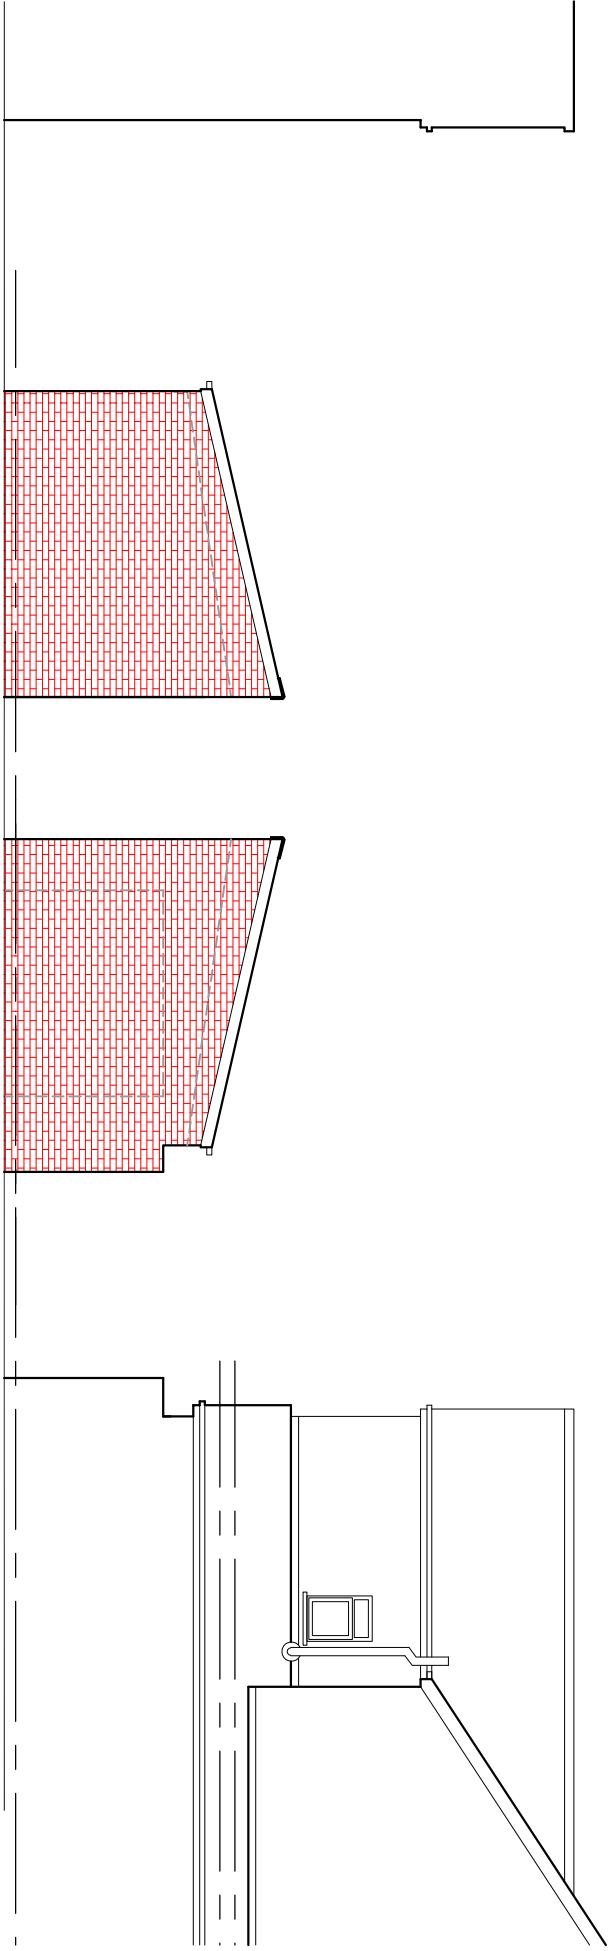
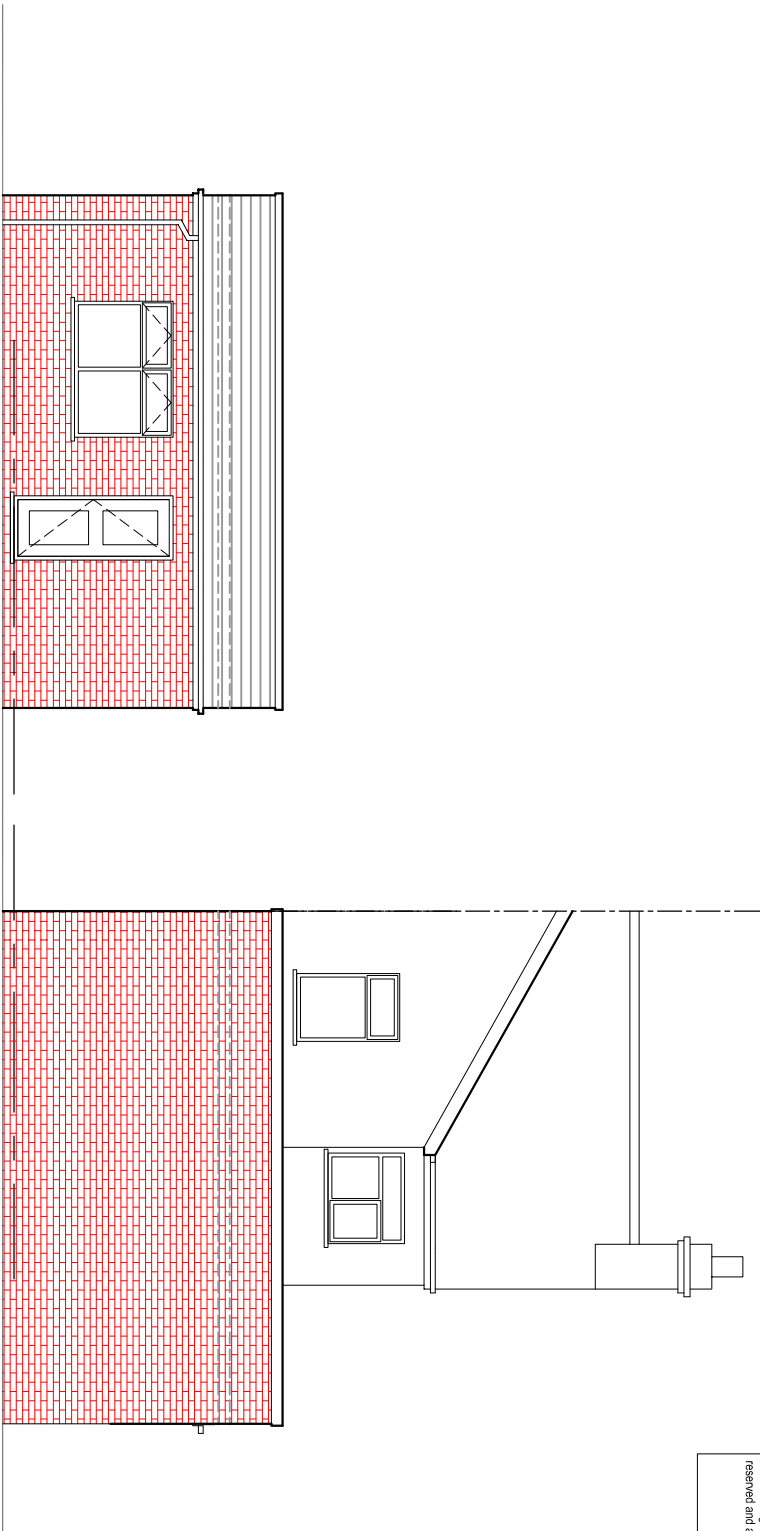
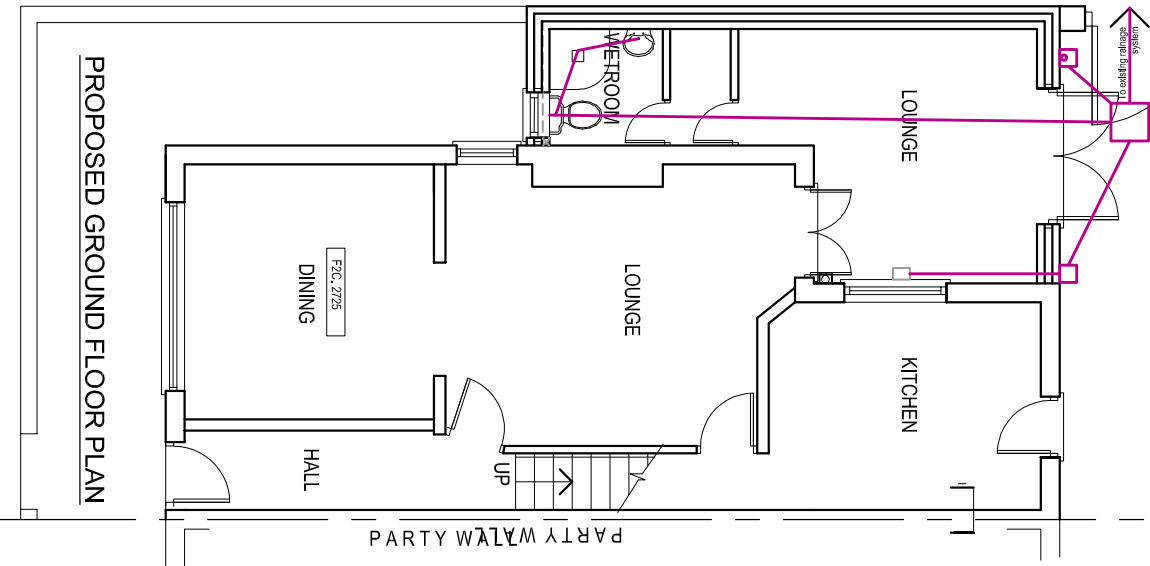


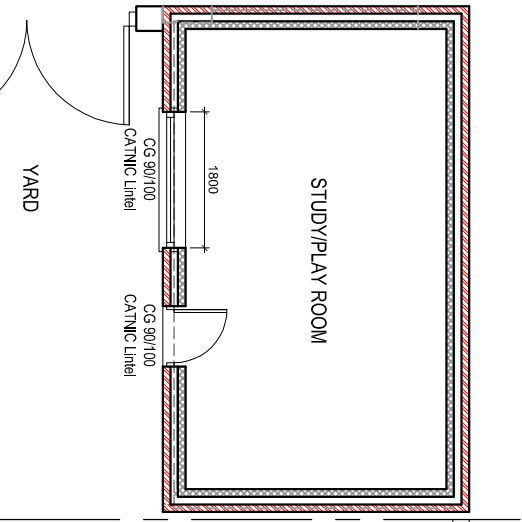

PROJECT
50, Cuthbert Avenue,
Levenshulme
CLIENT
Mr. Mehmood
DRAWING TITLE
Proposed Plan
JOB No
DRAWING No
NA-P02

SCALE
1:100@A3
DATE
Dec 2020
DRAWN
MA
CHECKED BY
-
t: 0782 895 3405
e: niamaat@hotmail.co.uk