

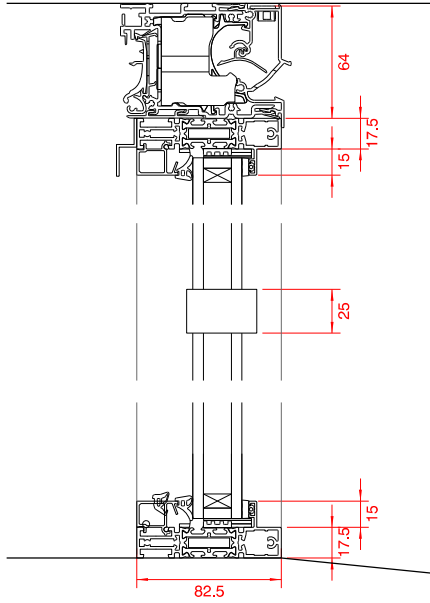
 






PROPOSED
OPTION 2
MINIMAL 25MM
TRANSOM
AND SLIMLINE
VENT TO HEAD

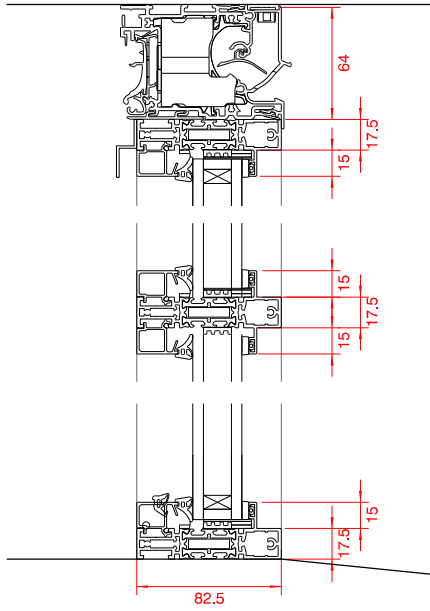

PROPOSED
OPTION 1
TRANSOM TO
MATCH
SLIMLINE FRAME
PROFILE AND
SLIMLINE VENT
TO HEAD

 

EXISTING FRAME
RETAINED AND
REPAINTED
WITH
ADDITIONAL
INNER WINDOW
FOR THERMAL
AND SOUND
PERFORMANCE

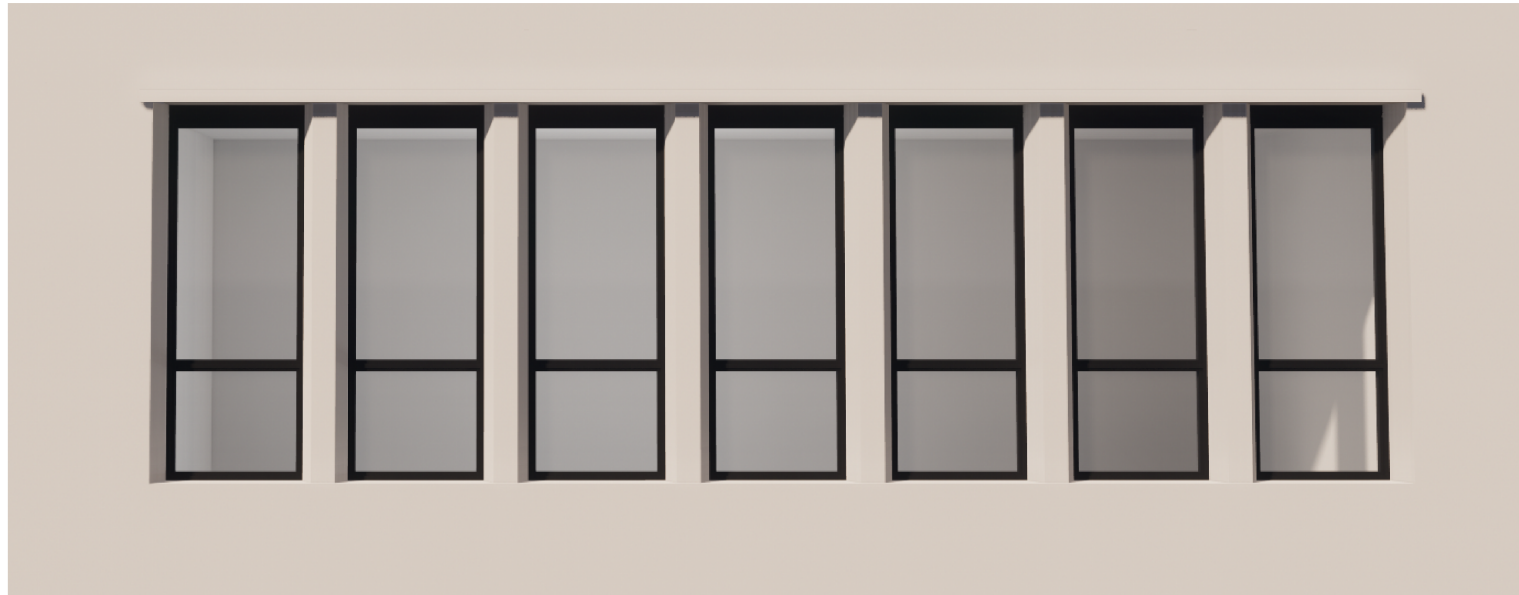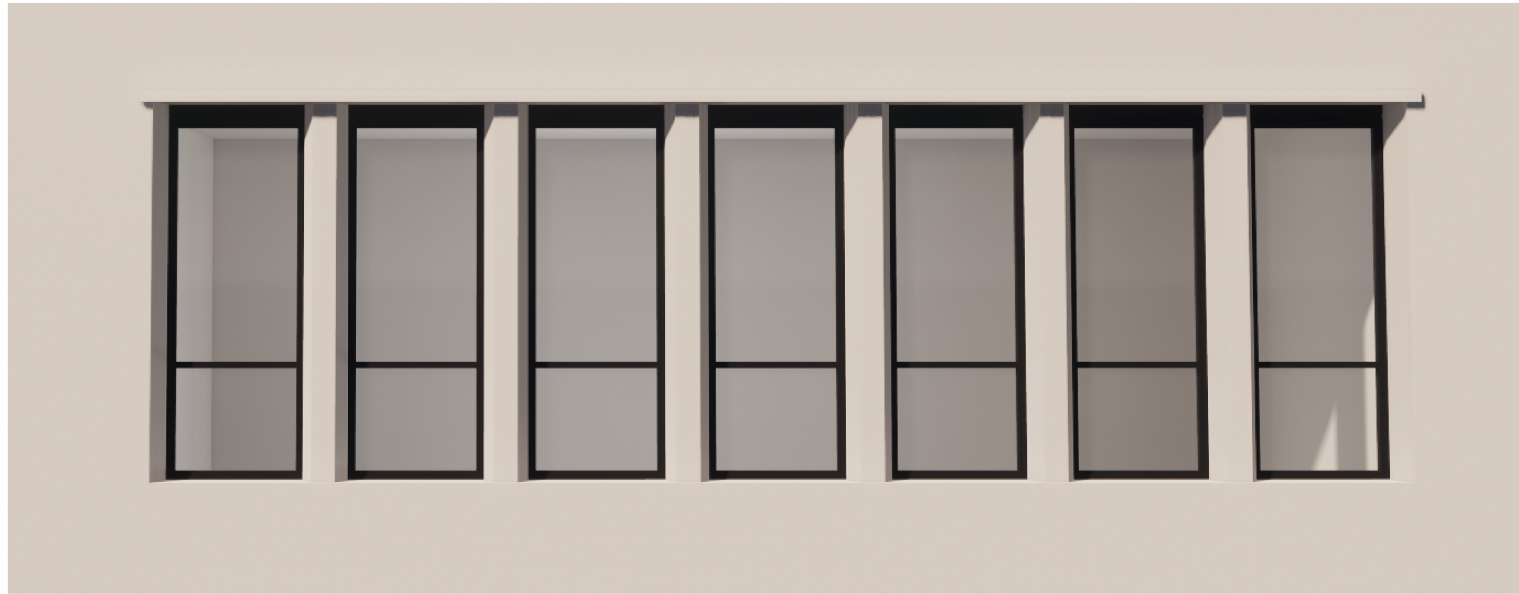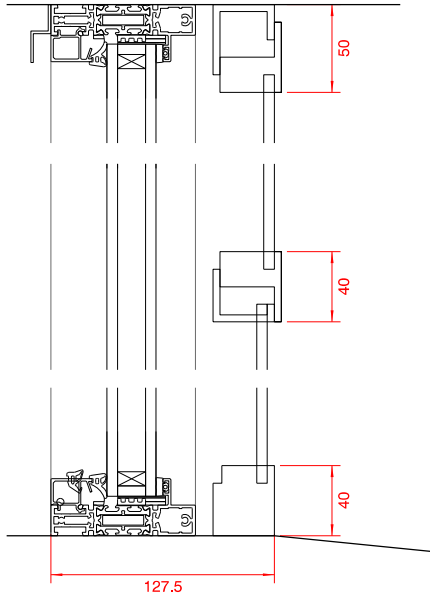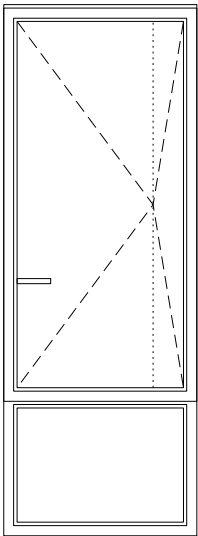

revision: P01 date: 20210416 note: preliminary first issue

project
4*hotel on princess street,
manchester
job no.
7415

in association with
LEACH RHODES WALKER
ARCHITECTS
www.lrw.co.uk

stephenson hamilton risley
STUDIO

title
WINDOW FRAME COMPARISON

scale
NA @ A3

drawing no.
al(SK)0130

3 riverside mews
4 commercial street
manchester, M15 4RQ
www.shr.studio
mail@shr.studio
0161 832 0244