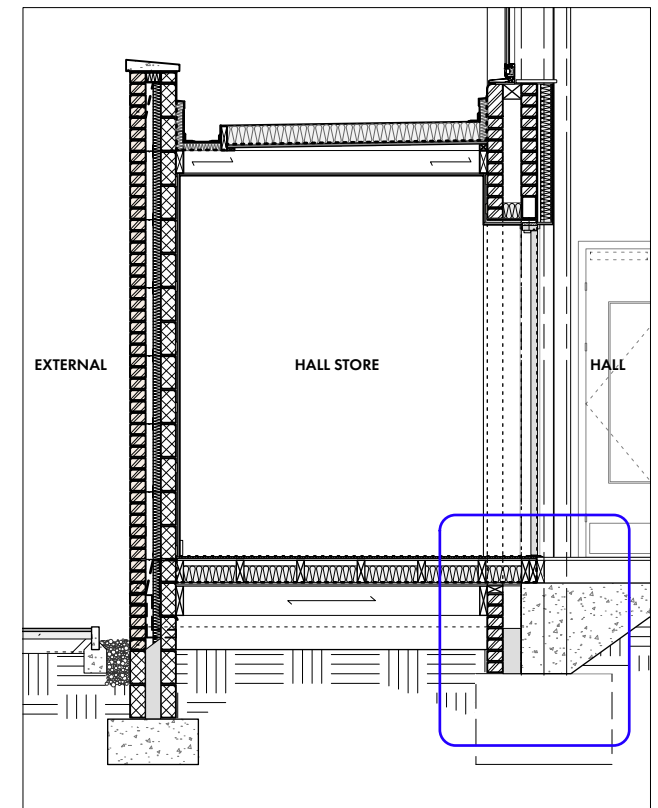
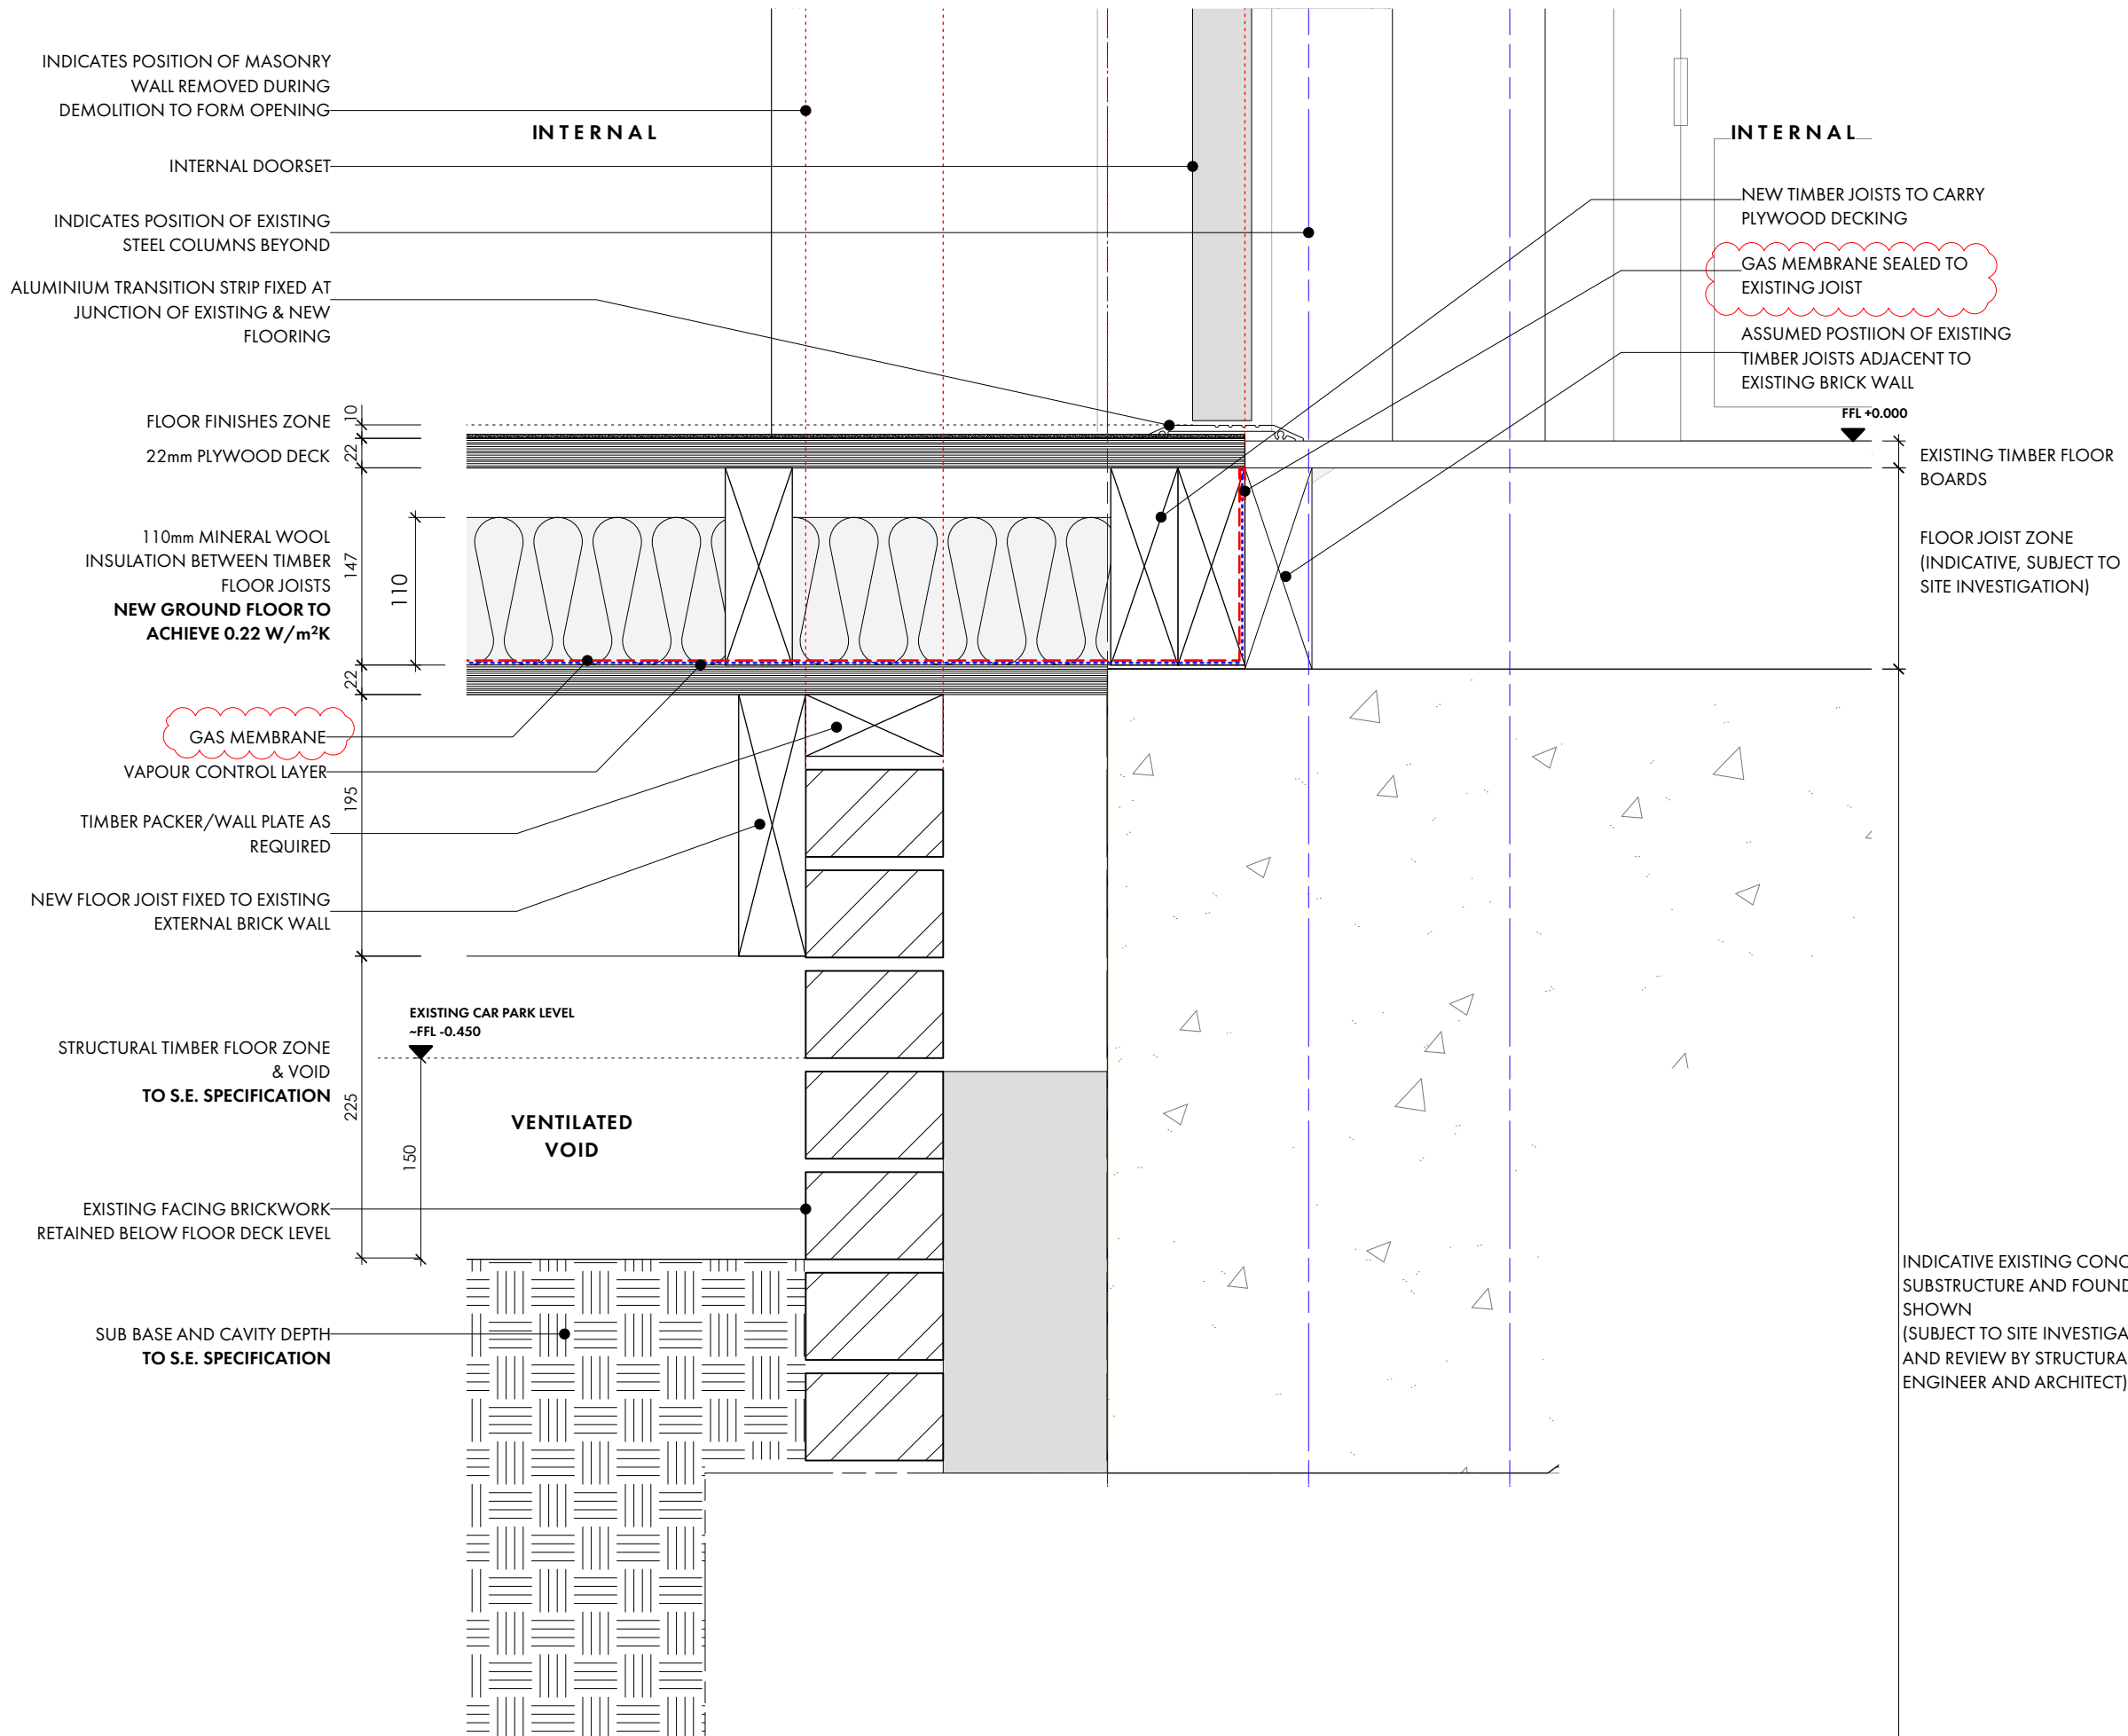


[illegible]

KEY SECTION AA

INDICATIVE EXISTING CONCRETE
SUBSTRUCTURE AND FOUNDATIONS
SHOWN
(SUBJECT TO SITE INVESTIGATION
AND REVIEW BY STRUCTURAL
ENGINEER AND ARCHITECT)

OMIArchitects

31 Blackfriars Road, Salford, Manchester, M3 7AQ
+44(0)161 832 3242 / info@oniarchitects.com / www.oniarchitects.com

PROJECT	BRUNSWICK PARISH CHURCH				
DRAWING	GROUND JUNCTION DETAIL 4				
DATE	JULY '19	DRAWN BY	KV	SCALE	1:5 @ A3
JOB NO.	1406	DWG.NO.	A2103 A		