
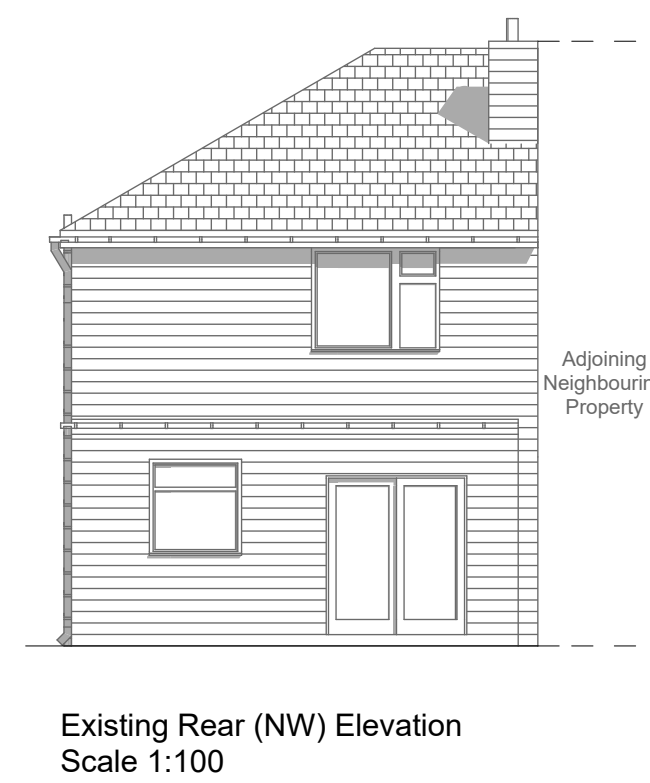
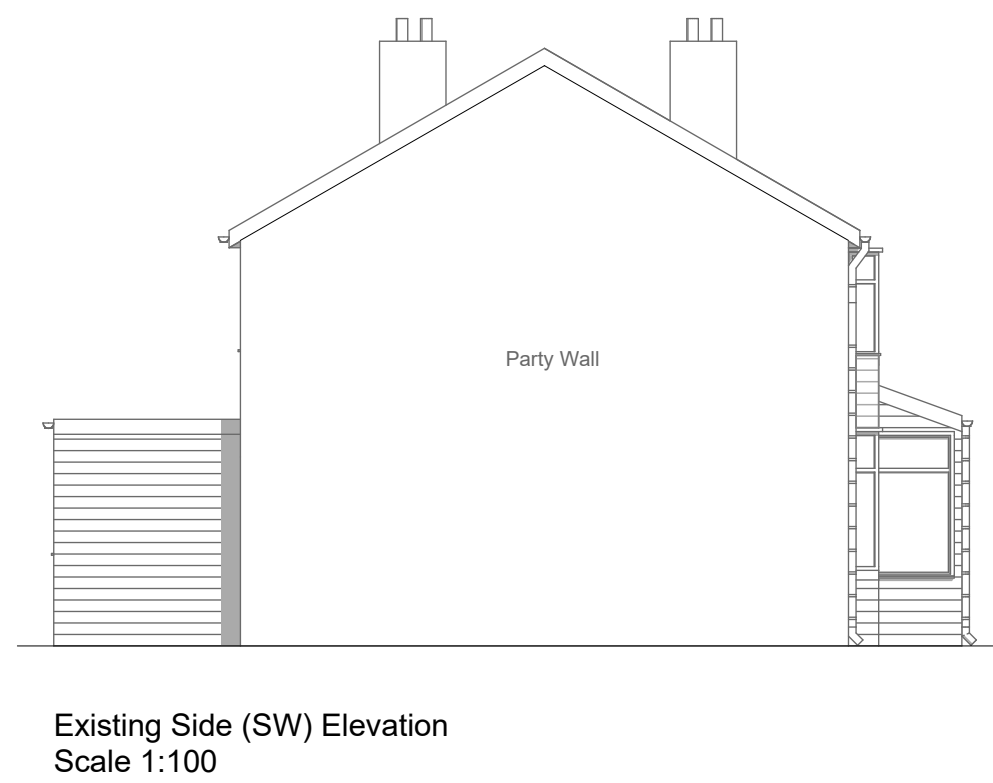
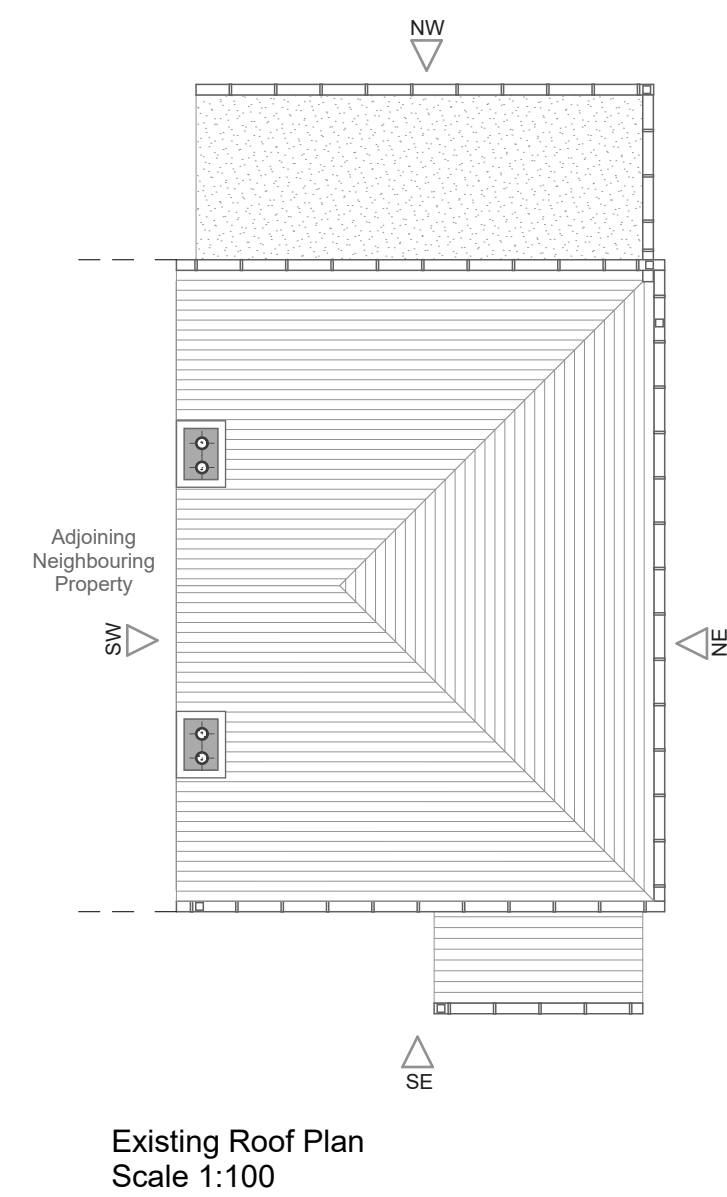
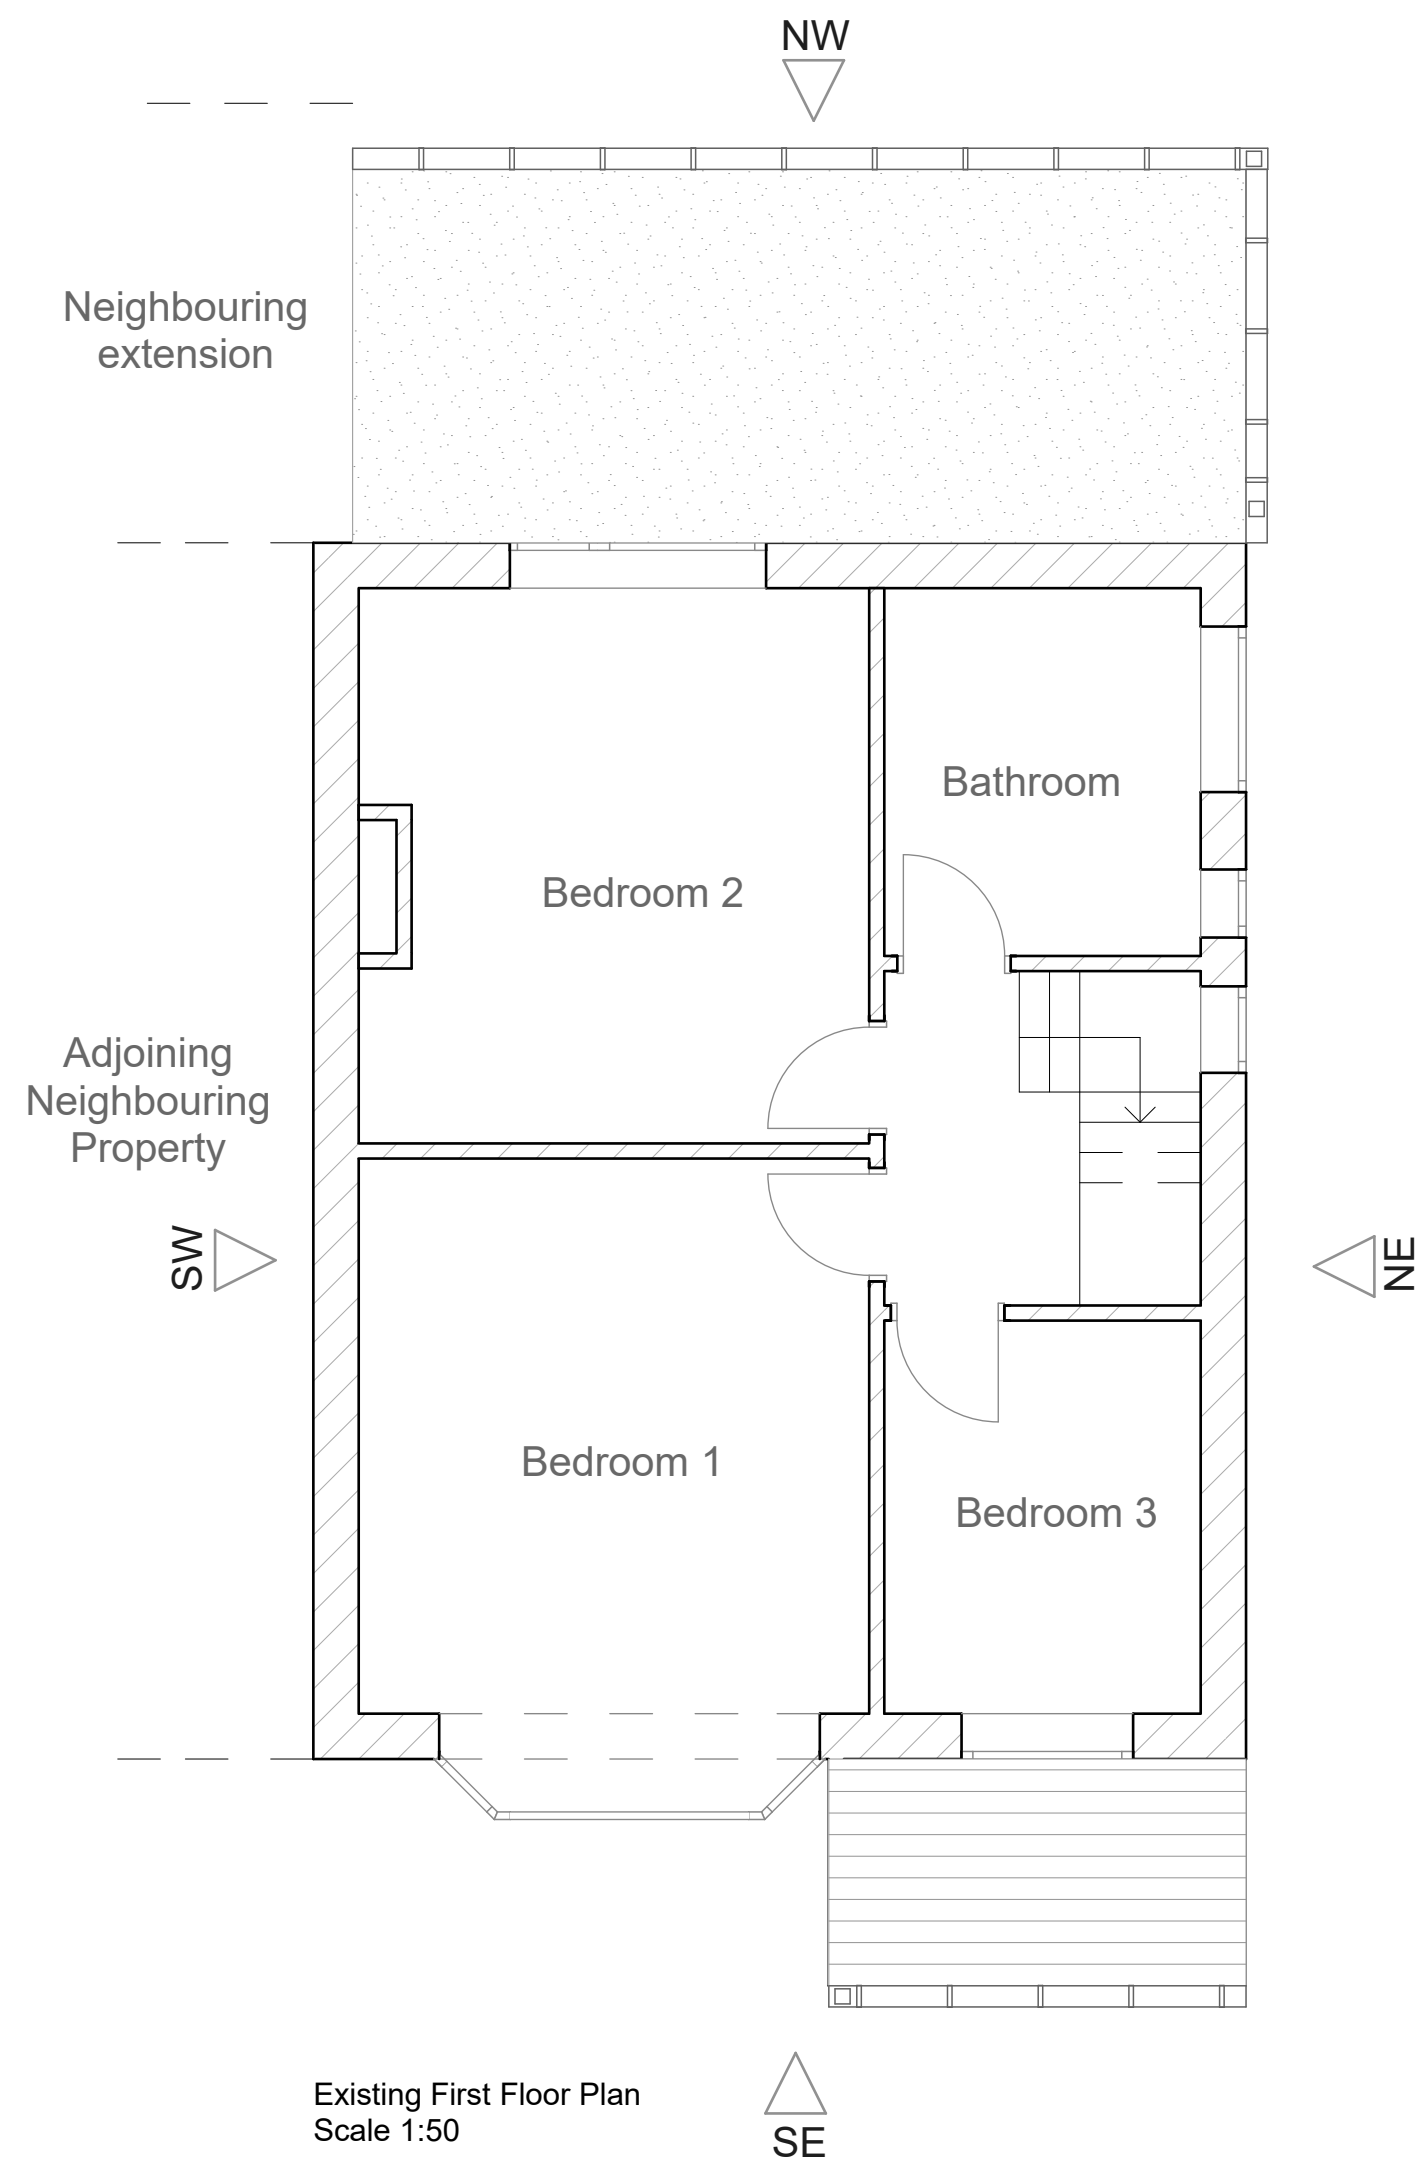



IMPORTANT

- > This drawing is copyright and remains the property of this practice
- > Do not measure from this drawing
- > All dimensions to be checked on site
- > Positions of anything existing must be confirmed on site prior to proceeding
- > Any structural elements drawn are indicative and should be calculated by a structural engineer


NOTES:

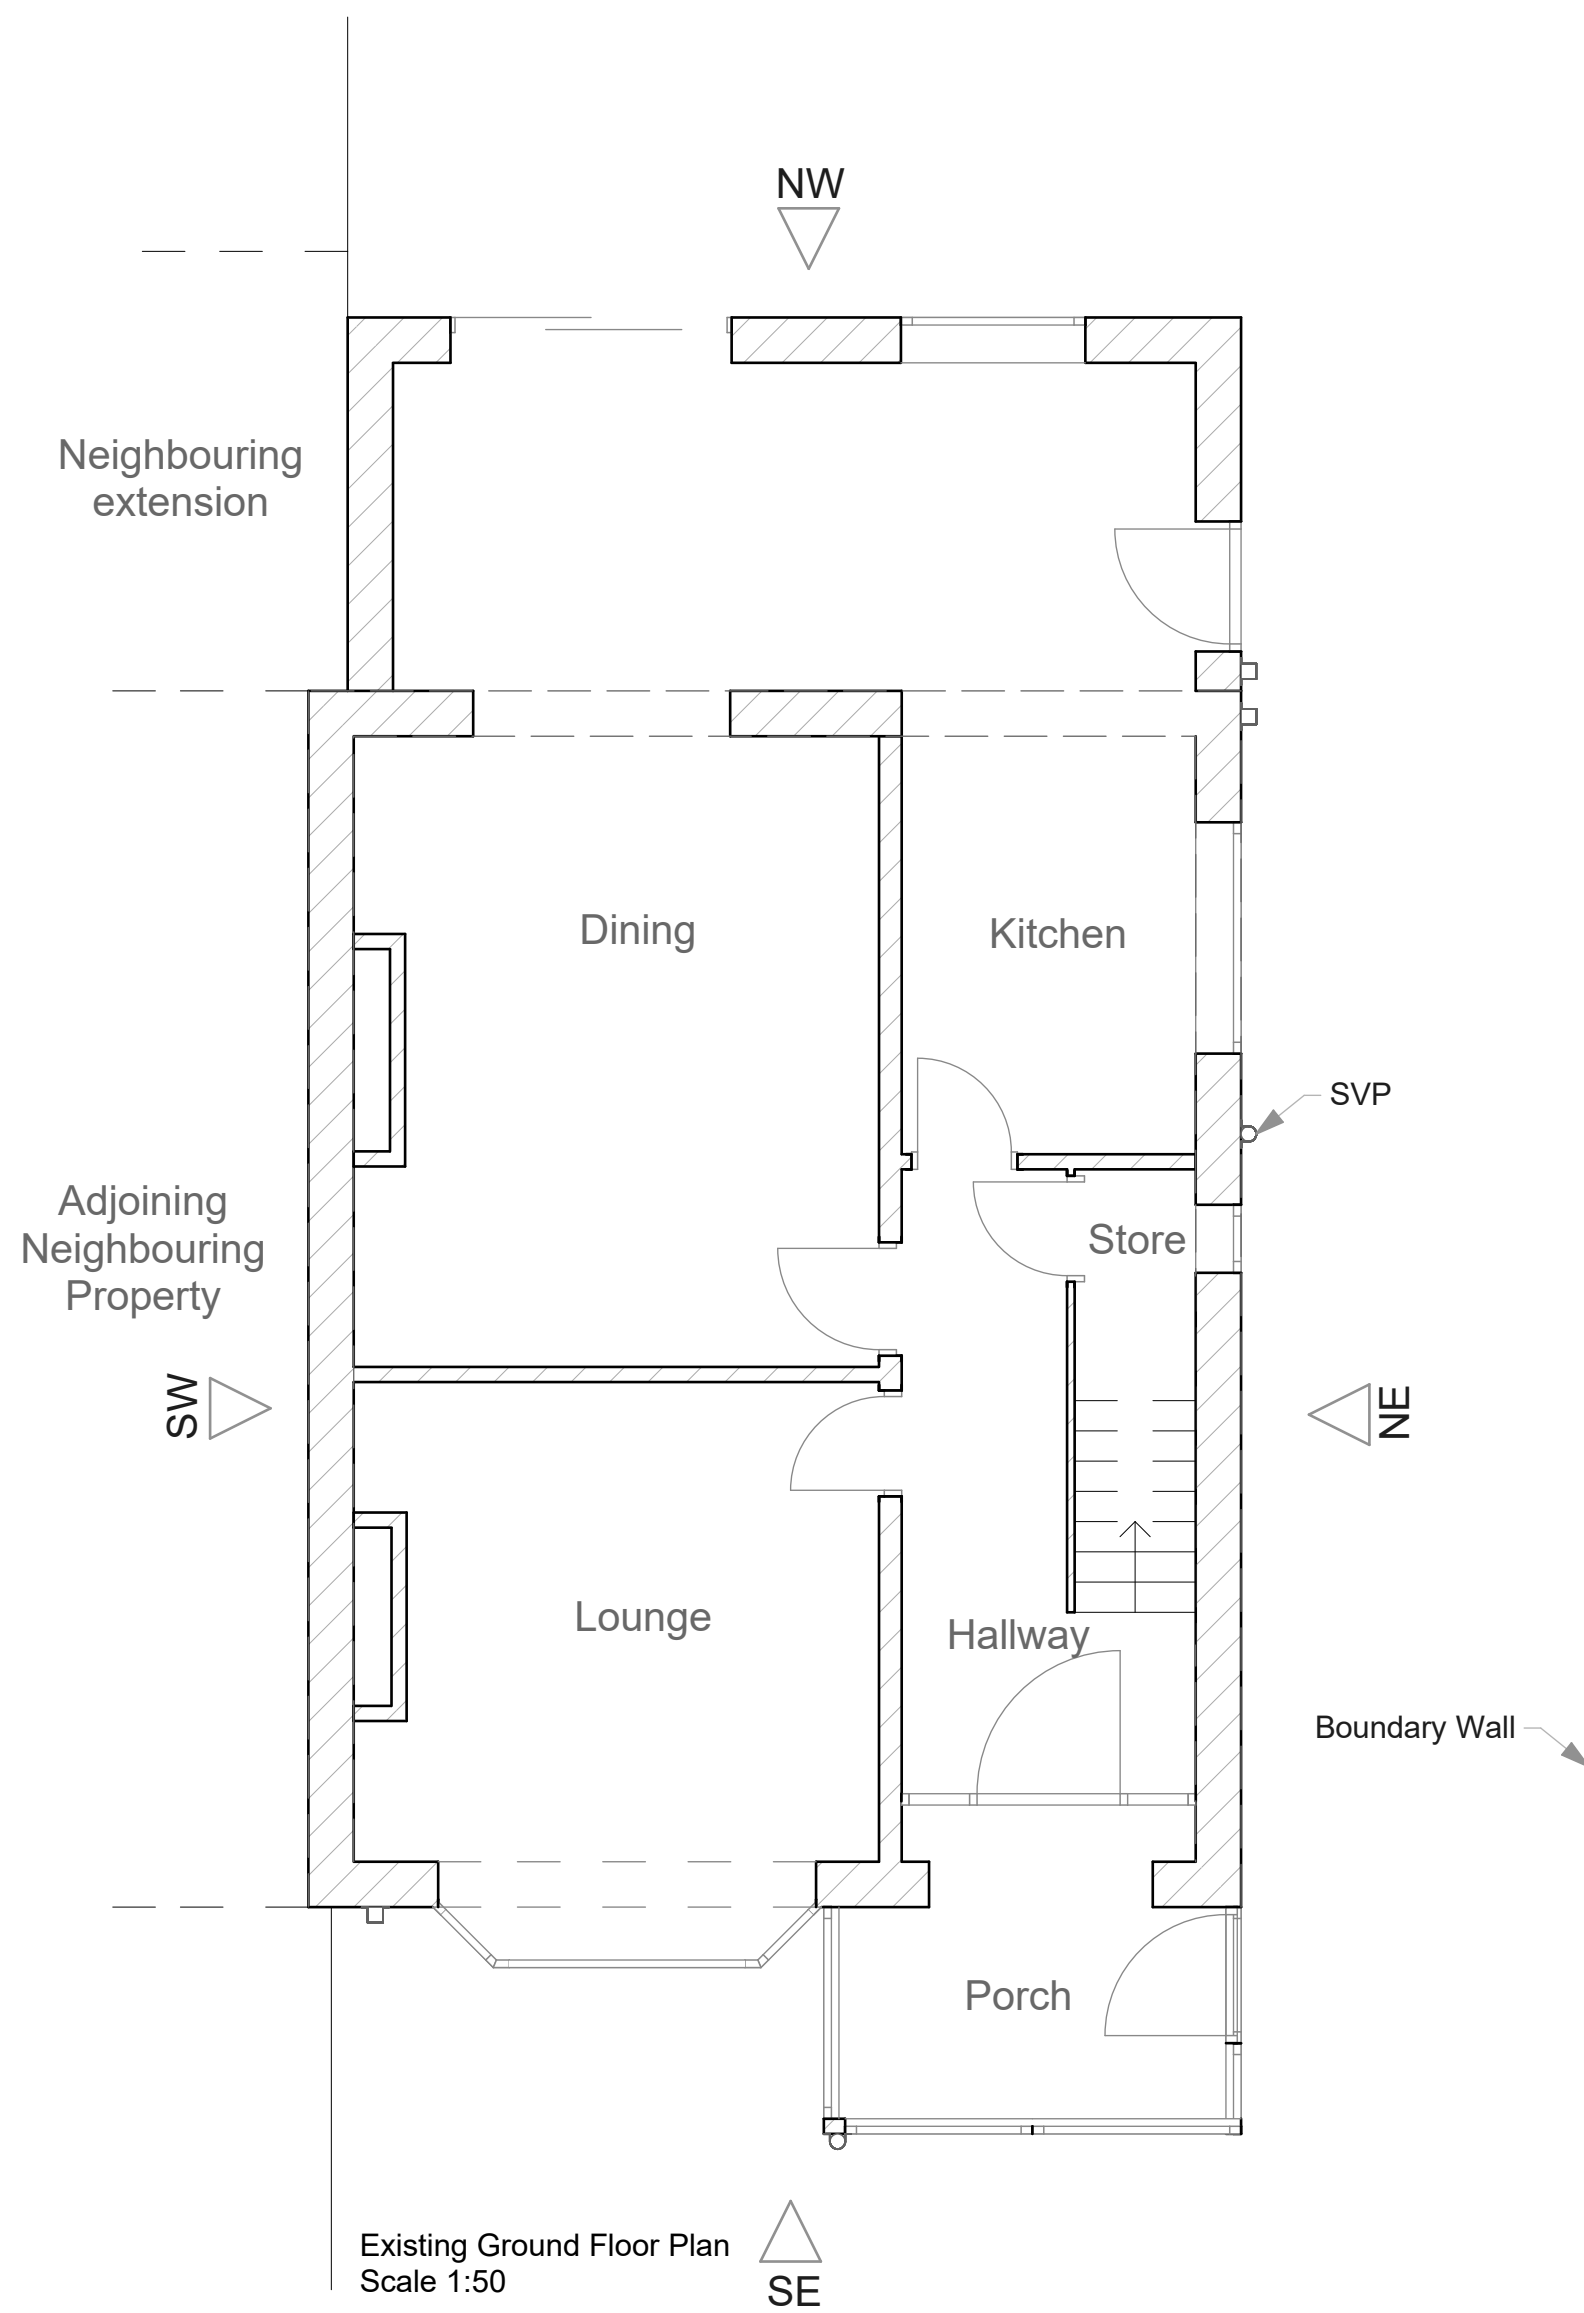

Scale 1:100 @ A1

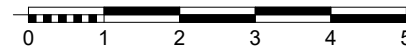

Scale 1:50 @ A1

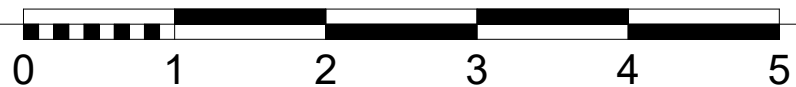

LK
ARCHITECTURE
Ltd

Client
Mr & Mrs Holden
No.7 Overwood Road, Northenden
M22 4JB

Project
Proposed Single Storey Side and Two
Storey Side Extensions

Drawing Title
Existing Plans & Elevations

Date
February 2021

Drawing Scale
Various @ A1

Drawing Number
1277_01 Existing