



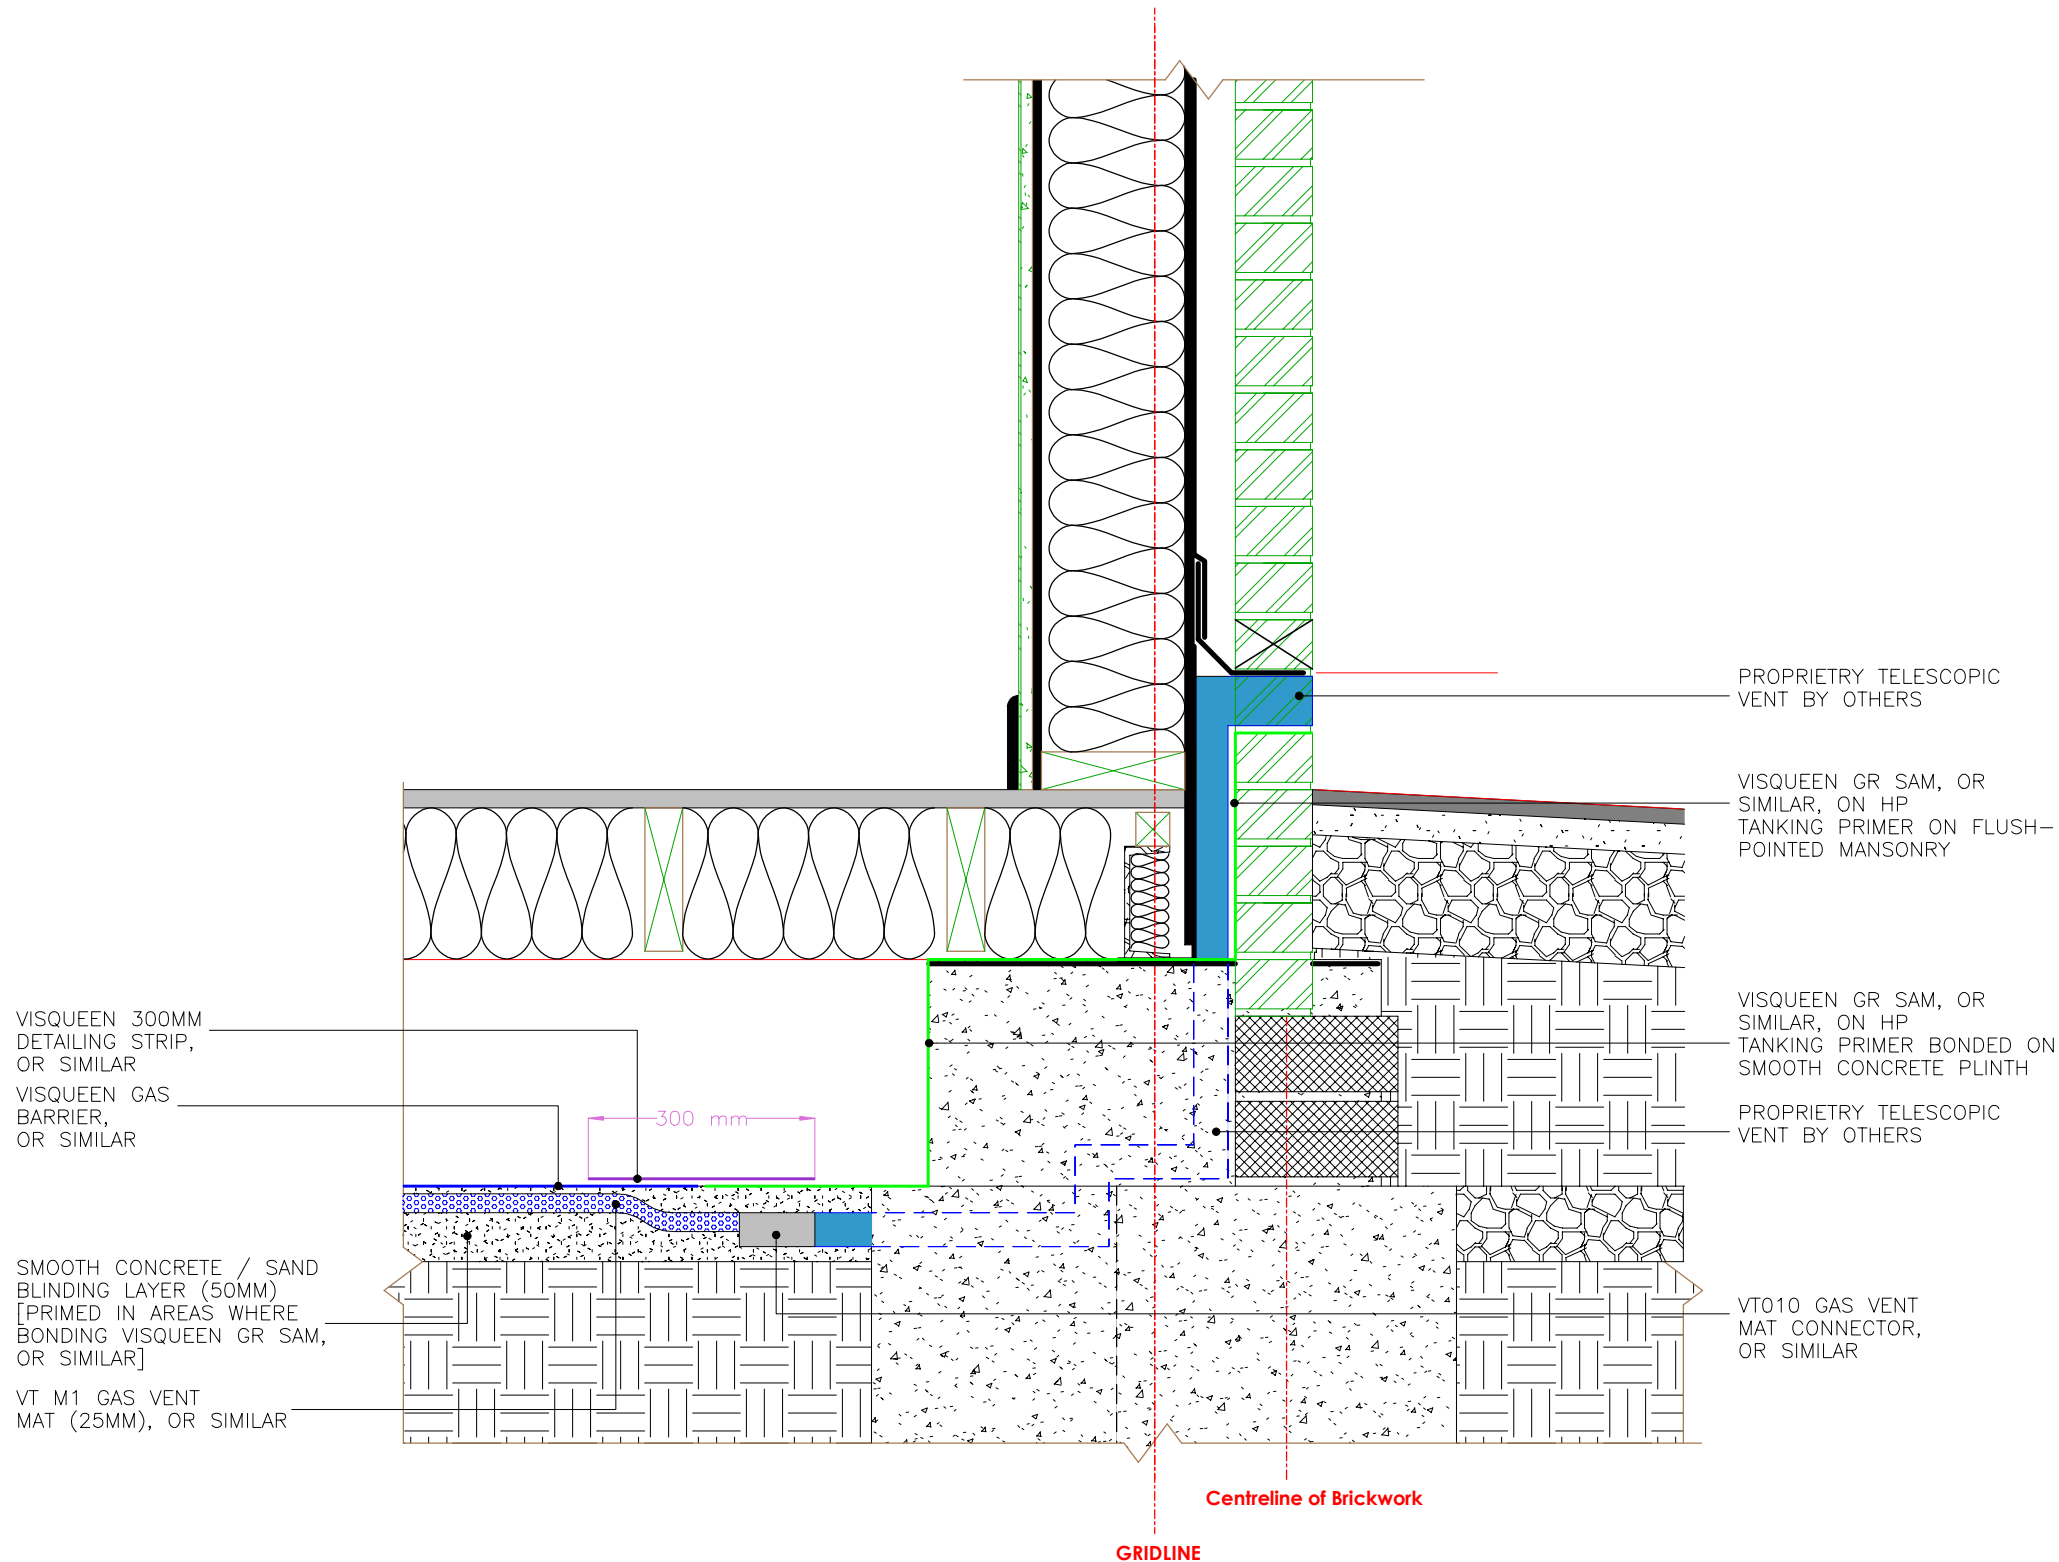

GAS MEMBRANE INSTALLATION DETAILS BENEATH MODULES
SCALE = 1:10

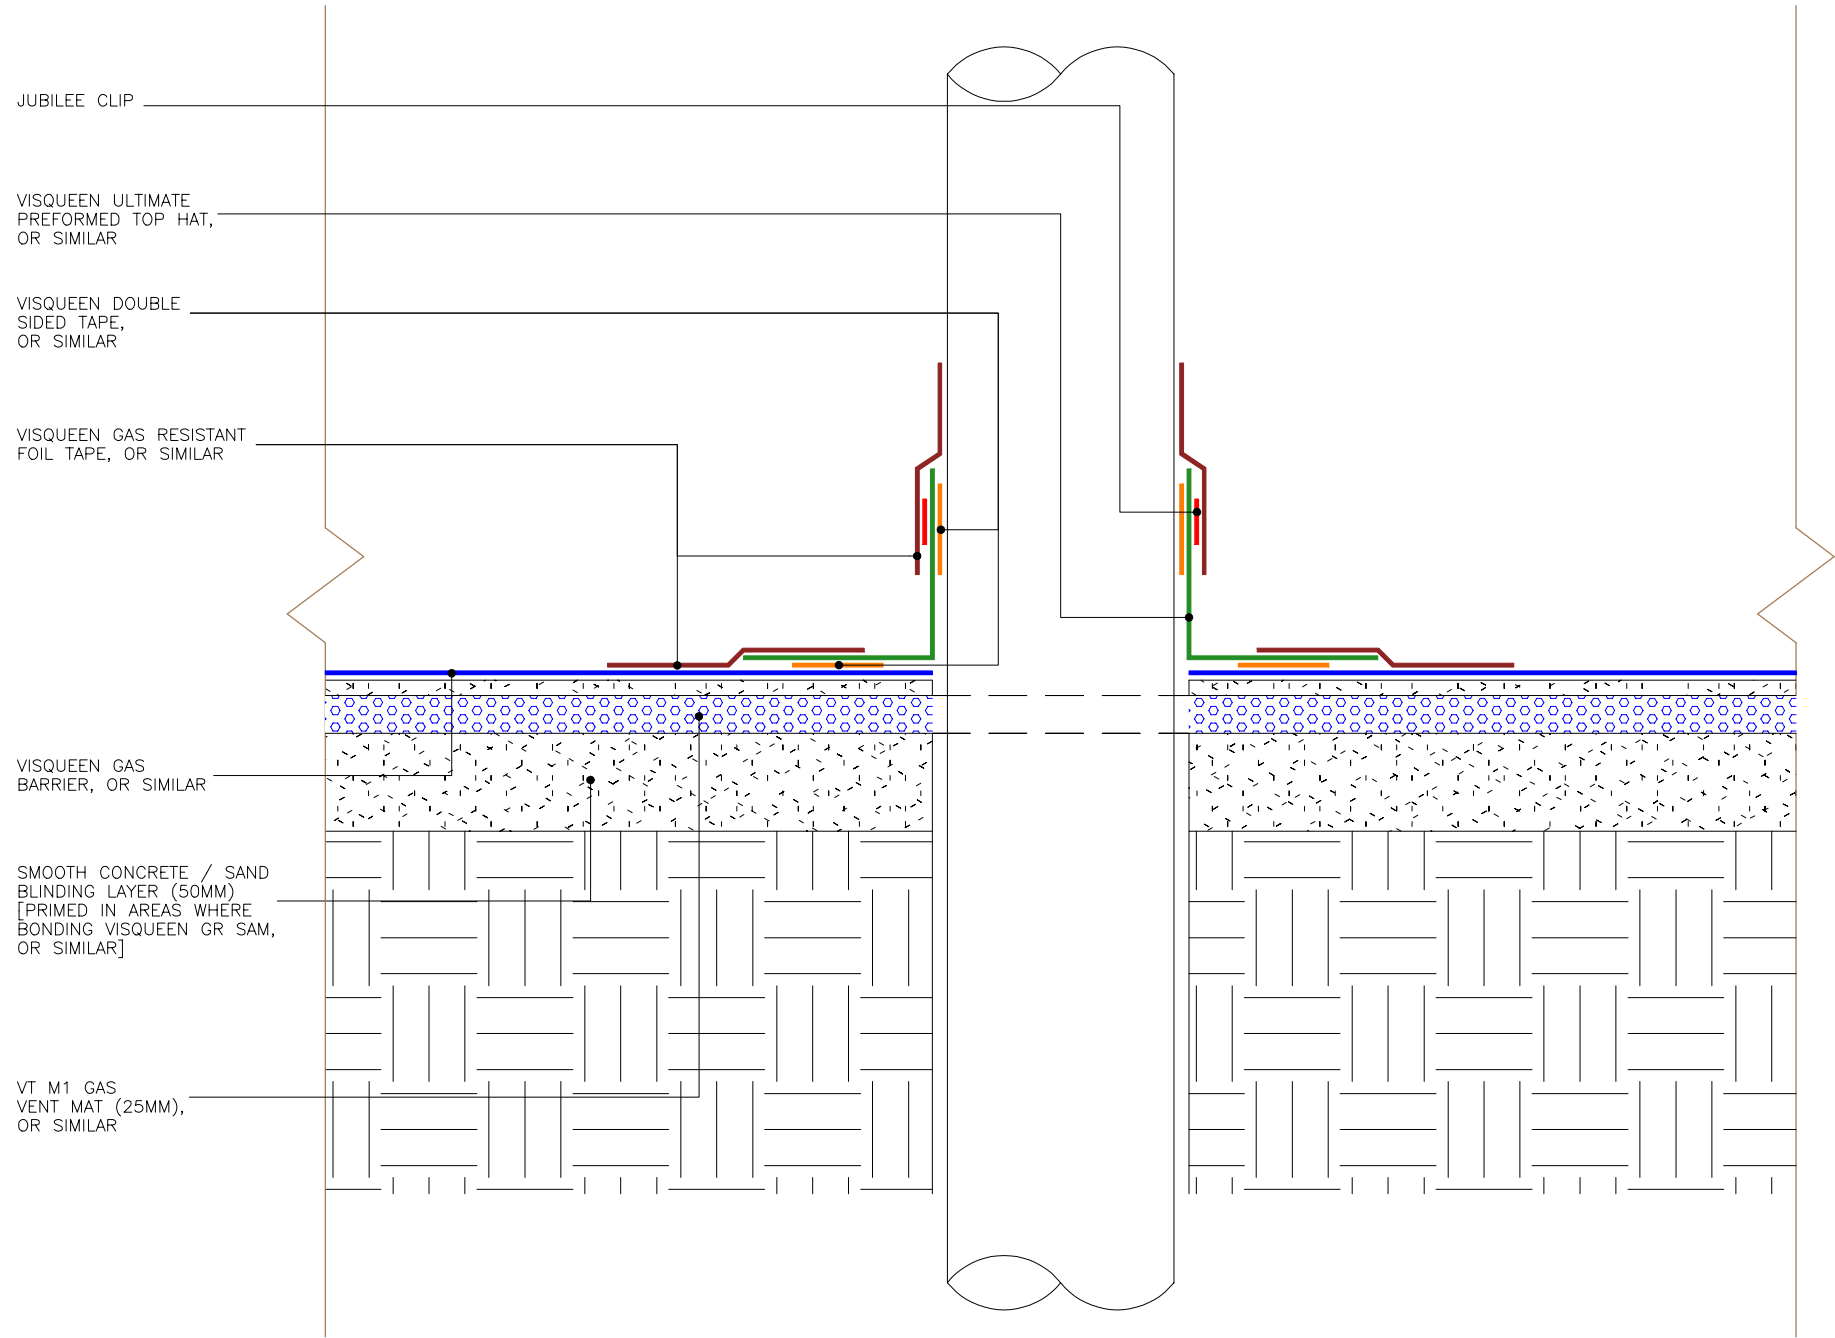

GAS MEMBRANE INSTALLATION DETAILS AT PENETRATIONS
SCALE = 1:10

NOTES

1. ALL DIMENSIONS IN MILLIMETRES UNLESS OTHERWISE STATED.

2. ALL MATERIALS MUST BE INSTALLED IN STRICT ACCORDANCE WITH THE MANUFACTURER'S SPECIFICATIONS. REFER TO THE CURRENT DATASHEETS.

01	FIRST ISSUE	WR	19/02/21
REV.	REVISION DETAIL	DRAWN	DATE

CLIENT:



BASED UPON ORDNANCE SURVEY MAPPING WITH PERMISSION OF CONTROLLER OF HMSO. CROWN COPYRIGHT LICENSE NO. 100045347. THIS DRAWING MUST NOT BE COPIED OR REPRODUCED WITHOUT WRITTEN CONSENT FROM KEY GEOSOLUTIONS LTD.



KEY GEOSOLUTIONS LTD

PROJECT:
CONNELL
CO-OP
COLLEGE

TITLE:
GAS PROTECTION
INSTALLATION DETAILS

DRAWN: WR	CHECKED: BD	DATE: FEB '21
SCALE: AS SHOWN	ORIGINAL SHEET SIZE: A2	STATUS: DRAFT
DRAWING NO. 20-315-D-001	REVISION: 01	