





2 Bed Houses - Section
1 : 50



2 Bed Houses- Elevation
1 : 50

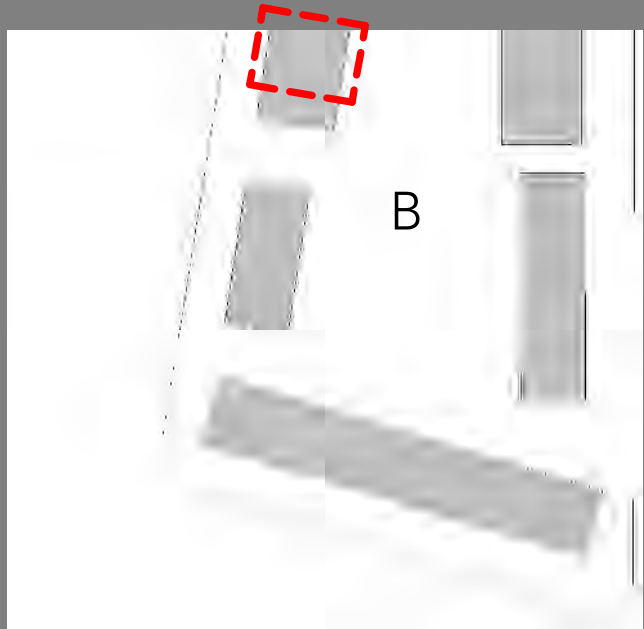

Landmark Buildings - Key Plan
1 : 100

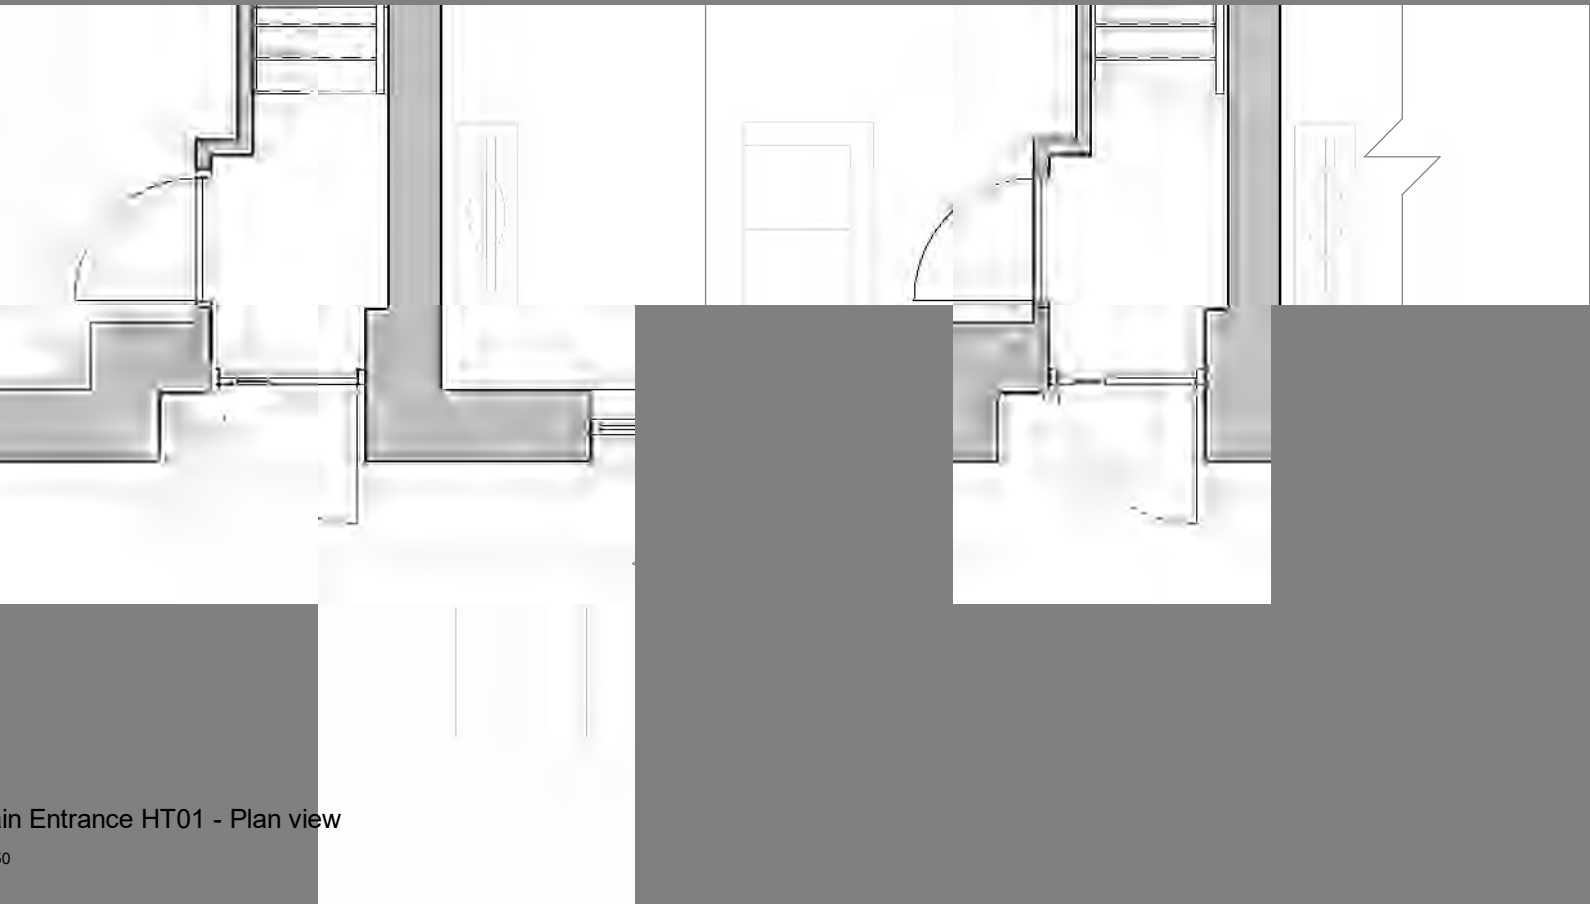

Main Entrance HT01 - Plan view
1 : 50

- Materials Key**
- 01 Facing brickwork - For brickwork types refer to Plot Elevations: 8871-BA-PA-XX-DR-A-(05)000, 8871-BA-PB-XX-DR-A-(05)100, 8871-BA-PC-XX-DR-A-(05)200, 8871-BA-PD-XX-DR-A-(05)300
 - 02 Windows - PVC frame, RAL 7021. 1 brick deep reveal.
 - 03 Entrance door - PPC finish, integrated post box
 - 04 Juliet Balconies - Mild steel, PPC finish, RAL 7021
 - 05 Roof Coping - Metal, RAL 7021
 - 06 Roof - Standing seam metal roof, RAL 7021
 - 07 Balustrades - Mild steel, PPC finish, RAL 7021
 - 08 Downpipes - PVC, RAL 7021
 - 09 Rear garden and balcony doors - Glazed doors, PVC framing, RAL 7021
 - 10 Glazed Brick Entrance areas - For glazed brick types refer to Plot Elevations
 - 11 Timber dividing screens
 - 12 Projecting Door Canopy - Anodised Aluminium, to match RAL 7021
 - 13 Rooflight - RAL 7021

PL	26/01/21	LH	Planning Issue
Rev	Date	Info	Details

© The moral rights of the author are hereby asserted.
This drawing and design is the sole property of Buttress Ltd and must not be reproduced without permission.
Buttress Ltd is registered in England and Wales: 1043711

Buttress

41 Bengal St
Manchester
M4 6AF
T: 0161 236 3303
E: contact@buttress.net
W: www.buttress.net

Project Title	Callyhurst Village
Client	FSC and MCC
Location	Manchester

Drawing Title: 2 Bed Townhouses - Facade Study

Date	26/01/2021 17:04:04	Scale	As indicated
Checked	LH	Orig Paper Size	A1

Job No: 8871 Status: PLANNING

Project	Origin	Zone	Level	Type	Disc	Number	Rev
---------	--------	------	-------	------	------	--------	-----

8871-BA-HX-XX-DR-A- (21)502- PL