


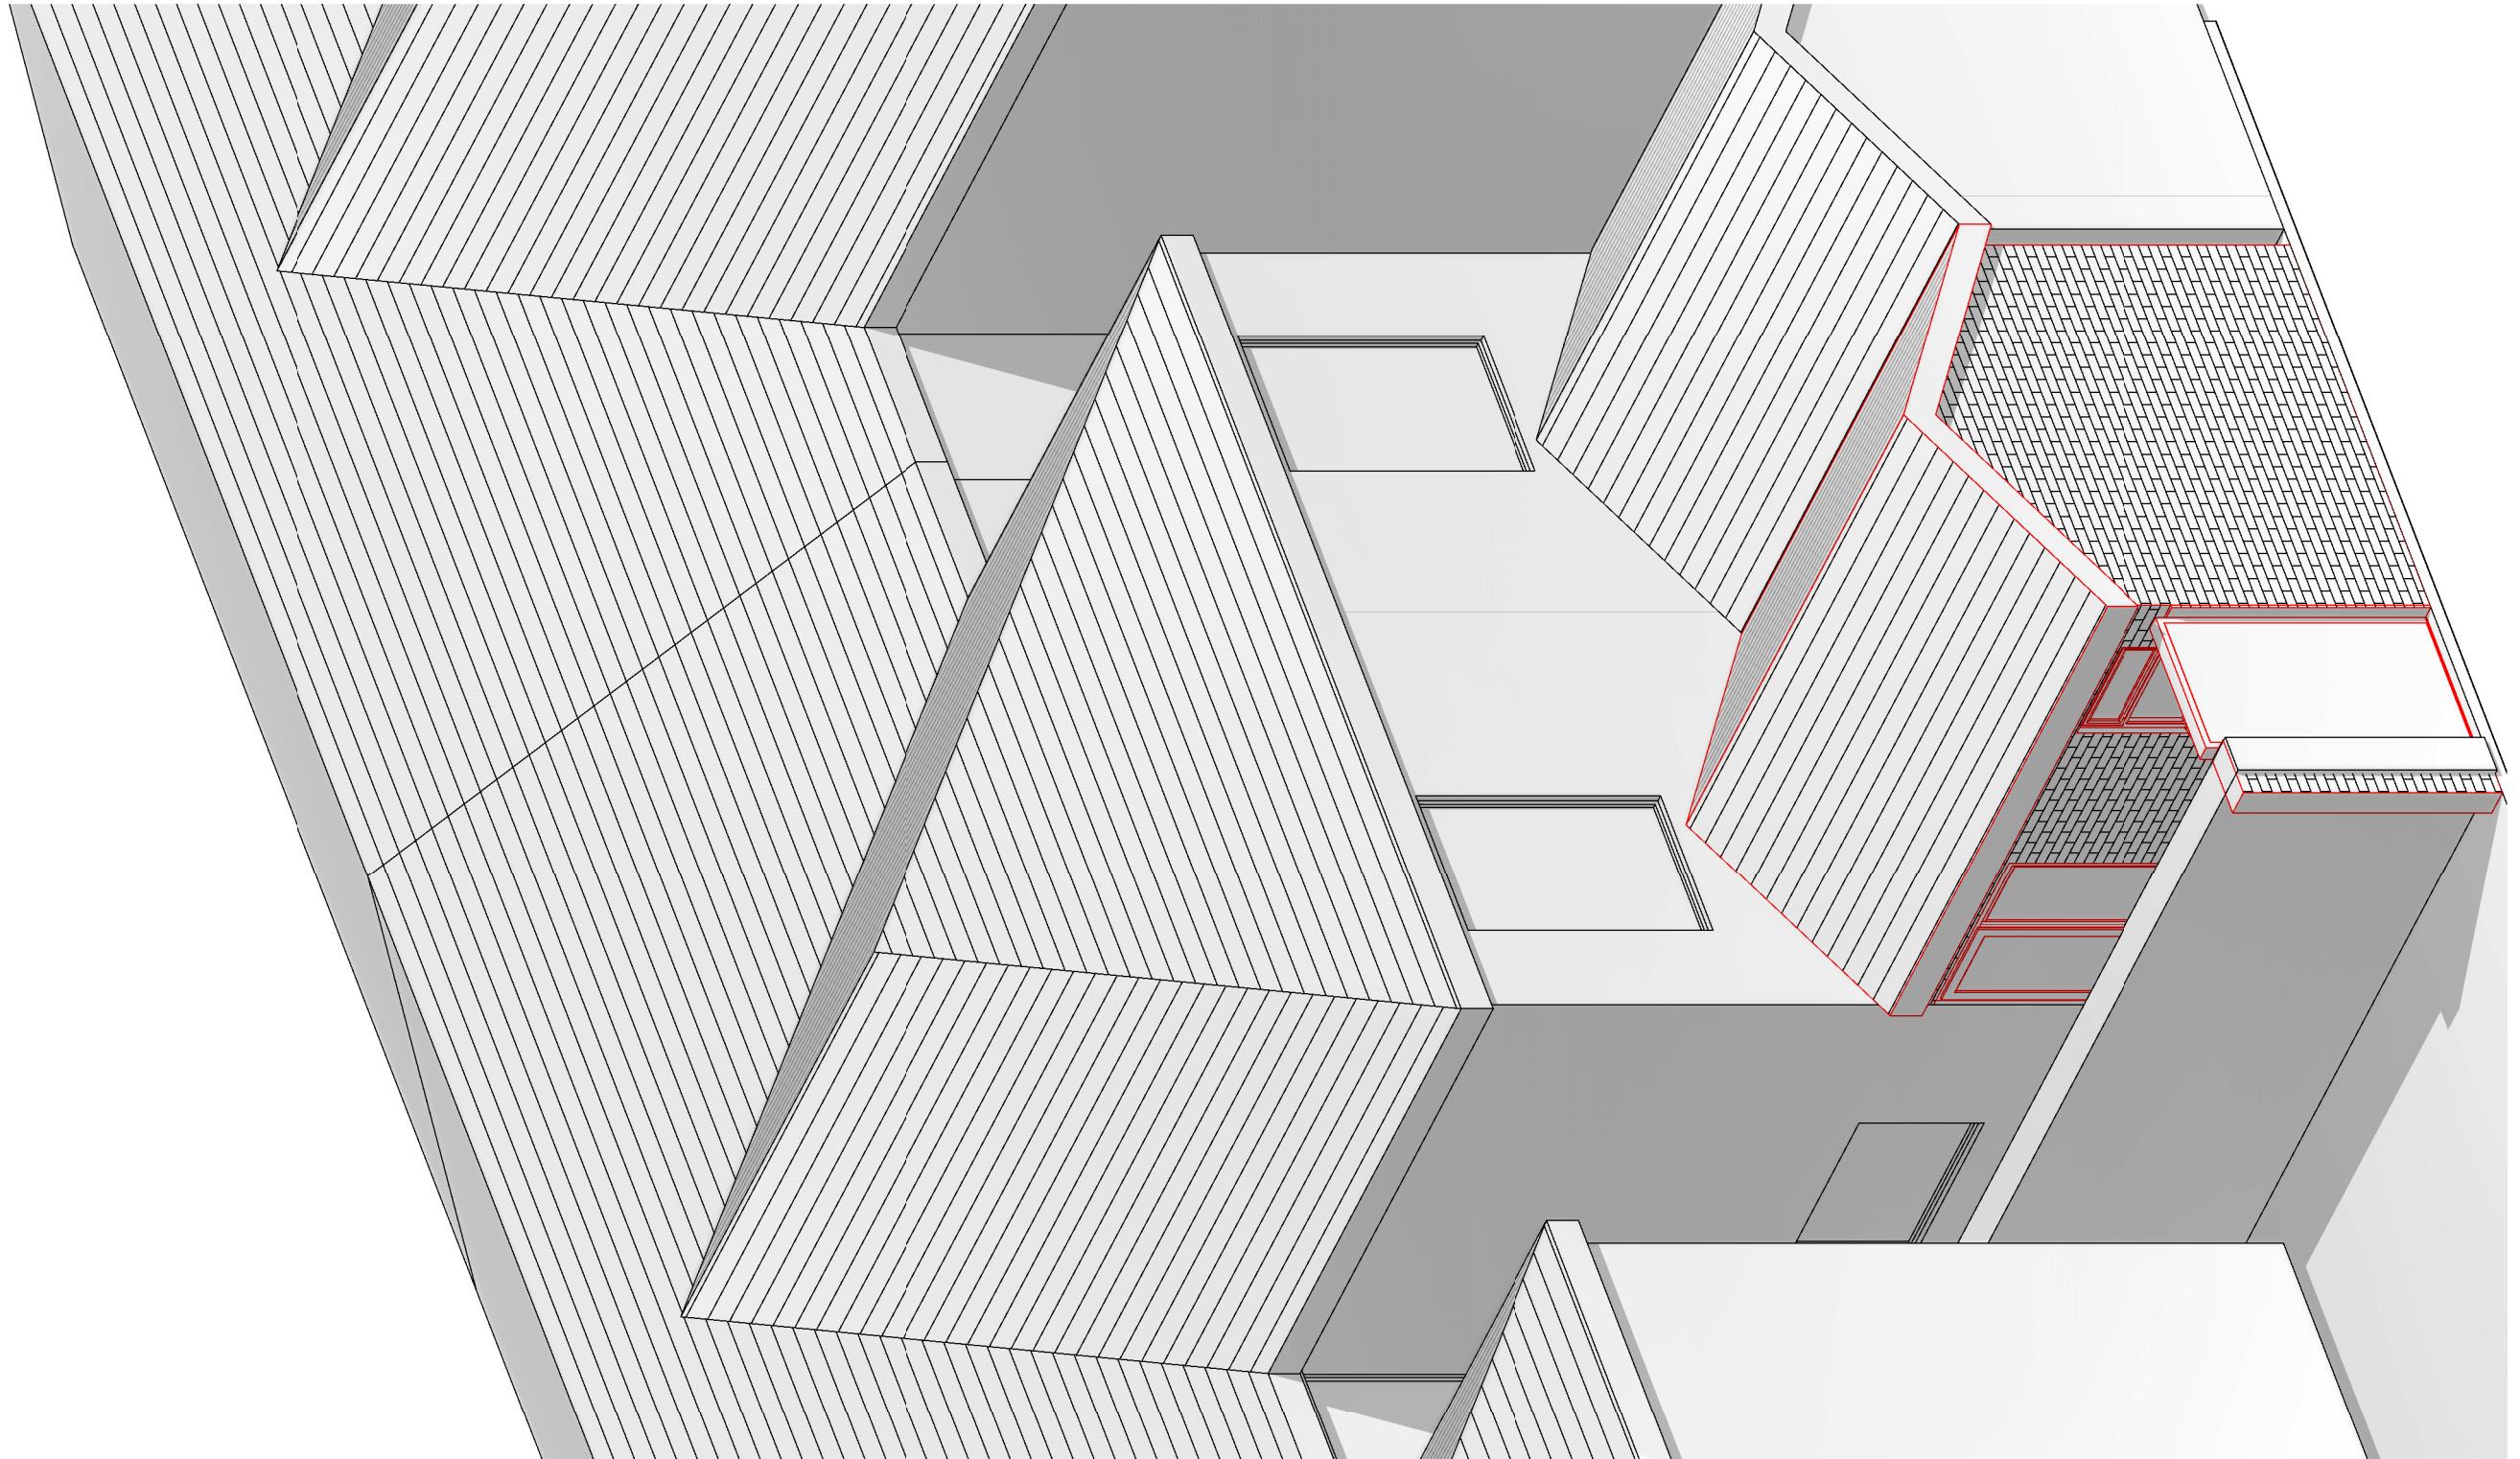

3D Impression

COPYRIGHT © ALL RIGHTS RESERVED BY VIKAS ALYAS LTD. DO NOT SCALE FROM DRAWING. DRAWING INDICATES DESIGN INTENT ONLY. REPORT ANY DISCREPANCIES TO CLIENT / VA LTD. NOT TO BE USED FOR CONSTRUCTION UNLESS STATED SO. TO BE READ IN CONJUNCTION WITH OTHER DRAWINGS OR SPECIFICATION WHERE PROVIDED.

No.	Description	Date
P1	Issue to Planning	03.04.2021

PROJECT Single storey rear extension		ADDRESS 65 Greenhill Rd, Cheetham Hill, Manchester M8 9LD, UK		CLIENT Mr Mahmood Hussain		
				Date 04.04.2021	Project number 1101	Scale (@ A3)
Manchester City Council	PURPOSE OF ISSUE Planning	SHEET 3D Impression	Drawn by VA	DRAWING NUMBER		REV
			Checked by VA	A104		P1