




- notes:
1. DO NOT SCALE FROM THIS DRAWING - USE FIGURED DIMENSIONS ONLY.
 2. TO BE READ IN CONJUNCTION WITH ALL OTHER CONSULTANTS / SPECIALISTS DRAWINGS. REPORT ANY DISCREPANCIES BEFORE AFFECTED WORK COMMENCES.
 3. ALL SETTING OUT DIMENSIONS TO BE CHECKED ON SITE BY CONTRACTOR BEFORE WORK COMMENCES.

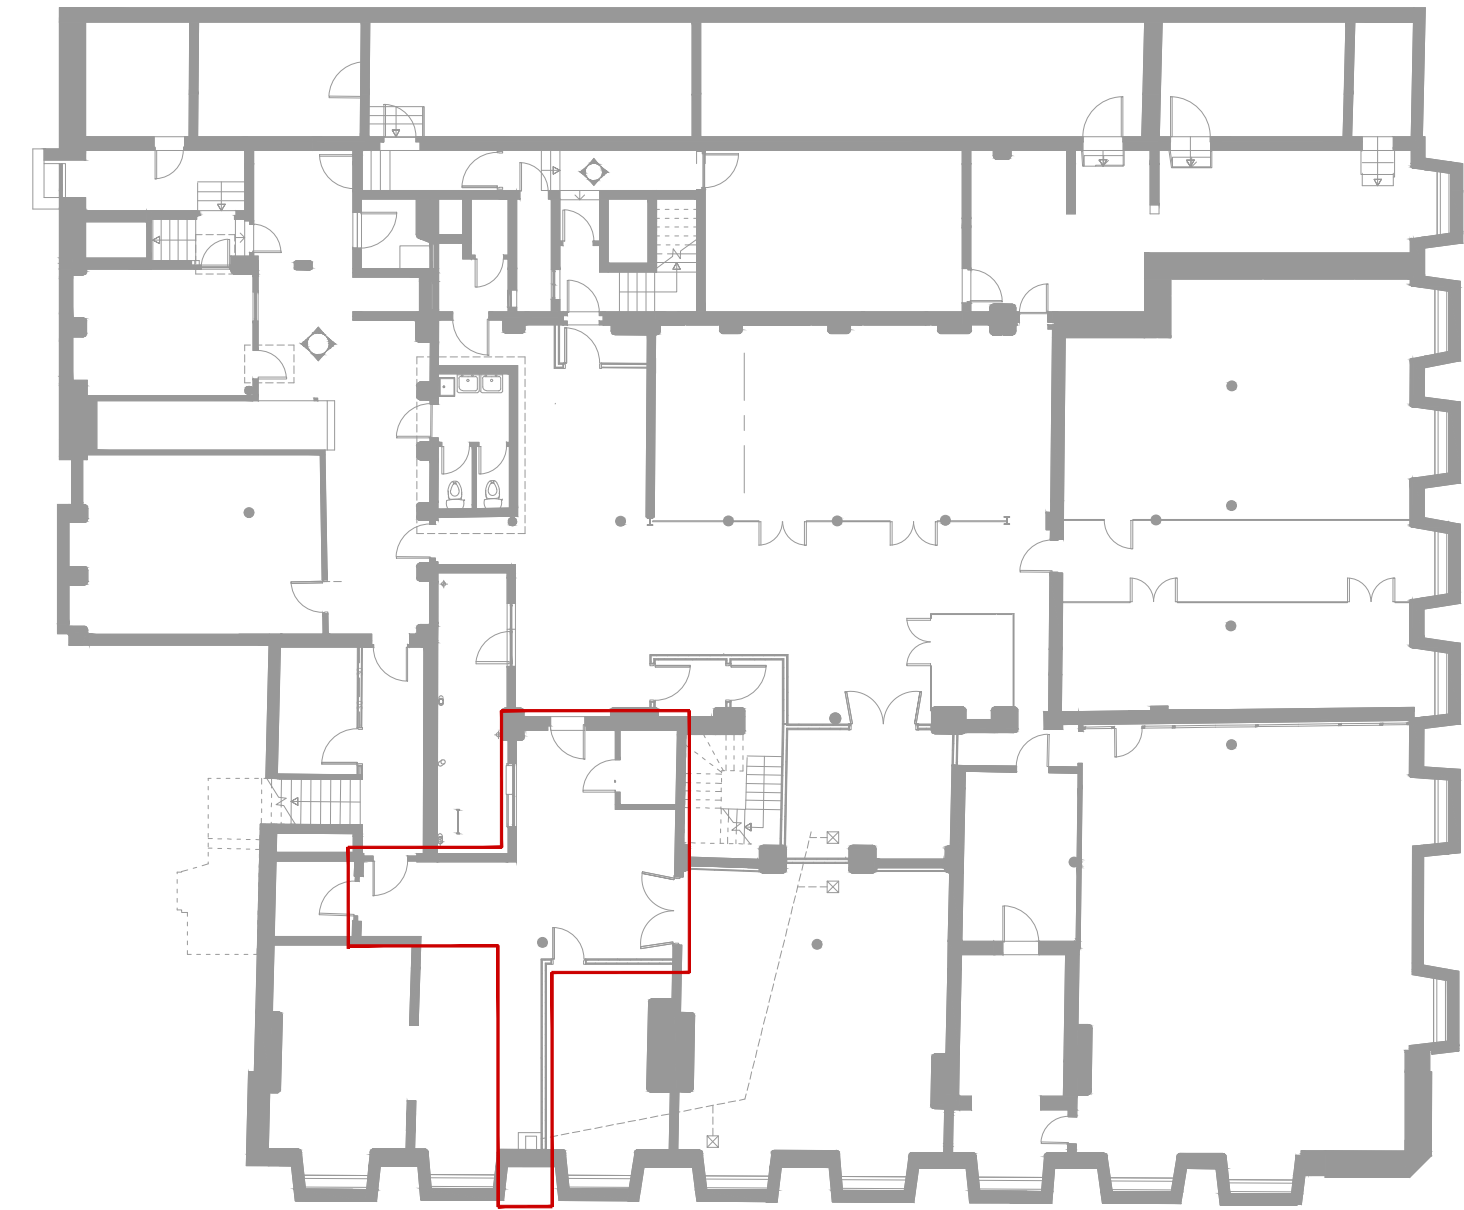


KEY

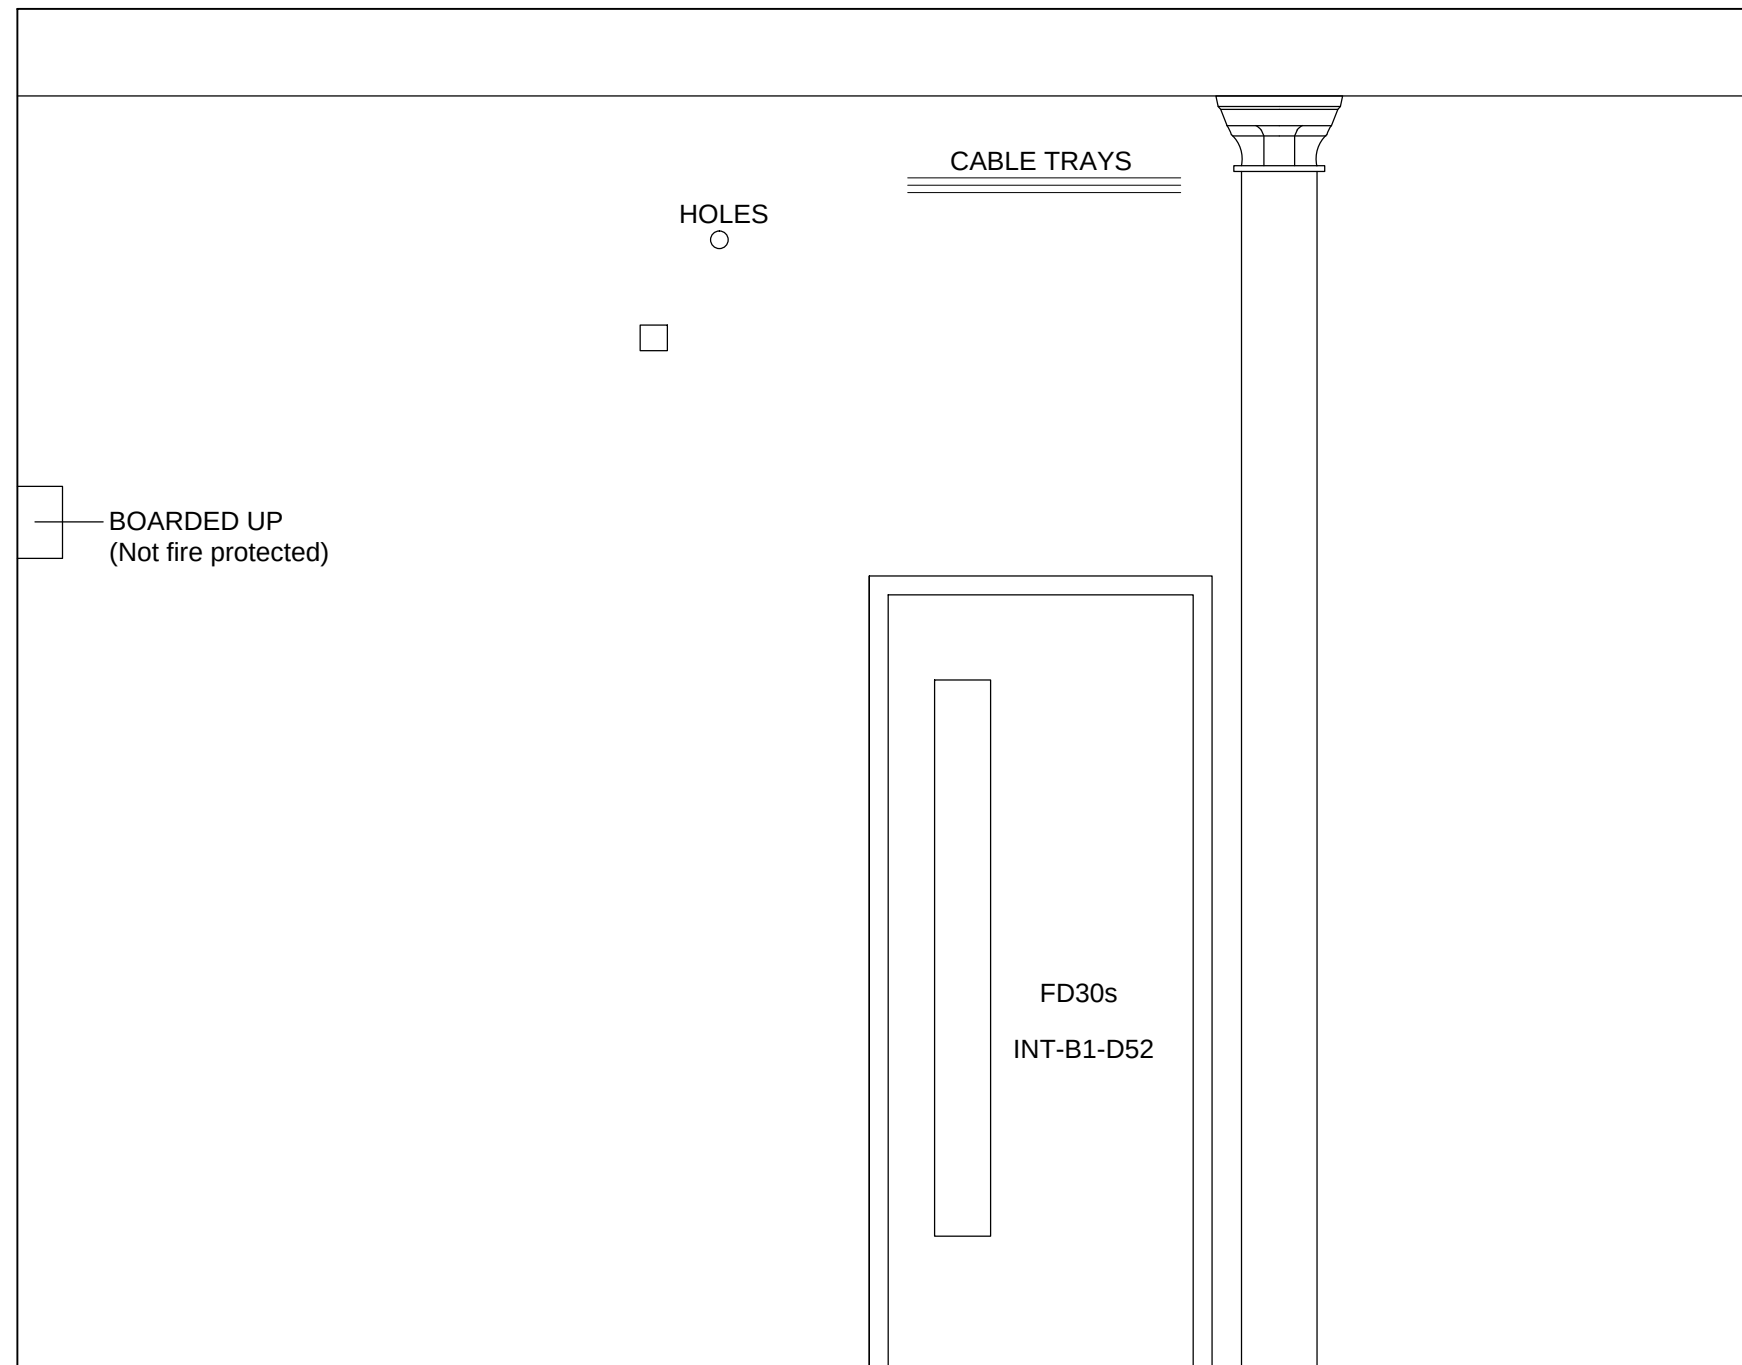

ELEVATION 3

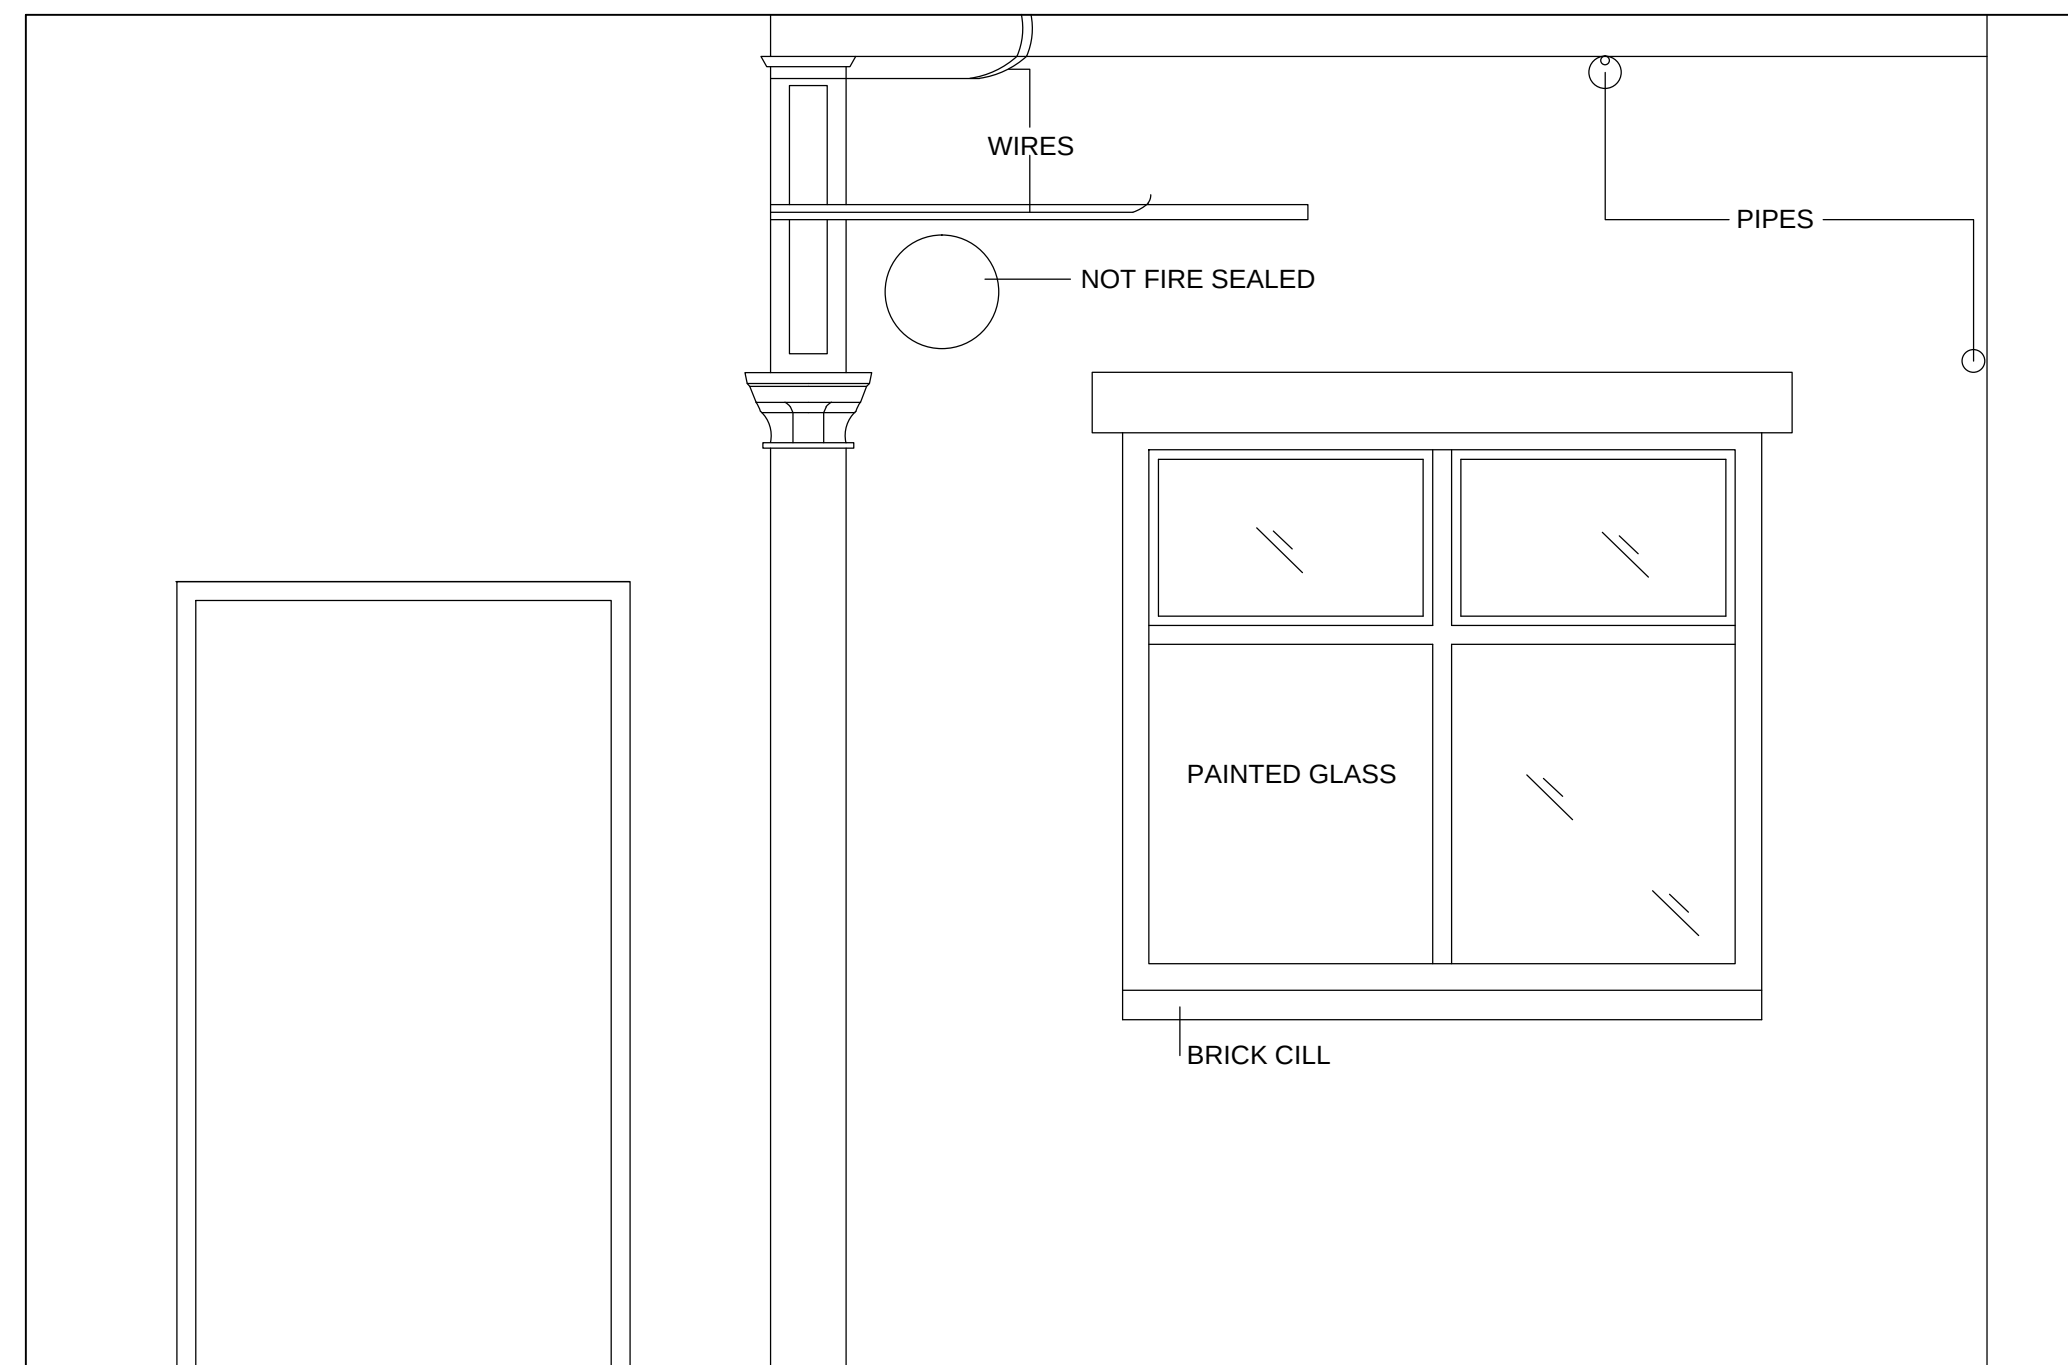

ELEVATION 4

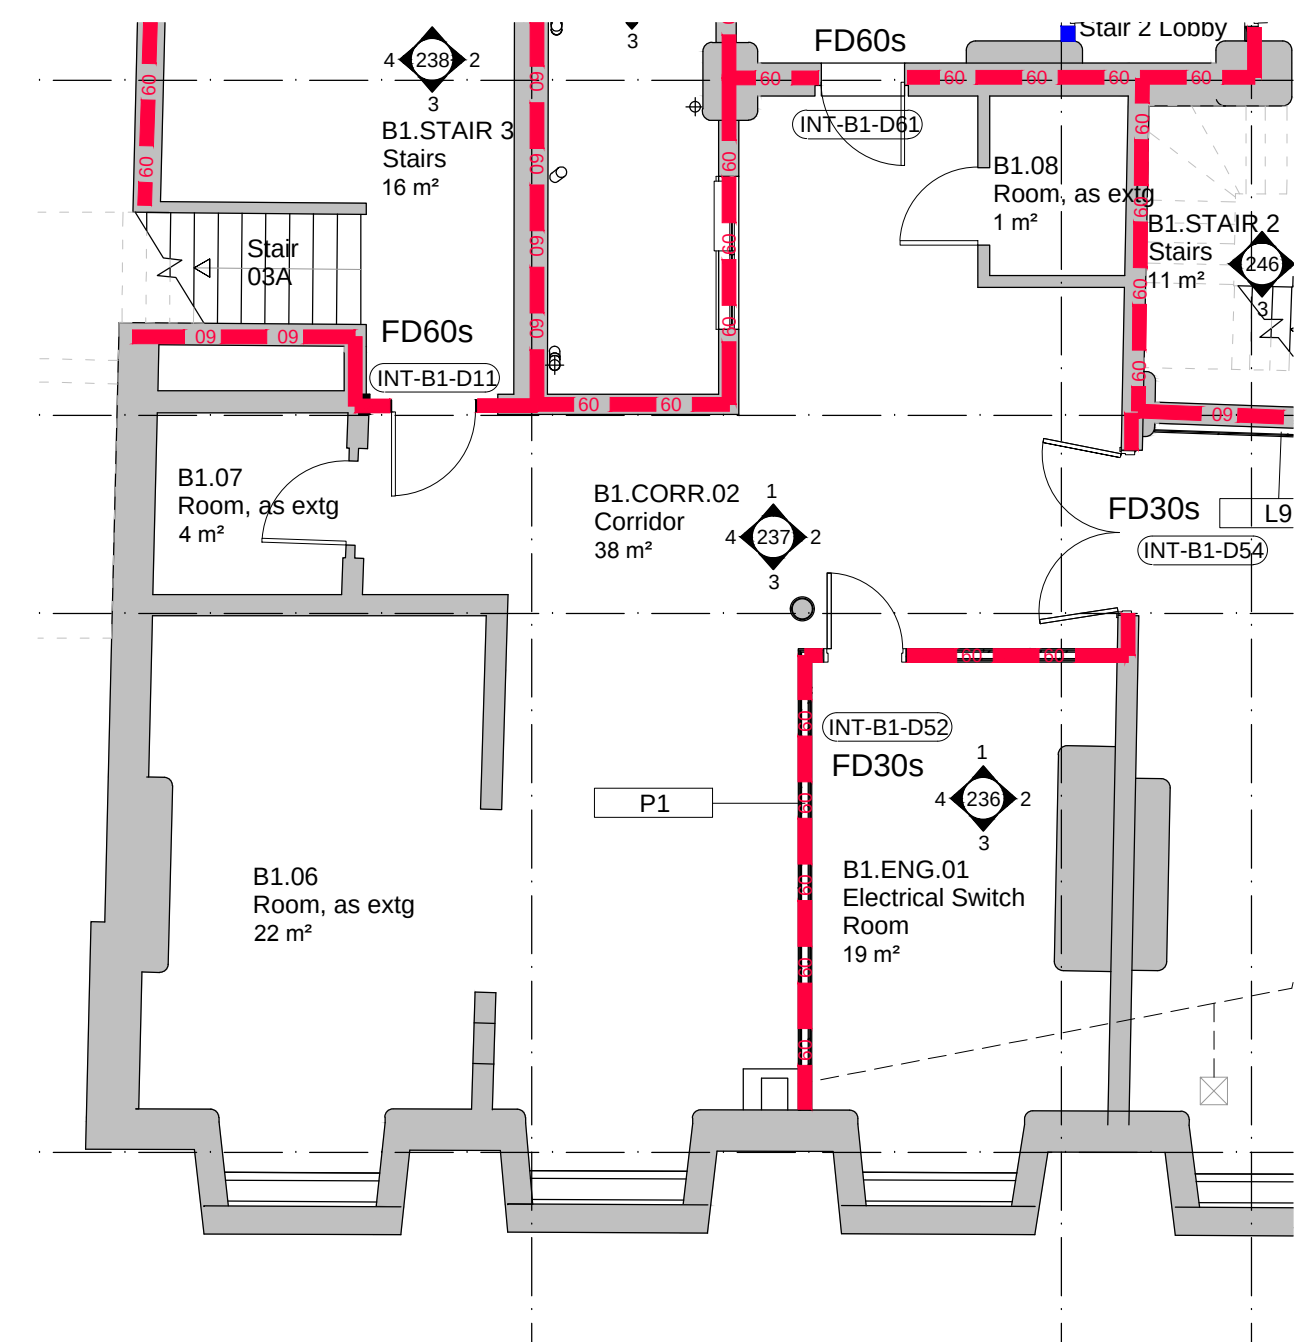

PLAN 1:50

CLIENT	Manchester Metropolitan University
PROJECT	Ormand Building Fire Remedials
TITLE	EXISTING ROOM ELEVATION B1.CORR.02
NUMBER	20608_P237-2
REVISION	-
STATUS	PLANNING
SCALE	1:20 @A1
DATE	05/03/21
DRAWN BY	SK
CHECKED BY	SG

seven.

Studios at :
61 Oxford Street,
MANCHESTER, M1 6EQ
t : 0161 236 5655

Clarendon House, Victoria Avenue,
HARROGATE, HG1 1DY
t : 01423 709 807

Galeri 6, Doc Fictoria,
CAERNARFON, LL55 1SQ
t : 01286 685 253

24 Greville Street,
LONDON, EC1N 8SS
t : 0203 036 0691

REVISIONS | - FIRST_ISSUE

01/04/21 SK LM
DATE; DRAWN; CHECK

DRAWN BY	SK
CHECKED BY	SG