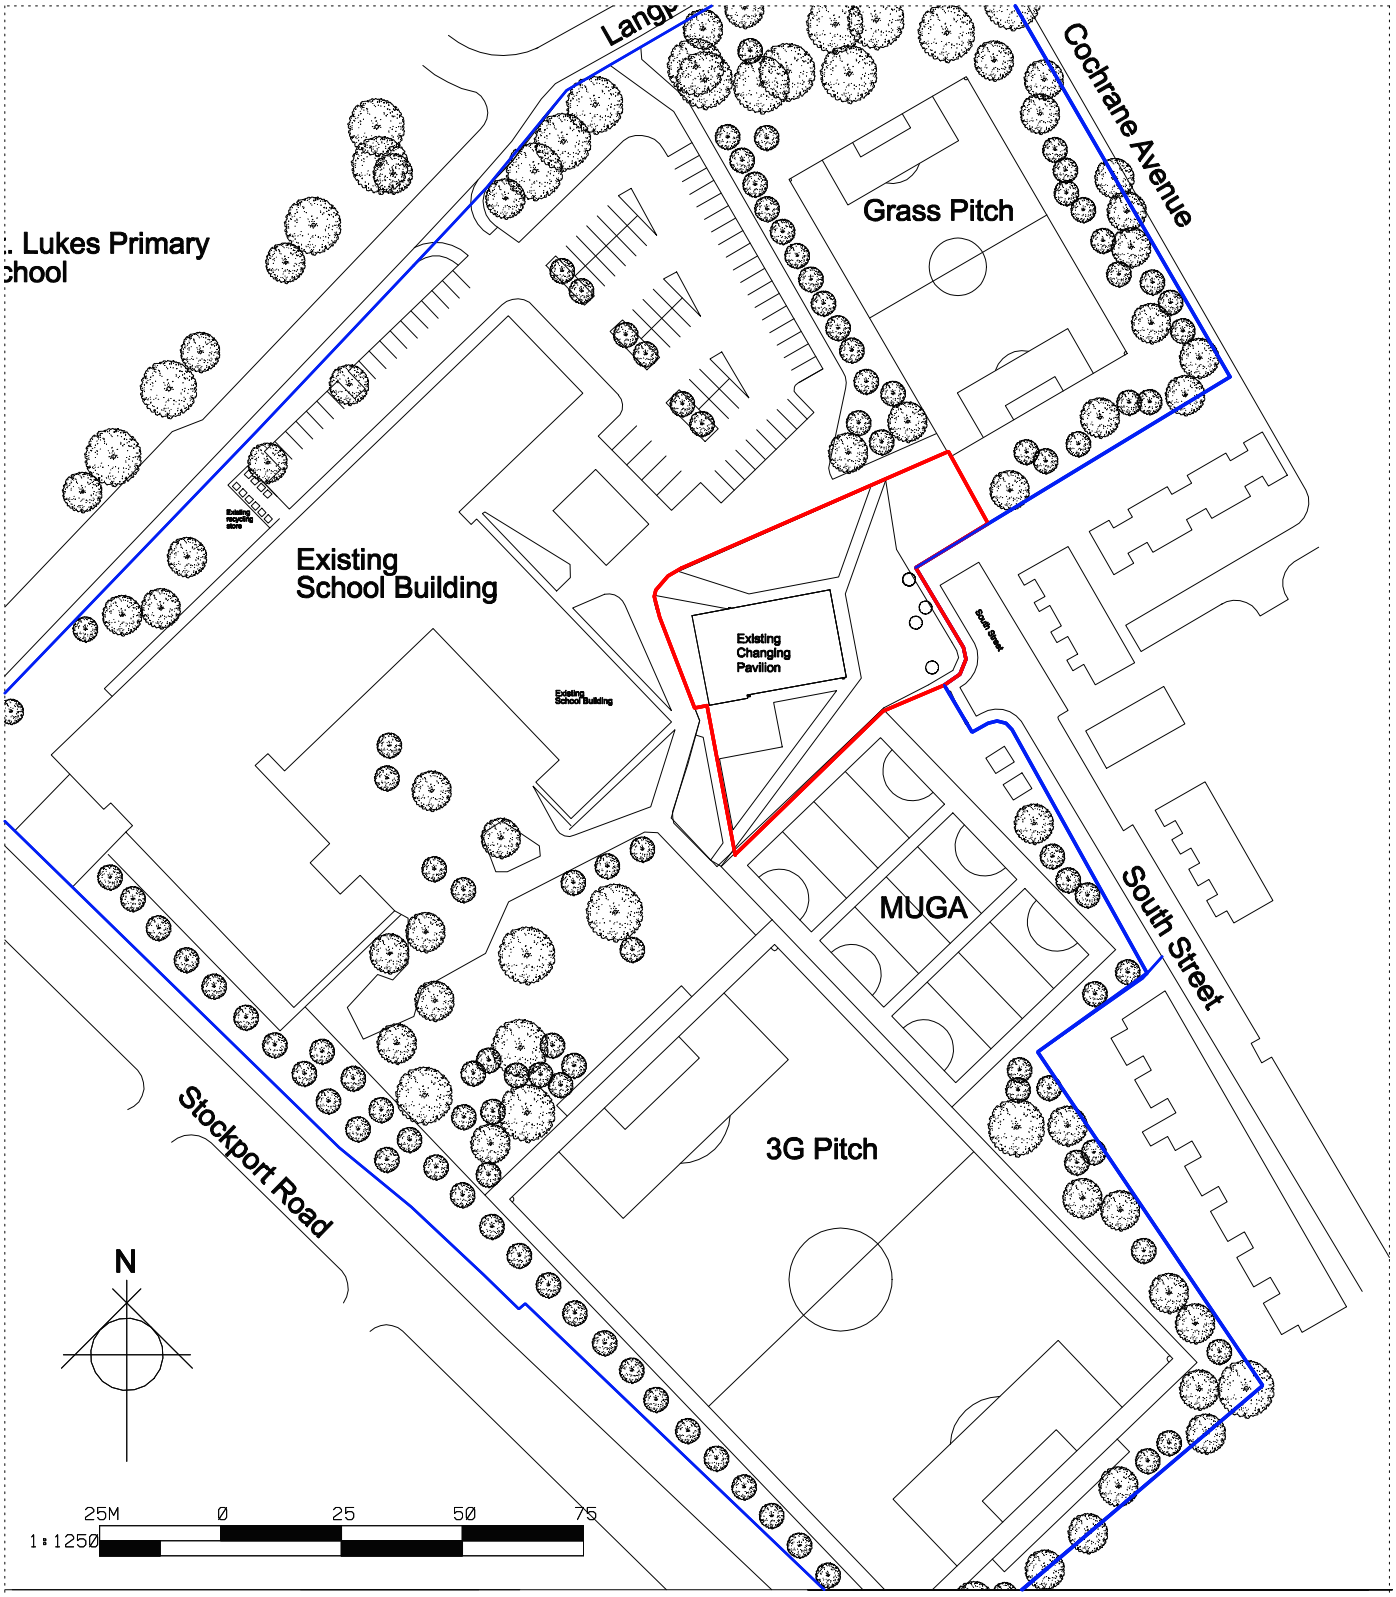

Read drawing in conjunction with relevant specification, Structural Engineers' and Services Engineers' drawings.

Confirm all dimensions before commencement of any work on site or fabrication.

Rev	Date	Description
*	FEB 21	PLANNING Issue
1	24/03/21	PLANNING Issue
2	29/03/21	PLANNING Issue

Status

PLANNING

Scale	Drawn by	Date
1:1250@A4	NJD	FEB 21

Job number	Drg. number	Revision
2102	(90)AP001	2

Project

New Poratble Classroom at Deans Trust Ardwick, Plymouth Grove West Victoria Park, Manchester M13 0AG

SITE LOCATION PLAN

daccus

architects & construction managers ltd.