Drawings for construction guidance only. Contractor to follow drawings as close as possible. Architect to be contacted for further construction details if required.

All dimensions should be checked on site
Do not scale off this drawing
Any drawing errors should be brought to the attention of the architect
COPYRIGHT © ATXBuildingDesign
Drawings remain property of ATXBuildingDesign until contract and payment is completed.

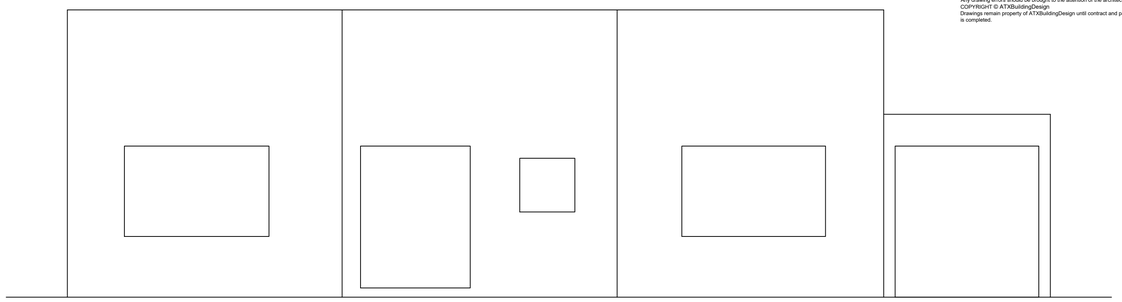

Existing Front Elevation
1:50 Scale @ A1

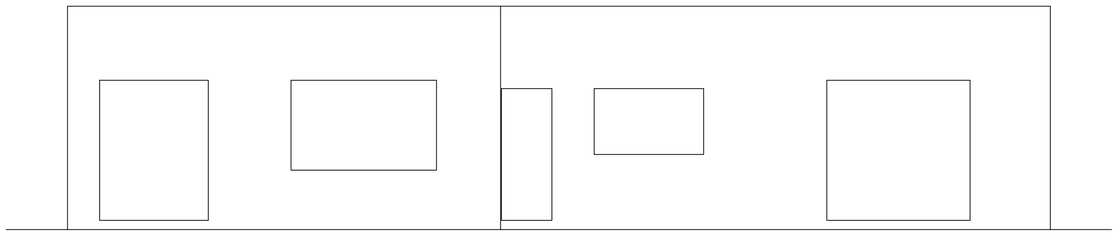

Existing Rear Elevation
1:50 Scale @ A1

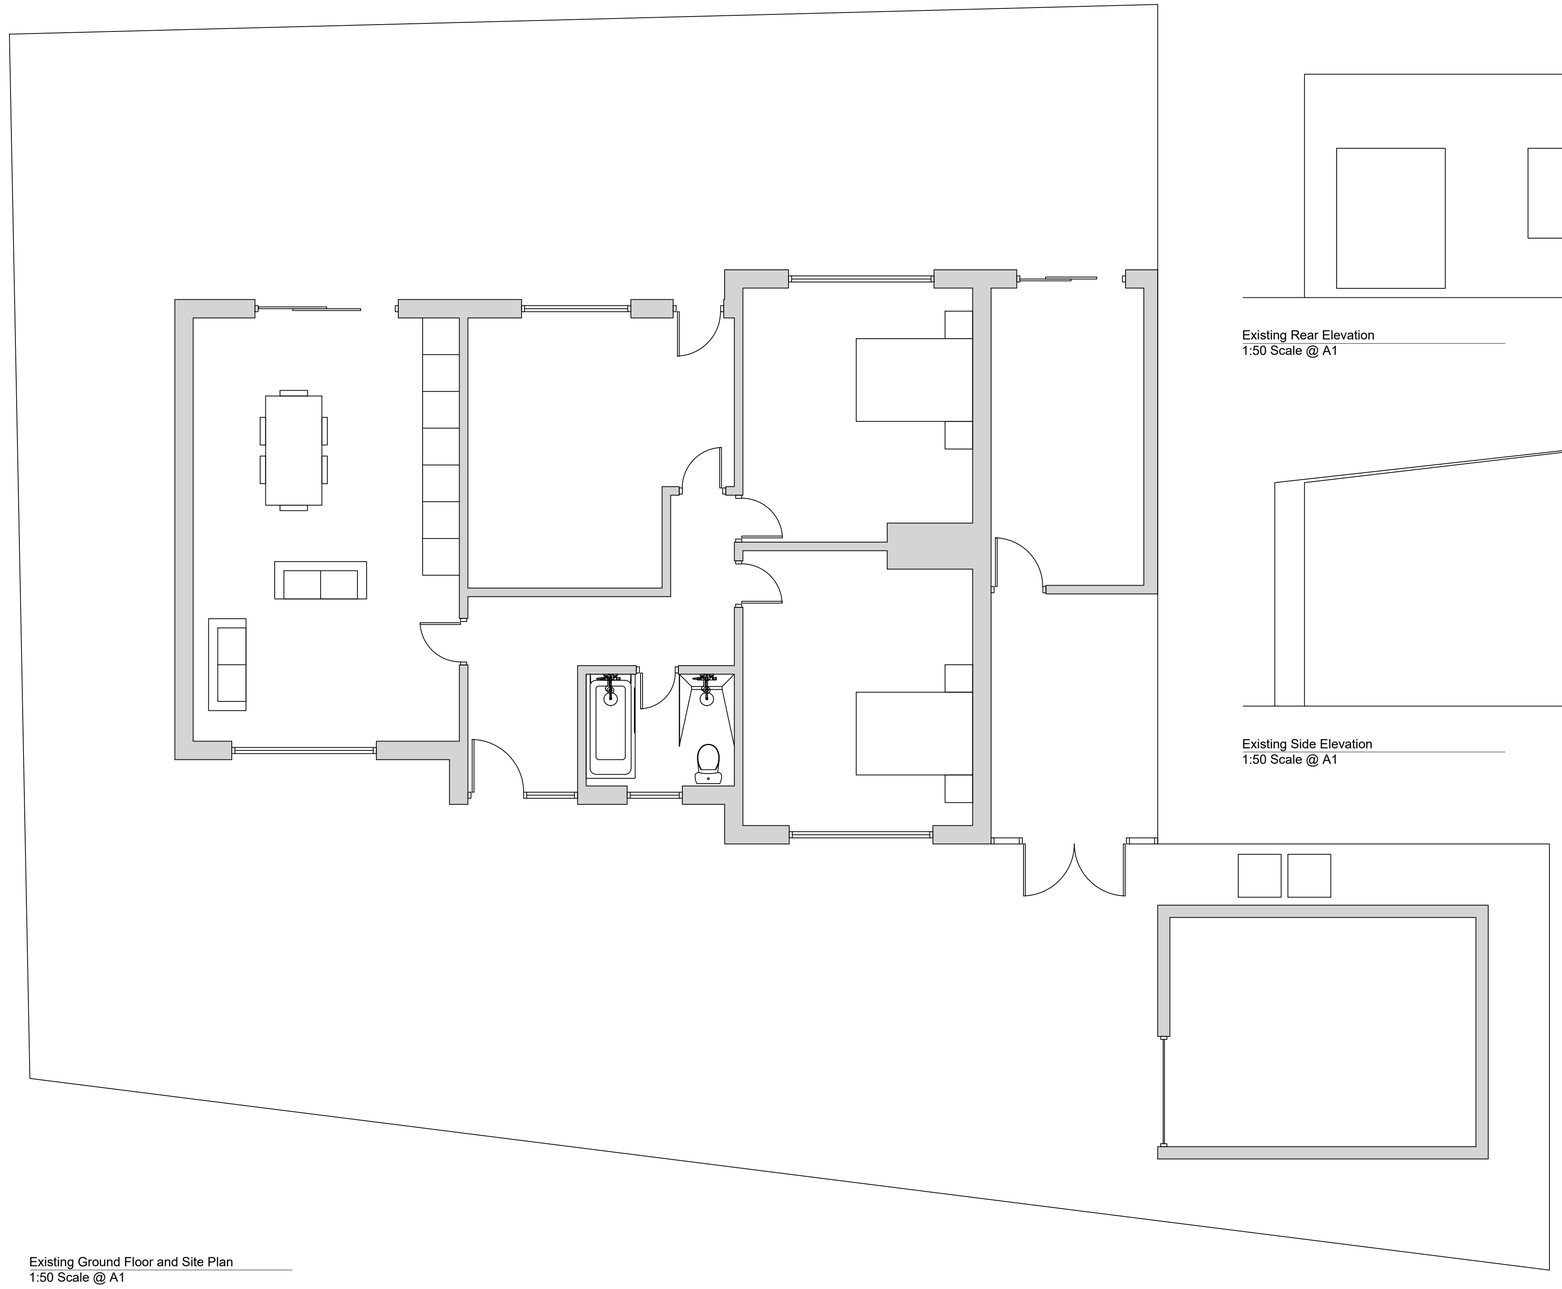

Existing Ground Floor and Site Plan
1:50 Scale @ A1



Existing Side Elevation
1:50 Scale @ A1

ATX
Building Design
Architecture & Interior Design

PROJECT :

Additional Two Story Extension
56A Orchard Rd West, M22 4ED
Mr A. Haughney

DRAWING TITLE :

Existing Plans and Elevation

SCALE :	DRAWN BY :	DATE :
1:50 @ A1	JL	09.2020

DWG N° :	REVISION :	CHECKED :
001	A	----

Mobile: 07557919149
Email: info@atxbuildingdesign.co.uk