
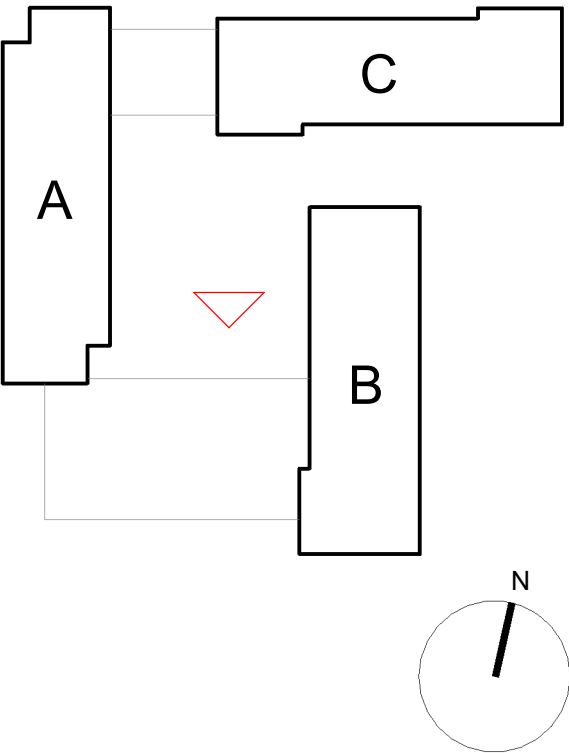


Notes :
1. This drawing should not be scaled, figured dimensions only to be taken
2. should any discrepancies be found with this drawing, please inform this office.
3. Copyright of this drawing is owned by JM Architects.

Structural information indicative only. To be confirmed by Structural Engineer.

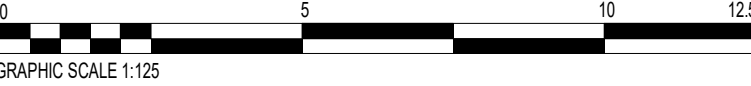

Materials

- 1. Brickwork - Red Multi Stock
- 2. Brickwork - Red Stock
- 3. Brickwork - Black Wirecut Dragfaced
- 4. Brickwork - Soldier Band Coursing
- 5. Full brick length recessed joint
- 6. PPC aluminium windows with side opening vent and perforated aluminium screen
- 7. PPC aluminium picture window to cluster kitchen
- 8. PPC aluminium curtain wall glazing
- 9. PPC aluminium entrance doors with metal panel
- 10. PPC aluminium louvre
- 11. PPC aluminium faced doors to plantrooms with louvred ventilation panel over
- 12. PPC aluminium curtain wall glazing with louvred ventilation panel over

P04	External plant screening added and louvres moved to above glazing	2021-01-25	DJ	DJ
P03	Roof layout amended	2019-05-30	KZ	DJ
P02	Issue for Planning Amendments	2019-05-29	KZ	DJ
P01	Building A moved	2019-04-26	KZ	DJ
Rev	Description	Date	Drn By	Chk By

jmarchitects

Project	Birley Fields	3a, 54 Princess Street Manchester M1 6HS
Title	Elevation - Courtyard South	T : 0161 200 6300
Client	Kier Construction	man@jmarchitects.net www.jmarchitects.net
Purpose :	for Planning	Scale : 1:125 @ A1
Drawing Number	Project - Originator - Volume - Level - Type - Role - Class&Number	Status Revision

1180B-JMA-00-ZZ-DR-A-002017

S4 P04

16 - SSL	83255
15 - SSL	80330
14 - SSL	77405
13 - SSL	74480
12 - SSL	71555
11 - SSL	68630
10 - SSL	65705
09 - SSL	62780
08 - SSL	59855
07 - SSL	56930
06 - SSL	54005
05 - SSL	51080
04 - SSL	48155
03 - SSL	45230
02 - SSL	42305
01 - SSL	39380
00b - SSL	35180
00a - SSL	34880

1

7

3

8

Building B

Entrance 'hub'

Building A

Elevation - Courtyard South
1 : 125