




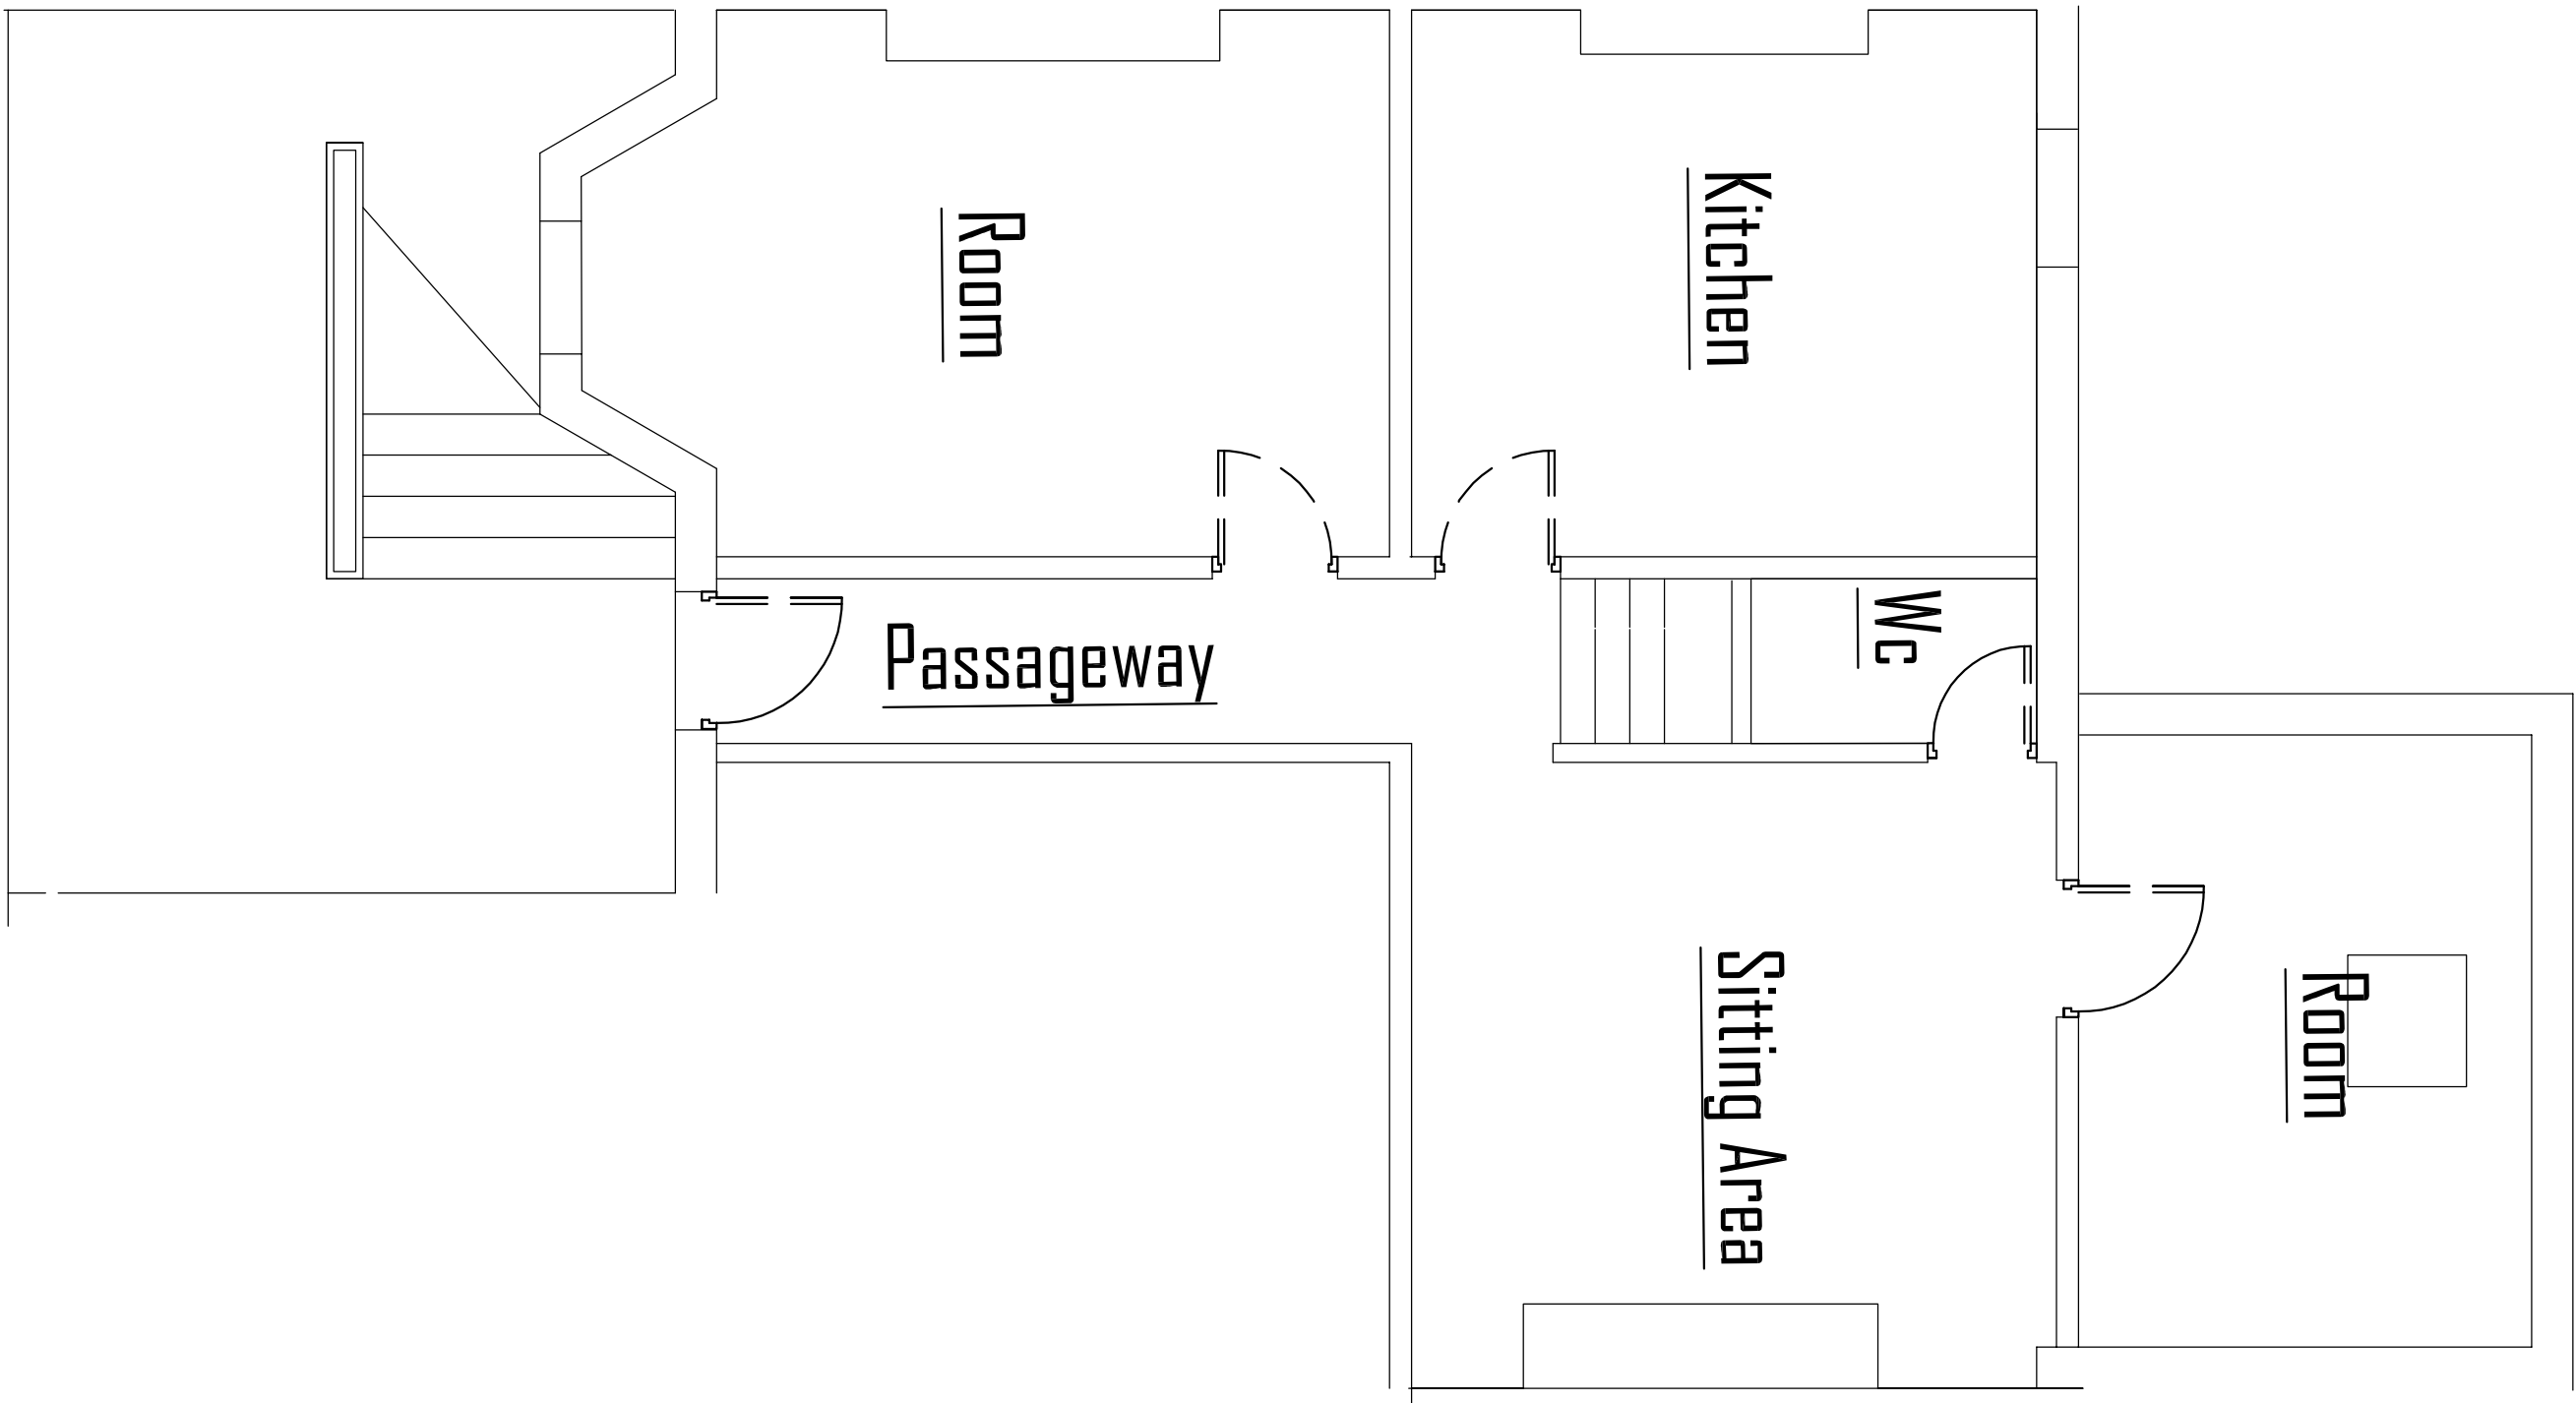


Basement Plan

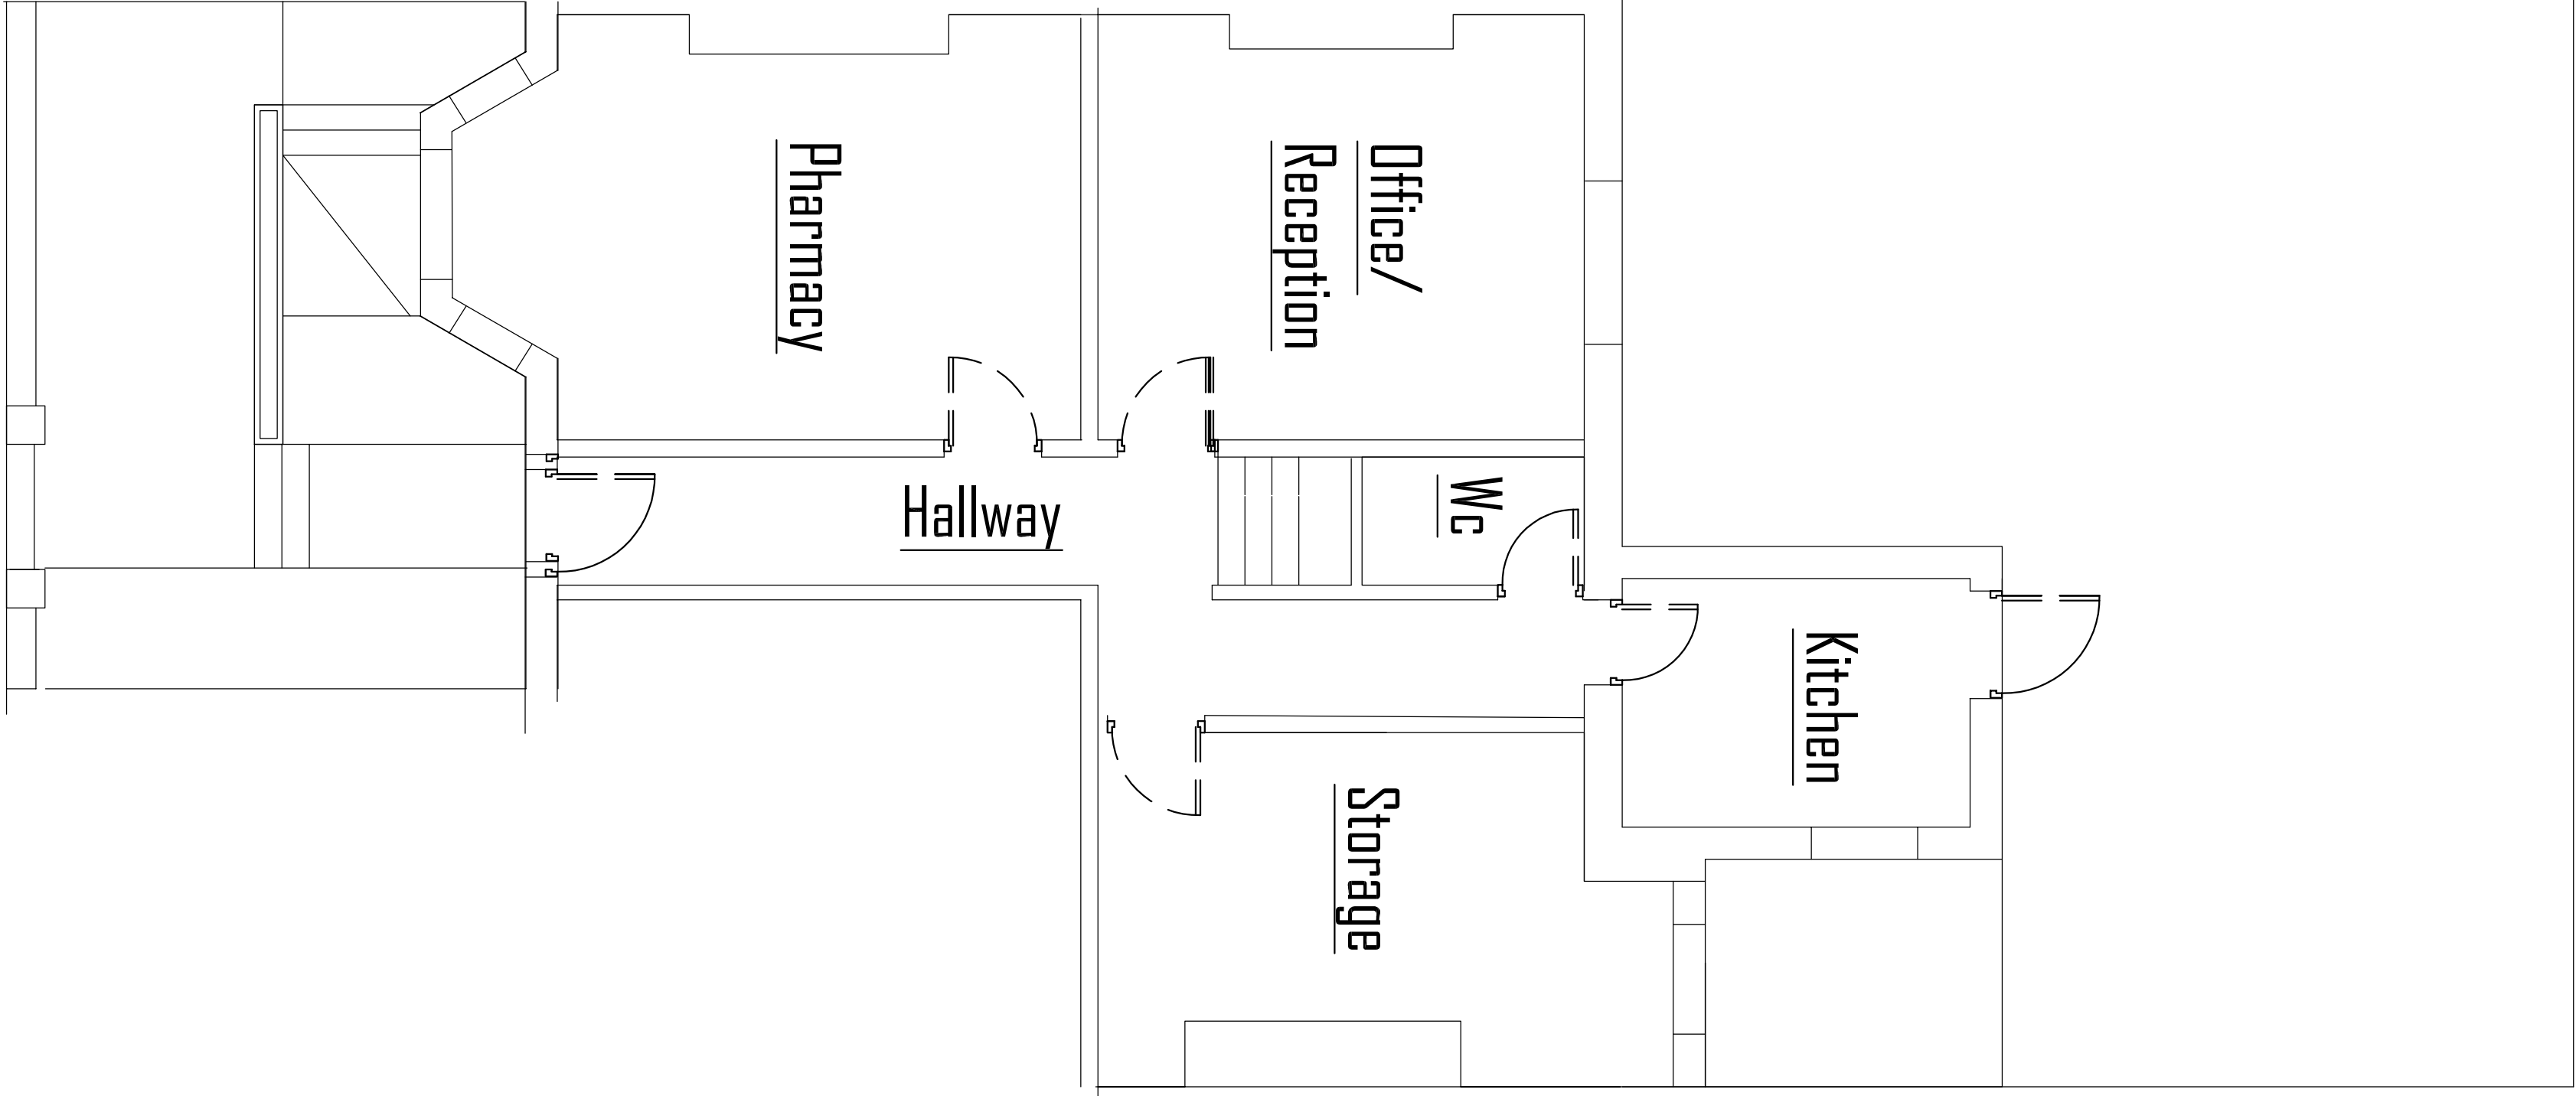

Ground floor Plan

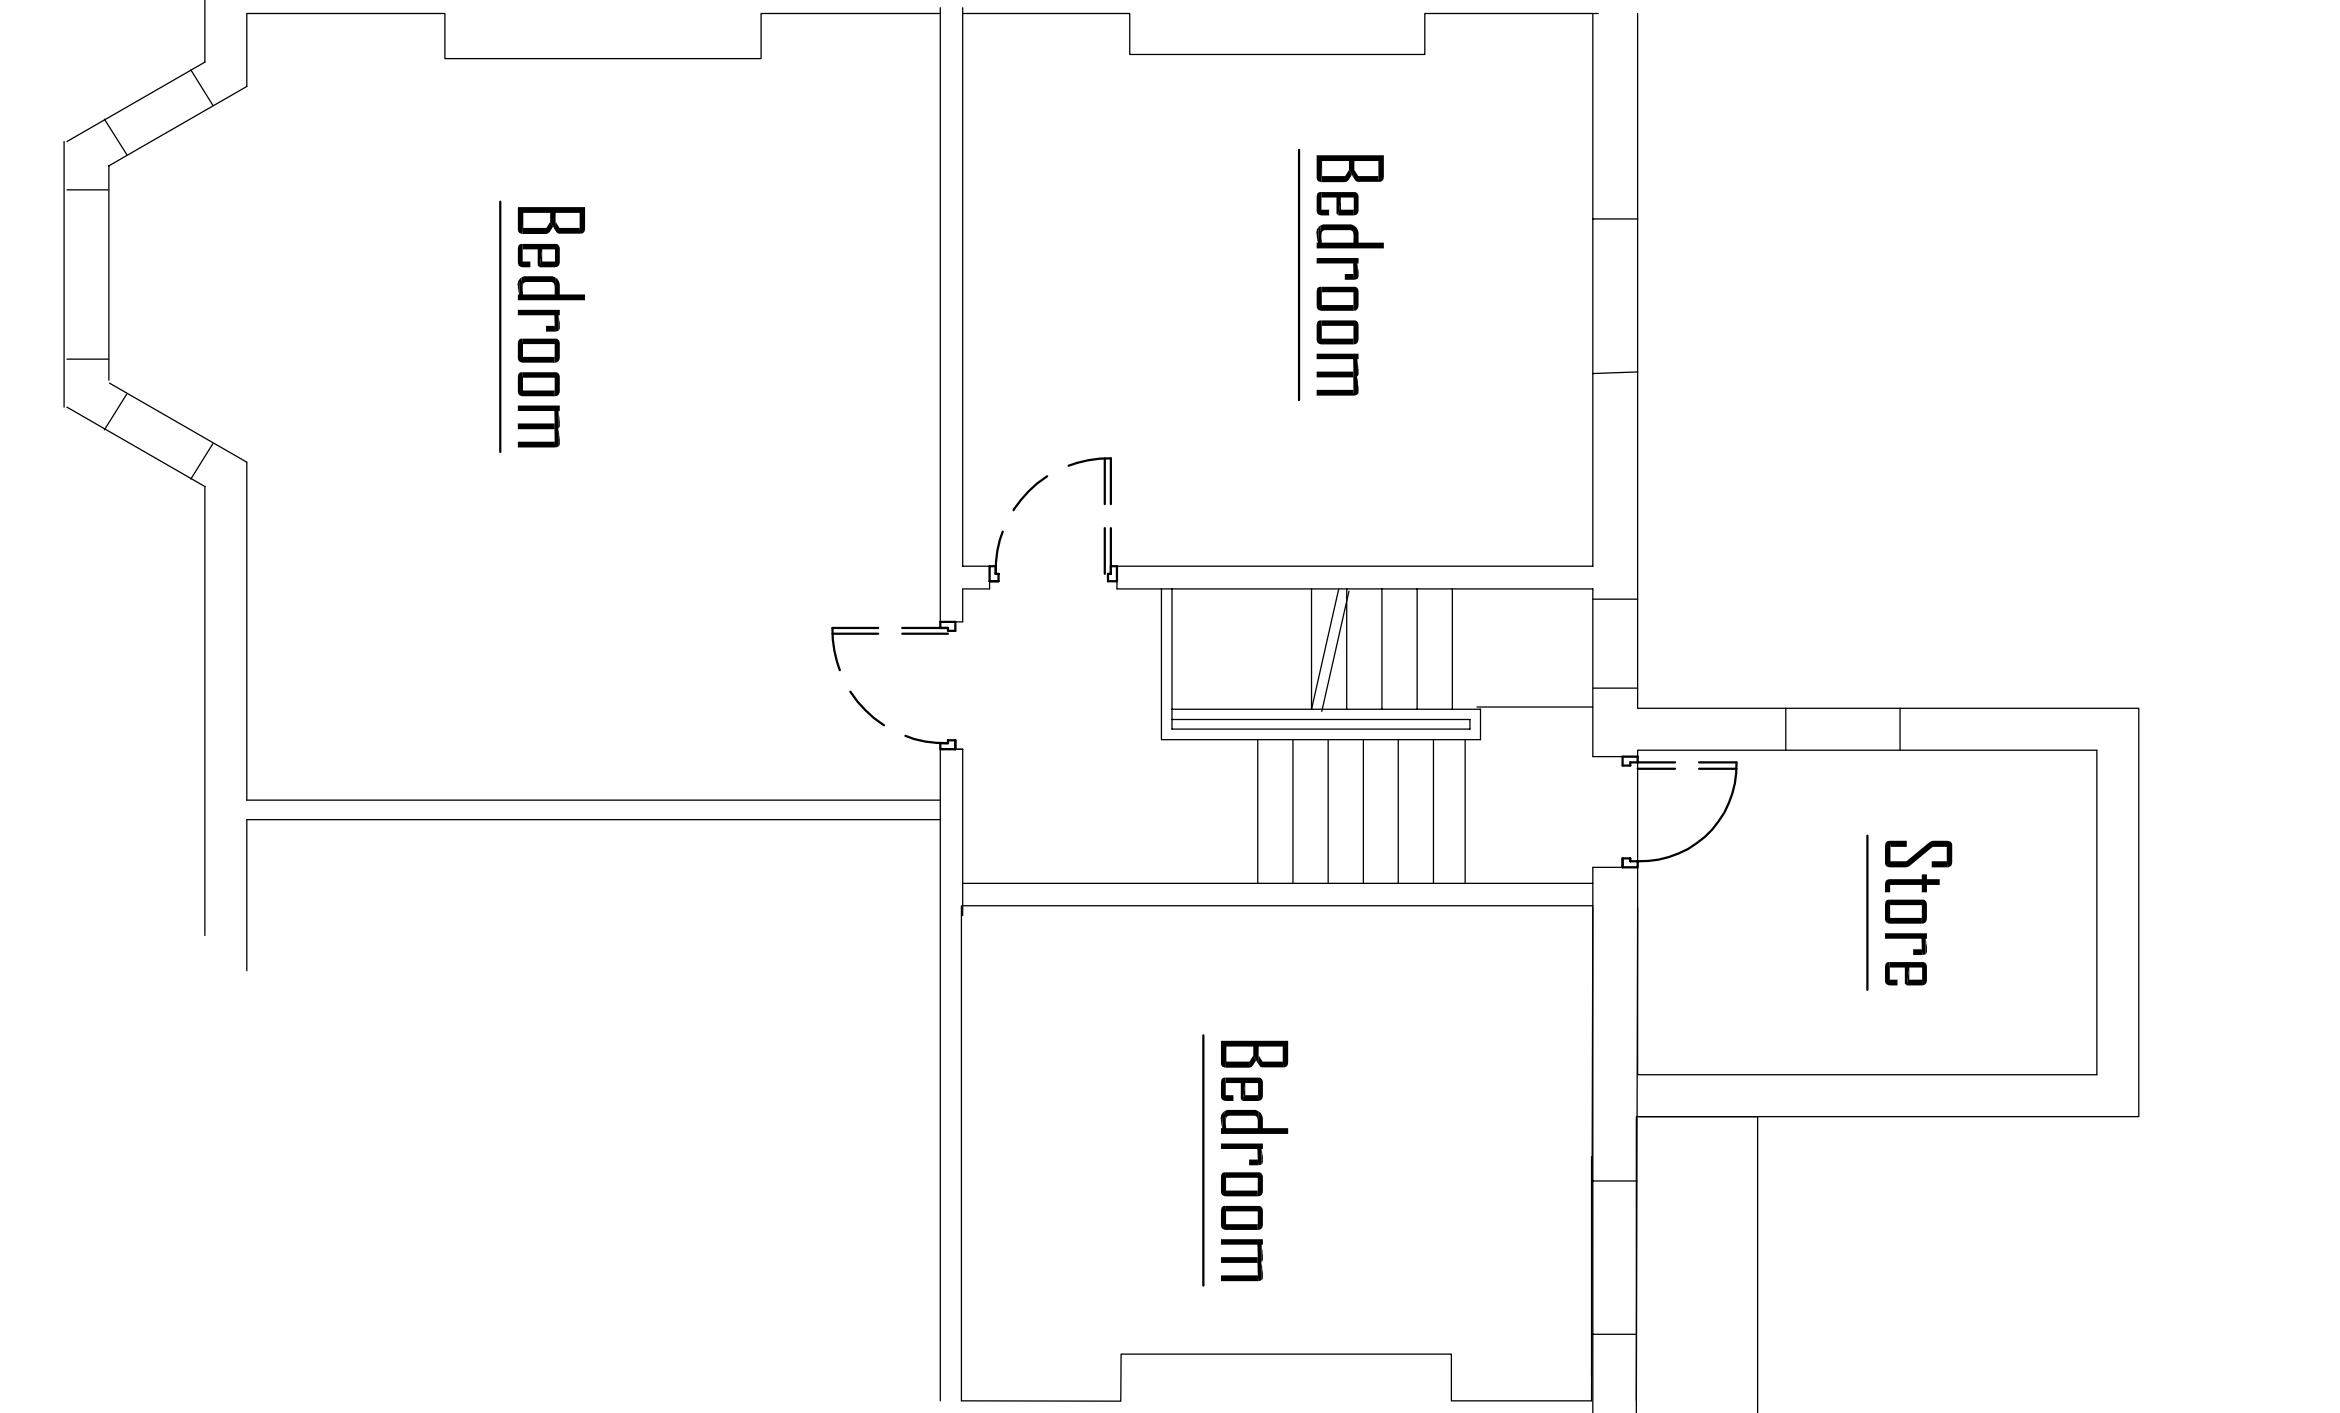

First floor Plan

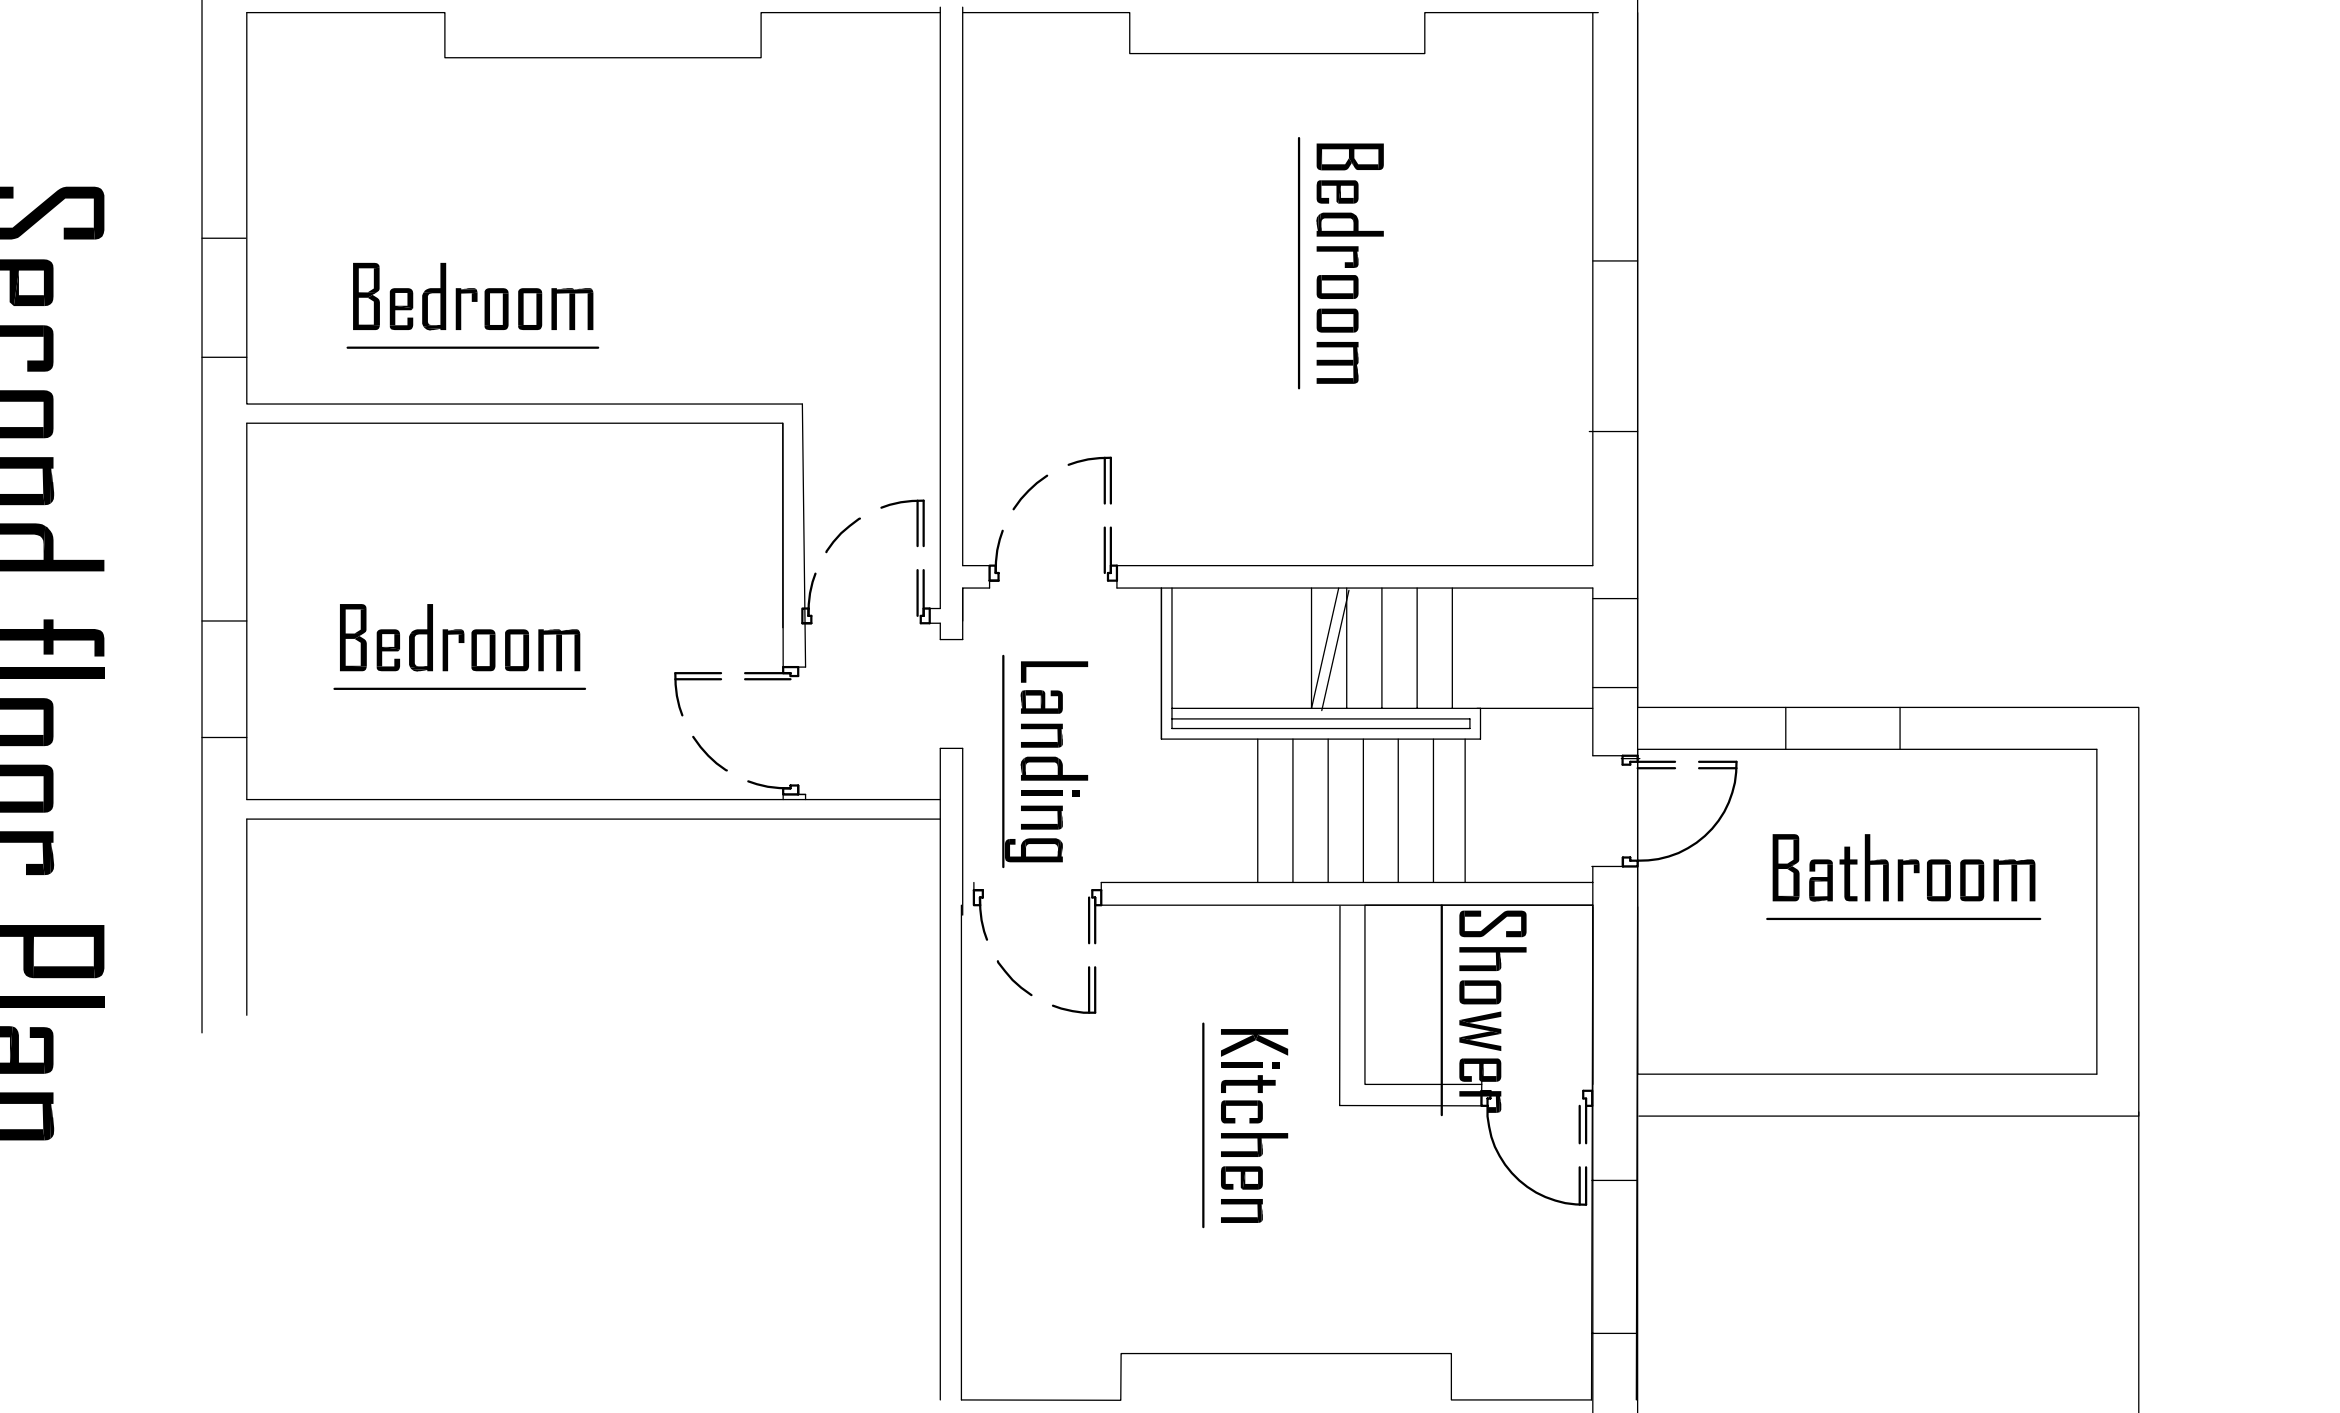

Second floor Plan

--	-	--/--/--
--	-	--/--/--
No.	Revision/Issue	Date

F SUMMERFIELD
Residential, Civil and Structural
Chartered Consulting Civil, Structural & Marine Engineer,
Party Wall Surveyor (part of Topham Ltd)
216 Heaton Moor Road, Salford, SK4 4PL
Tel: 0161 431 1881 • Mobile: 07962 290627 • Fax: 0161 431 0786
Web Site: <http://www.sophia.co.uk/engneer> email: f@engneer.co.uk

Project Name and Address
321 Dickinson Road
Longsight
Manchester
Rear Extension/alterations to front
Existing Plans

Project
19.10.14
Date
14.10.19
Scale
1:100 @ A3

Sheet
01
Rev 0