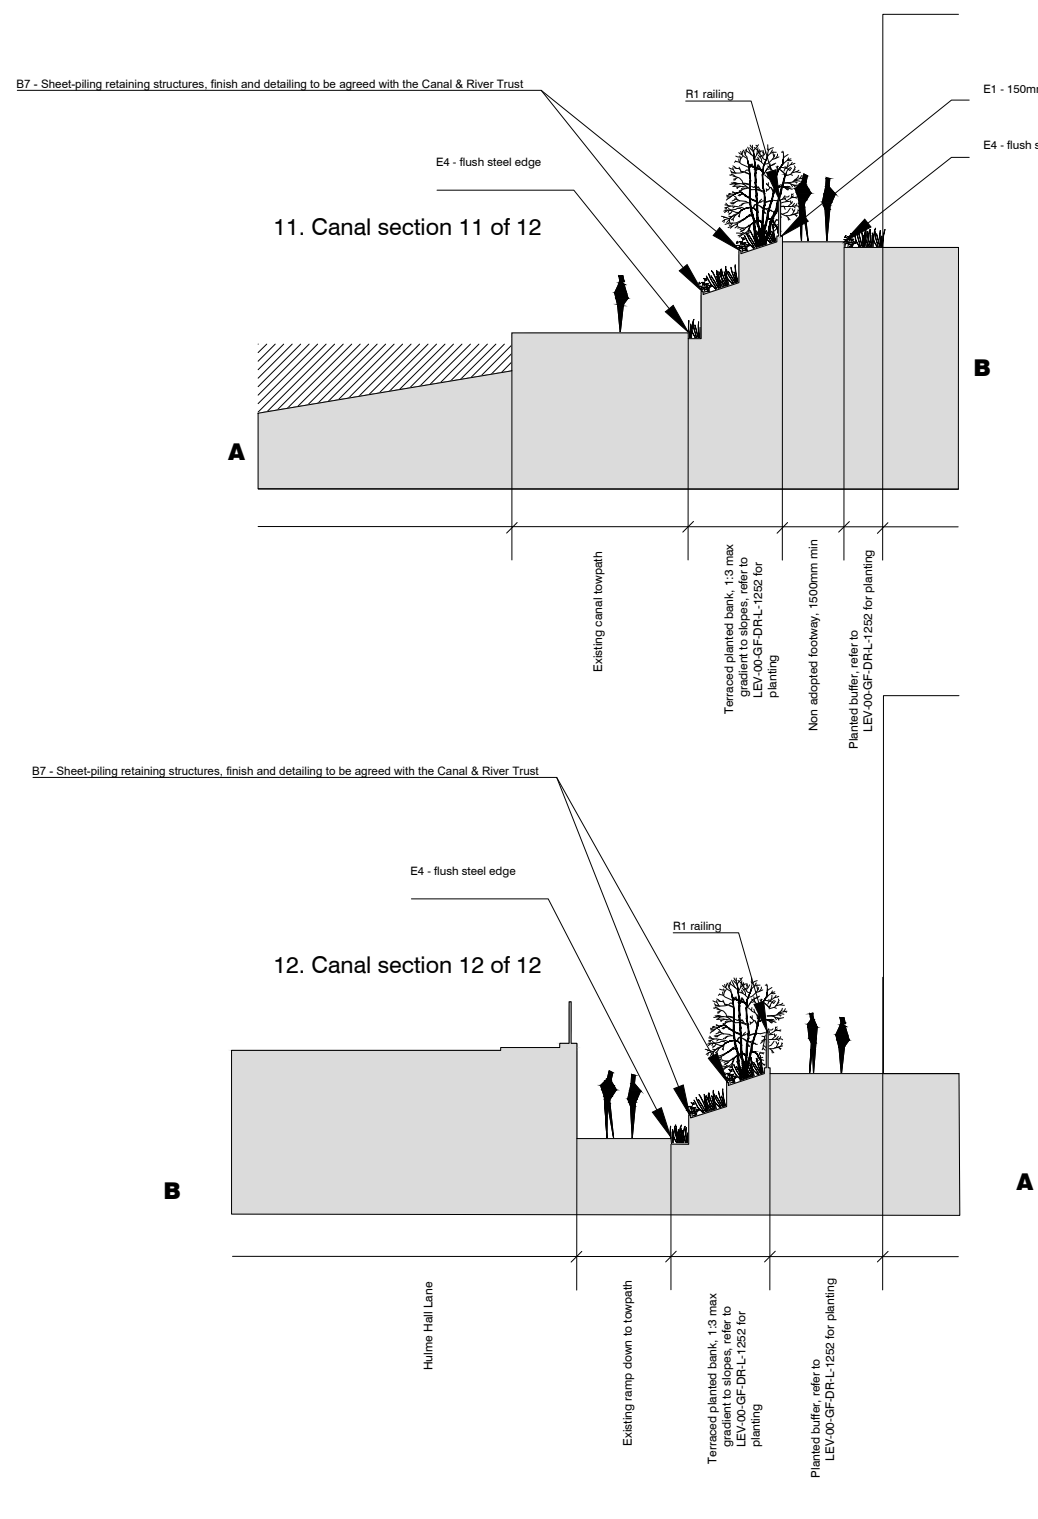
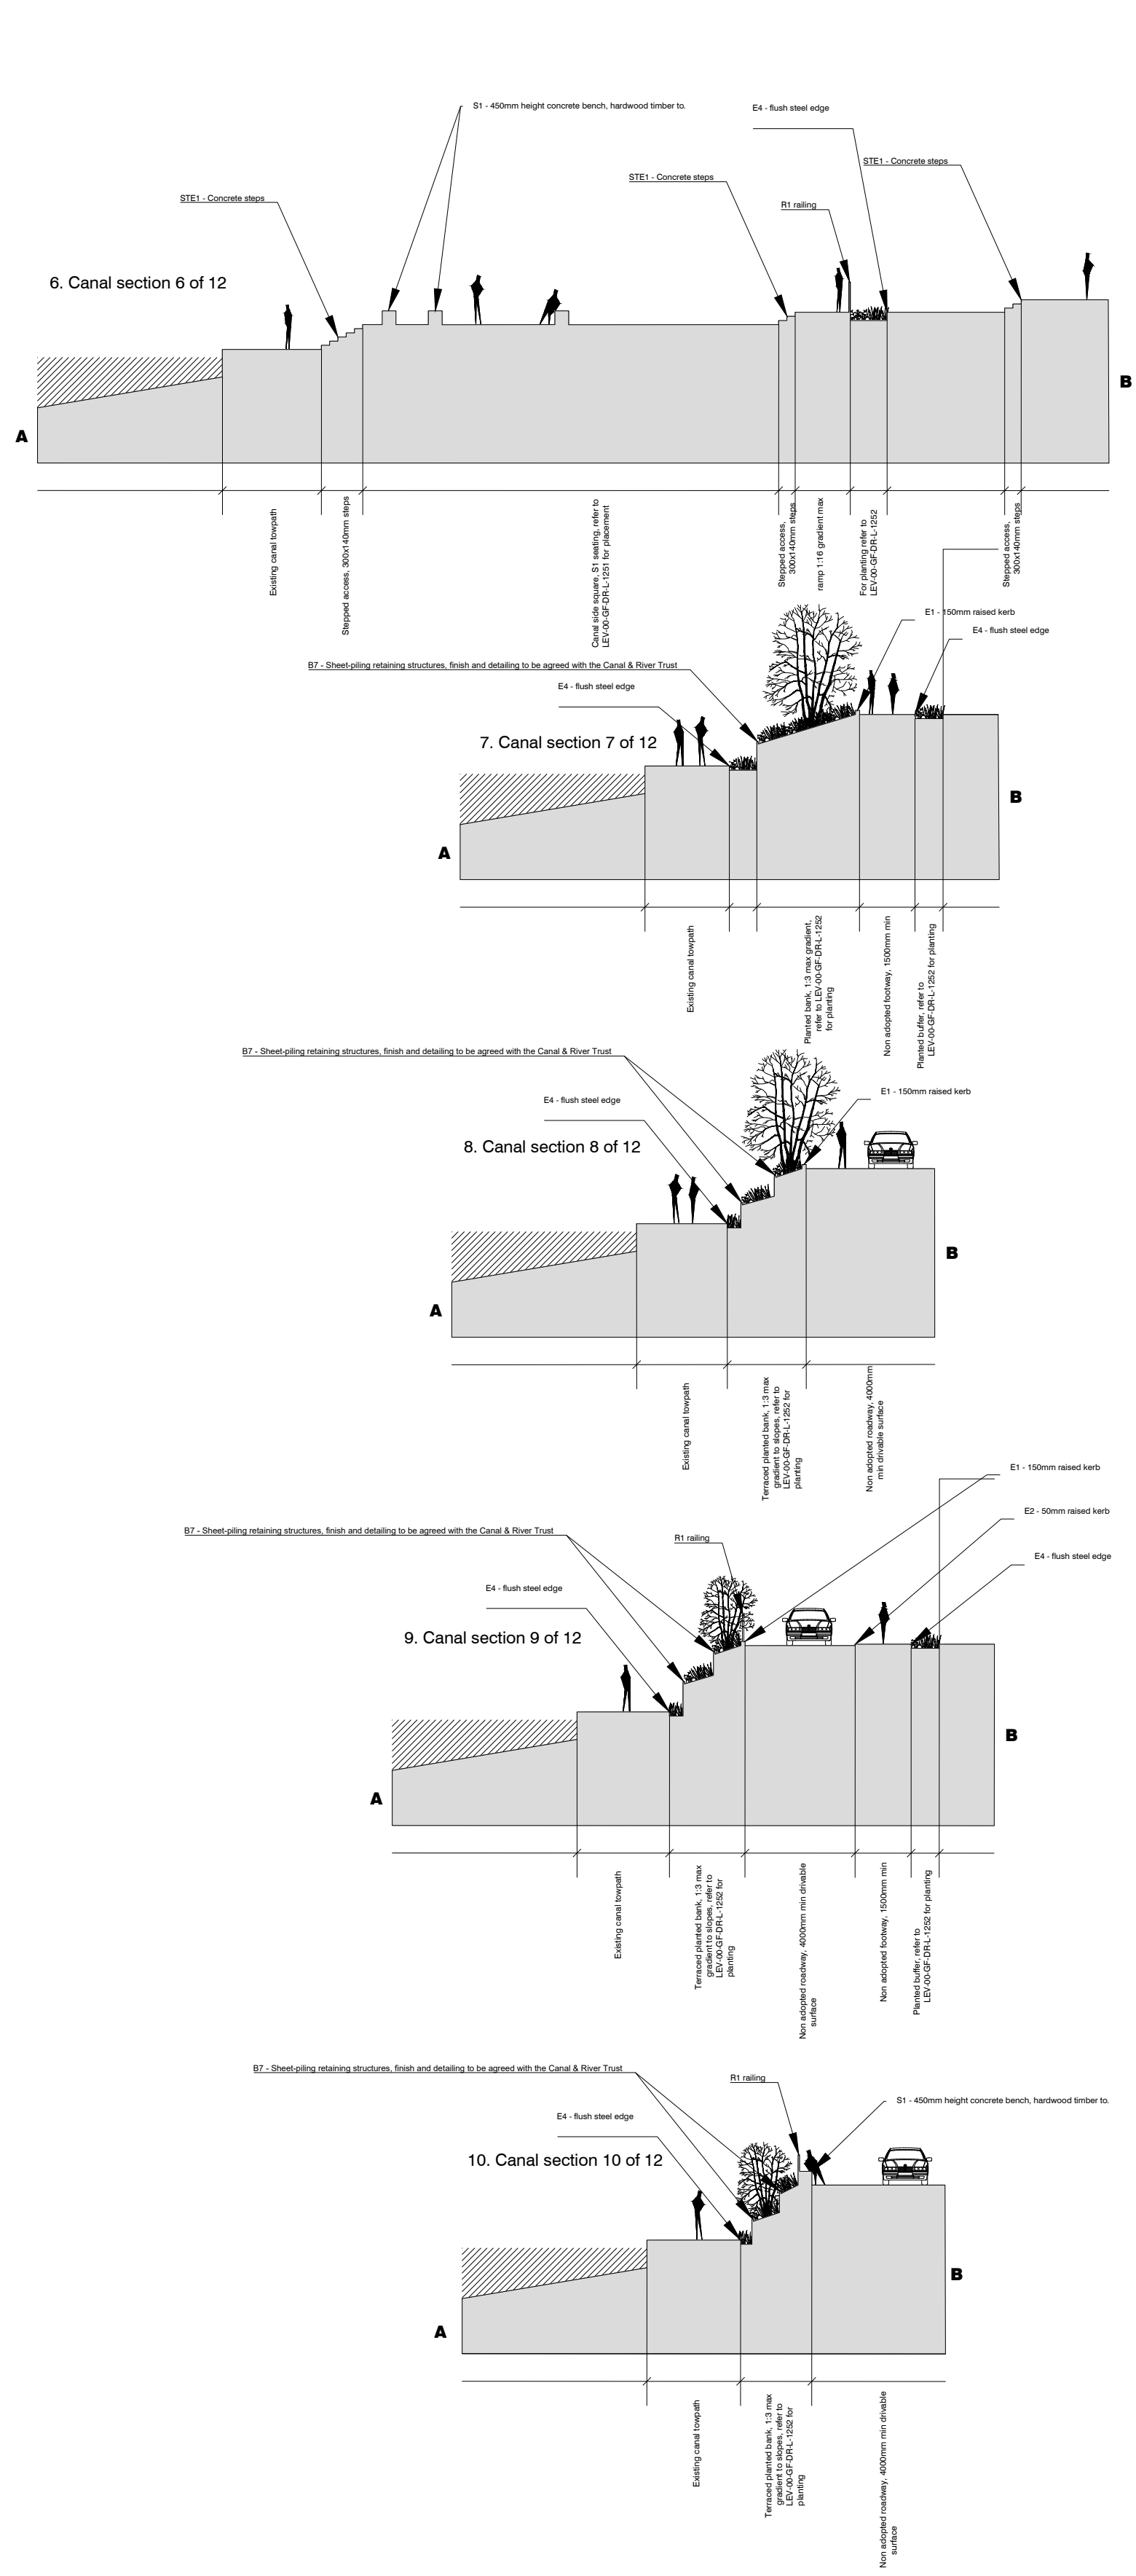
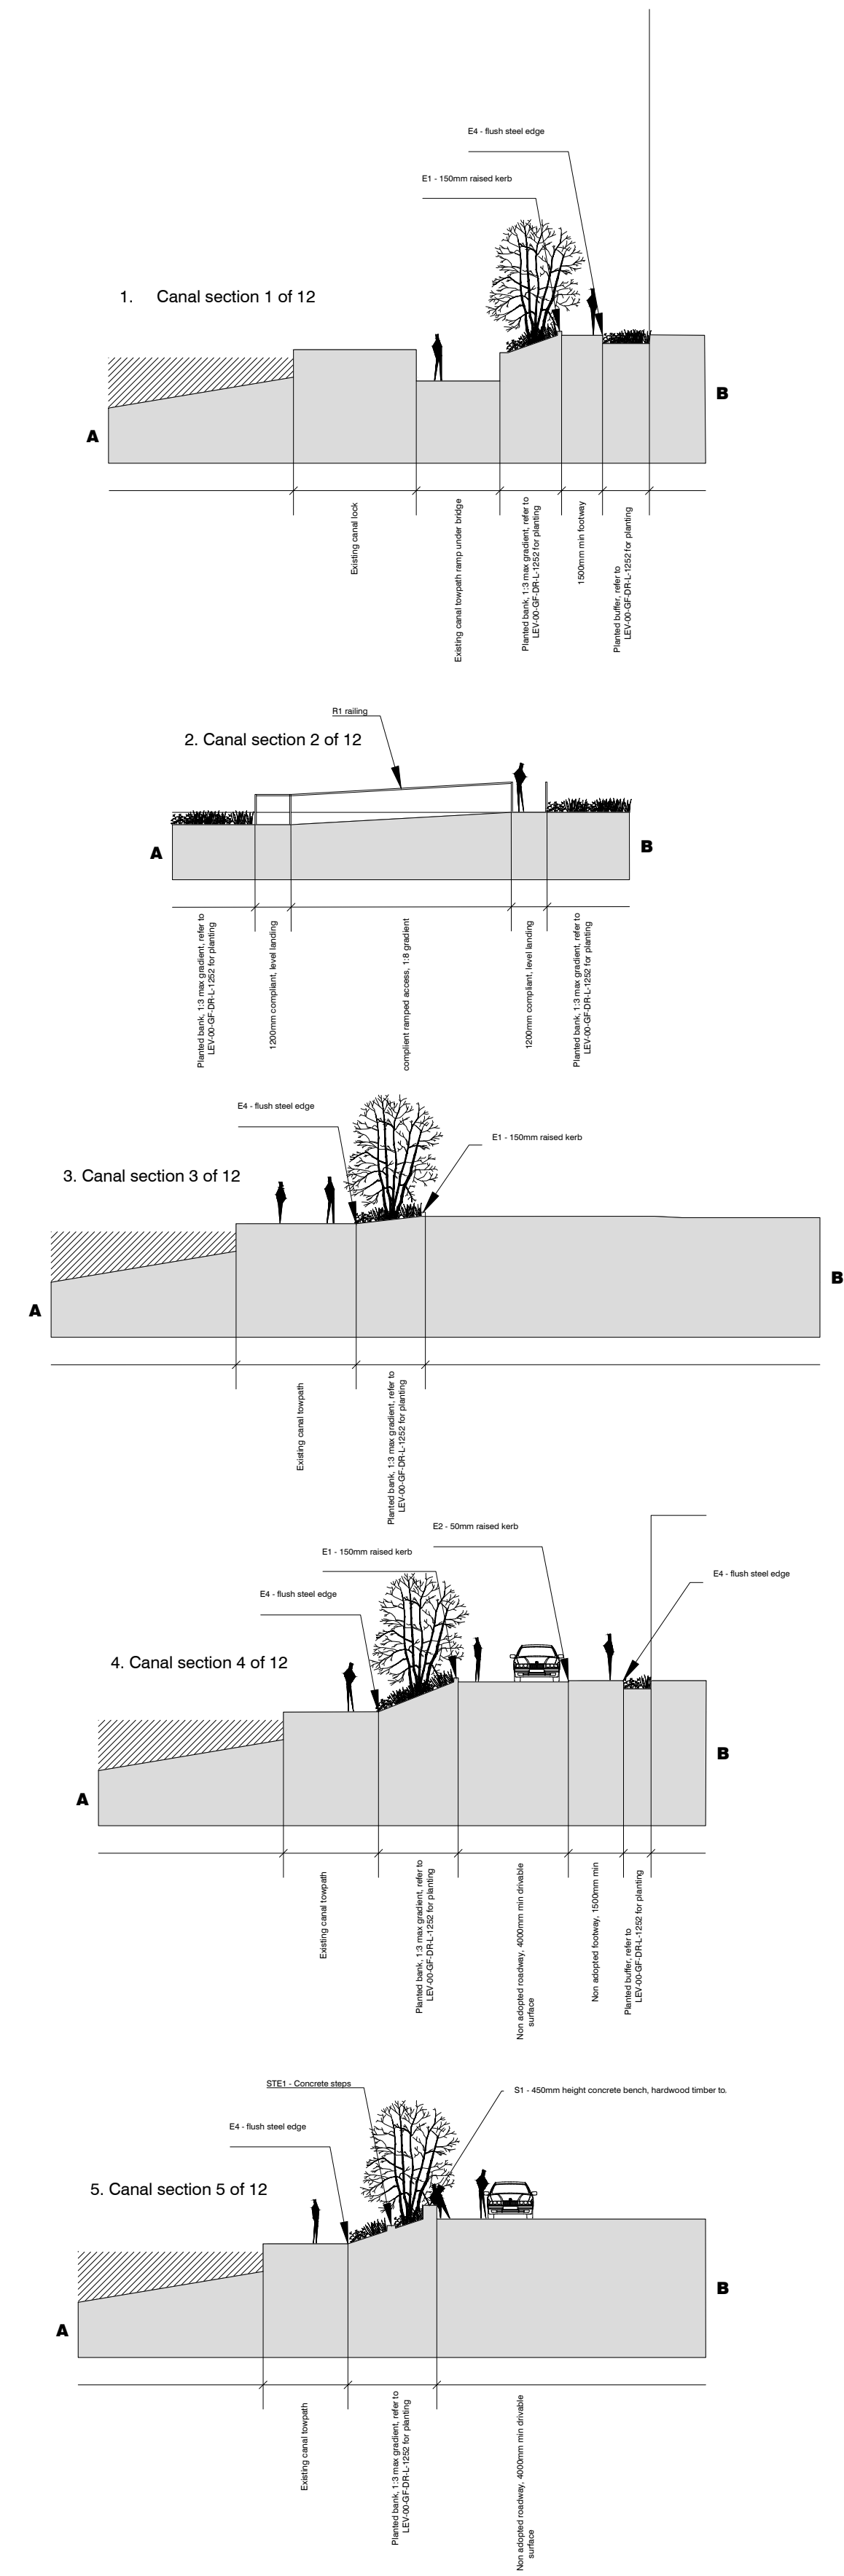
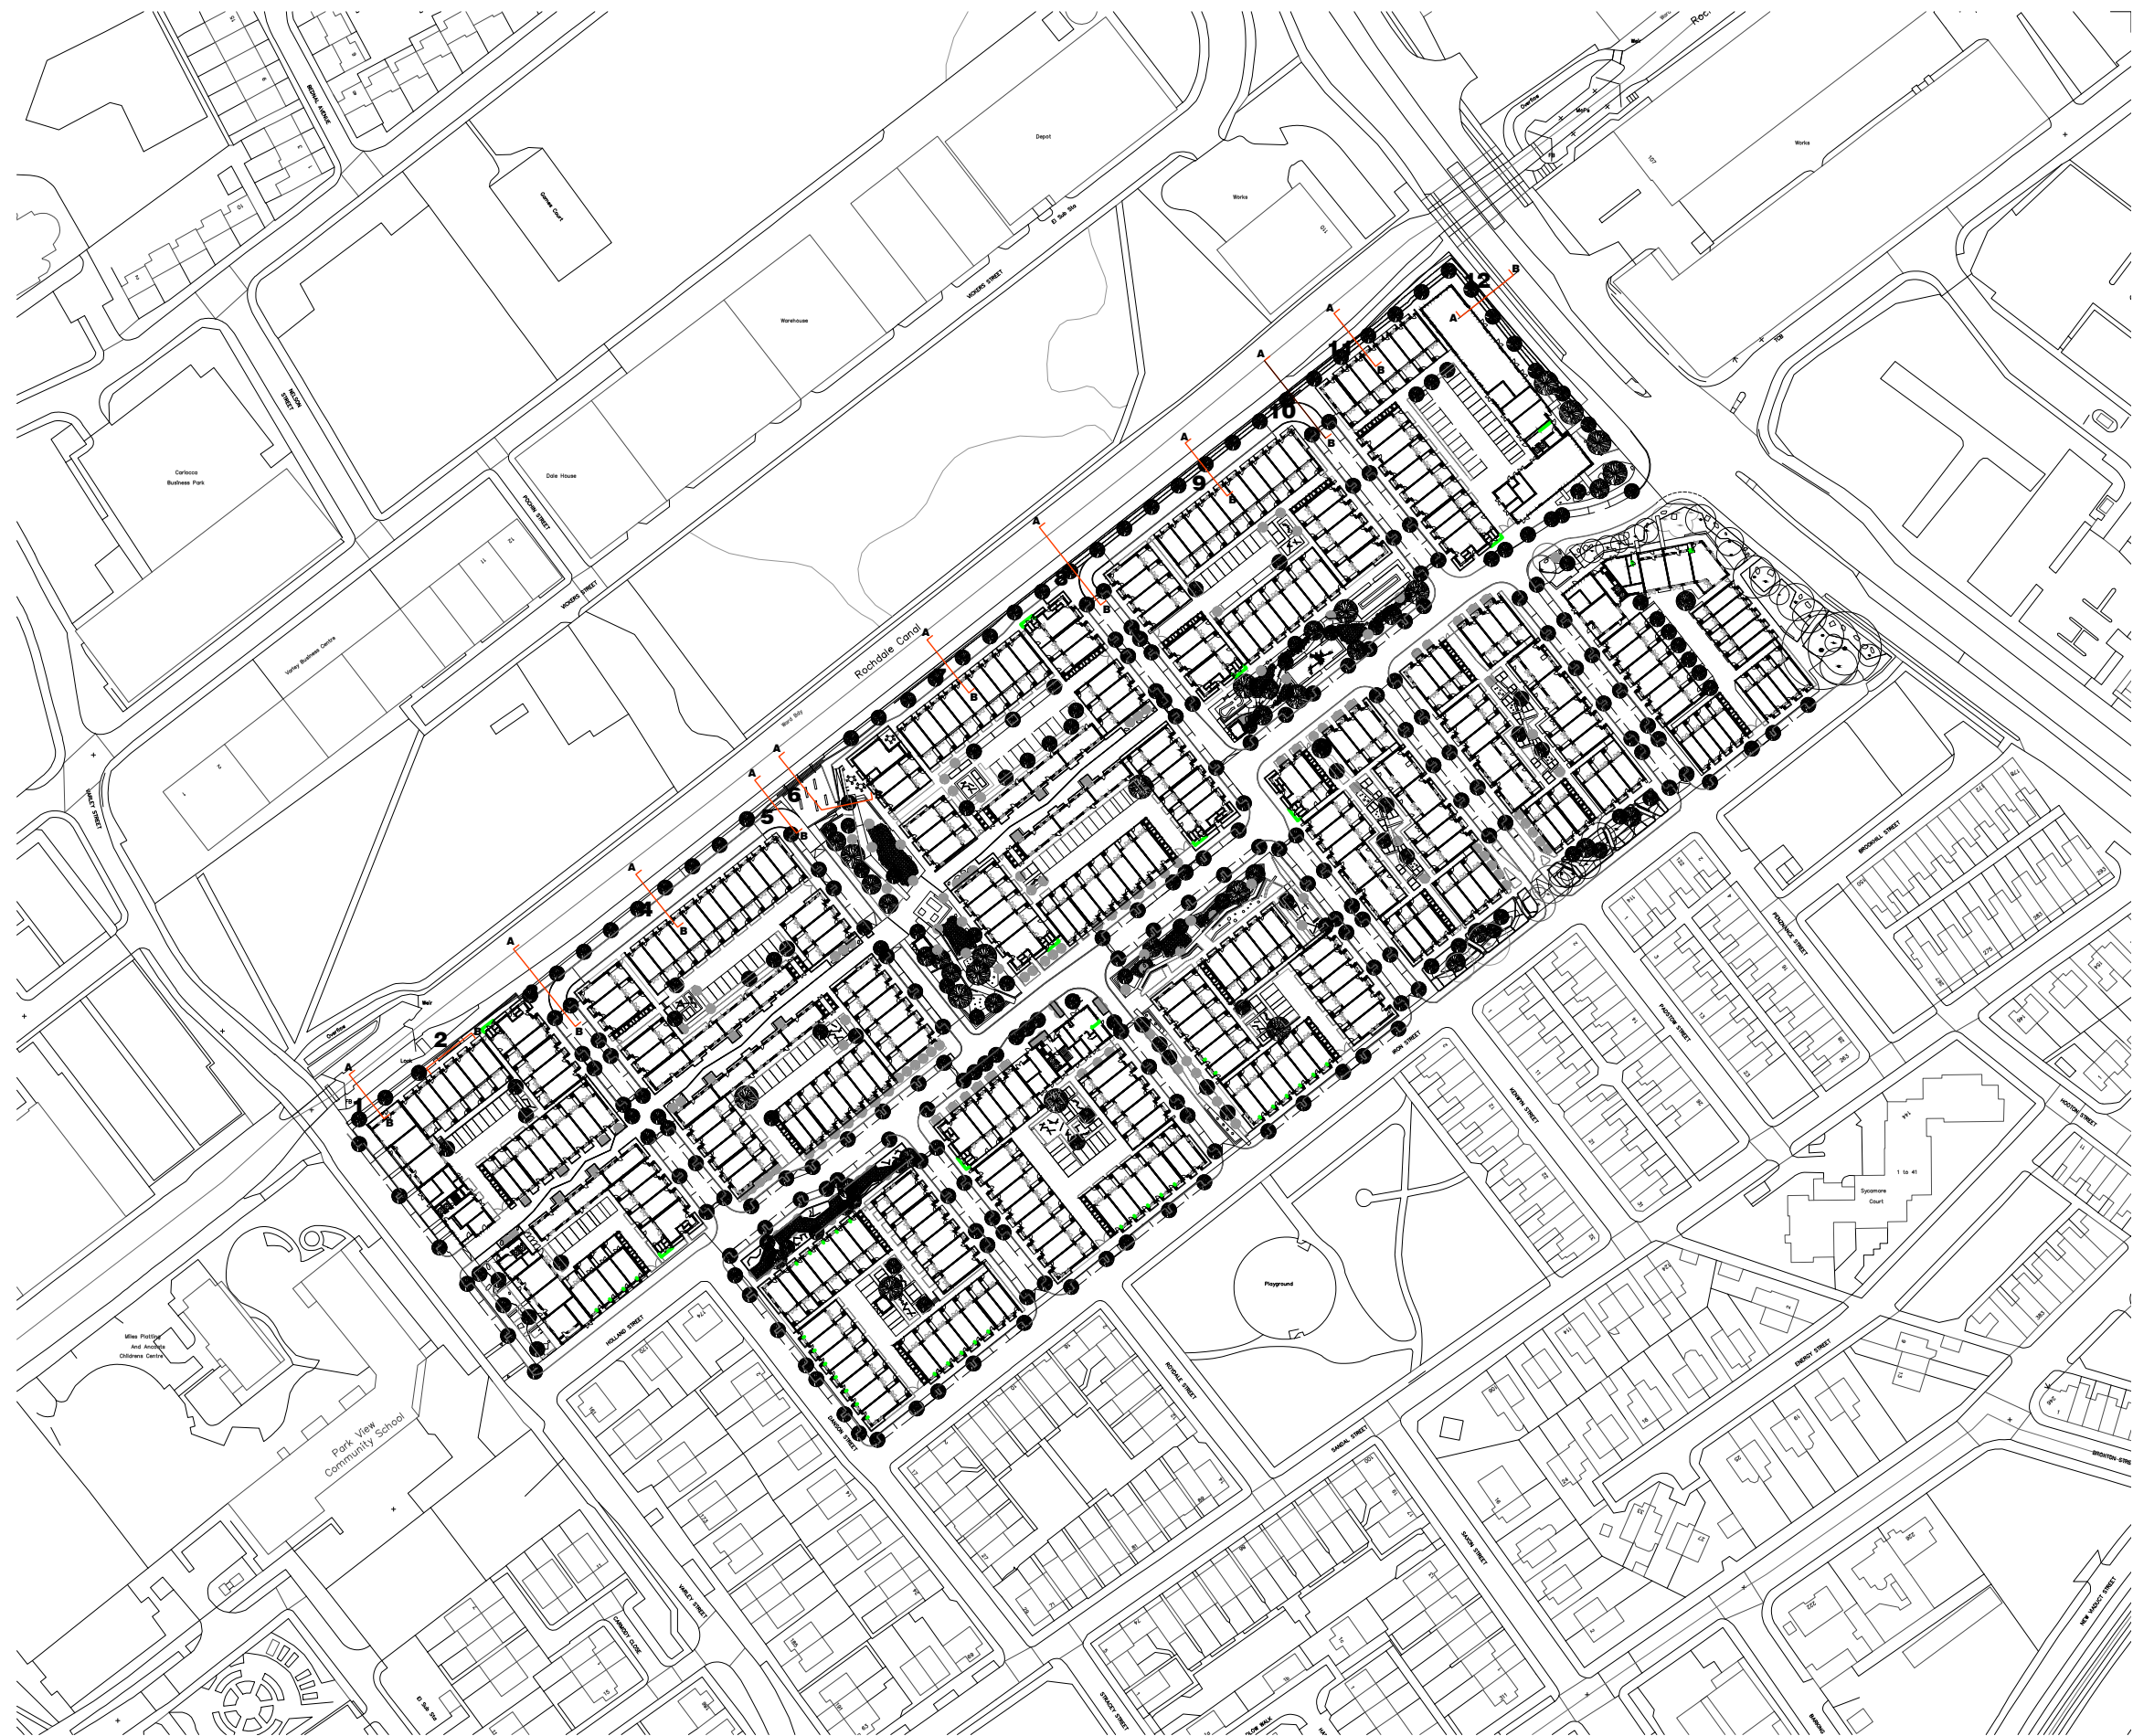


standard notes

1. Do not scale this drawing.
2. All dimensions must be checked on site and any discrepancies verified with the architect.
3. Unless shown otherwise, all dimensions are to structural surfaces.

drawing notes

start typing drawing notes here

THIS IS NOT A CONSTRUCTION DRAWING. IT IS UNSUITABLE FOR THE PURPOSE OF CONSTRUCTION AND MUST ON NO ACCOUNT BE USED AS SUCH.

revisions			
P1	21.11.19	first issue	
P2	26.11.19	first issue	
P3	28.11.19	final issue	
P4	24.03.20	Section 12 label change	

Land at Coleshill Street Miles Platting

date
13/03/2020

scale
1:200@A1

drawn **checked** **drawing number** **rev**
AB KD LEV-00-GF-DR-L-1802 P4

File:location

client
Engie Services Ltd and Landcare (East Manchester) Ltd

drawing
GA Landscape Sections - 03

Levitt Bernstein
Thane Studios - Thane Villas 2-4
London
N7 7PA

t: 020 7275 7676
f: 020 7275 9348
w: levittbernstein.co.uk
e: post@levittbernstein.co.uk

Levitt Bernstein