

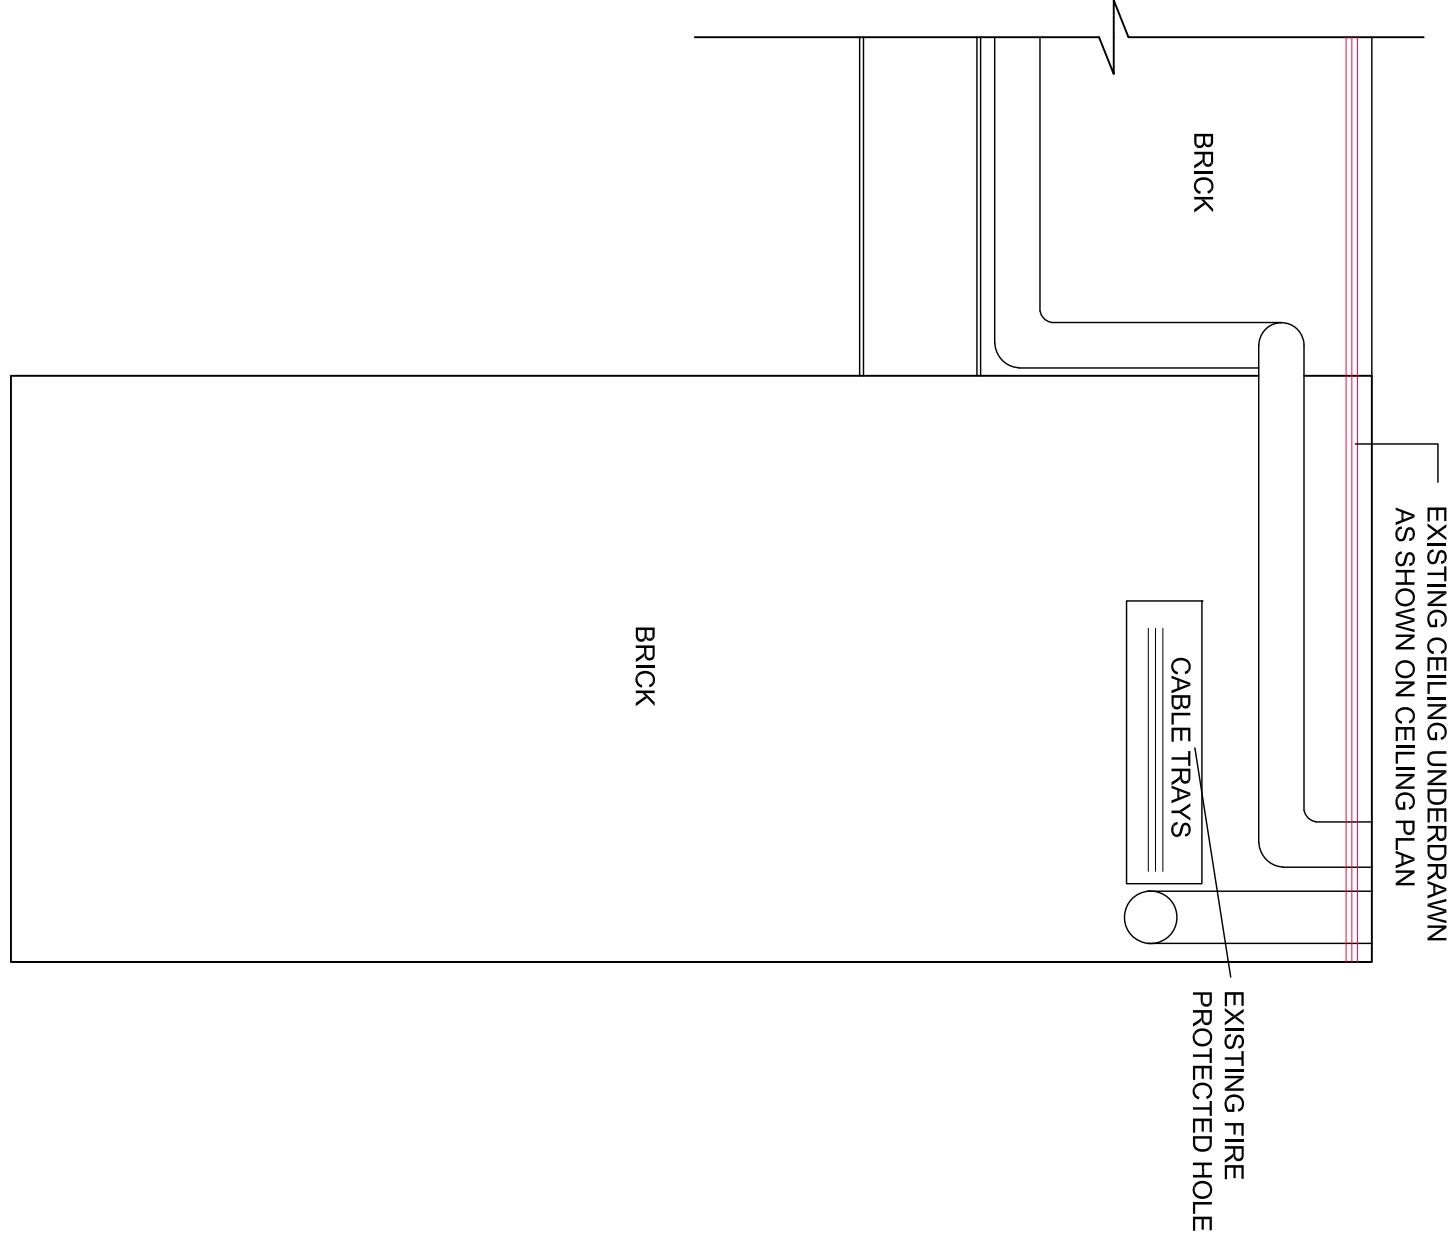
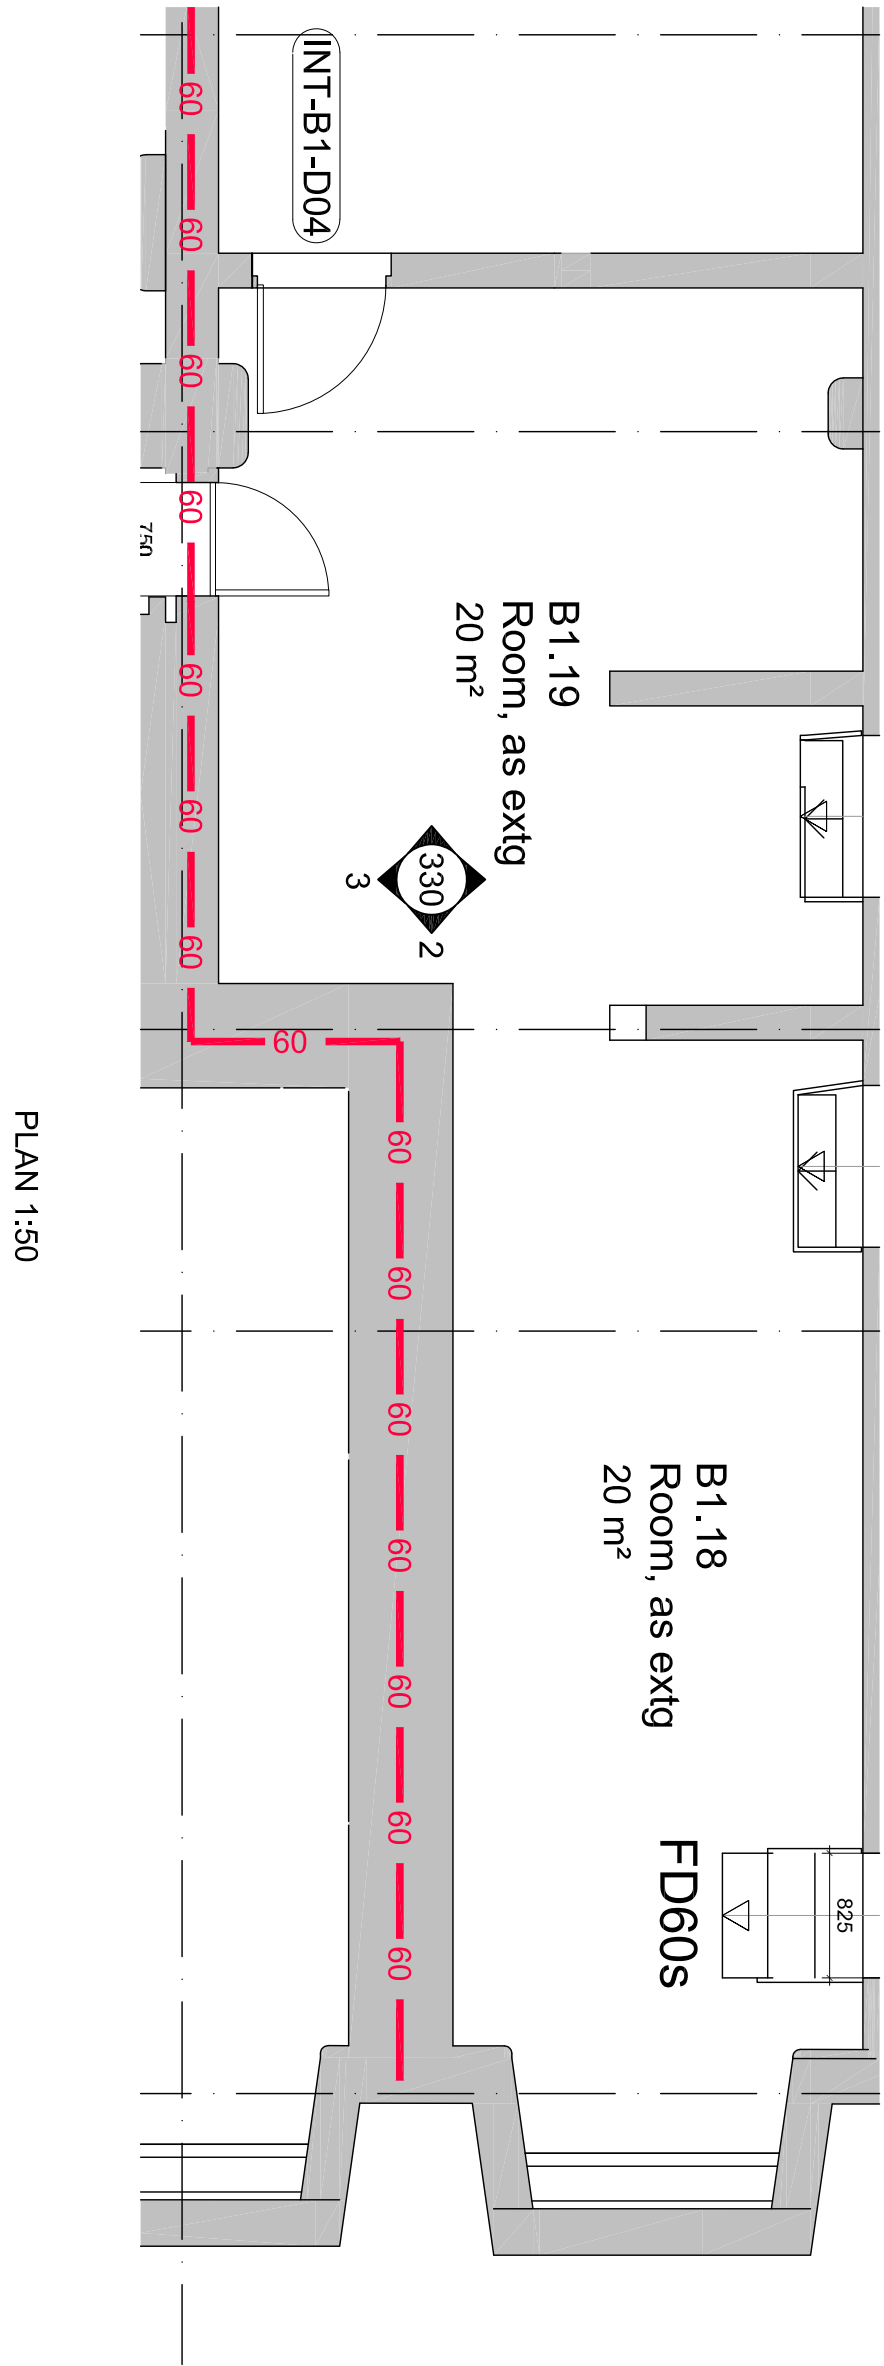


notes:

1. DO NOT SCALE FROM THIS DRAWING - ALL DIMENSIONS SHALL BE TAKEN FROM THE DRAWING.
2. TO BE READ IN CONJUNCTION WITH ALL OTHER CONSULTANTS' SPECIALIST DRAWINGS. REPORT ANY DISCREPANCIES TO THE PROJECT MANAGER BEFORE ANY WORK COMMENCES.
3. ALL SETTING OUT DIMENSIONS TO BE CHECKED ON SITE BY CONTRACTOR BEFORE WORK COMMENCES.

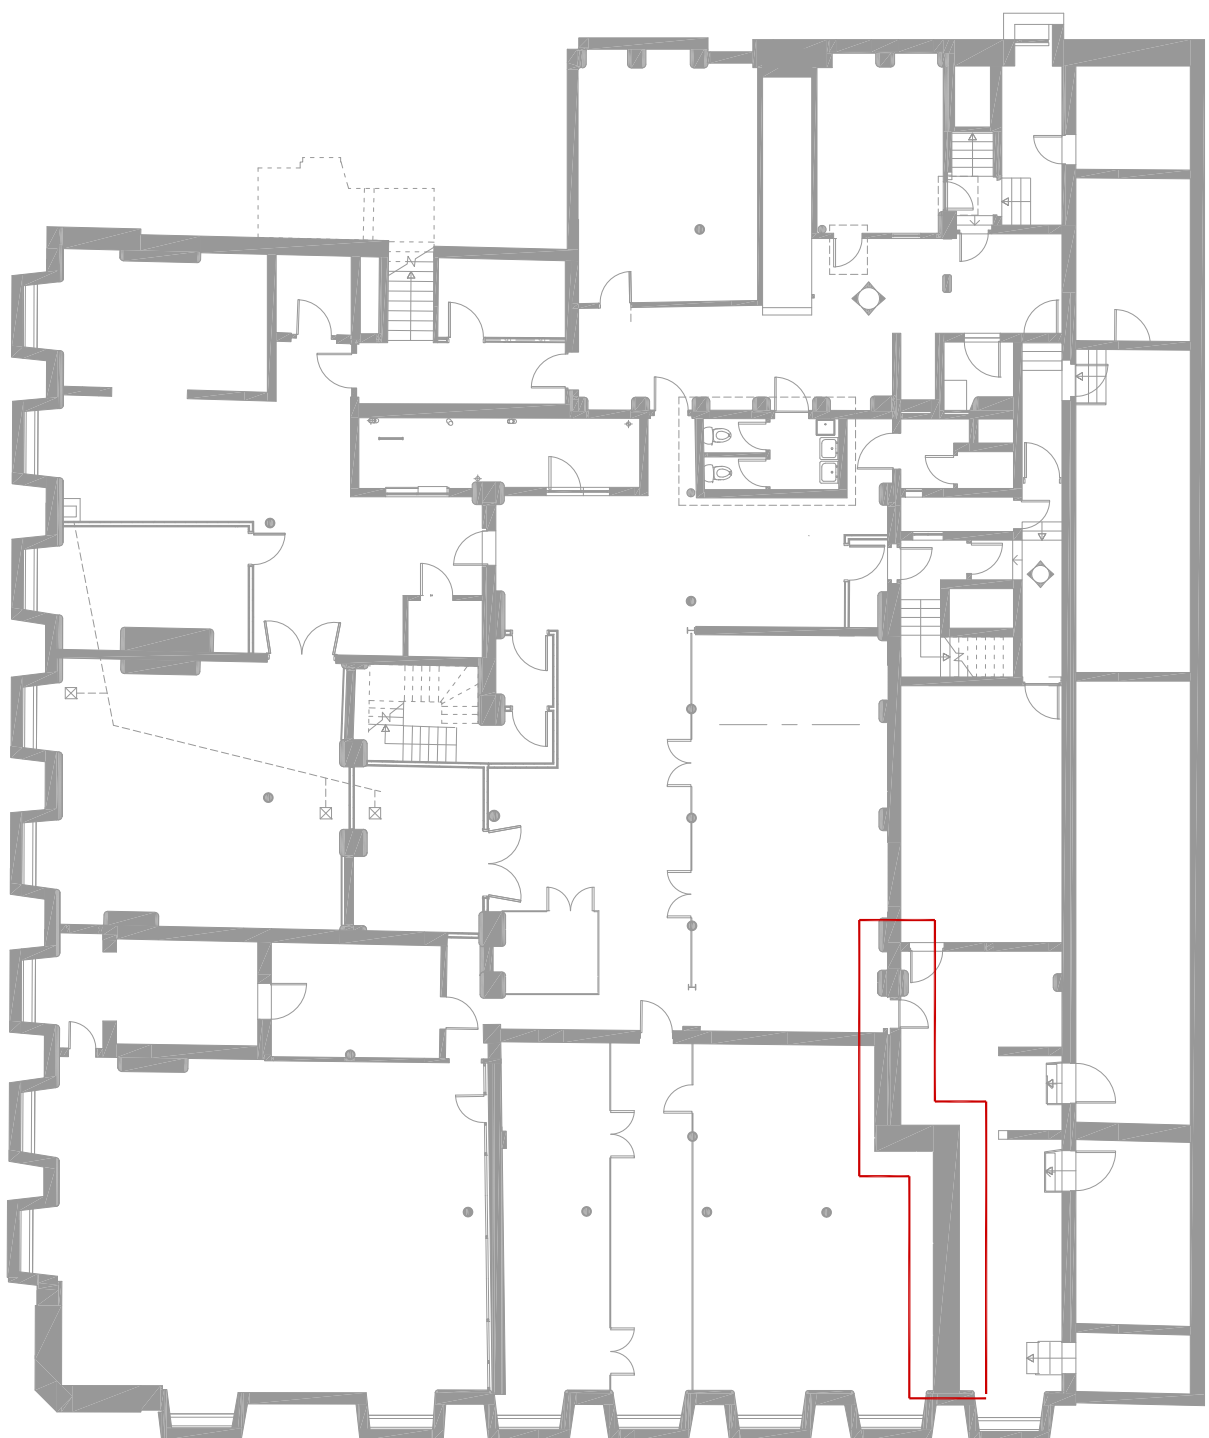

ELEVATION 2

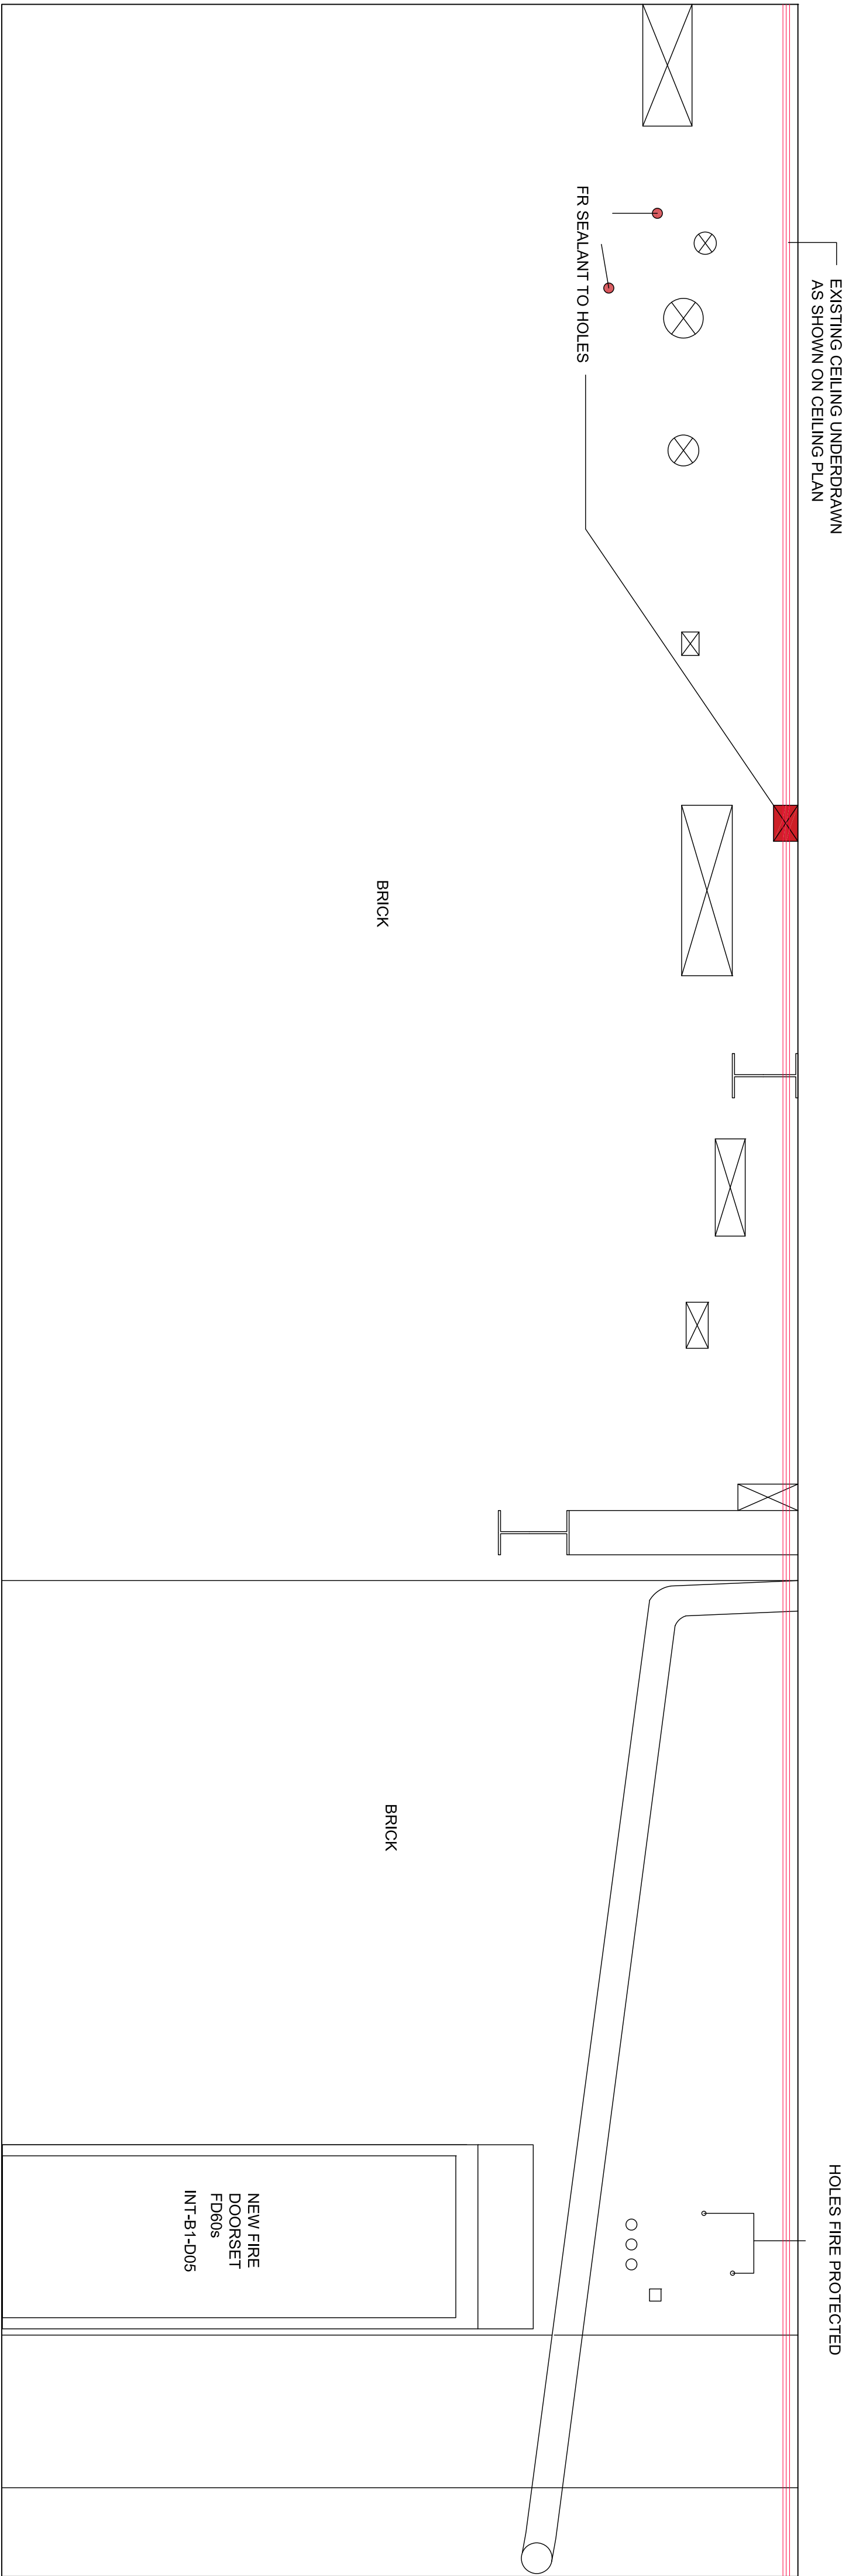

ELEVATION 3

REVISIONS | - FIRST ISSUE

01/04/21 SK LM
DATE DRAWN-CHECK

CLIENT	Manchester Metropolitan University
PROJECT	Ormand Building Fire Remedials
TITLE	PROPOSED ROOM ELEVATION B1.19 AND B1.18
NUMBER	20006_P-330
REVISION	-
STATUS	PLANNING
SCALE	1:20 @A1
DATE	05/03/21
DRAWN BY	SK
CHECKED BY	SG

seven
SEVENARCHITECTURE.CO.UK

Slides at:
MANCHESTER, UNITED KINGDOM
Ormand House, Victoria Avenue,
HARRINGTON, HG1 1DY
Gateshead, Tyne and Wear
CAENHAMPTON, LL55 1SD
E: 01206 866 250
LONDON: 020 7696 0891
T: 0203 096 0891