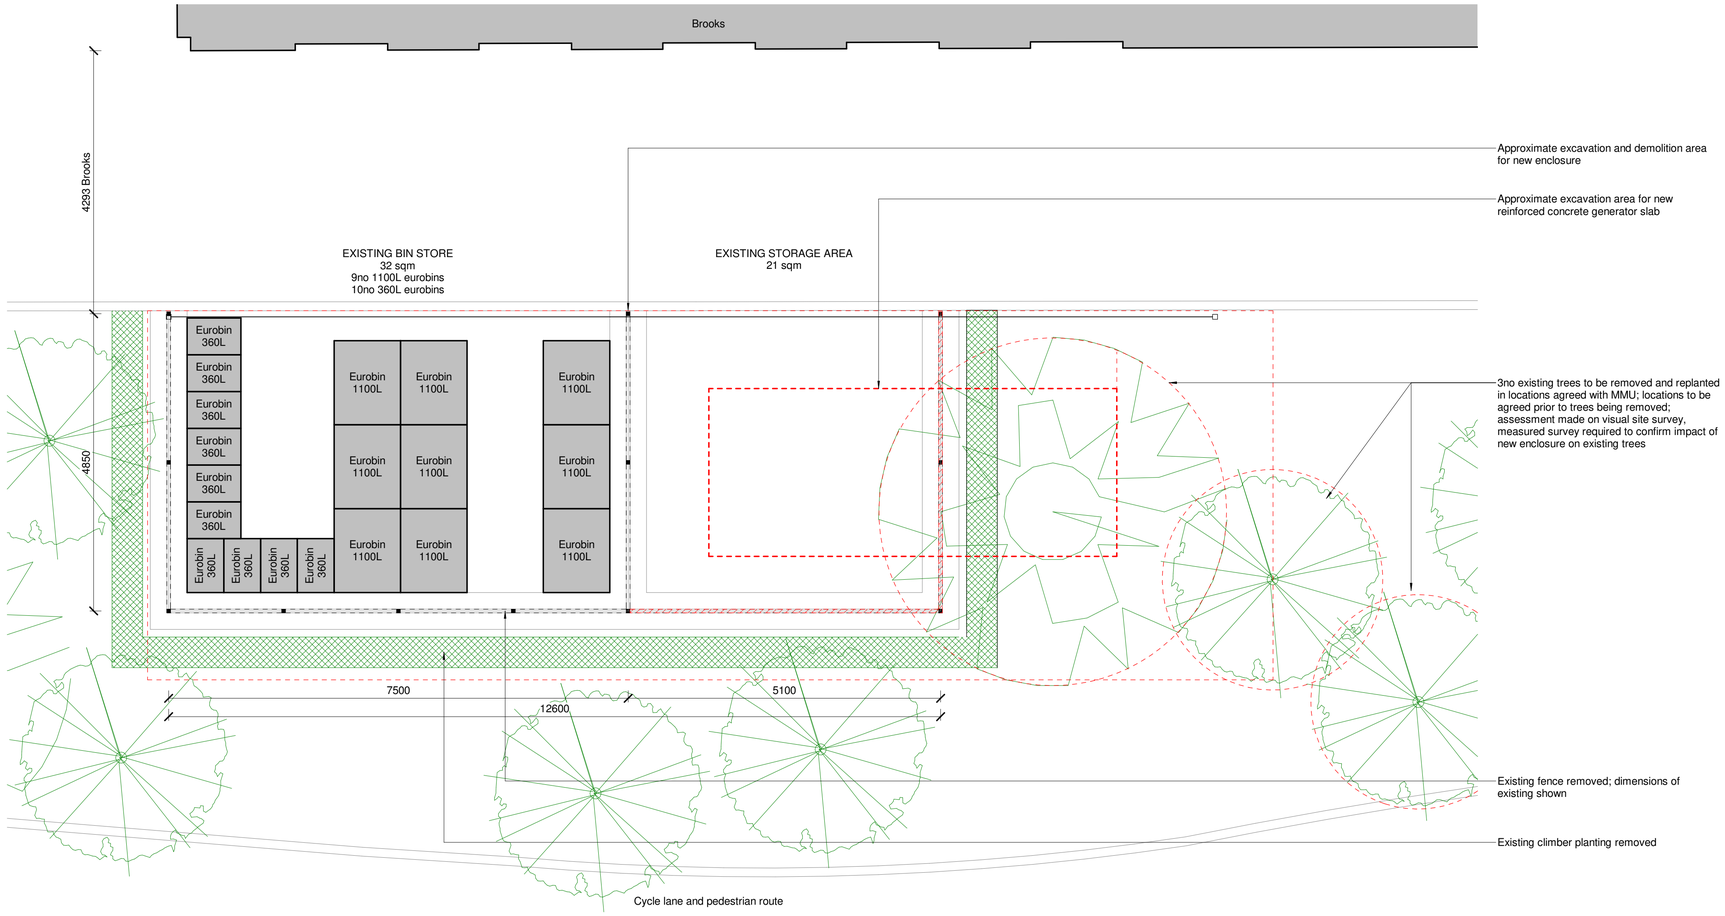


1 02103 **Brooks - Existing GA Plan**
1 : 50

A1

© COPYRIGHT
The copyright in this drawing is vested in Sheppard Robson and no license or assignment of any kind has been, or is, granted to any third party whether by provision of copies or originals or otherwise unless agreed in writing.

DO NOT SCALE FROM THIS DRAWING
The contractor shall check and verify all dimensions on site and report any discrepancies in writing to Sheppard Robson before proceeding work

FOR ELECTRONIC DATA ISSUE
Electronic Data / drawings are issued as "read only" and should not be interrogated for measurement. All dimensions and levels should read, only from those values stated in text on the drawing.

Notes:
Design input required from structural engineer for:
- Hard landscaping sub base build ups
- Below ground service trench
- Kerb perimeter

Drainage requirements to be reviewed

Generator design based on drawing: 000-2468 provided by Lymington Projects on 15/07/2020

REV.	DATE	AMENDMENT
P01	07.08.20	Issued for Planning
P02	15.03.21	Revised to include additional tree for removal
P03	16.03.21	Rev clouds removed for clarity

KEYPLAN

0 0.5 1 1.5 2 2.5 m

CLIENT

Manchester Metropolitan University

Manchester Metropolitan University

SHEPPARD ROBSON

27th Floor City Tower Piccadilly Plaza Manchester M1 4BT
T: +44 (0)161 233 8900 E: enquiries@sheppardrobson.com

PROJECT
Site Wide Resilience Project 7 Birley Fields

SCALE@A1	DATE	ORIGINATOR	CHECKED	AUTHORISED
1 : 50	**16.03.21**	**SD**	**NM**	**RG**

Brooks
Existing GA Plan

Stage 2

STATUS	PURPOSE FOR ISSUE	SR NO.
S2	**For Planning**	**6599**

DRAWING NO. **6599 - SRA - XX - XX - DR - A - 02103** REV. **P03**