


- Notes:
- 1. Existing floor finish - Terrazzo tiles.
 - 2. Replace D2 and D6 with powder coated aluminium glazed door and screens.
 - 3. Replace D8 with new external quality solid core doors.
 - 4. Divert gas supply pipe to low level - see proposed layouts.
 - 5. Remove existing flat roof including deck and joists and construct new single membrane roof.

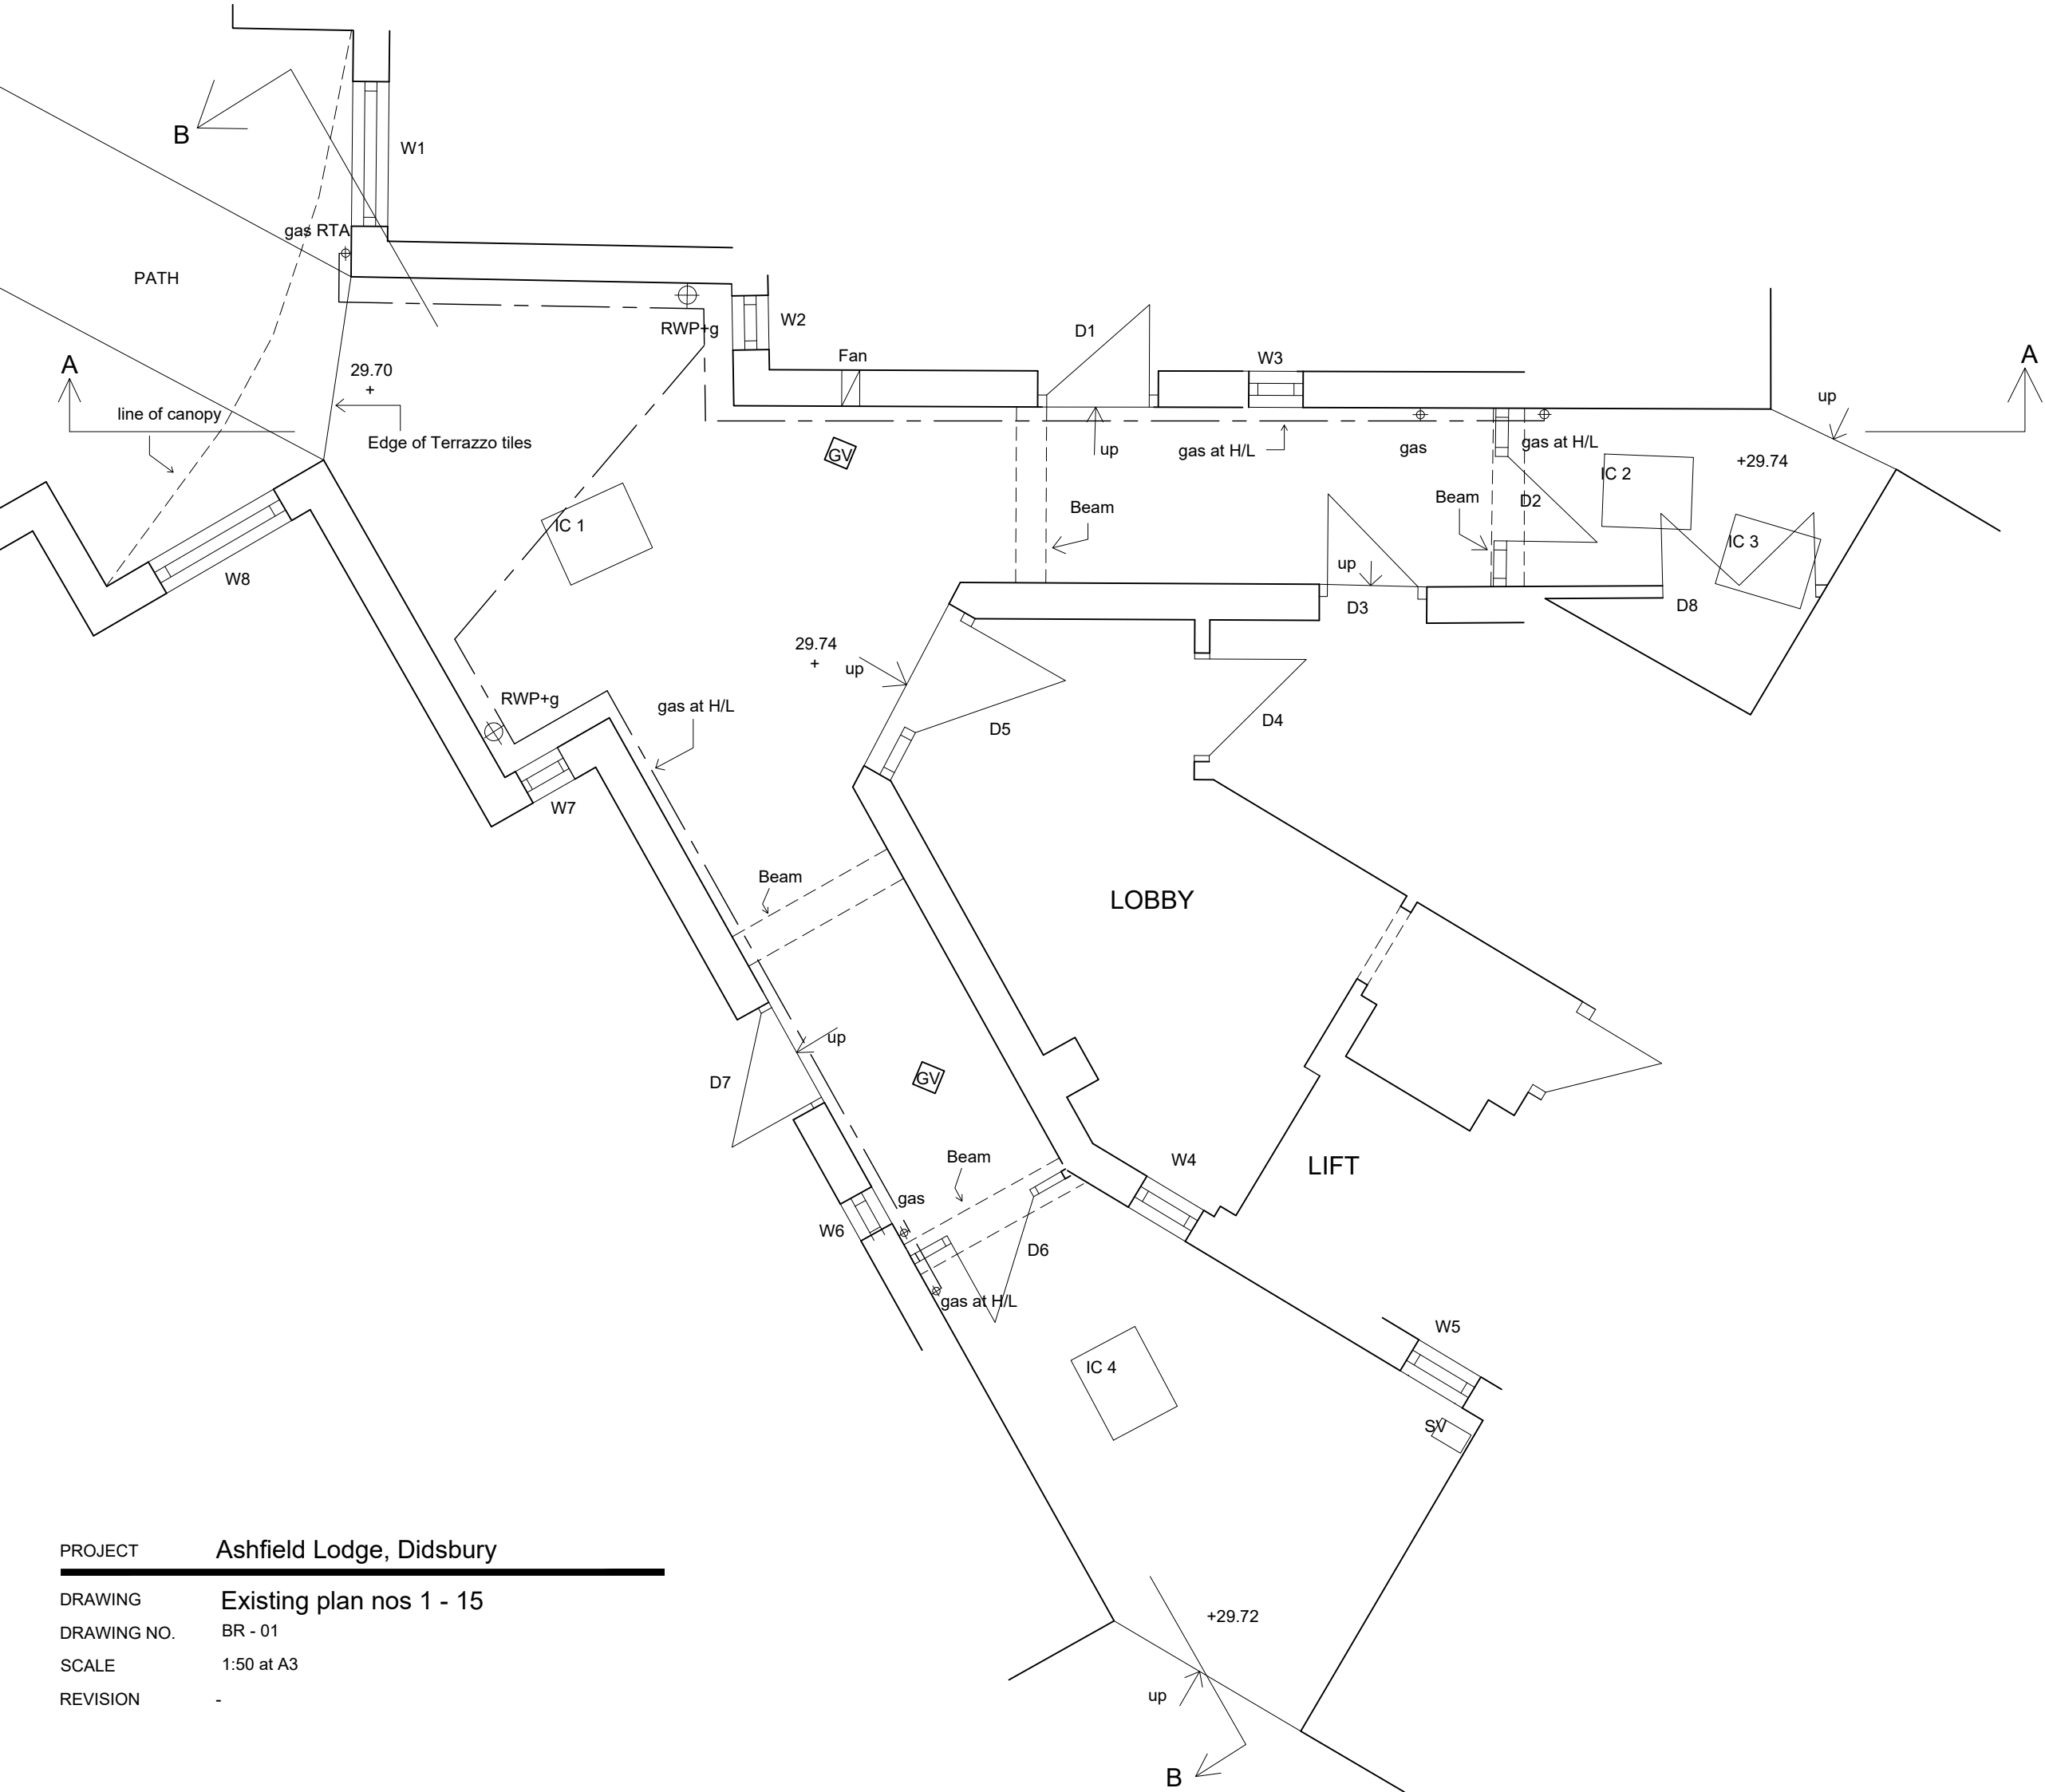

PROJECT	Ashfield Lodge, Didsbury
DRAWING	Existing plan nos 1 - 15
DRAWING NO.	BR - 01
SCALE	1:50 at A3
REVISION	-

ARCHITECT
R.T. Lucas

Raven House
113 Fairfield Street
Manchester
M12 6EL

Tel: 0161-2737771