


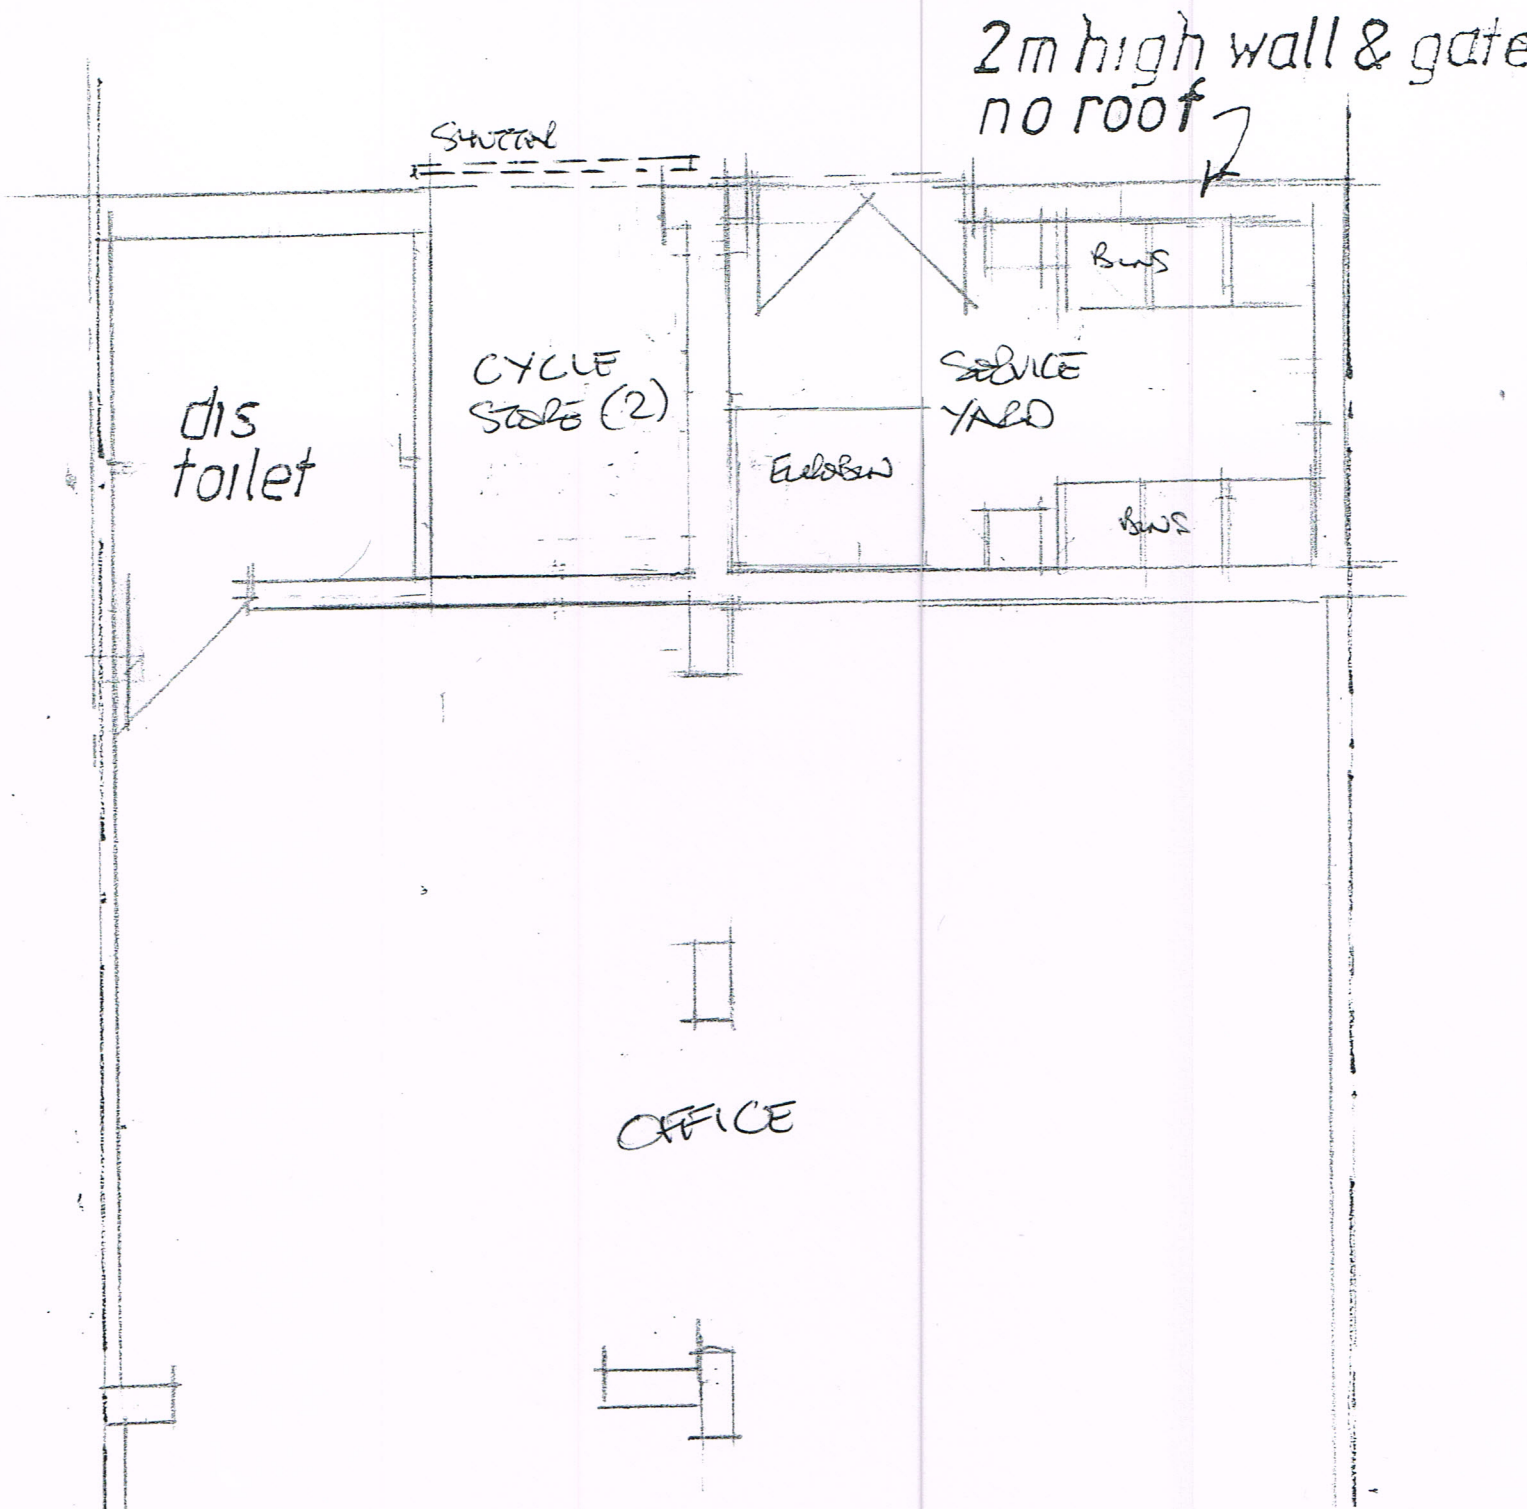

725-727 SOUTHERN ROAD
 REDESIGNED SERVICE YARD = CYCLE ROUTE USAGE

Scale 1:50 @ A4.